



LEGEND	
	REMNANT CUMBERLAND PLAIN WOODLAND FOREST
	CUMBERLAND PLAIN WOODLAND FOREST PROPOSED
	REMNANT MOIST SHALE WOODLAND
	MOIST SHALE WOODLAND PROPOSED
	RIPARIAN ZONE
	EXISTING DAM
	PROPOSED VINEYARD


Issue:	Rev:	Description:	Date:
DA	A	SITE PLAN	19.09.17

Project title:
MACARTHUR MEMORIAL PARK
VARROVILLE

Drawing title:
SITE PLAN


Principal consultant:	Client:
<i>Florence Jaquet</i> <i>Landscape architect</i>	
A: 8 Rowell Avenue, Camberwell 3124 E: flo@fjla.com.au M: 0419 983 641	

N A R E L L E S O N T E R BOTANICA LANDSCAPE AND HORTICULTURAL SPECIALISTS	
Job no: 170220	
Drawn by: SH	
Checked by: NS	
Scale: AS SHOWN @ A1 1:2500	
CAD file name:	Drw no: L501/A
Plot date:	Sheet no: 01

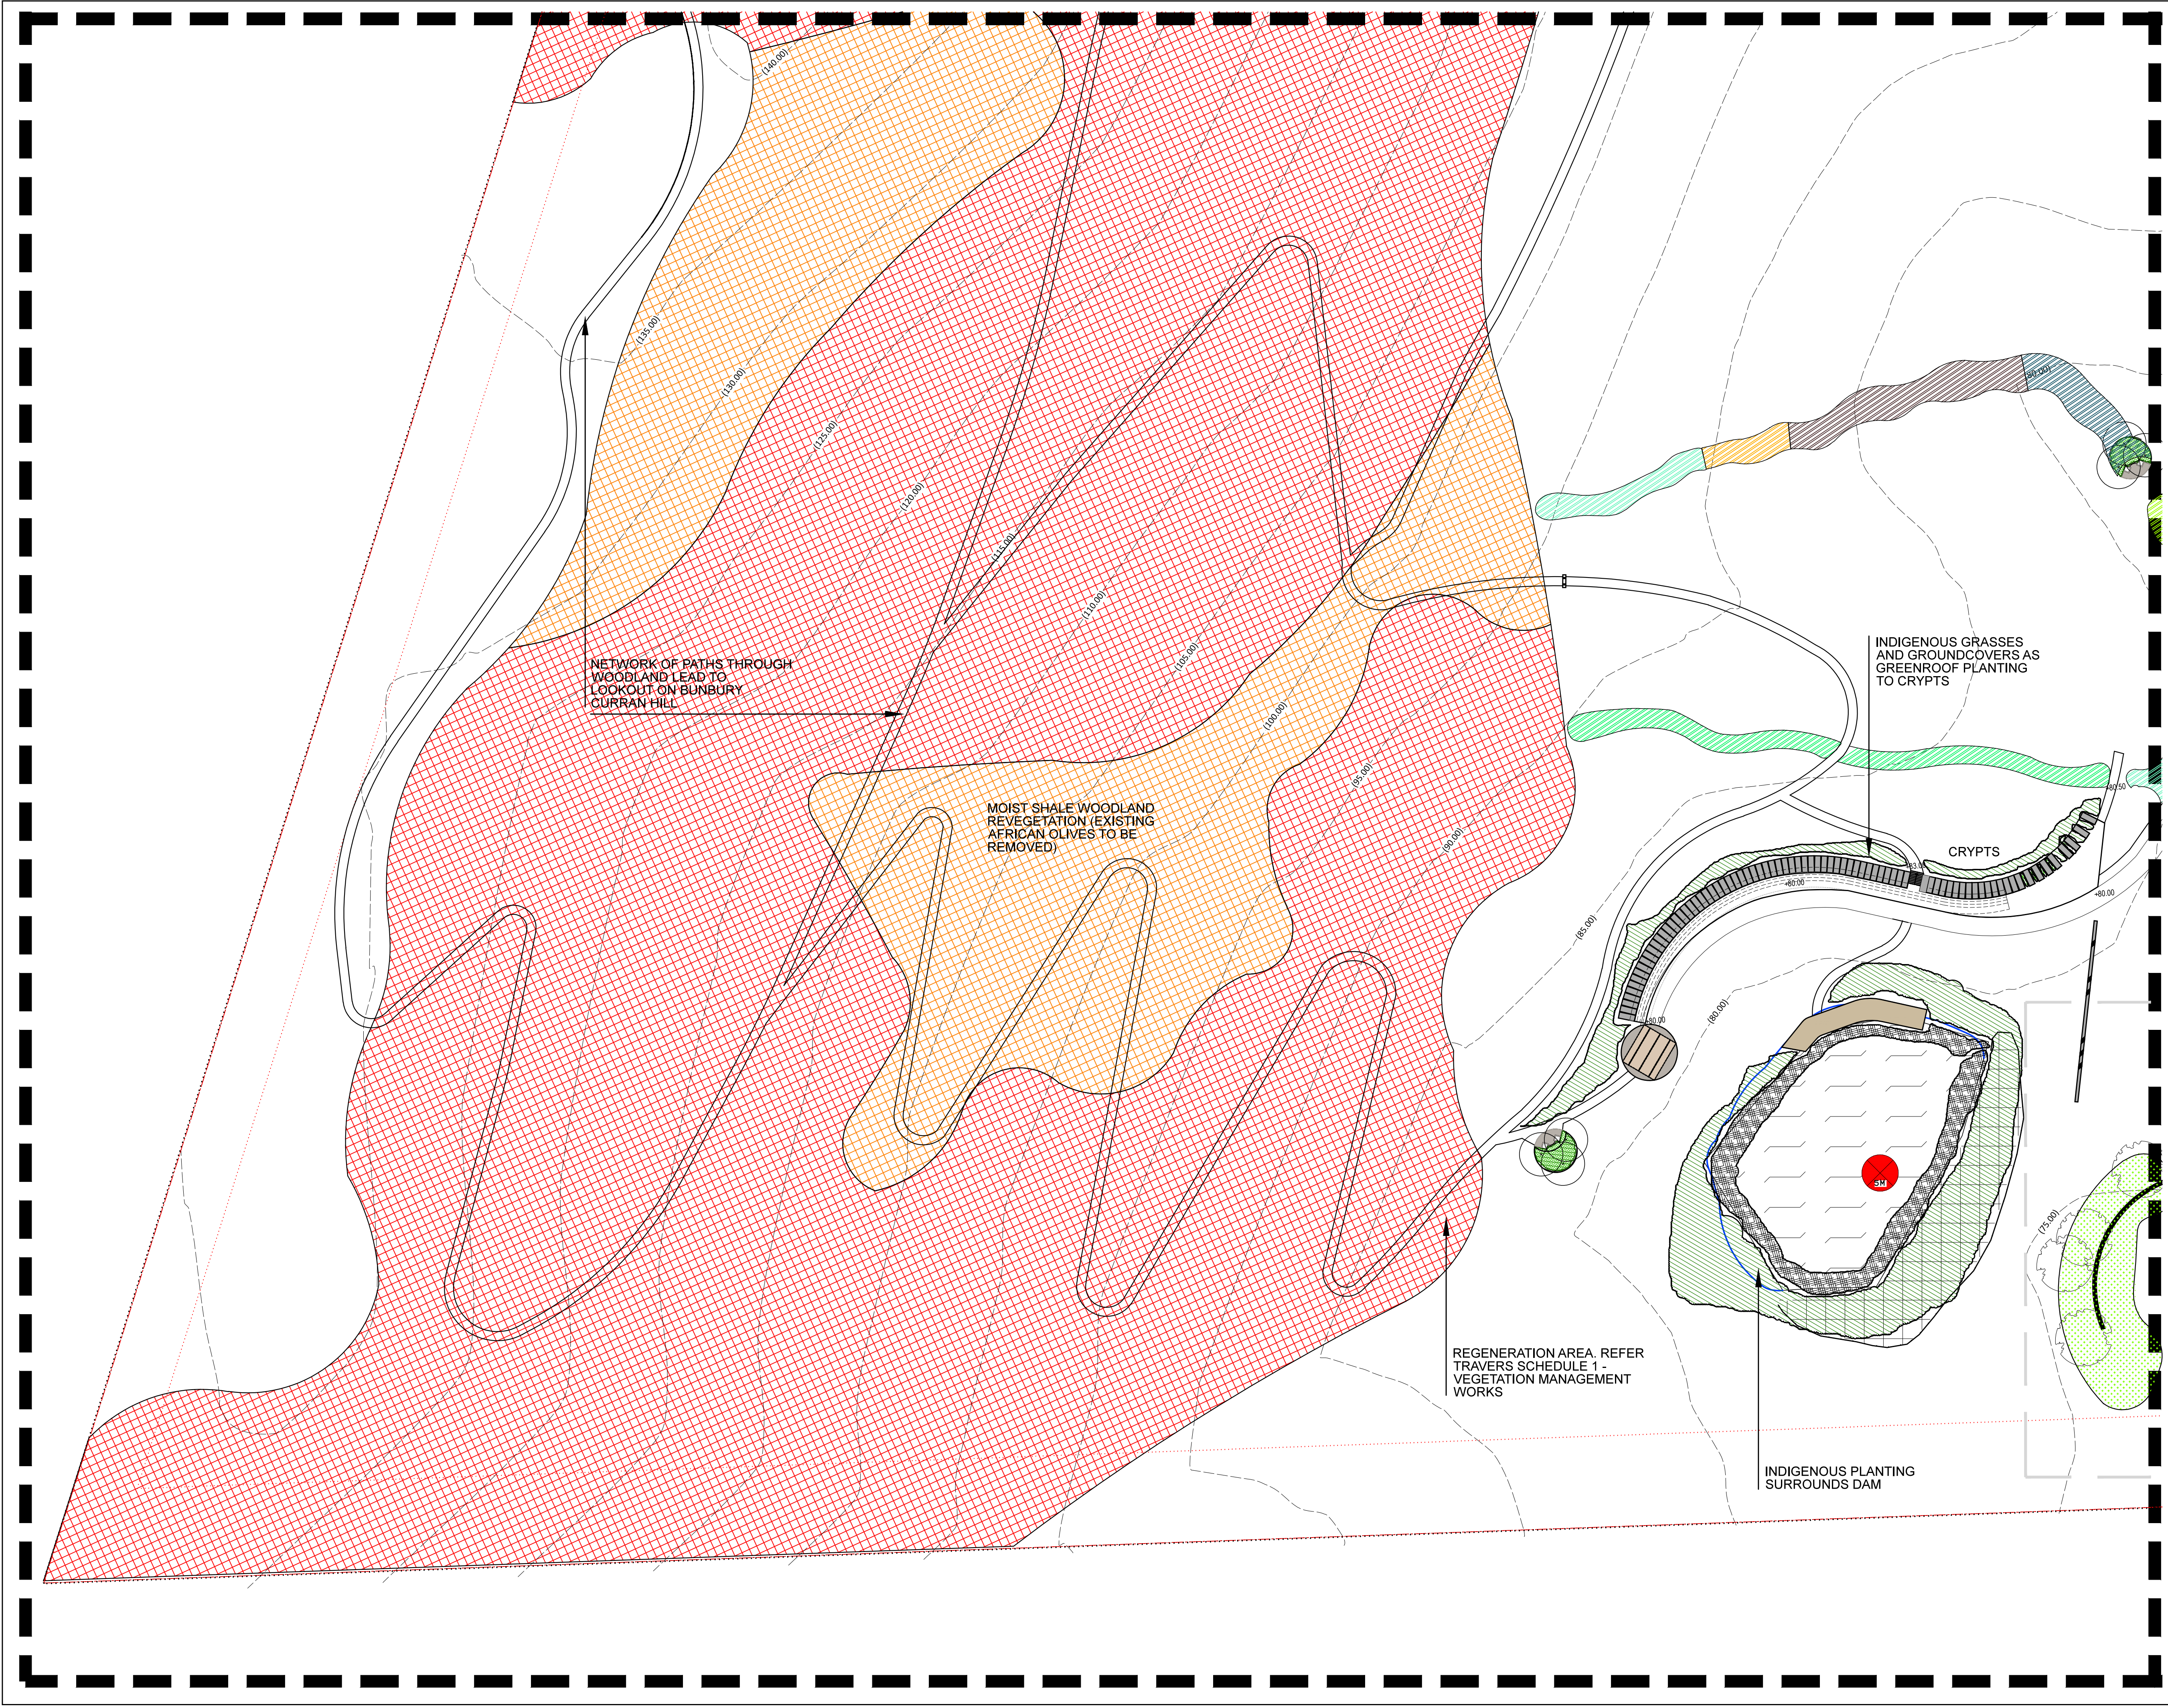


LEGEND

 STREET TREE/TREE

  SHELTER


 WATER STATION


 PEDESTRIAN PATH

  BURIAL ROOM SCREEN PLANTING. REFER BOTANICA PLAN DWG No L525

 SCULPTURE. REFER FJLA DRAWINGS FOR FURTHER DETAILS

 DRAINAGE BASIN. REFER ALLUVIUM DRAWINGS FOR FURTHER STORMWATER DETAILS REFER BOTANICA DWG No L529 FOR PLANTING DETAILS

  REGENERATION

  FULL MOIST SHALE WOODLAND REVEGETATION

 FULL CPW REVEGETATION

 SEDGES/GRASSES/ GROUNDCOVERS <1m HIGH

NOTE: REFER TRAVERS SCHEDULE 1 - VEGETATION MANAGEMENT WORKS FOR DETAILS ON ALL REVEGETATION AND REGENERATION WORKS IN CPW AND MSW ON SITE

Issue:	Rev:	Description:	Date:
DA	A	GRID ONE	19.09.17

Project title:
MACARTHUR MEMORIAL PARK
VARROVILLE

Drawing title:
GRID ONE

Principal consultant:

Florence Jaquet
Landscape architect

A/ 8 Rowell Avenue, Camberwell 3124
E: flo@fja.com.au
M: 0419 983 641

Client:

 Macarthur Memorial Park
City of Campbelltown

NARELLE SONTERR
BOTANICA
LANDSCAPE AND HORTICULTURAL SPECIALISTS

PO Box 911 Avalon NSW 2107
Tel: (02) 9918 4216 Mobile: 0419 501 144

Job no: 170220


Drawn by: SH

Checked by: NS

Scale: 1:500 @ A1


CAD file name:

Plot date:

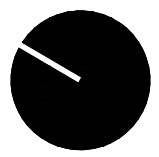

Drw no:
L502/A

Sheet no:
02

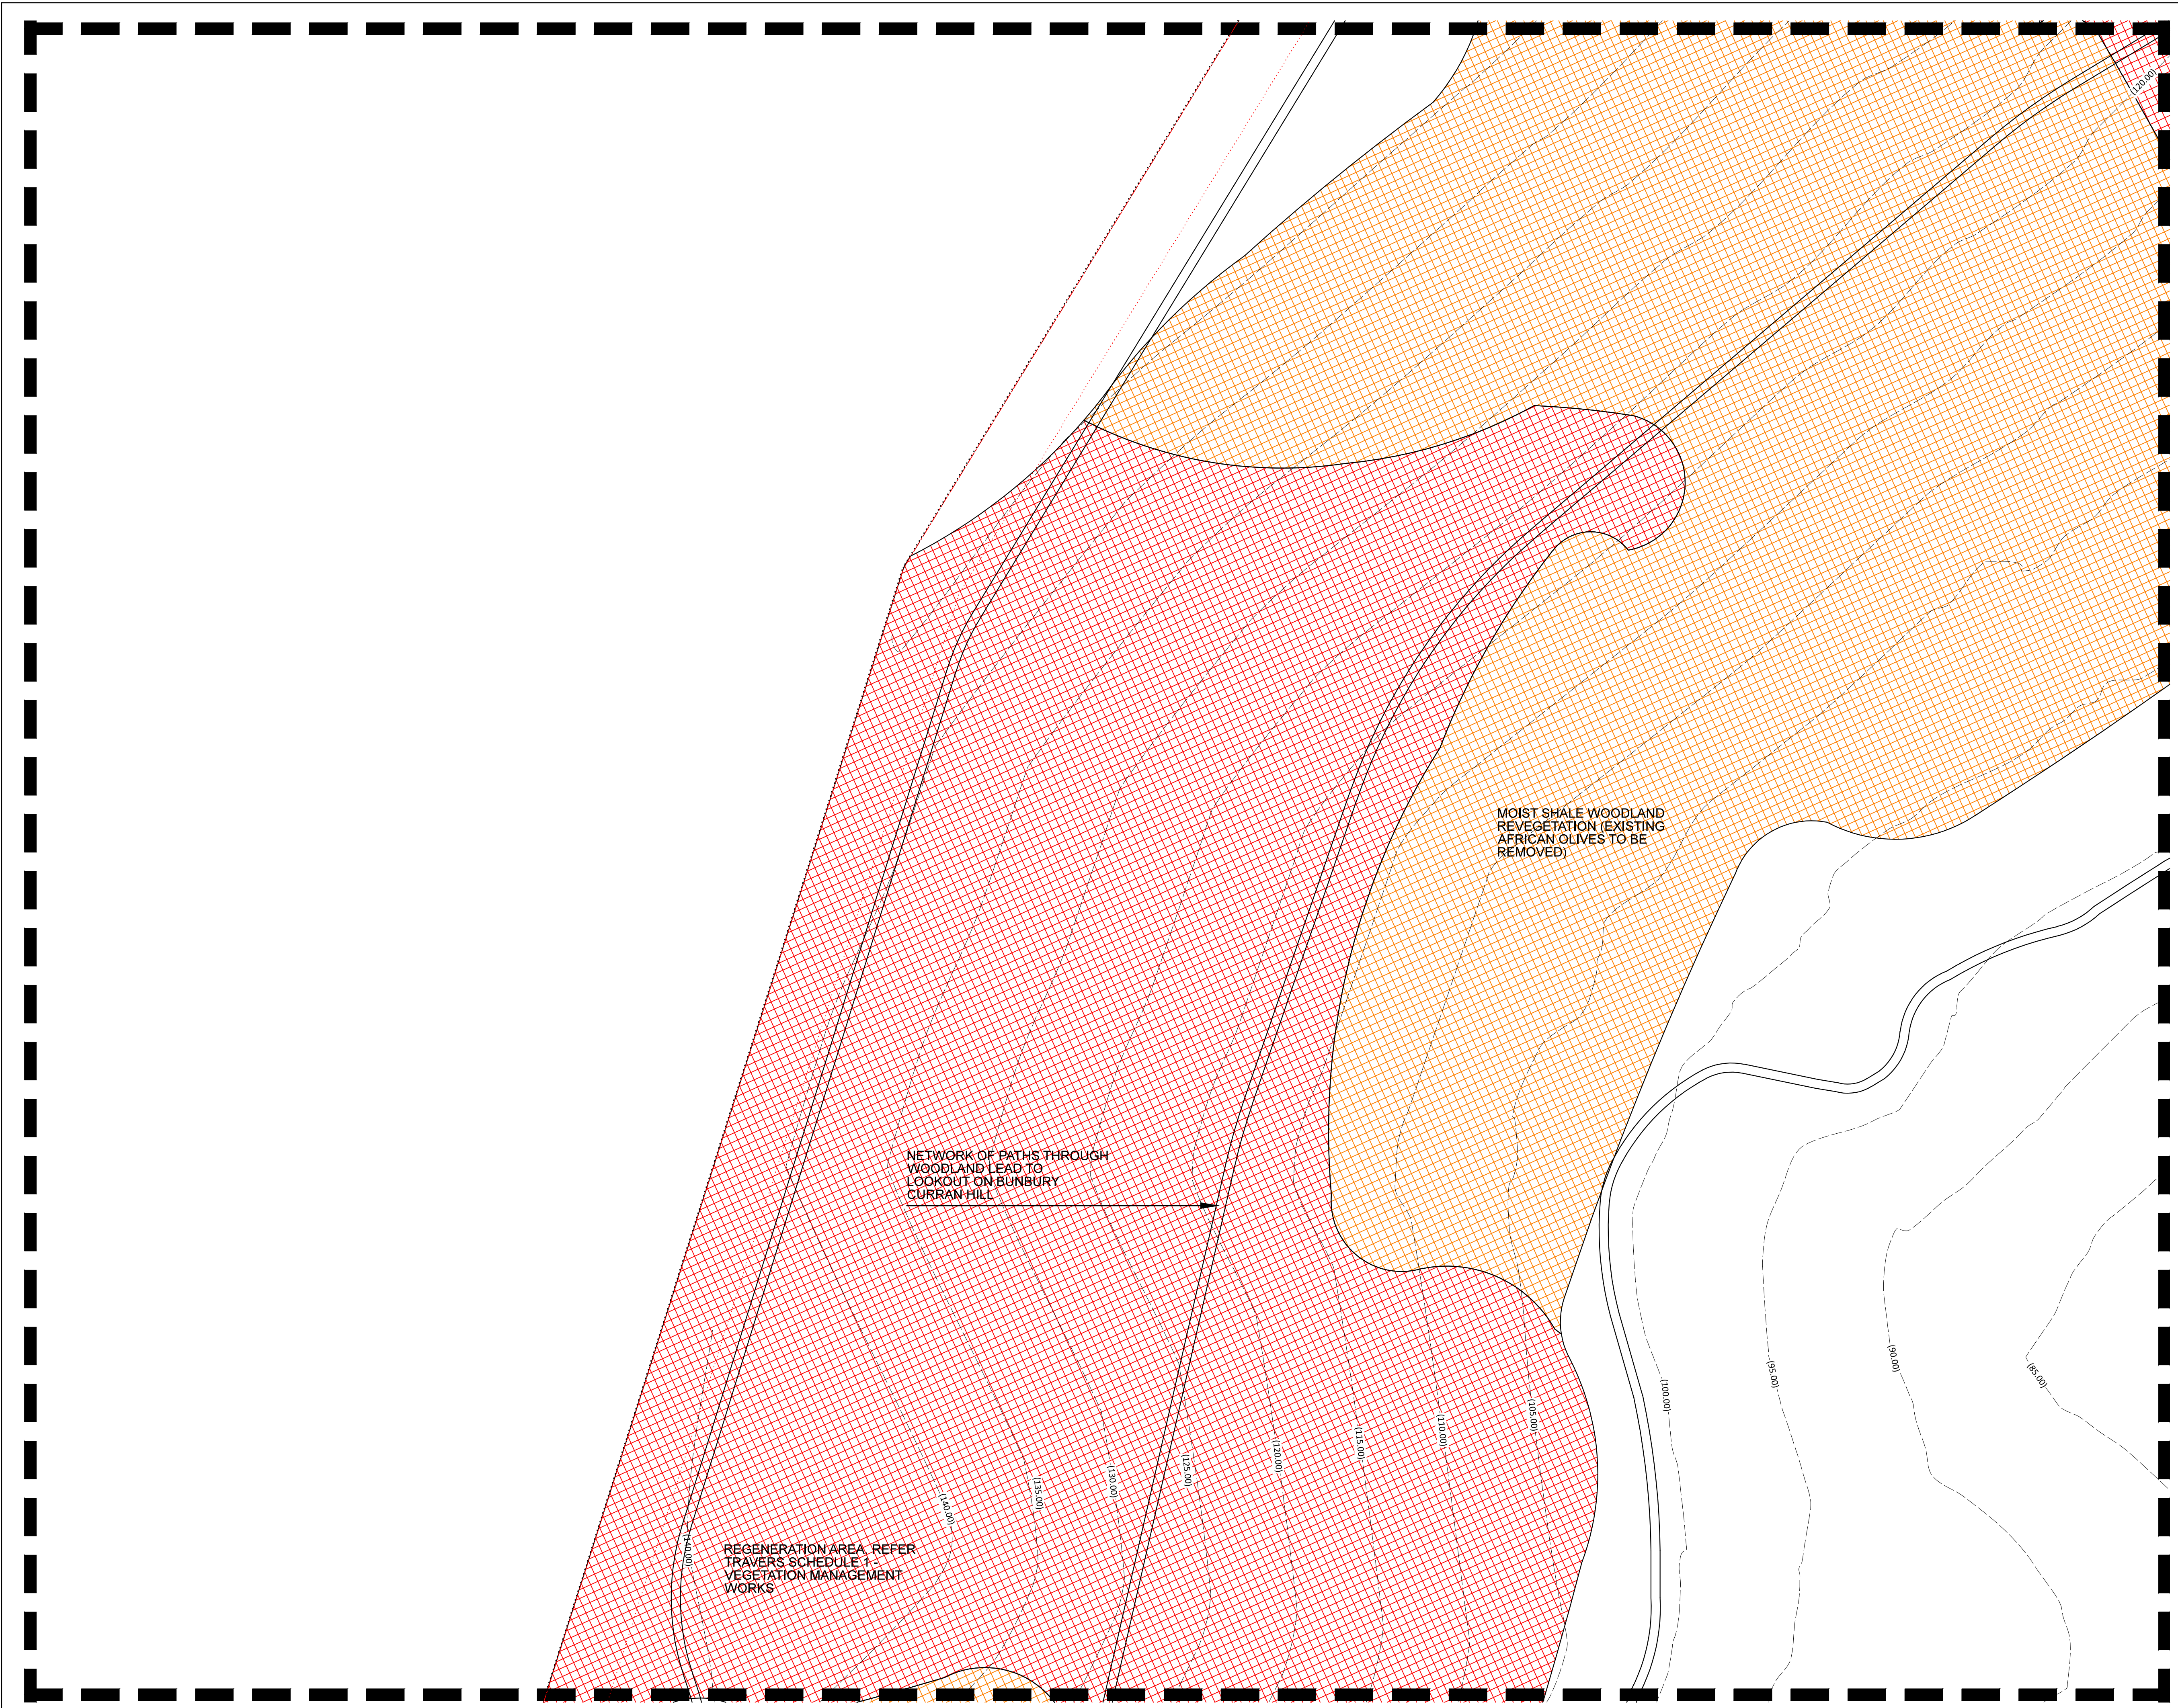



LEGEND

 STREET TREE/TREE

 SHELTER

 WATER STATION

  PEDESTRIAN PATH

  BURIAL ROOM SCREEN PLANTING. REFER BOTANICA PLAN DWG No L525


 SCULPTURE. REFER FJLA DRAWINGS FOR FURTHER DETAILS

 DRAINAGE BASIN. REFER ALLUVIUM DRAWINGS FOR FURTHER STORMWATER DETAILS REFER BOTANICA DWG No L529 FOR PLANTING DETAILS

 REGENERATION

 FULL MOIST SHALE WOODLAND REVEGETATION

 FULL CPW REVEGETATION

  SEDGES/GRASSES/ GROUNDCOVERS <1m HIGH

NOTE: REFER TRAVERS SCHEDULE 1 - VEGETATION MANAGEMENT WORKS FOR DETAILS ON ALL REVEGETATION AND REGENERATION WORKS IN CPW AND MSW ON SITE

Issue:	Rev:	Description:	Date:
DA	A	GRID TWO	19.09.17

Project title:

MACARTHUR MEMORIAL PARK VARROVILLE

Drawing title:

GRID TWO

Principal consultant:

Florence Jaquet
Landscape architect

Client:

Macarthur Memorial Park
Care Commission, NSW

A/ 8 Rowell Avenue, Camberwell 3124
E: flo@fja.com.au
M: 0419 963 641

NARELLE SONTERR
BOTANICA
LANDSCAPE AND HORTICULTURAL SPECIALISTS
PO Box 811 Avalon NSW 2107
Tel: (02) 9918 4016 Mobile: 0419 501 144

Job no: 170220


Drawn by: SH

Checked by: NS

Scale: 1:500 @ A1


CAD file name:

Plot date:

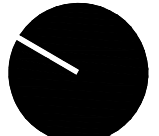


Drw no:
L503/A


Sheet no:
03

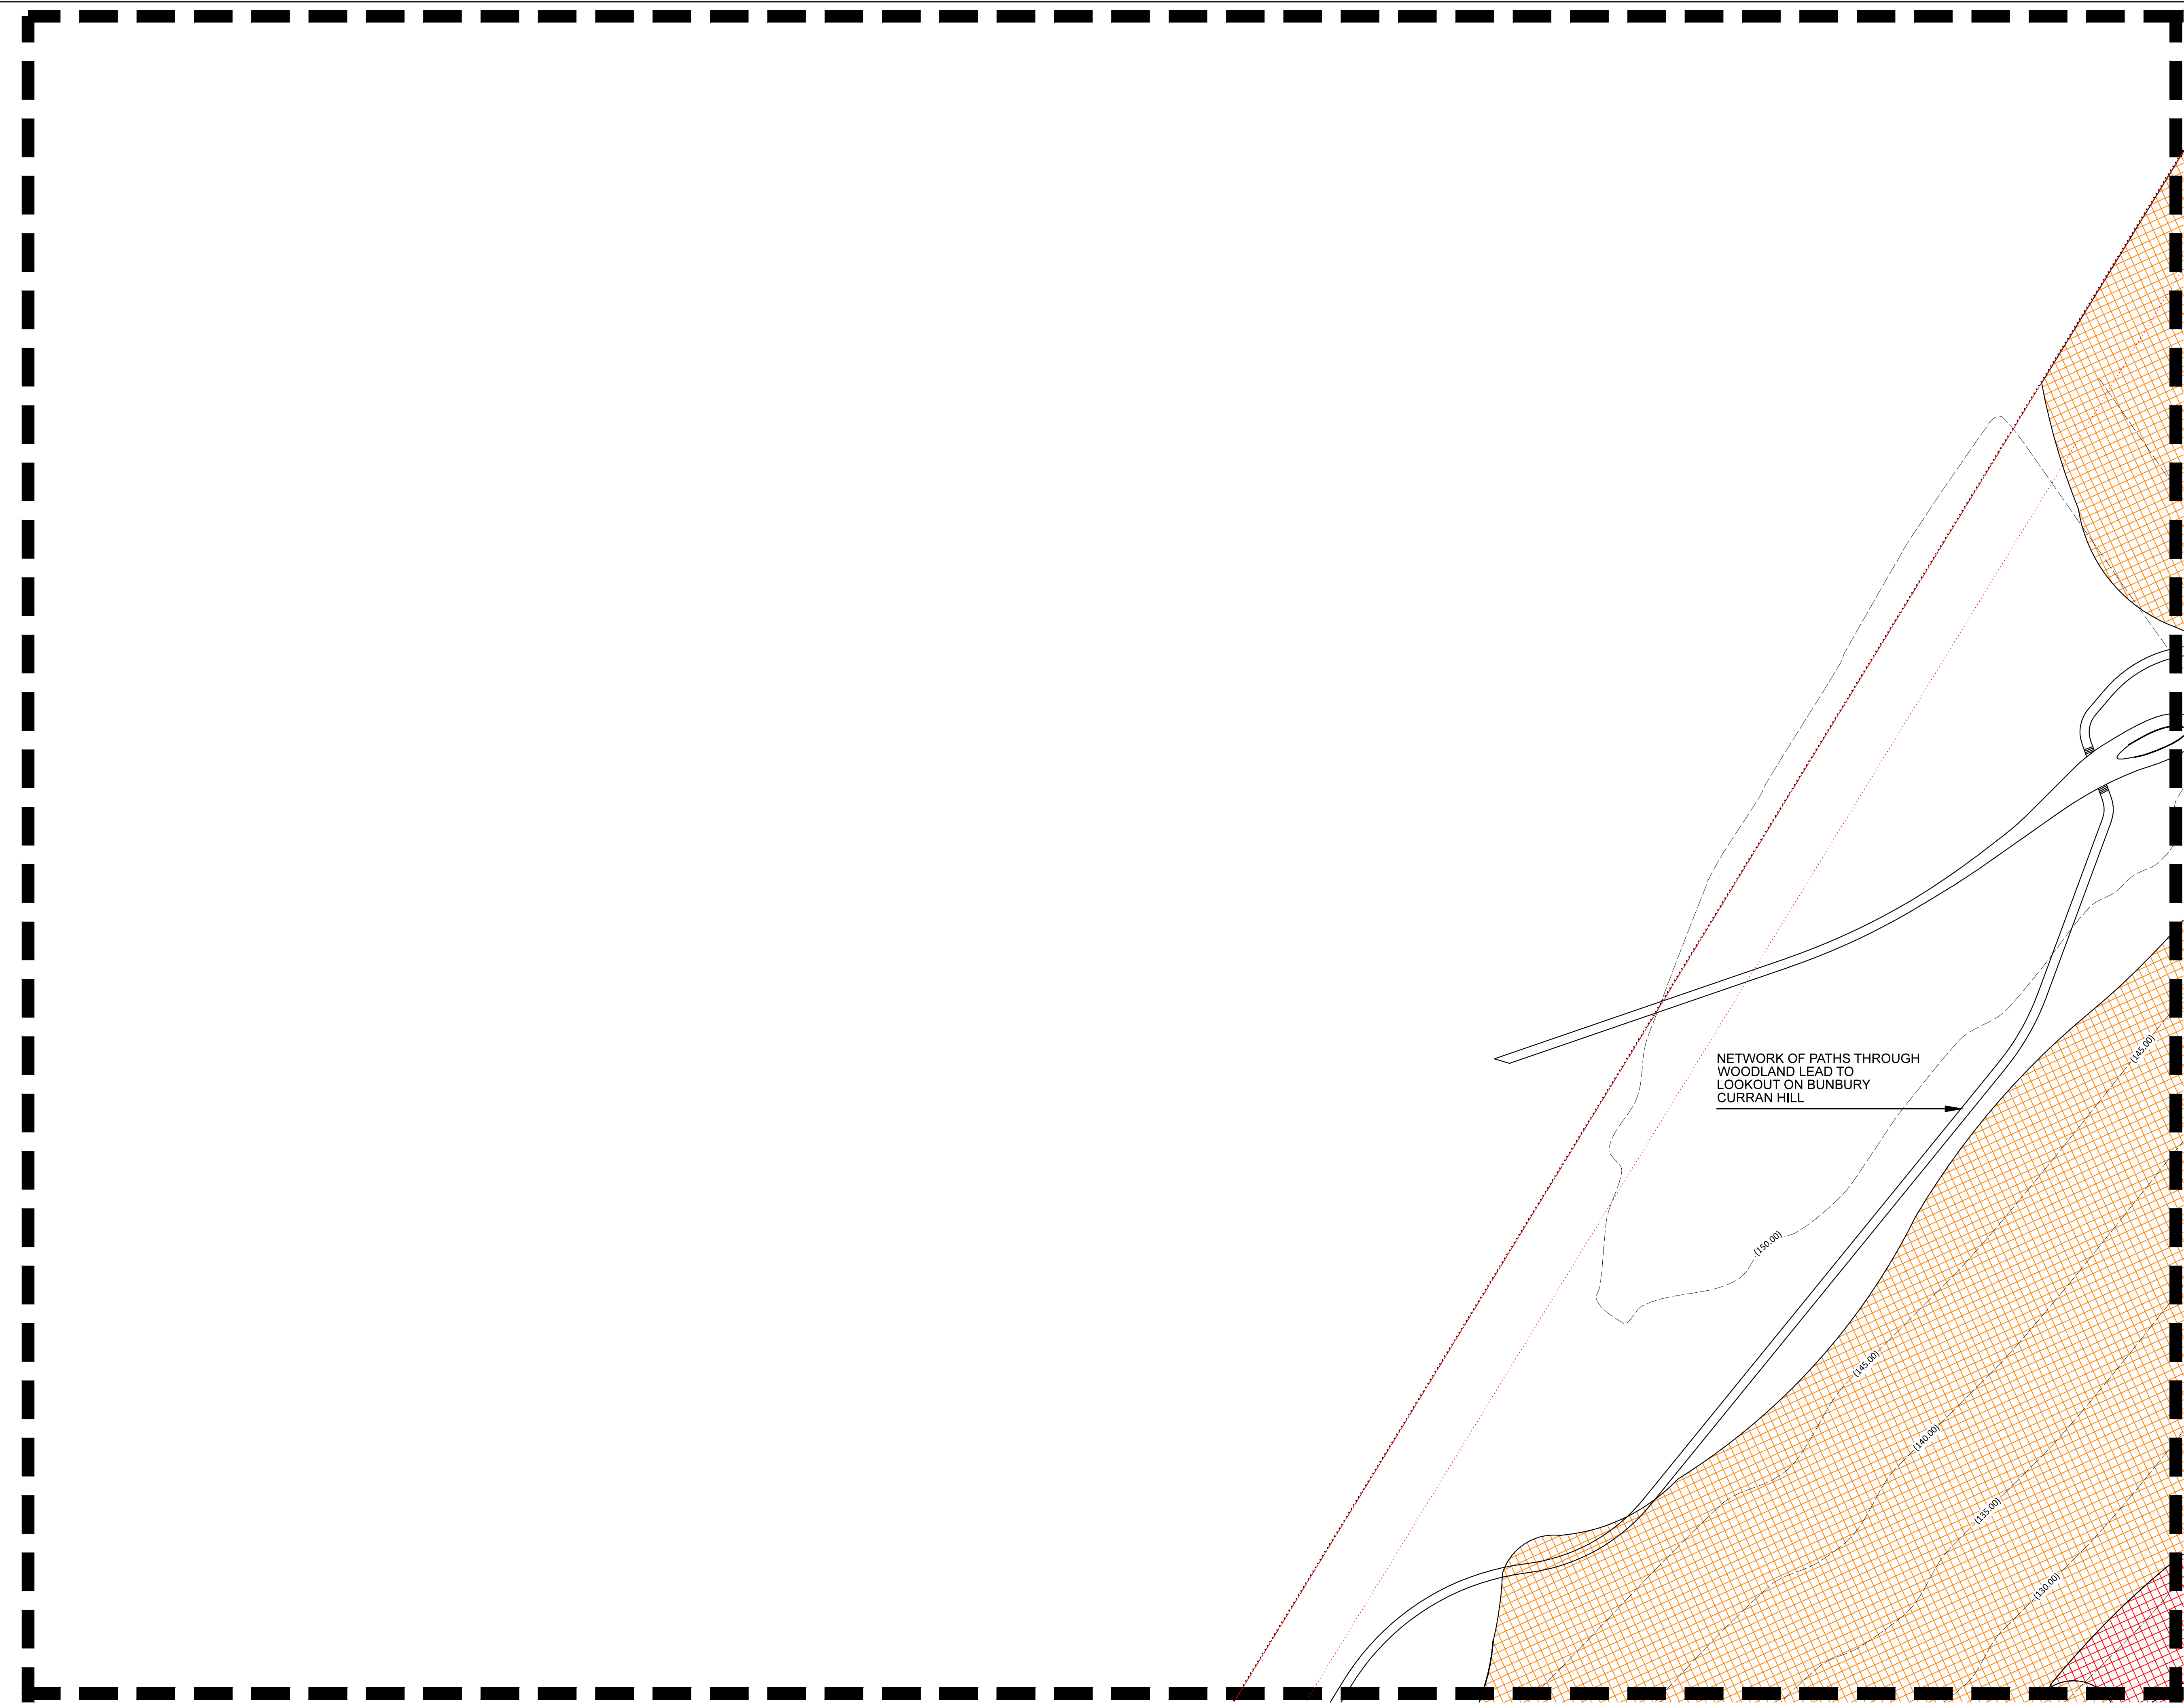

LEGEND

 

STREET TREE/TREE

 


SHELTER



WATER STATION



PEDESTRIAN PATH

 

BURIAL ROOM SCREEN
PLANTING. REFER
BOTANICA PLAN DWG
No L525



SCULPTURE. REFER FJLA
DRAWINGS FOR FURTHER
DETAILS



DRAINAGE BASIN. REFER
ALLUVIUM DRAWINGS FOR
FURTHER STORMWATER
DETAILS REFER BOTANICA
DWG No L529 FOR PLANTING
DETAILS




REGENERATION



FULL MOIST SHALE
WOODLAND REVEGETATION



FULL CPW REVEGETATION

 

SEDGES/GRASSES/
GROUNDCOVERS <1m HIGH

NOTE: REFER TRAVERS SCHEDULE 1 -
VEGETATION MANAGEMENT WORKS FOR
DETAILS ON ALL REVEGETATION AND
REGENERATION WORKS IN CPW AND MSW
ON SITE

Issue:	Rev:	Description:	Date:
DA	A	GRID THREE	19.09.17

Project title:
MACARTHUR MEMORIAL PARK
VARROVILLE

Drawing title:
GRID THREE

Principal consultant:

Florence Jaquet
Landscape architect

A/ 8 Rowell Avenue, Camberwell 3124
E: flo@fja.com.au
M: 0419 983 641

Client:


Macarthur
Memorial Park
Cancer Commission

N A R E L L E S O N T E R
BOTANICA
LANDSCAPE AND HORTICULTURAL SPECIALISTS
PO Box 611 Avalon NSW 2107
Tel: (02) 9916 4016 Mobile: 0419 501 144

Job no: 170220


Drawn by: SH

Checked by: NS

Scale: 1:500 @ A1


CAD file name:

Plot date:





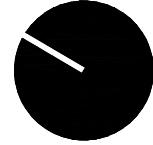


Drw no:
L504/A

Sheet no:
04

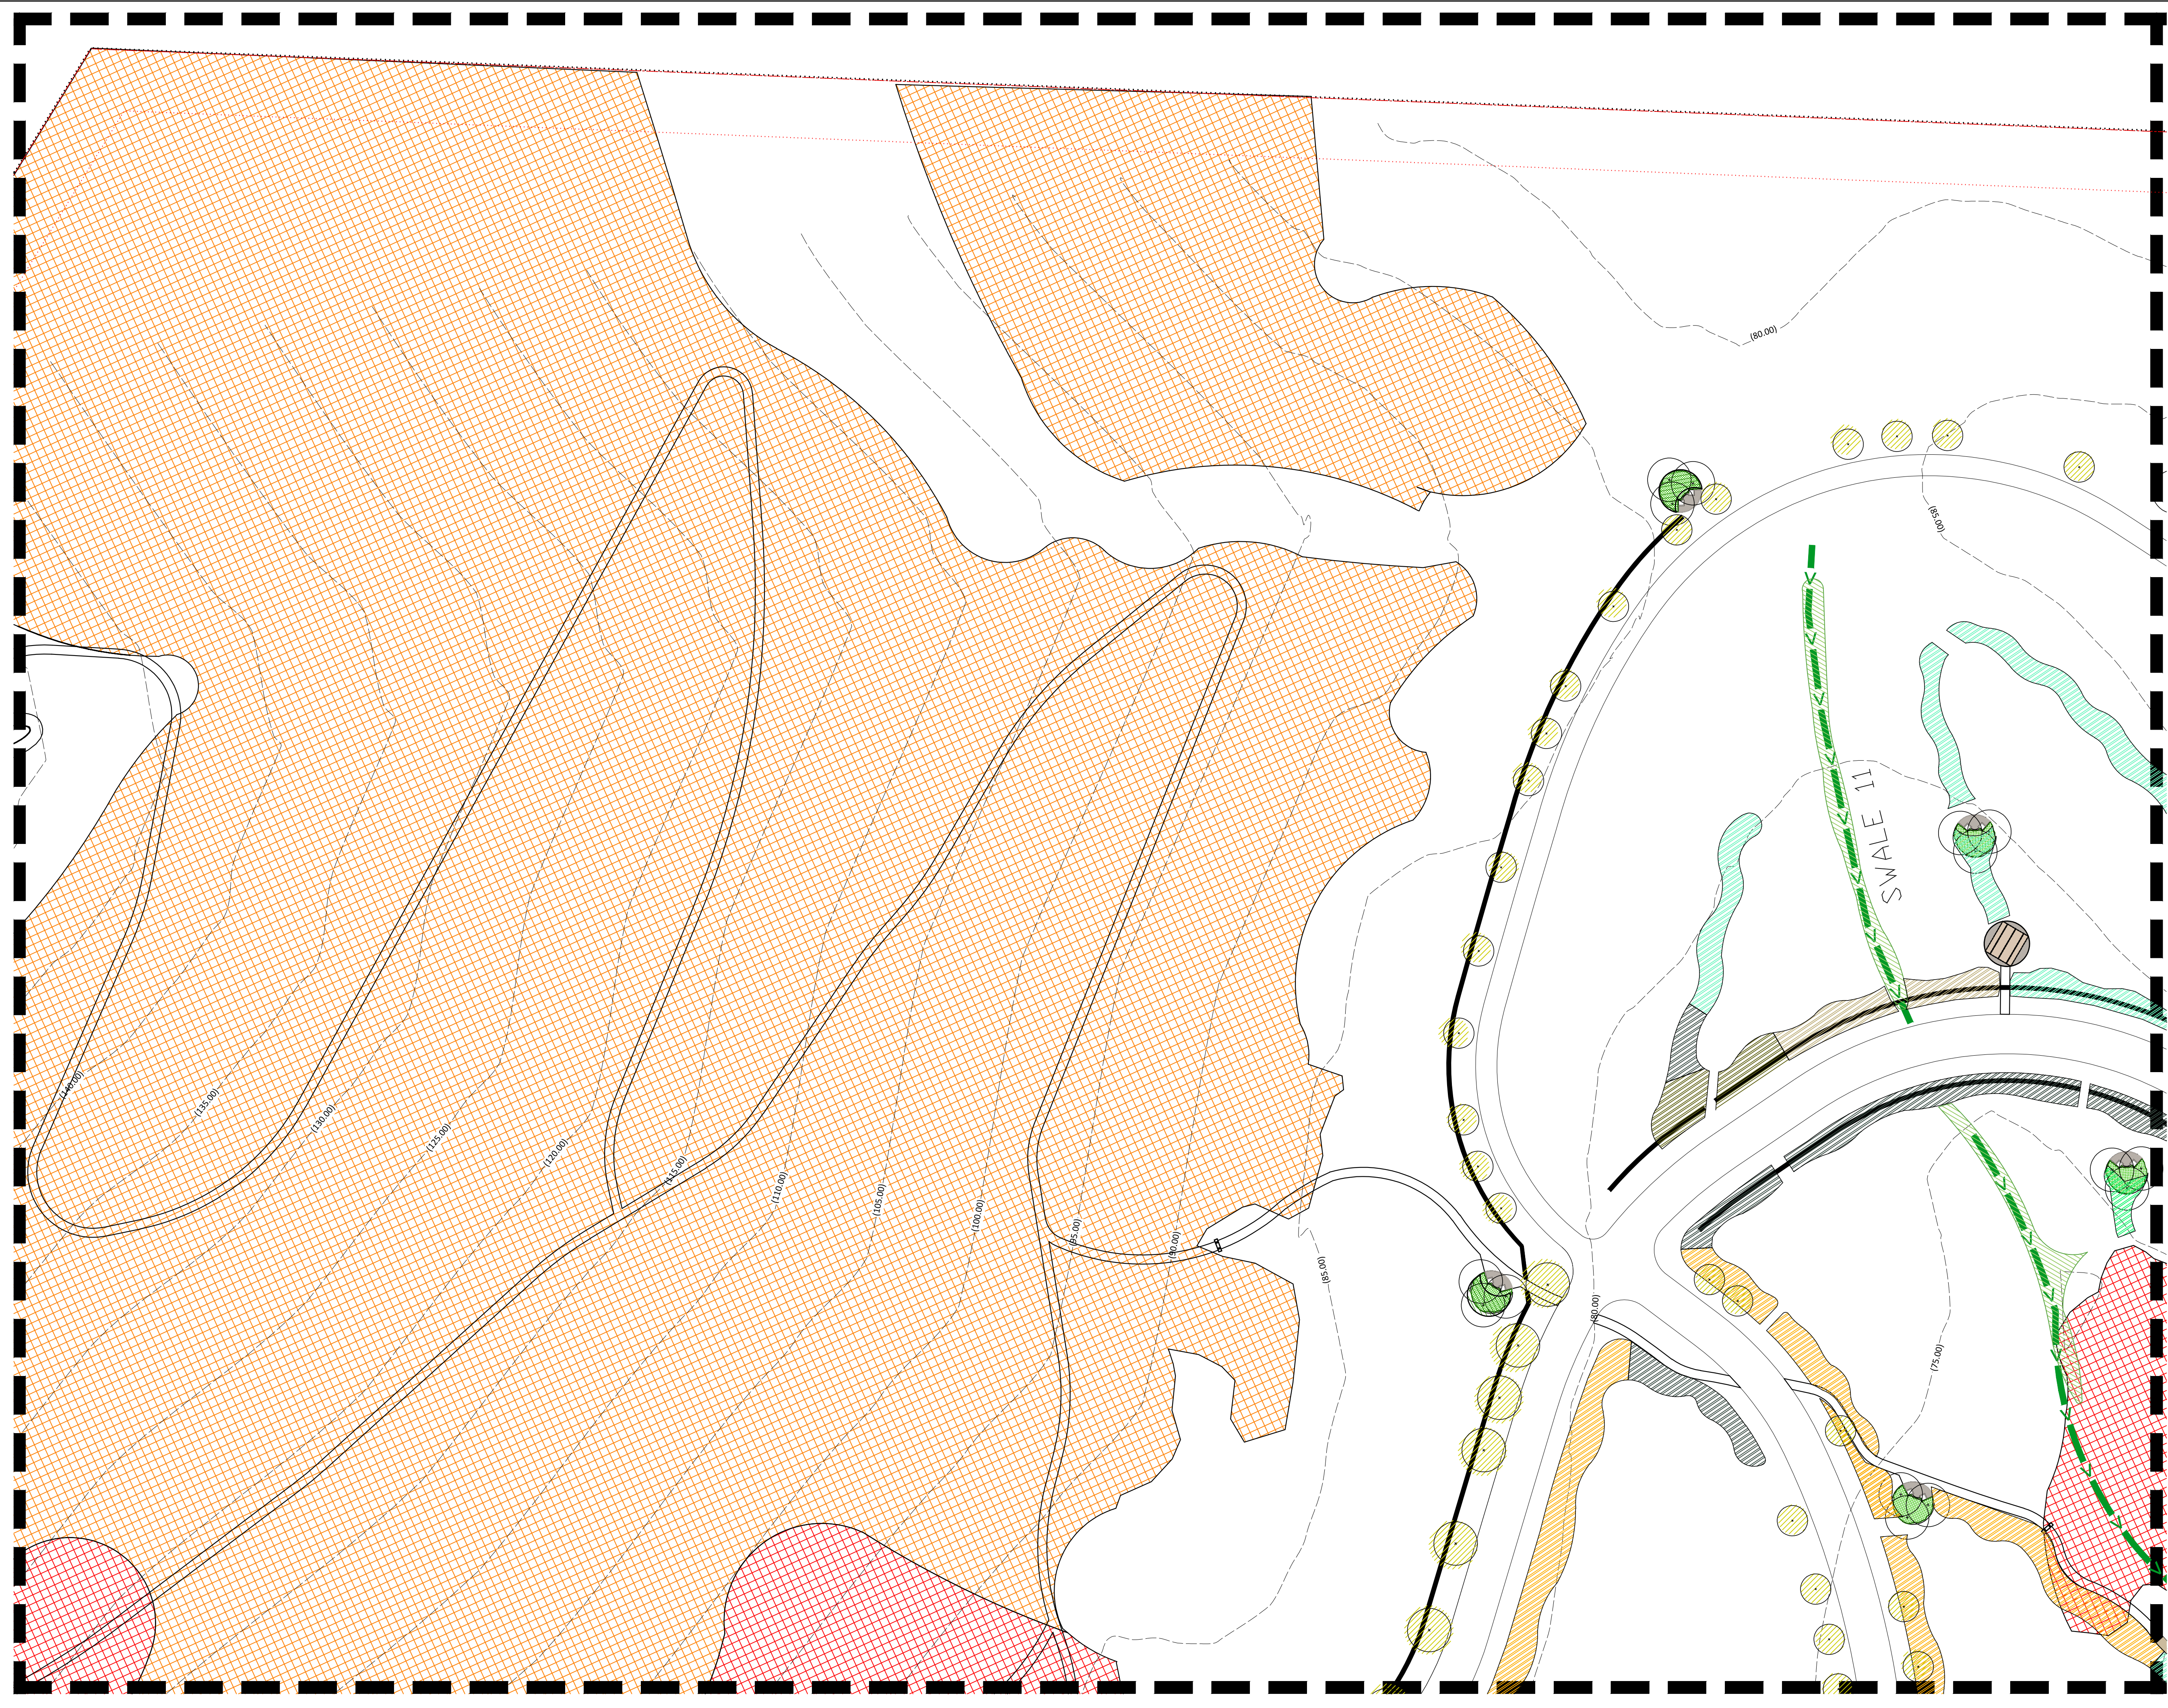

LEGEND

     -  STREET TREE/TREE
-  SHELTER
-  WATER STATION
-  PEDESTRIAN PATH
-  BURIAL ROOM SCREEN PLANTING. REFER BOTANICA PLAN DWG No L525
-  SCULPTURE. REFER FJLA DRAWINGS FOR FURTHER DETAILS
-  DRAINAGE BASIN. REFER ALLUVIUM DRAWINGS FOR FURTHER STORMWATER DETAILS REFER BOTANICA DWG No L529 FOR PLANTING DETAILS
-  REGENERATION
-  FULL MOIST SHALE WOODLAND REVEGETATION
-  FULL CPW REVEGETATION
-  SEDGES/GRASSES/ GROUNDCOVERS <1m HIGH

NOTE: REFER TRAVERS SCHEDULE 1 - VEGETATION MANAGEMENT WORKS FOR DETAILS ON ALL REVEGETATION AND REGENERATION WORKS IN CPW AND MSW ON SITE

Issue:	Rev:	Description:	Date:
DA	A	GRID FOUR	19.09.17


Project title:
MACARTHUR MEMORIAL PARK
VARROVILLE


Drawing title:
GRID FOUR

Principal consultant:	Client:
<i>Florence Jaquet</i> Landscape architect	

A: 8 Rowell Avenue, Camberwell 3124
E: FJaquet@fjaquet.com.au
M: 0419 983 641


NARELLE SONTÉ
BOTANICA
LANDSCAPE AND HORTICULTURAL SPECIALISTS
PO Box 611 Avalon NSW 2107
Tel: (02) 9916 4016 Mobile: 0419 501 144

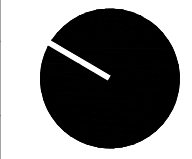
Job no: 170220	
Drawn by: SH	
Checked by: NS	
Scale: 1:500 @ A1	Drw no: L505/A
CAD file name:	
Plot date:	Sheet no: 05

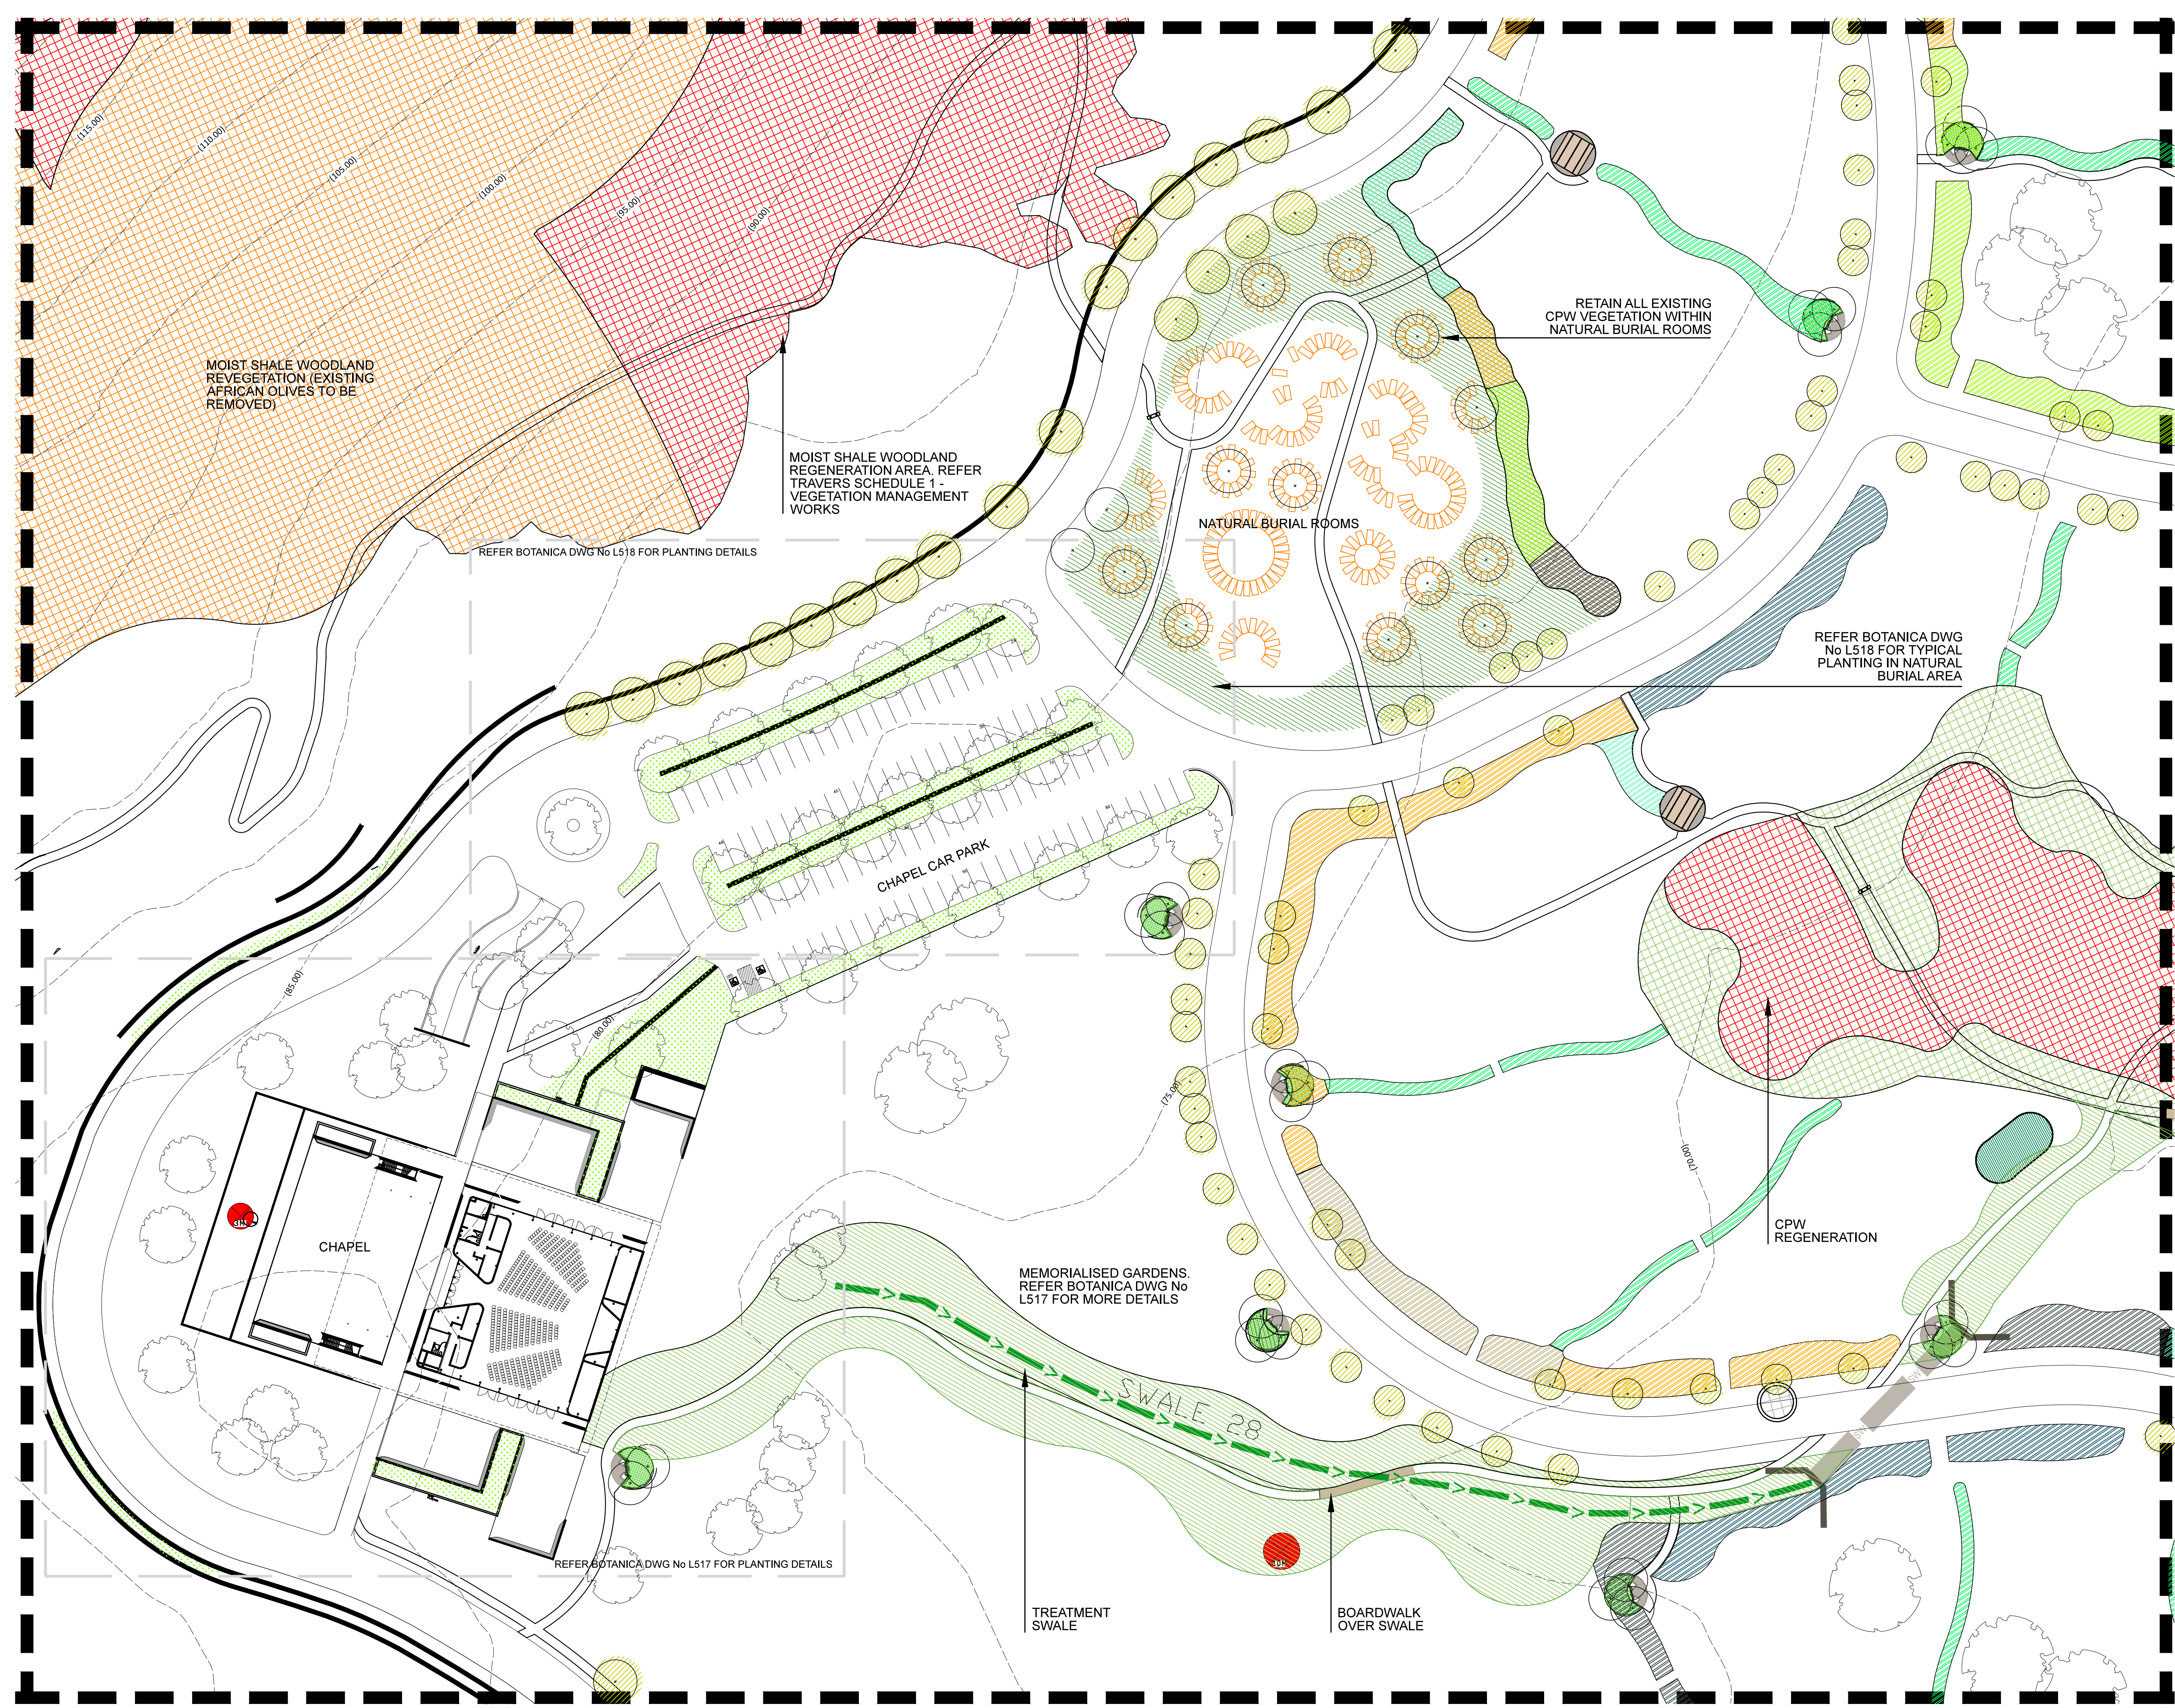


LEGEND

 STREET TREE/TREE

  SHELTER

  WATER STATION

 PEDESTRIAN PATH

  BURIAL ROOM SCREEN PLANTING. REFER BOTANICA PLAN DWG No L525

 SCULPTURE. REFER FJLA DRAWINGS FOR FURTHER DETAILS

 DRAINAGE BASIN. REFER ALLUVIUM DRAWINGS FOR FURTHER STORMWATER DETAILS REFER BOTANICA DWG No L529 FOR PLANTING DETAILS

 REGENERATION

 FULL MOIST SHALE WOODLAND REVEGETATION

 FULL CPW REVEGETATION

 SEDGES/GRASSES/ GROUNDCOVERS <1m HIGH

NOTE: REFER TRAVERS SCHEDULE 1 - VEGETATION MANAGEMENT WORKS FOR DETAILS ON ALL REVEGETATION AND REGENERATION WORKS IN CPW AND MSW ON SITE

Issue:	Rev:	Description:	Date:
DA	A	GRID FIVE	19.09.17

Project title:

MACARTHUR MEMORIAL PARK
VARROVILLE

Drawing title:

GRID FIVE

Principal consultant:

Florence Jaquet
Landscape architect


Client:


 MacArthur
Memorial Park
COUNCIL OF NEWCASTLE

A: 8 Rowell Avenue, Cammerwell 3124
E: flo@fja.com.au
M: 0419 983 641

NARELLE SONTNER
BOTANICA
LANDSCAPE AND HORTICULTURAL SPECIALISTS

P.O. Box 611 Avalon NSW 2107
Tel: (02) 9916 4016 Mobile: 0419 501 144

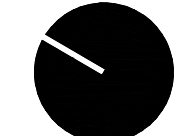Job no: 170220	
Drawn by: SH	
Checked by: NS	
Scale: 1:500 @ A1	
CAD file name:	Drw no: L506/A
Plot date:	Sheet no: 06

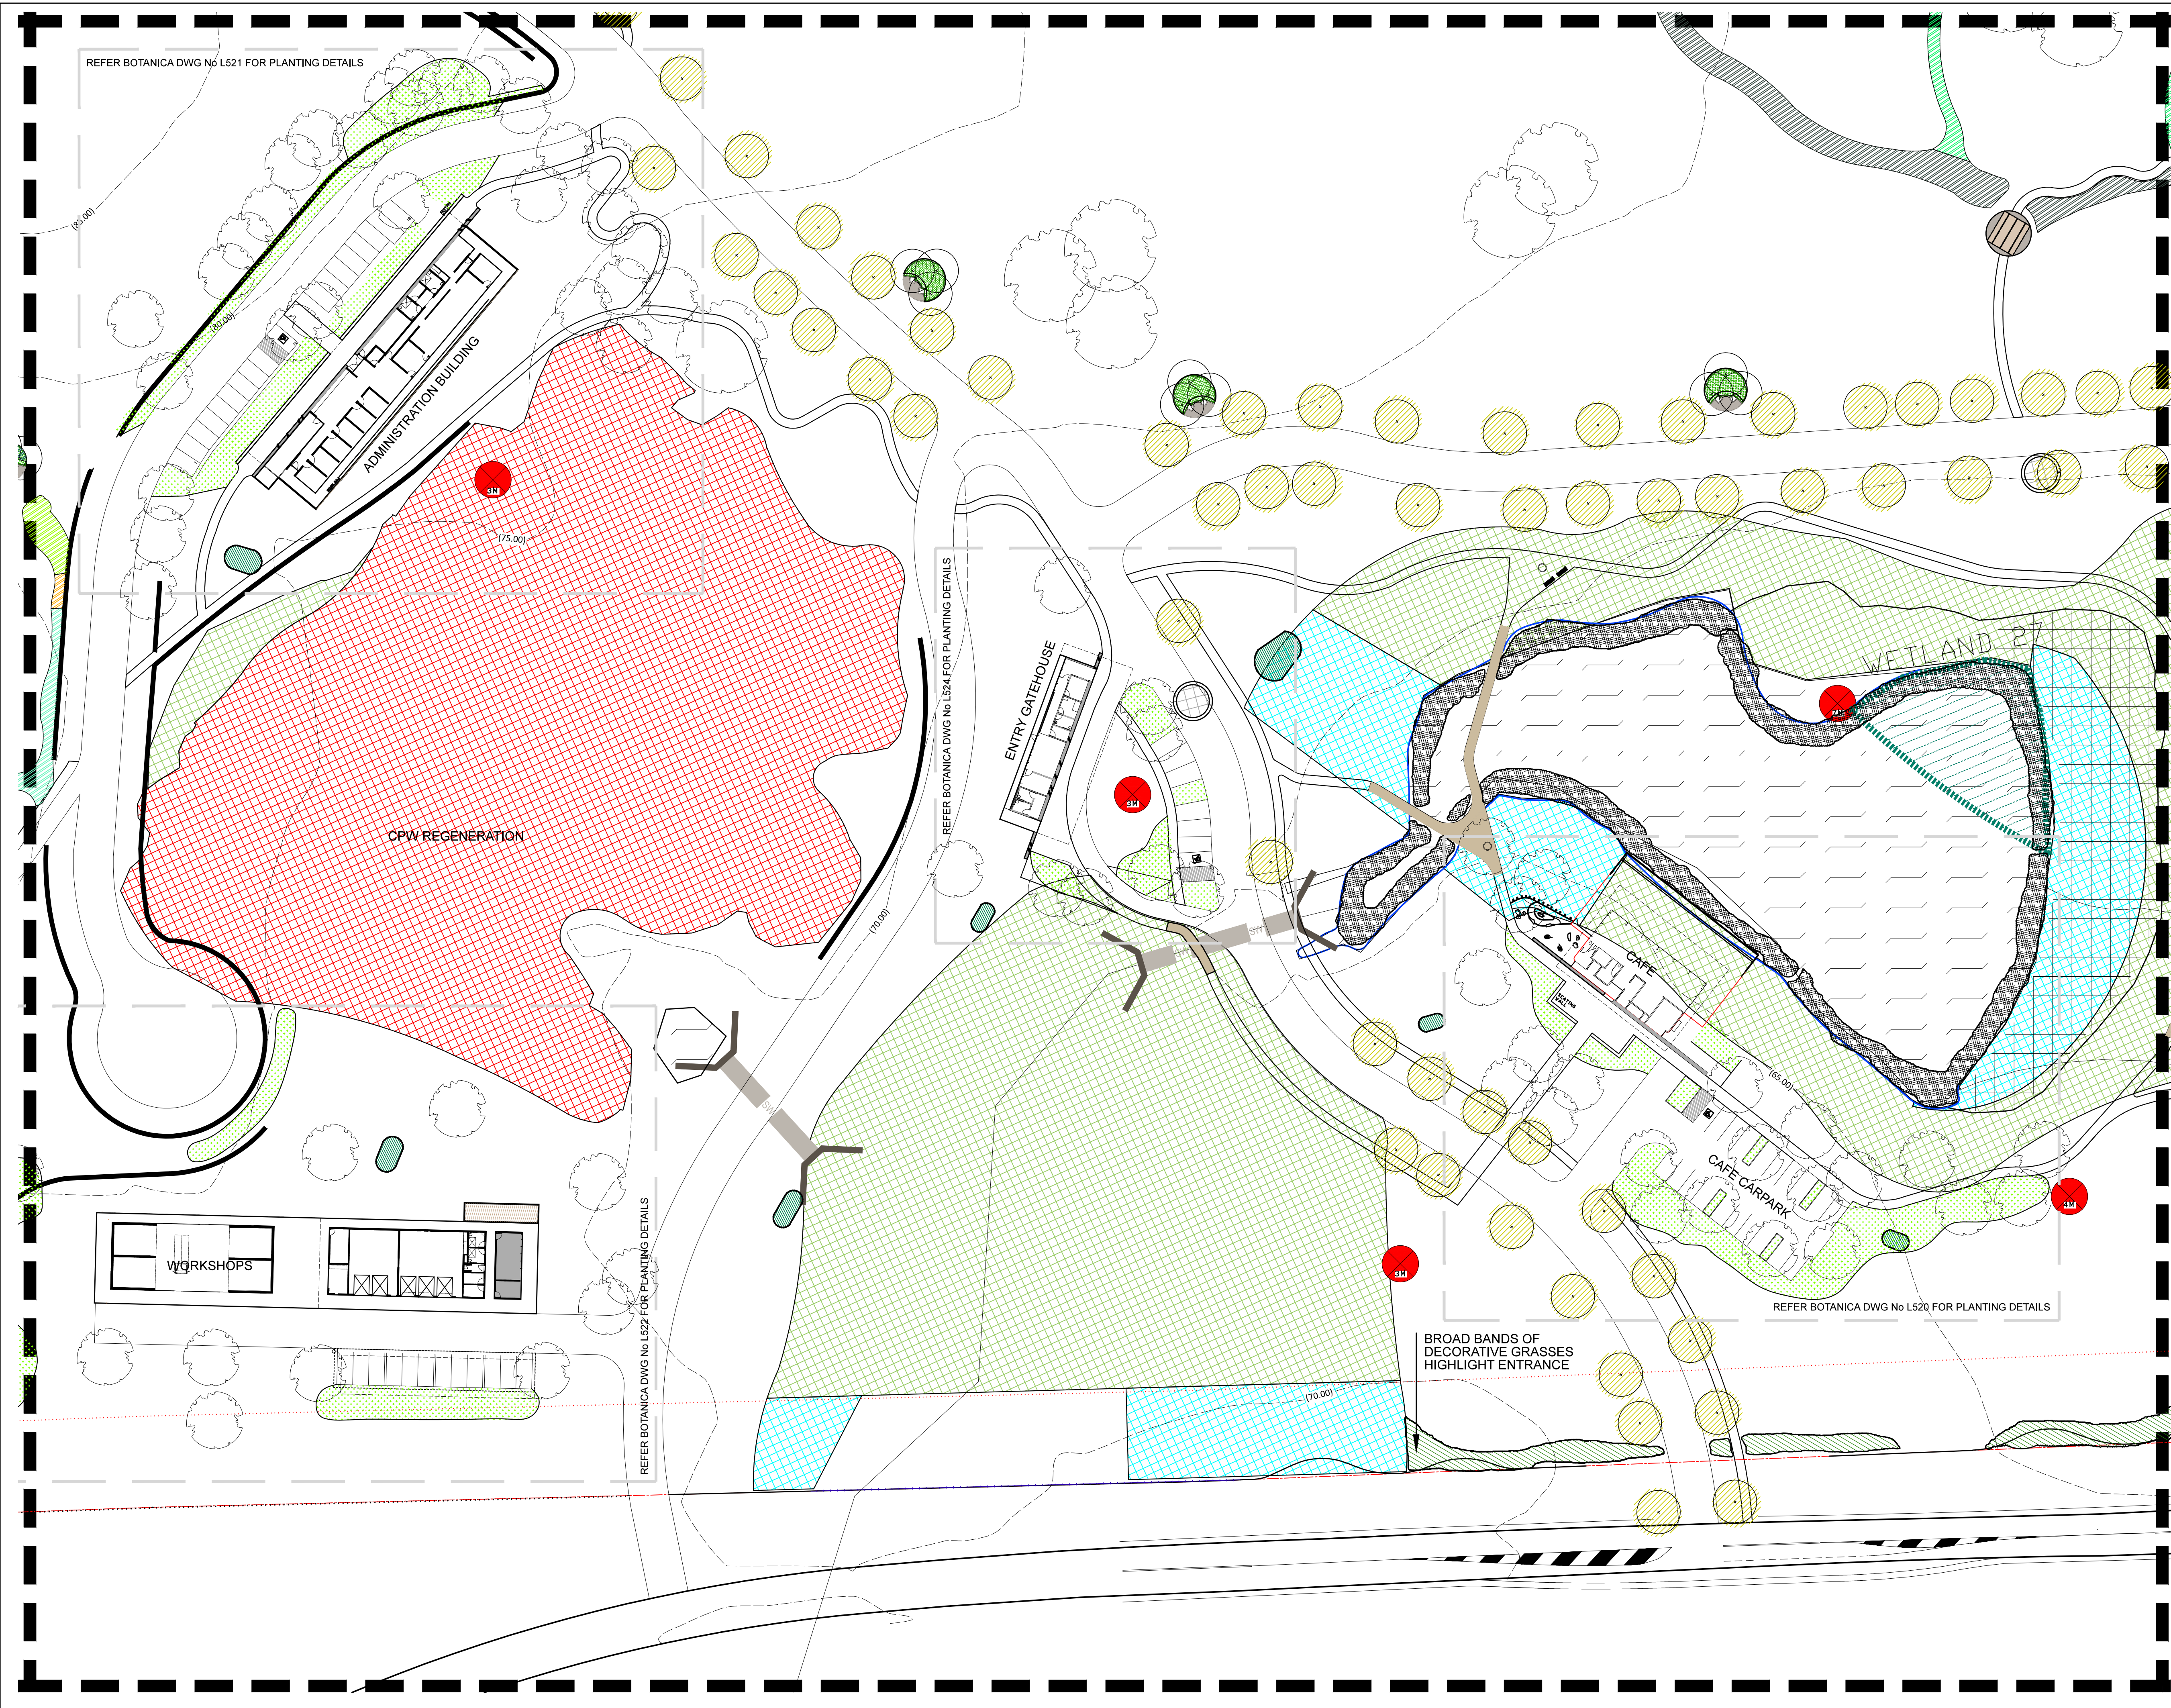

LEGEND

- STREET TREE/TREE
- SHELTER
- WATER STATION
- PEDESTRIAN PATH
- BURIAL ROOM SCREEN PLANTING. REFER BOTANICA PLAN DWG No L525
- SCULPTURE. REFER FJLA DRAWINGS FOR FURTHER DETAILS
- DRAINAGE BASIN. REFER ALLUVIUM DRAWINGS FOR FURTHER STORMWATER DETAILS. REFER BOTANICA DWG No L529 FOR PLANTING DETAILS
- REGENERATION
- FULL MOIST SHALE WOODLAND REVEGETATION
- FULL CPW REVEGETATION
- SEDGES/GRASSES/GROUNDCOVERS <1m HIGH

NOTE: REFER TRAVERS SCHEDULE 1 - VEGETATION MANAGEMENT WORKS FOR DETAILS ON ALL REVEGETATION AND REGENERATION WORKS IN CPW AND MSW ON SITE

Issue:	Rev:	Description:	Date:
DA	A	GRID SIX	19.09.17

Project title:
MACARTHUR MEMORIAL PARK
VARROVILLE


Drawing title:
GRID SIX

Principal consultant:
Florence Jaquet
Landscape architect

Client:
Macarthur Memorial Park
Conservation Trust

NARELLE SONTNER
BOTANICA
LANDSCAPE AND HORTICULTURAL SPECIALISTS
PO Box 611 Avalon NSW 2107
Tel: (02) 9918 4016 Mobile: 0419 501 144

Job no: 170220	
Drawn by: SH	
Checked by: NS	
Scale: 1:500 @ A1	
CAD file name:	Drw no: L507/A
Plot date:	Sheet no: 07

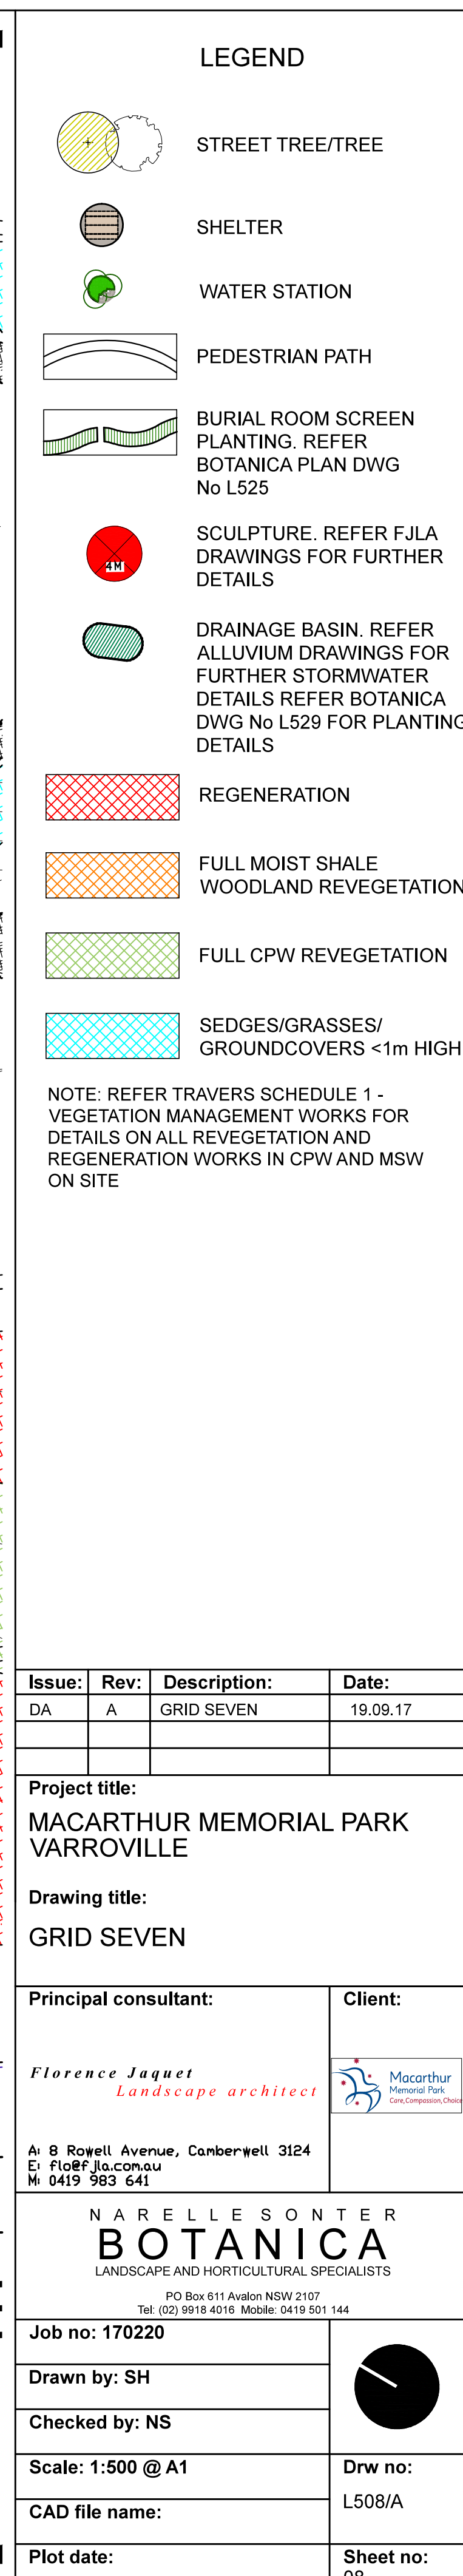

Issue:	Rev:	Description:	Date:
DA	A	GRID SEVEN	19.09.17

Project title:
MACARTHUR MEMORIAL PARK
VARROVILLE

Drawing title:
GRID SEVEN


Principal consultant:	Client:
<i>Florence Jaquet</i> <i>Landscape architect</i>	 Macarthur Memorial Park Care, Composure, Choice

A: 8 Rowell Avenue, Camberwell 3124
E: flo@jla.com.au
M: 0419 983 641


N A R E L L E S O N T E R
BOTANICA
LANDSCAPE AND HORTICULTURAL SPECIALISTS

PO Box 611 Avalon NSW 2107
Tel: (02) 9918 4016 Mobile: 0419 501 144

Job no: 170220	
Drawn by: SH	
Checked by: NS	
Scale: 1:500 @ A1	
CAD file name:	Drw no: L508/A
Plot date:	Sheet no: 08

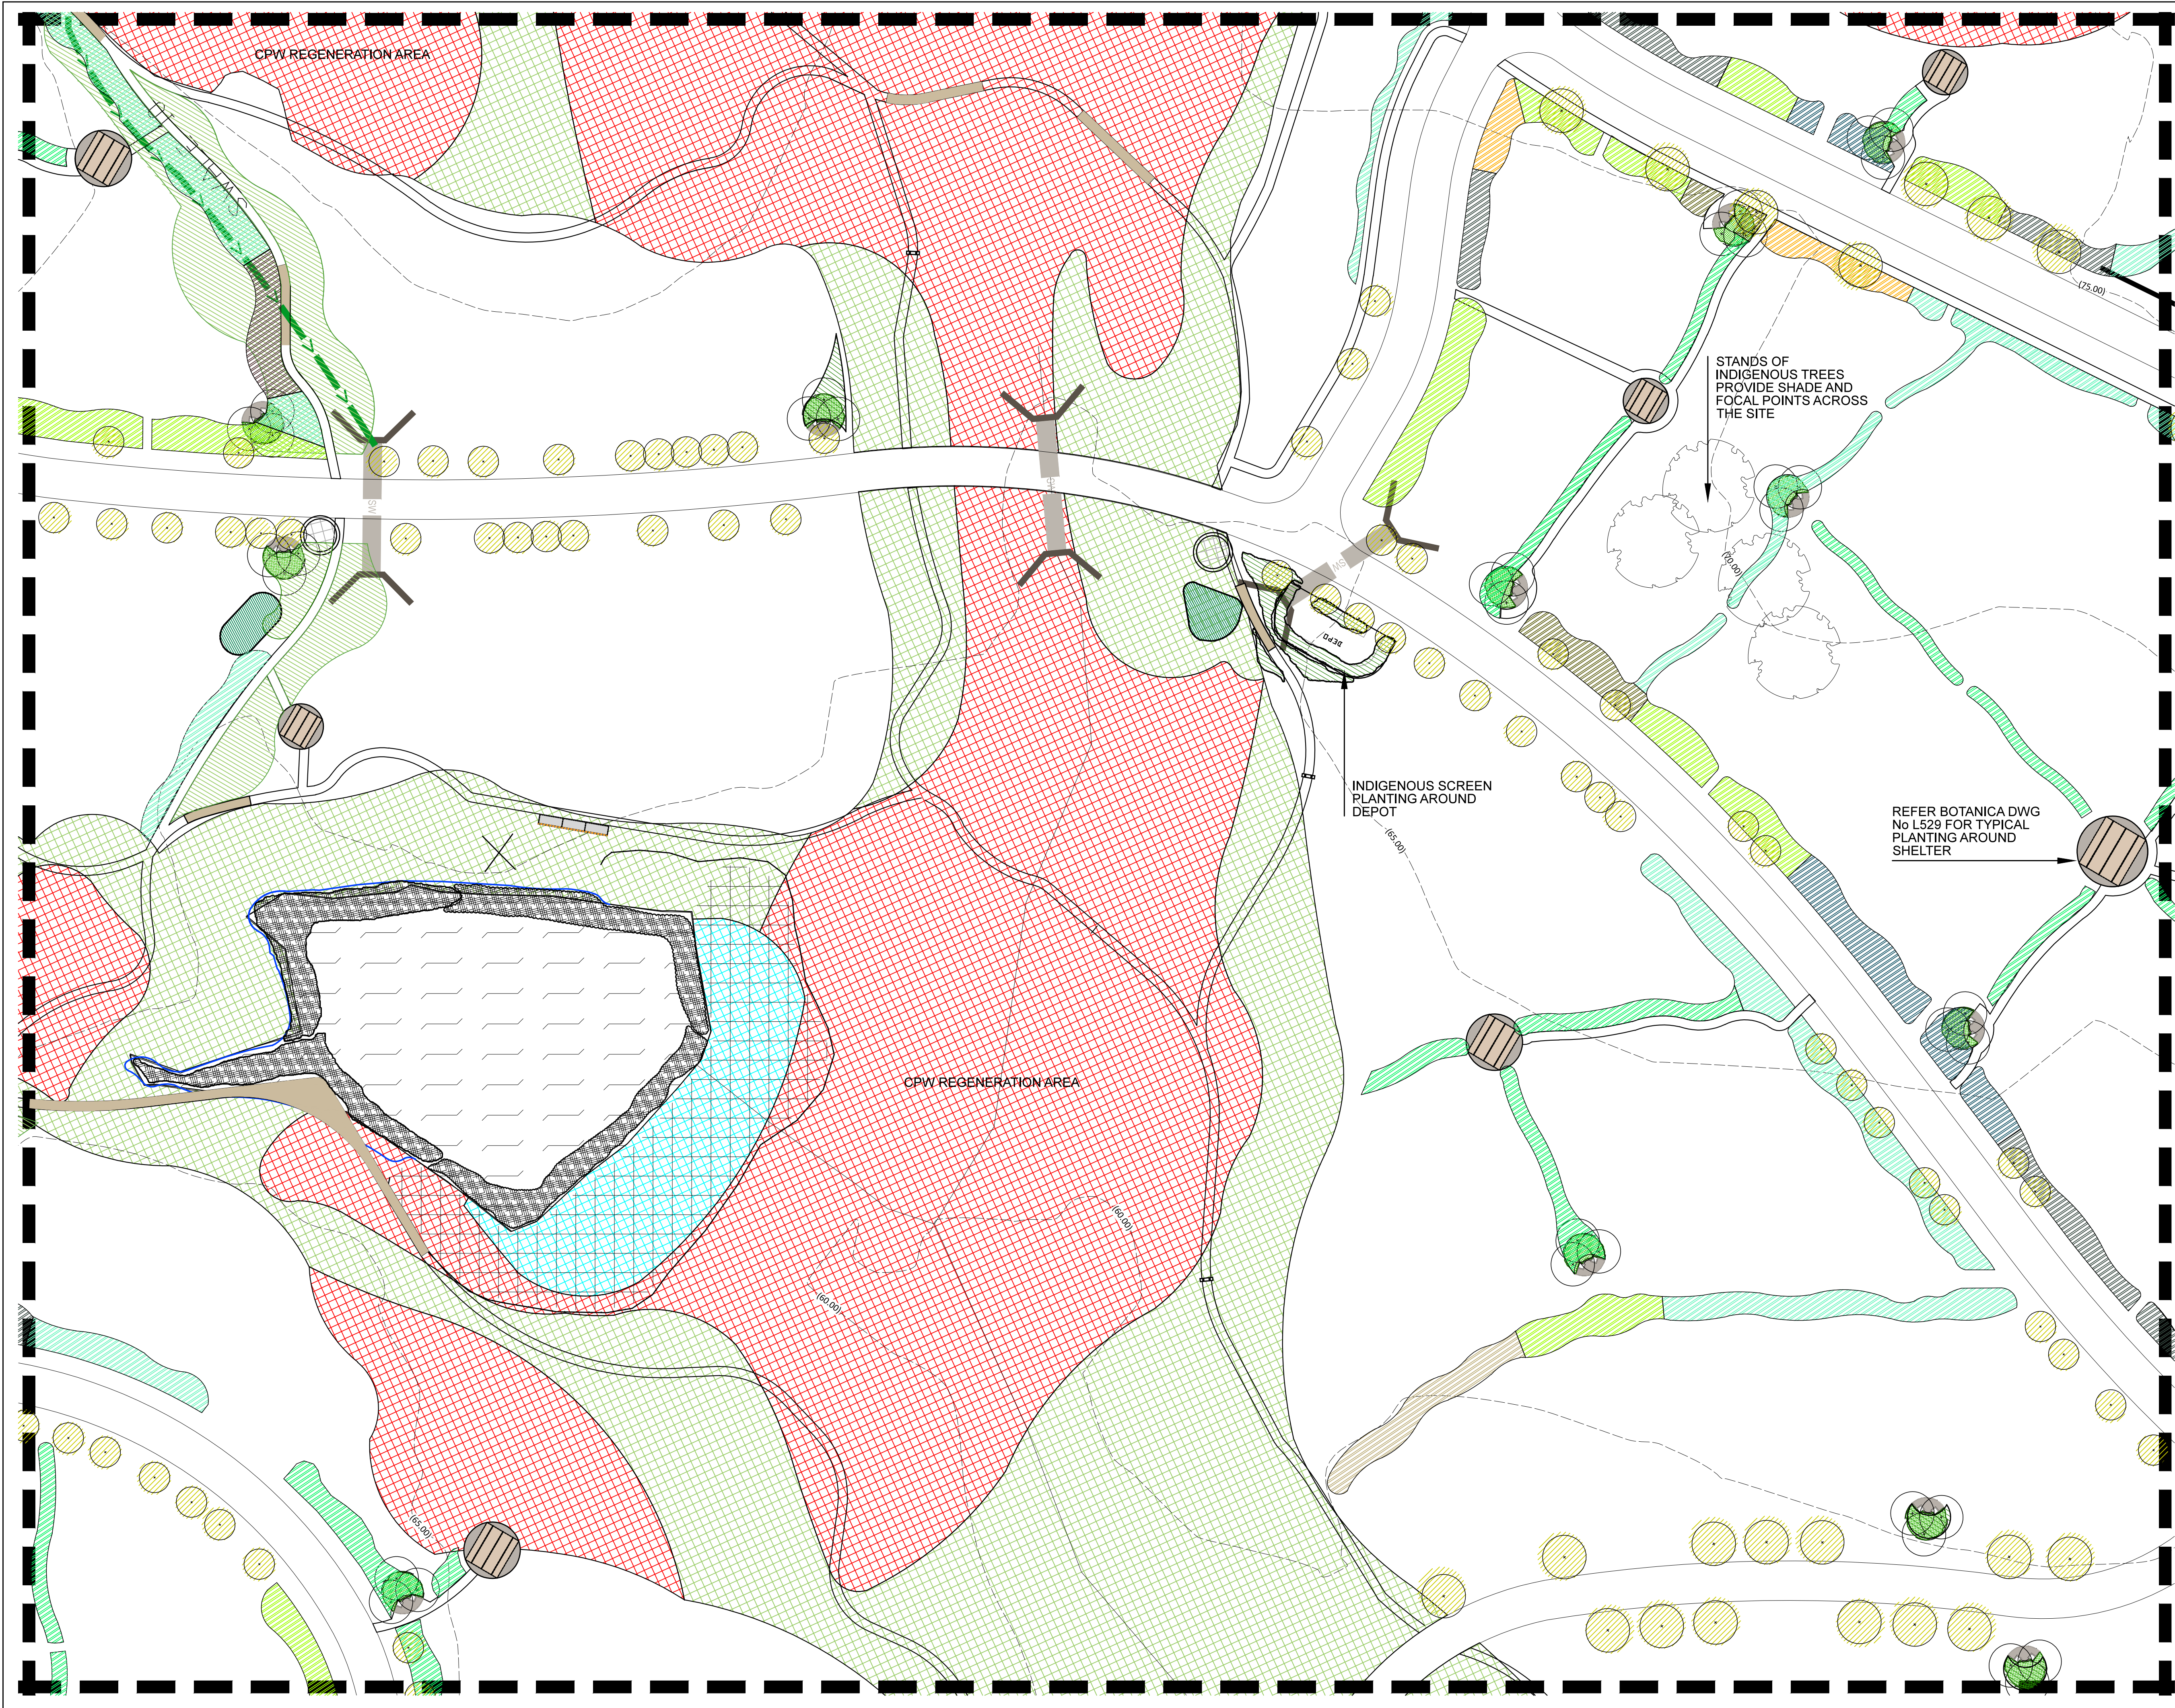



LEGEND

  STREET TREE/TREE

 SHELTER


 WATER STATION

  PEDESTRIAN PATH

  BURIAL ROOM SCREEN PLANTING. REFER BOTANICA PLAN DWG No L525

 SCULPTURE. REFER FJLA DRAWINGS FOR FURTHER DETAILS

 DRAINAGE BASIN. REFER ALLUVIUM DRAWINGS FOR FURTHER STORMWATER DETAILS REFER BOTANICA DWG No L529 FOR PLANTING DETAILS

  REGENERATION

 FULL MOIST SHALE WOODLAND REVEGETATION

 FULL CPW REVEGETATION

 SEDGES/GRASSES/GROUNDCOVERS <1m HIGH

NOTE: REFER TRAVERS SCHEDULE 1 - VEGETATION MANAGEMENT WORKS FOR DETAILS ON ALL REVEGETATION AND REGENERATION WORKS IN CPW AND MSW ON SITE

Issue:	Rev:	Description:	Date:
DA	A	GRID EIGHT	19.09.17

Project title:
MACARTHUR MEMORIAL PARK
VARROVILLE

Drawing title:
GRID EIGHT

Principal consultant:

Florence Jaquet
Landscape architect

A/ 8 Rowell Avenue, Camberwell 3124
E: flo@fja.com.au
M: 0419 983 641

Client:

 Macarthur Memorial Park
City of Casey Council

NARELLE SONTERR
BOTANICA
LANDSCAPE AND HORTICULTURAL SPECIALISTS

P.O. Box 611 Avalon NSW 2107
Tel: (02) 9918 4010 Mobile: 0419 501 144

Job no: 170220


Drawn by: SH

Checked by: NS

Scale: 1:500 @ A1


CAD file name:

Plot date:

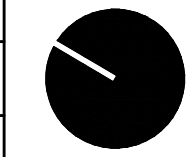


Drw no:
L509/A

Sheet no:
09

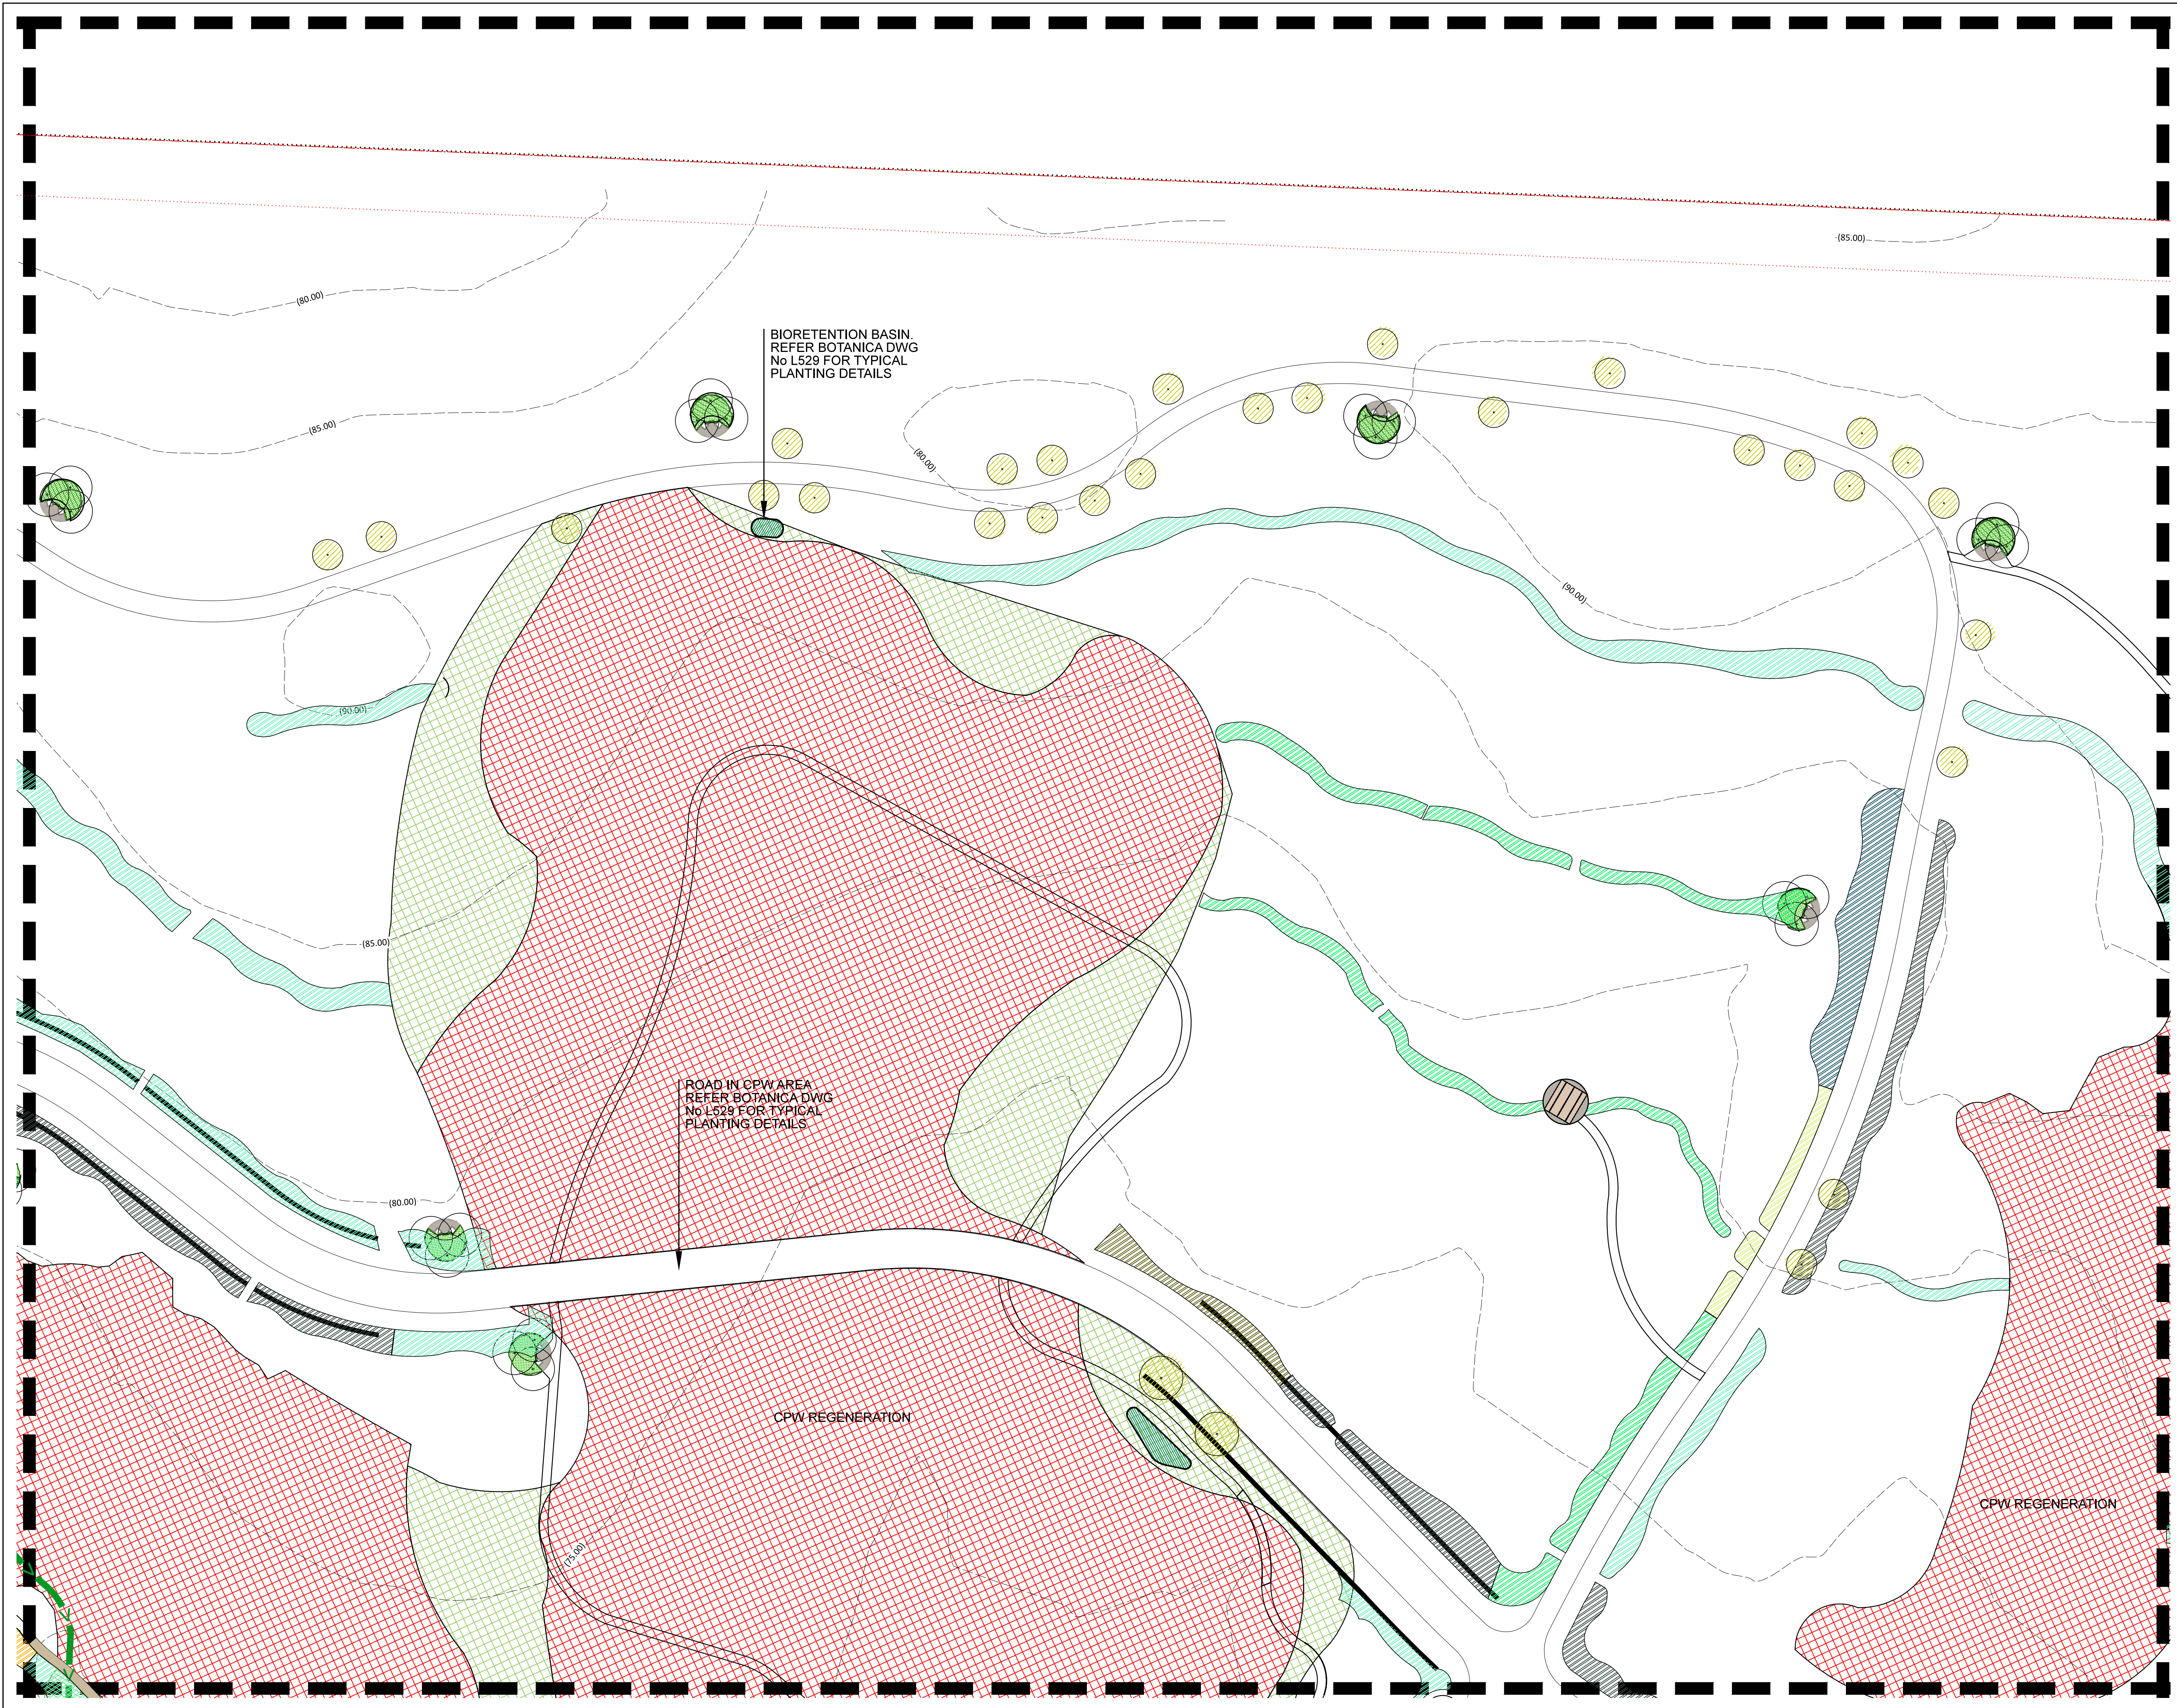

LEGEND

 

STREET TREE/TREE




SHELTER



WATER STATION



PEDESTRIAN PATH

 

BURIAL ROOM SCREEN
PLANTING. REFER
BOTANICA PLAN DWG
No L525




SCULPTURE. REFER FJLA
DRAWINGS FOR FURTHER
DETAILS



DRAINAGE BASIN. REFER
ALLUVIUM DRAWINGS FOR
FURTHER STORMWATER
DETAILS REFER BOTANICA
DWG No L529 FOR PLANTING
DETAILS



REGENERATION

 

FULL MOIST SHALE
WOODLAND REVEGETATION



FULL CPW REVEGETATION



SEDGES/GRASSES/
GROUNDCOVERS <1m HIGH

NOTE: REFER TRAVERS SCHEDULE 1 -
VEGETATION MANAGEMENT WORKS FOR
DETAILS ON ALL REVEGETATION AND
REGENERATION WORKS IN CPW AND MSW
ON SITE


Issue:	Rev:	Description:	Date:
DA	A	GRID NINE	19.09.17


Project title:
MACARTHUR MEMORIAL PARK
VARROVILLE

Drawing title:
GRID NINE


Principal consultant:	Client:
<i>Florence Jaquet</i> Landscape architect	 Macarthur Memorial Park Joint Commission Office
At 8 Rowell Avenue, Camberwell 3124 E: flo@fja.com.au M: 0419 983 641	

NARELLE SONTÉ
BOTANICA
LANDSCAPE AND HORTICULTURAL SPECIALISTS
PO Box 611 Avalon NSW 2107
Tel: (02) 9918 4016 Mobile: 0419 501 144

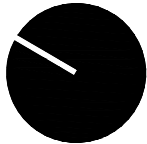Job no: 170220	
Drawn by: SH	
Checked by: NS	Drw no: L510/A
Scale: 1:500 @ A1	
CAD file name:	Sheet no: 10
Plot date:	

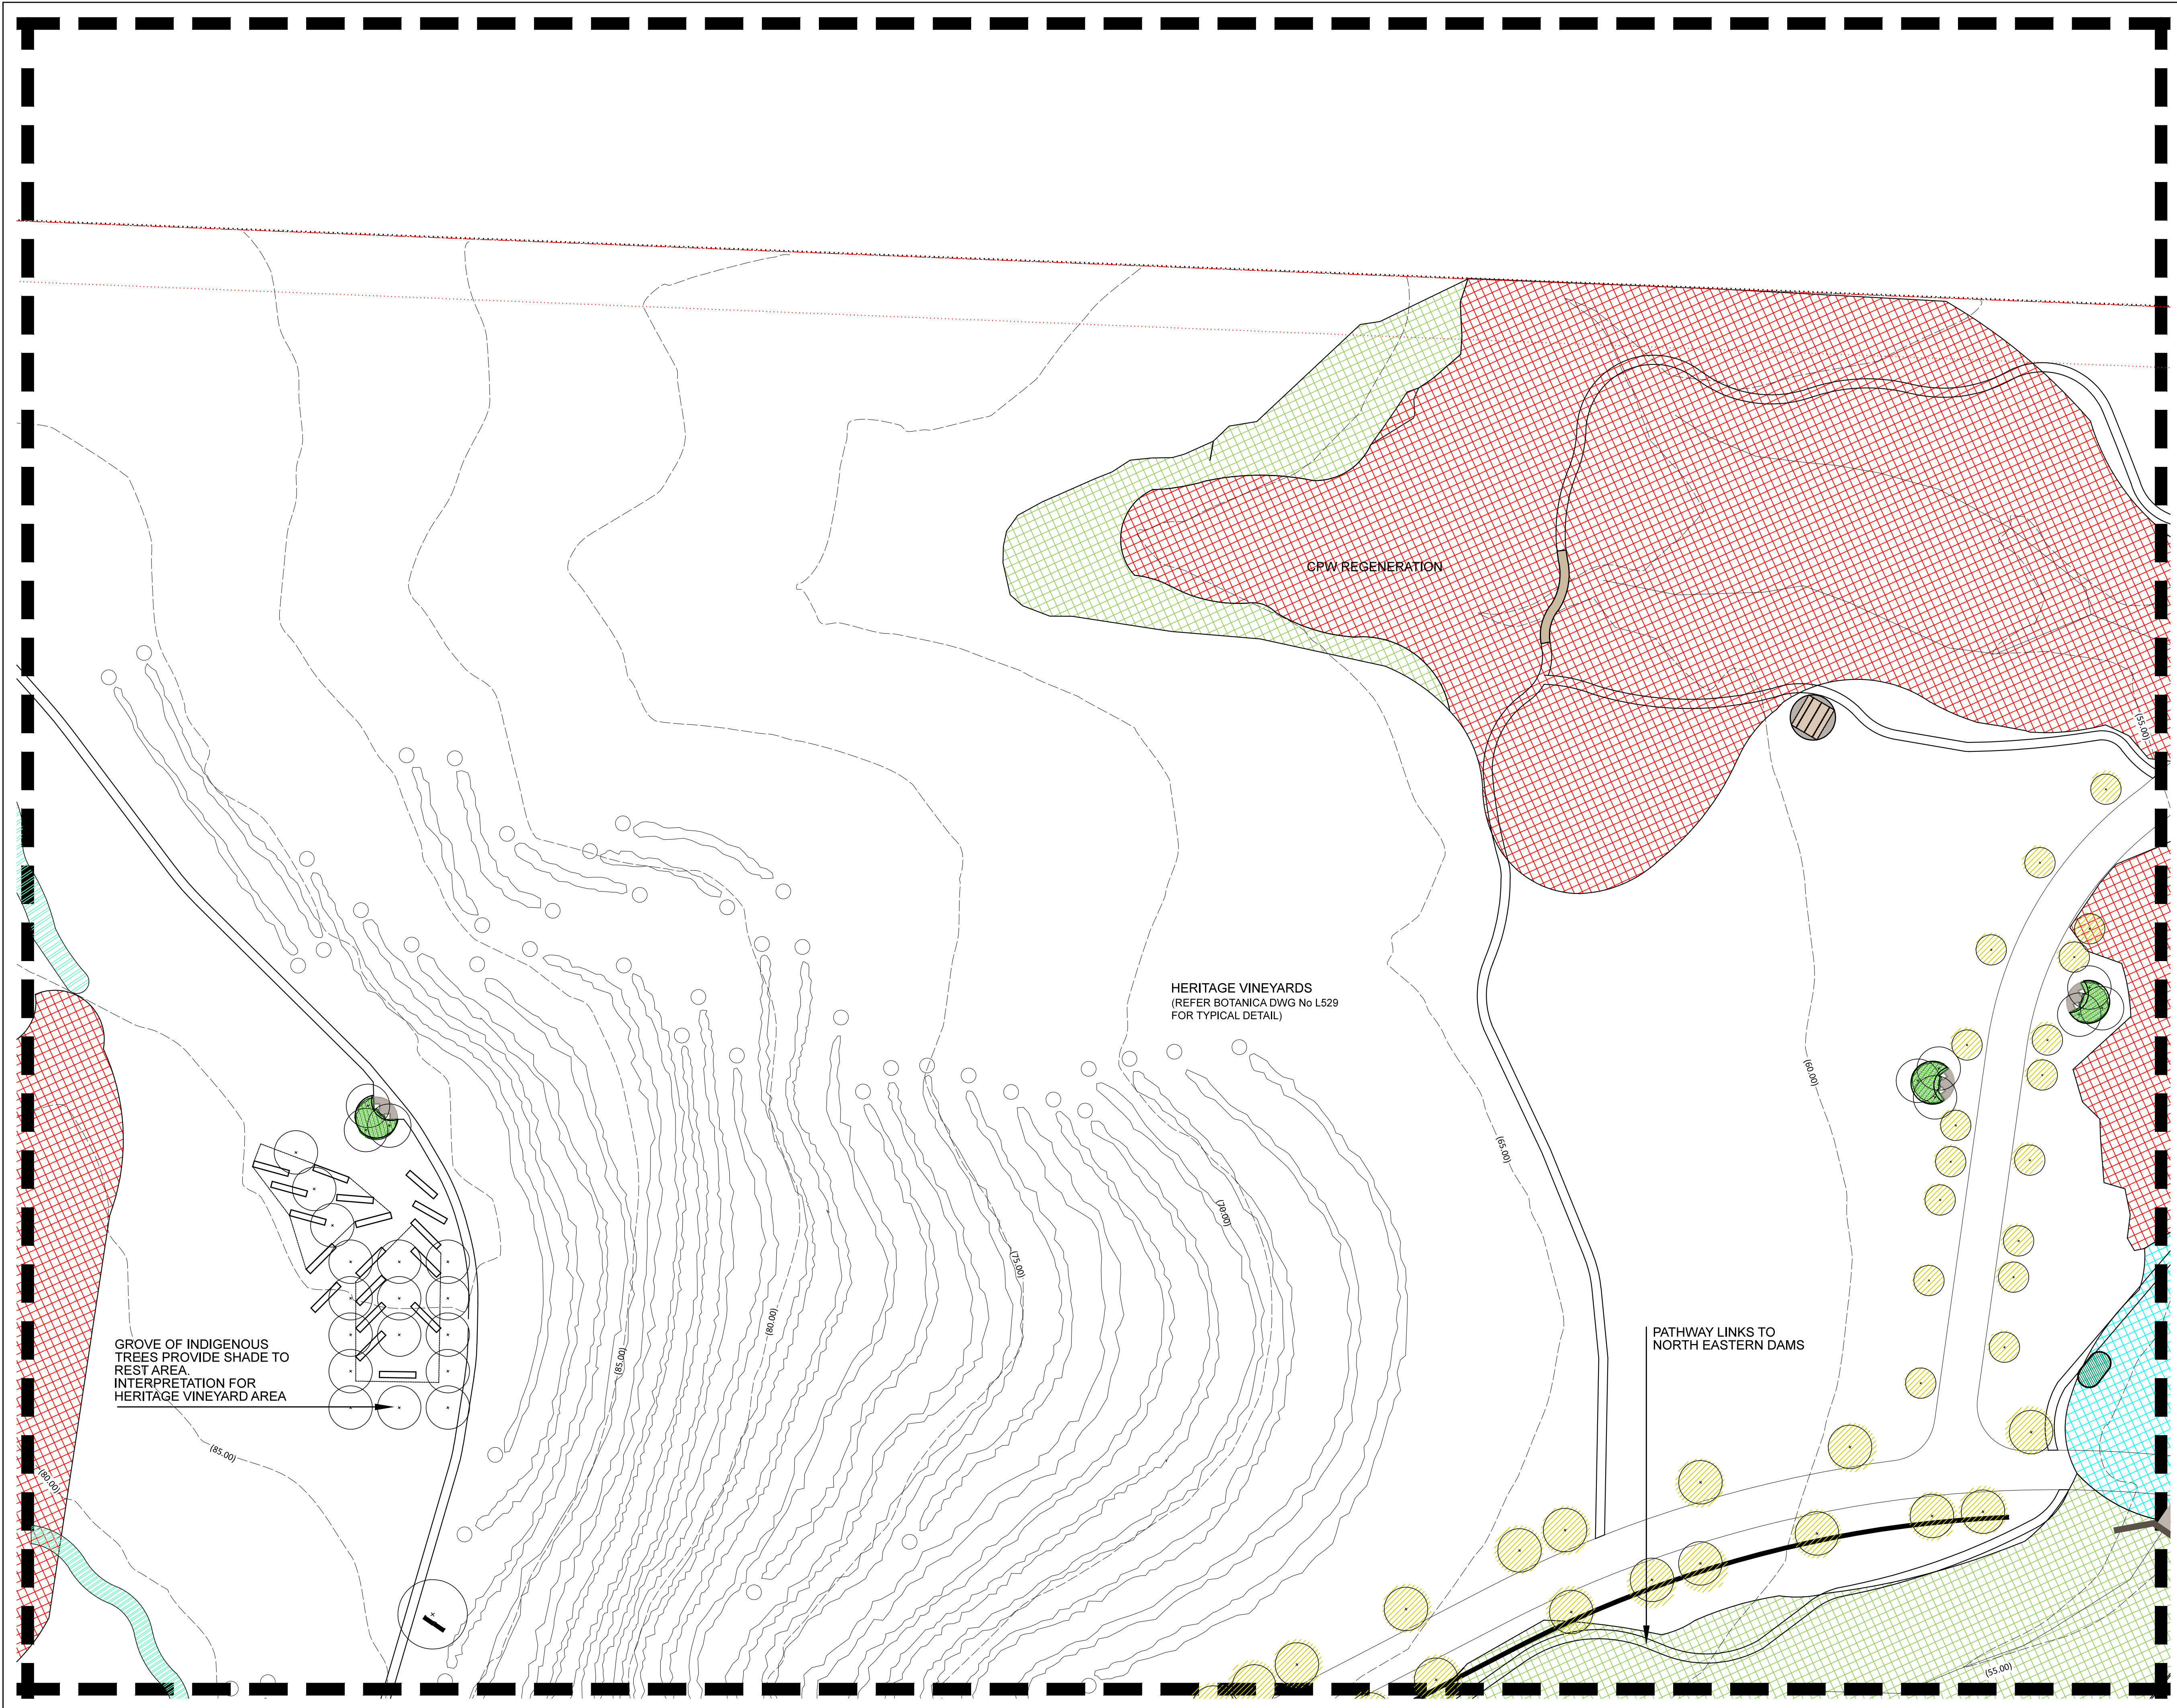

LEGEND

 

STREET TREE/TREE




SHELTER



WATER STATION



PEDESTRIAN PATH

 

BURIAL ROOM SCREEN PLANTING. REFER BOTANICA PLAN DWG No L525



SCULPTURE. REFER FJLA DRAWINGS FOR FURTHER DETAILS



DRAINAGE BASIN. REFER ALLUVIUM DRAWINGS FOR FURTHER STORMWATER DETAILS REFER BOTANICA DWG No L529 FOR PLANTING DETAILS




REGENERATION



FULL MOIST SHALE WOODLAND REVEGETATION



FULL CPW REVEGETATION

 

SEDGES/GRASSES/GROUNDCOVERS <1m HIGH

NOTE: REFER TRAVERS SCHEDULE 1 - VEGETATION MANAGEMENT WORKS FOR DETAILS ON ALL REVEGETATION AND REGENERATION WORKS IN CPW AND MSW ON SITE

Issue:	Rev:	Description:	Date:
DA	A	GRID TEN	19.09.17

Project title:
MACARTHUR MEMORIAL PARK
VARROVILLE

Drawing title:
GRID TEN

Principal consultant:

Florence Jaquet
Landscape architect

At 8 Royell Avenue, Canberra 3124
E: flo@fja.com.au
M: 0419 983 641

NARELLE SONTERR
BOTANICA
LANDSCAPE AND HORTICULTURAL SPECIALISTS

PO Box 611 Avalon NSW 2107
Tel: (02) 9918 4016 Mobile: 0419 501 144

Job no: 170220


Drawn by: SH

Checked by: NS

Scale: 1:500 @ A1

CAD file name:

Plot date:

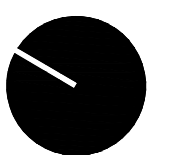

Drw no:
L511/A

Sheet no:
11



LEGEND

- STREET TREE/TREE
- SHELTER
- WATER STATION
- PEDESTRIAN PATH
- BURIAL ROOM SCREEN PLANTING. REFER BOTANICA PLAN DWG No L525
- SCULPTURE. REFER FJLA DRAWINGS FOR FURTHER DETAILS
- DRAINAGE BASIN. REFER ALLUVIUM DRAWINGS FOR FURTHER STORMWATER DETAILS REFER BOTANICA DWG No L529 FOR PLANTING DETAILS
- REGENERATION
- FULL MOIST SHALE WOODLAND REVEGETATION
- FULL CPW REVEGETATION
- SEDGES/GRASSES/ GROUNDCOVERS <1m HIGH

NOTE: REFER TRAVERS SCHEDULE 1 - VEGETATION MANAGEMENT WORKS FOR DETAILS ON ALL REVEGETATION AND REGENERATION WORKS IN CPW AND MSW ON SITE

Issue:	Rev:	Description:	Date:
DA	A	GRID ELEVEN	19.09.17

Project title:
MACARTHUR MEMORIAL PARK
VARROVILLE

Drawing title:
GRID ELEVEN

Principal consultant:	Client:
<i>Florence Jaquet</i> Landscape architect	Macarthur Memorial Park City of Campbelltown
A: 8 Rowell Avenue, Camberwell 3124 E: flo@fja.com.au M: 0419 363 641	


NARELLE SONTERR
BOTANICA
LANDSCAPE AND HORTICULTURAL SPECIALISTS
PO Box 611 Avalon NSW 2107
Tel: (02) 9918 4016 Mobile: 0419 501 144

Job no: 170220	
Drawn by: SH	
Checked by: NS	
Scale: 1:500 @ A1	
CAD file name:	Drw no: L512/A
Plot date:	Sheet no: 12




LEGEND

 STREET TREE/TREE

  SHELTER


 WATER STATION

 
 PEDESTRIAN PATH

 BURIAL ROOM SCREEN PLANTING. REFER BOTANICA PLAN DWG No L525


 SCULPTURE. REFER FJLA DRAWINGS FOR FURTHER DETAILS

 DRAINAGE BASIN. REFER ALLUVIUM DRAWINGS FOR FURTHER STORMWATER DETAILS REFER BOTANICA DWG No L529 FOR PLANTING DETAILS

  REGENERATION

  FULL MOIST SHALE WOODLAND REVEGETATION

 FULL CPW REVEGETATION

  SEDGES/GRASSES/GROUNDCOVERS <1m HIGH

NOTE: REFER TRAVERS SCHEDULE 1 - VEGETATION MANAGEMENT WORKS FOR DETAILS ON ALL REVEGETATION AND REGENERATION WORKS IN CPW AND MSW ON SITE

Issue:	Rev:	Description:	Date:
DA	A	GRID TWELVE	19.09.17

Project title:

MACARTHUR MEMORIAL PARK VARROVILLE

Drawing title:

GRID TWELVE

Principal consultant:

Florence Jaquet
Landscape architect

Client:



N A R E L L E S O N T E R
BOTANICA
LANDSCAPE AND HORTICULTURAL SPECIALISTS

PO Box 911 Avalon NSW 2107
Tel: (02) 9918 4219 Mobile: 0419 501 144

Job no: 170220

Drawn by: SH

Checked by: NS


Scale: 1:500 @ A1

CAD file name:


Plot date:


Drw no: L513/A

Sheet no: 13

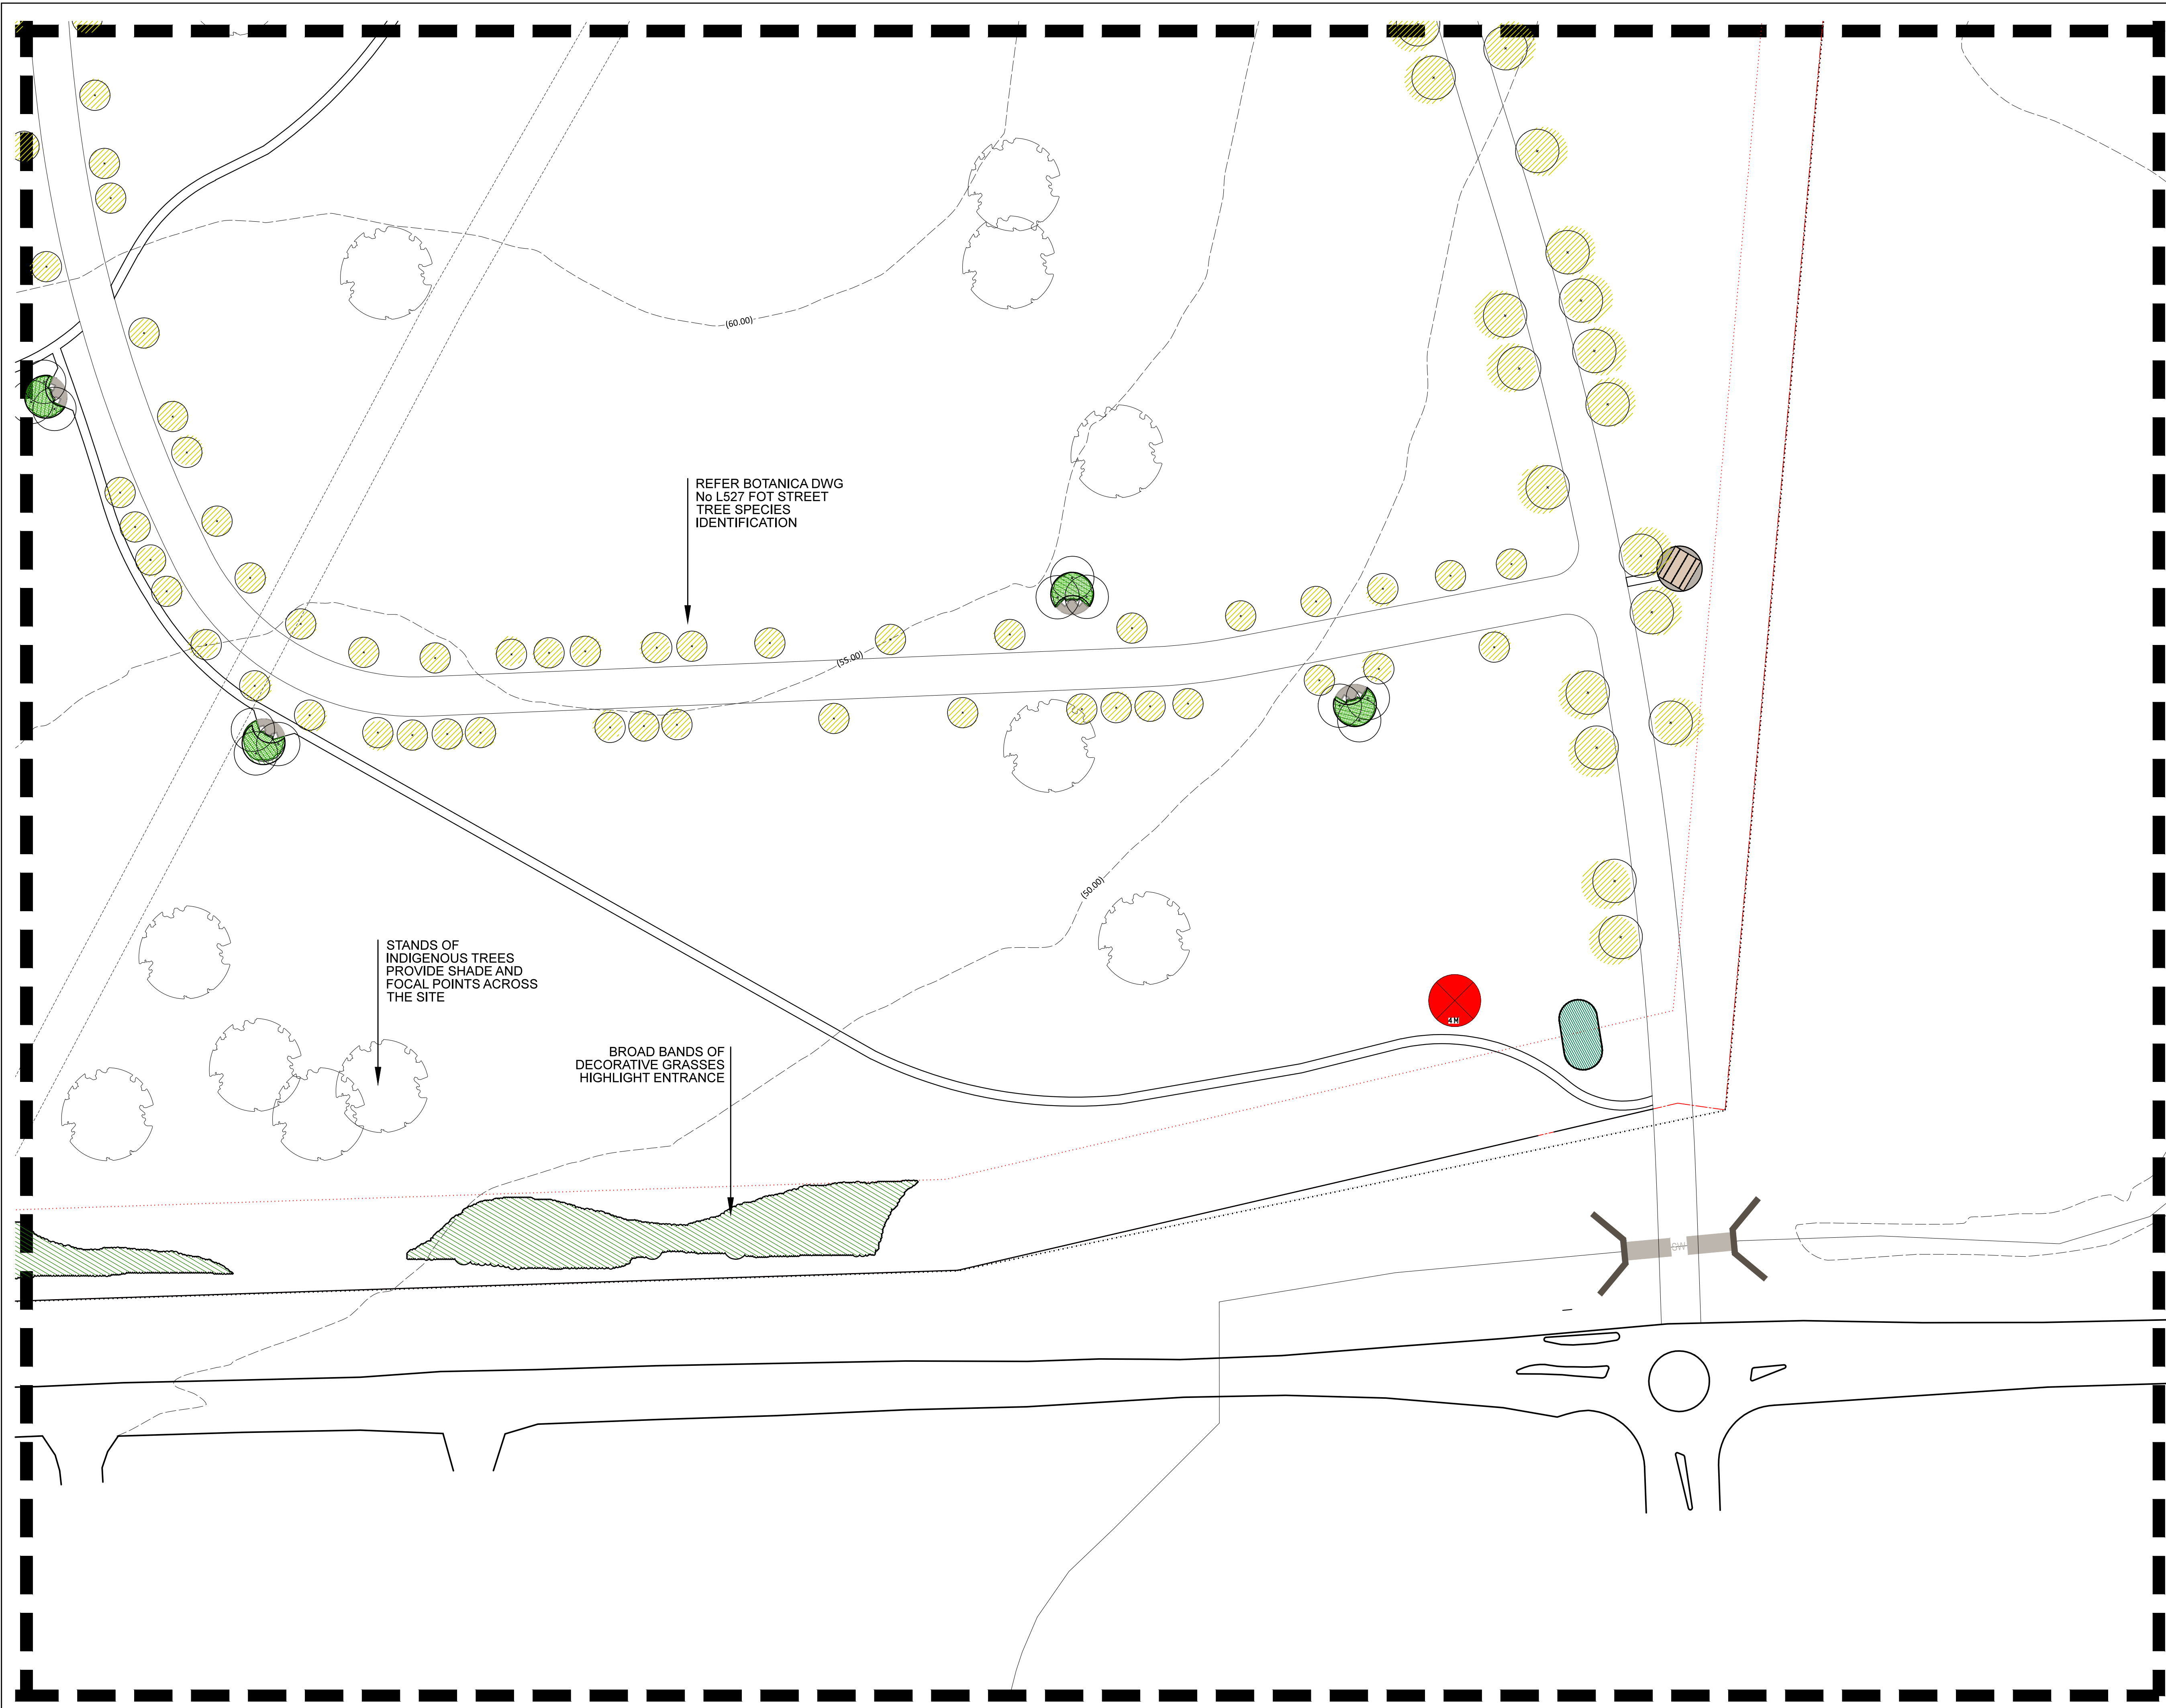


LEGEND

 
 STREET TREE/TREE

  SHELTER

 WATER STATION

 PEDESTRIAN PATH

  BURIAL ROOM SCREEN PLANTING. REFER BOTANICA PLAN DWG No L525

  SCULPTURE. REFER FJLA DRAWINGS FOR FURTHER DETAILS

 DRAINAGE BASIN. REFER ALLUVIUM DRAWINGS FOR FURTHER STORMWATER DETAILS REFER BOTANICA DWG No L529 FOR PLANTING DETAILS


 REGENERATION


 FULL MOIST SHALE WOODLAND REVEGETATION

 FULL CPW REVEGETATION








 SEDGES/GRASSES/ GROUNDCOVERS <1m HIGH

NOTE: REFER TRAVERS SCHEDULE 1 - VEGETATION MANAGEMENT WORKS FOR DETAILS ON ALL REVEGETATION AND REGENERATION WORKS IN CPW AND MSW ON SITE

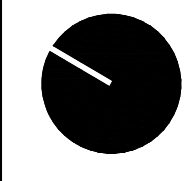Issue:	Rev:	Description:	Date:
DA	A	GRID THIRTEEN	19.09.17
Project title:			
MACARTHUR MEMORIAL PARK VARROVILLE			
Drawing title:			
GRID THIRTEEN			
Principal consultant:		Client:	
Florence Jaquet Landscape architect			
At: 8 Rowett Avenue, Camberwell 3124 E: flo@fja.com.au M: 0419 983 641			
NARELLE SONTERR BOTANICA LANDSCAPE AND HORTICULTURAL SPECIALISTS PO Box 811 Avalon NSW 2107 Tel: (02) 9918 4016 Mobile: 0419 501 144			
Job no: 170220			
Drawn by: SH			
Checked by: NS			
Scale: 1:500 @ A1		Drw no:	
CAD file name:		L514/A	
Plot date:		Sheet no:	
		14	

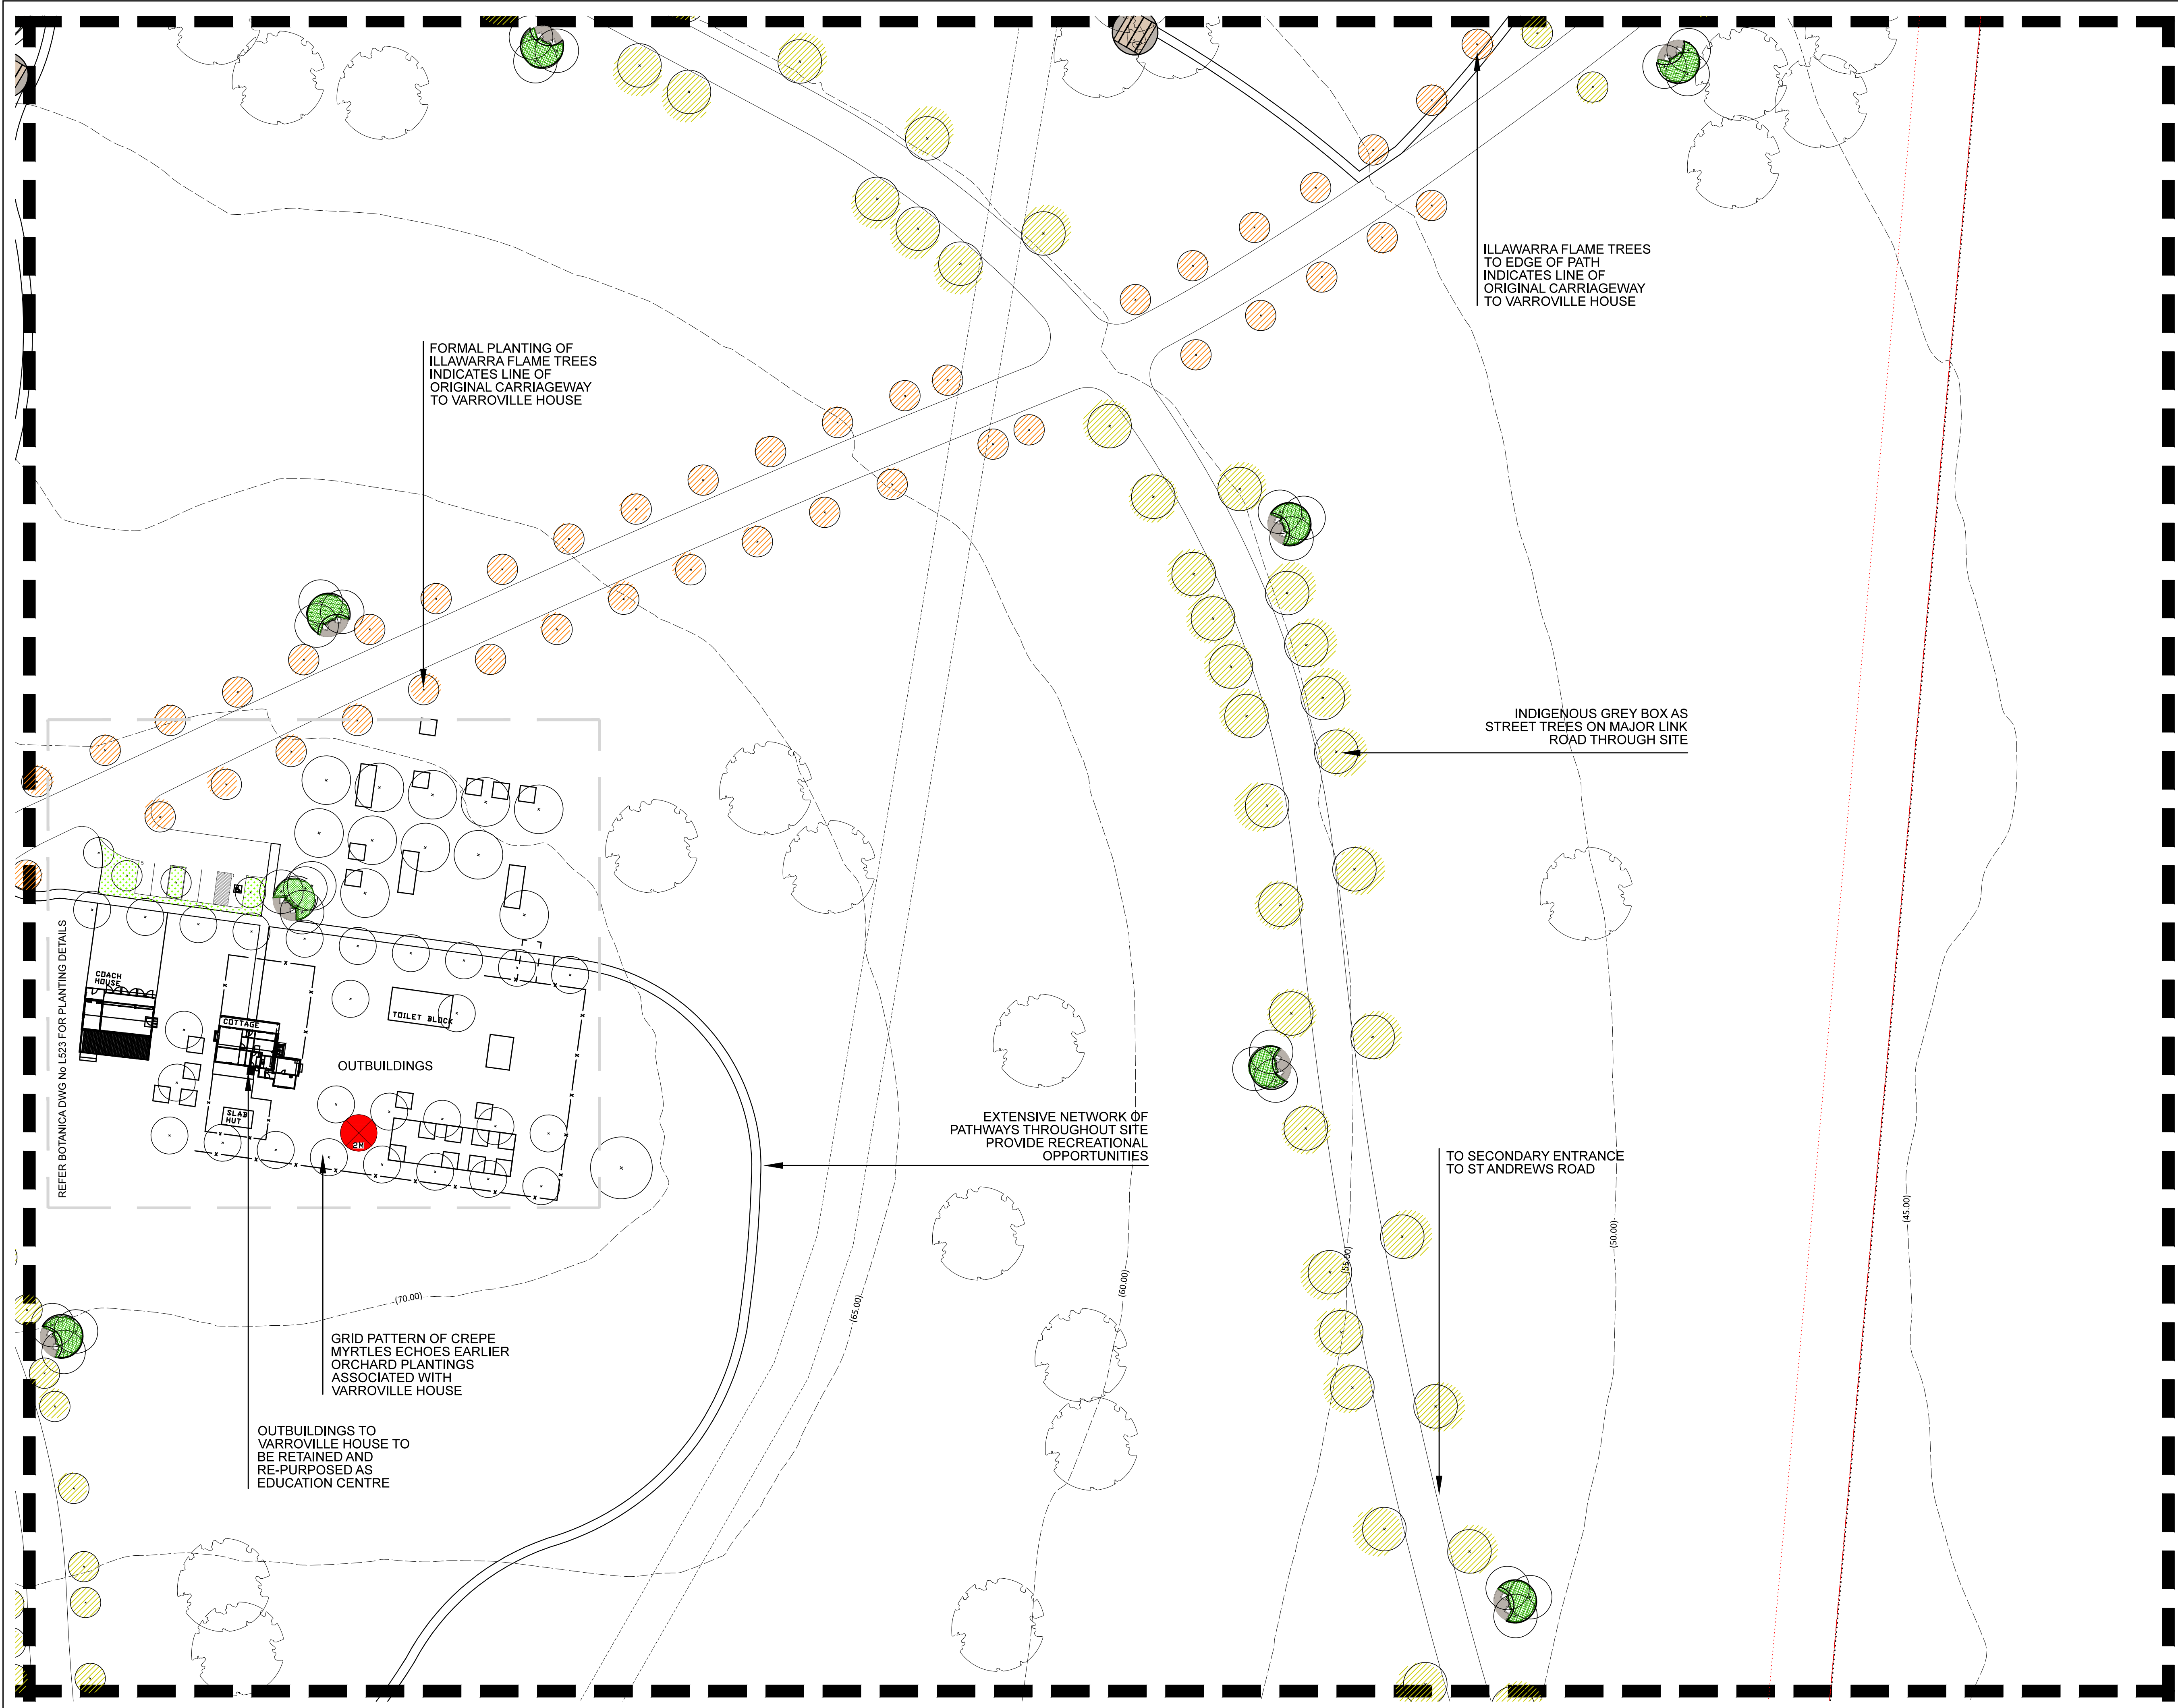

LEGEND

       -  STREET TREE/TREE
-  SHELTER
-  WATER STATION
-  PEDESTRIAN PATH
-  BURIAL ROOM SCREEN PLANTING. REFER BOTANICA PLAN DWG No L525
-  SCULPTURE. REFER FJLA DRAWINGS FOR FURTHER DETAILS
-  DRAINAGE BASIN. REFER ALLUVIUM DRAWINGS FOR FURTHER STORMWATER DETAILS REFER BOTANICA DWG No L529 FOR PLANTING DETAILS
-  REGENERATION
-  FULL MOIST SHALE WOODLAND REVEGETATION
-  FULL CPW REVEGETATION
-  SEDGES/GRASSES/ GROUNDCOVERS <1m HIGH

NOTE: REFER TRAVERS SCHEDULE 1 - VEGETATION MANAGEMENT WORKS FOR DETAILS ON ALL REVEGETATION AND REGENERATION WORKS IN CPW AND MSW ON SITE


Issue:	Rev:	Description:	Date:
DA	A	GRID FOURTEEN	19.09.17


Project title:
MACARTHUR MEMORIAL PARK
VARROVILLE

Drawing title:
GRID FOURTEEN

Principal consultant:	Client:
<i>Florence Jaquet</i> Landscape architect	 Macarthur Memorial Park Core, Compass, Choice
Ar 8 Royell Avenue, Camberwell 3124 E: flo@fja.com.au M: 0419 983 641	

NARELLE SONTERR
BOTANICA
LANDSCAPE AND HORTICULTURAL SPECIALISTS
PO Box 611 Avalon NSW 2107
Tel: (02) 9918 4016 Mobile: 0419 501 144

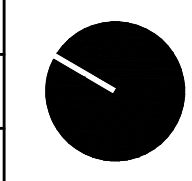Job no: 170220	
Drawn by: SH	
Checked by: NS	
Scale: 1:500 @ A1	
CAD file name:	Drw no: L515/A
Plot date:	Sheet no: 15

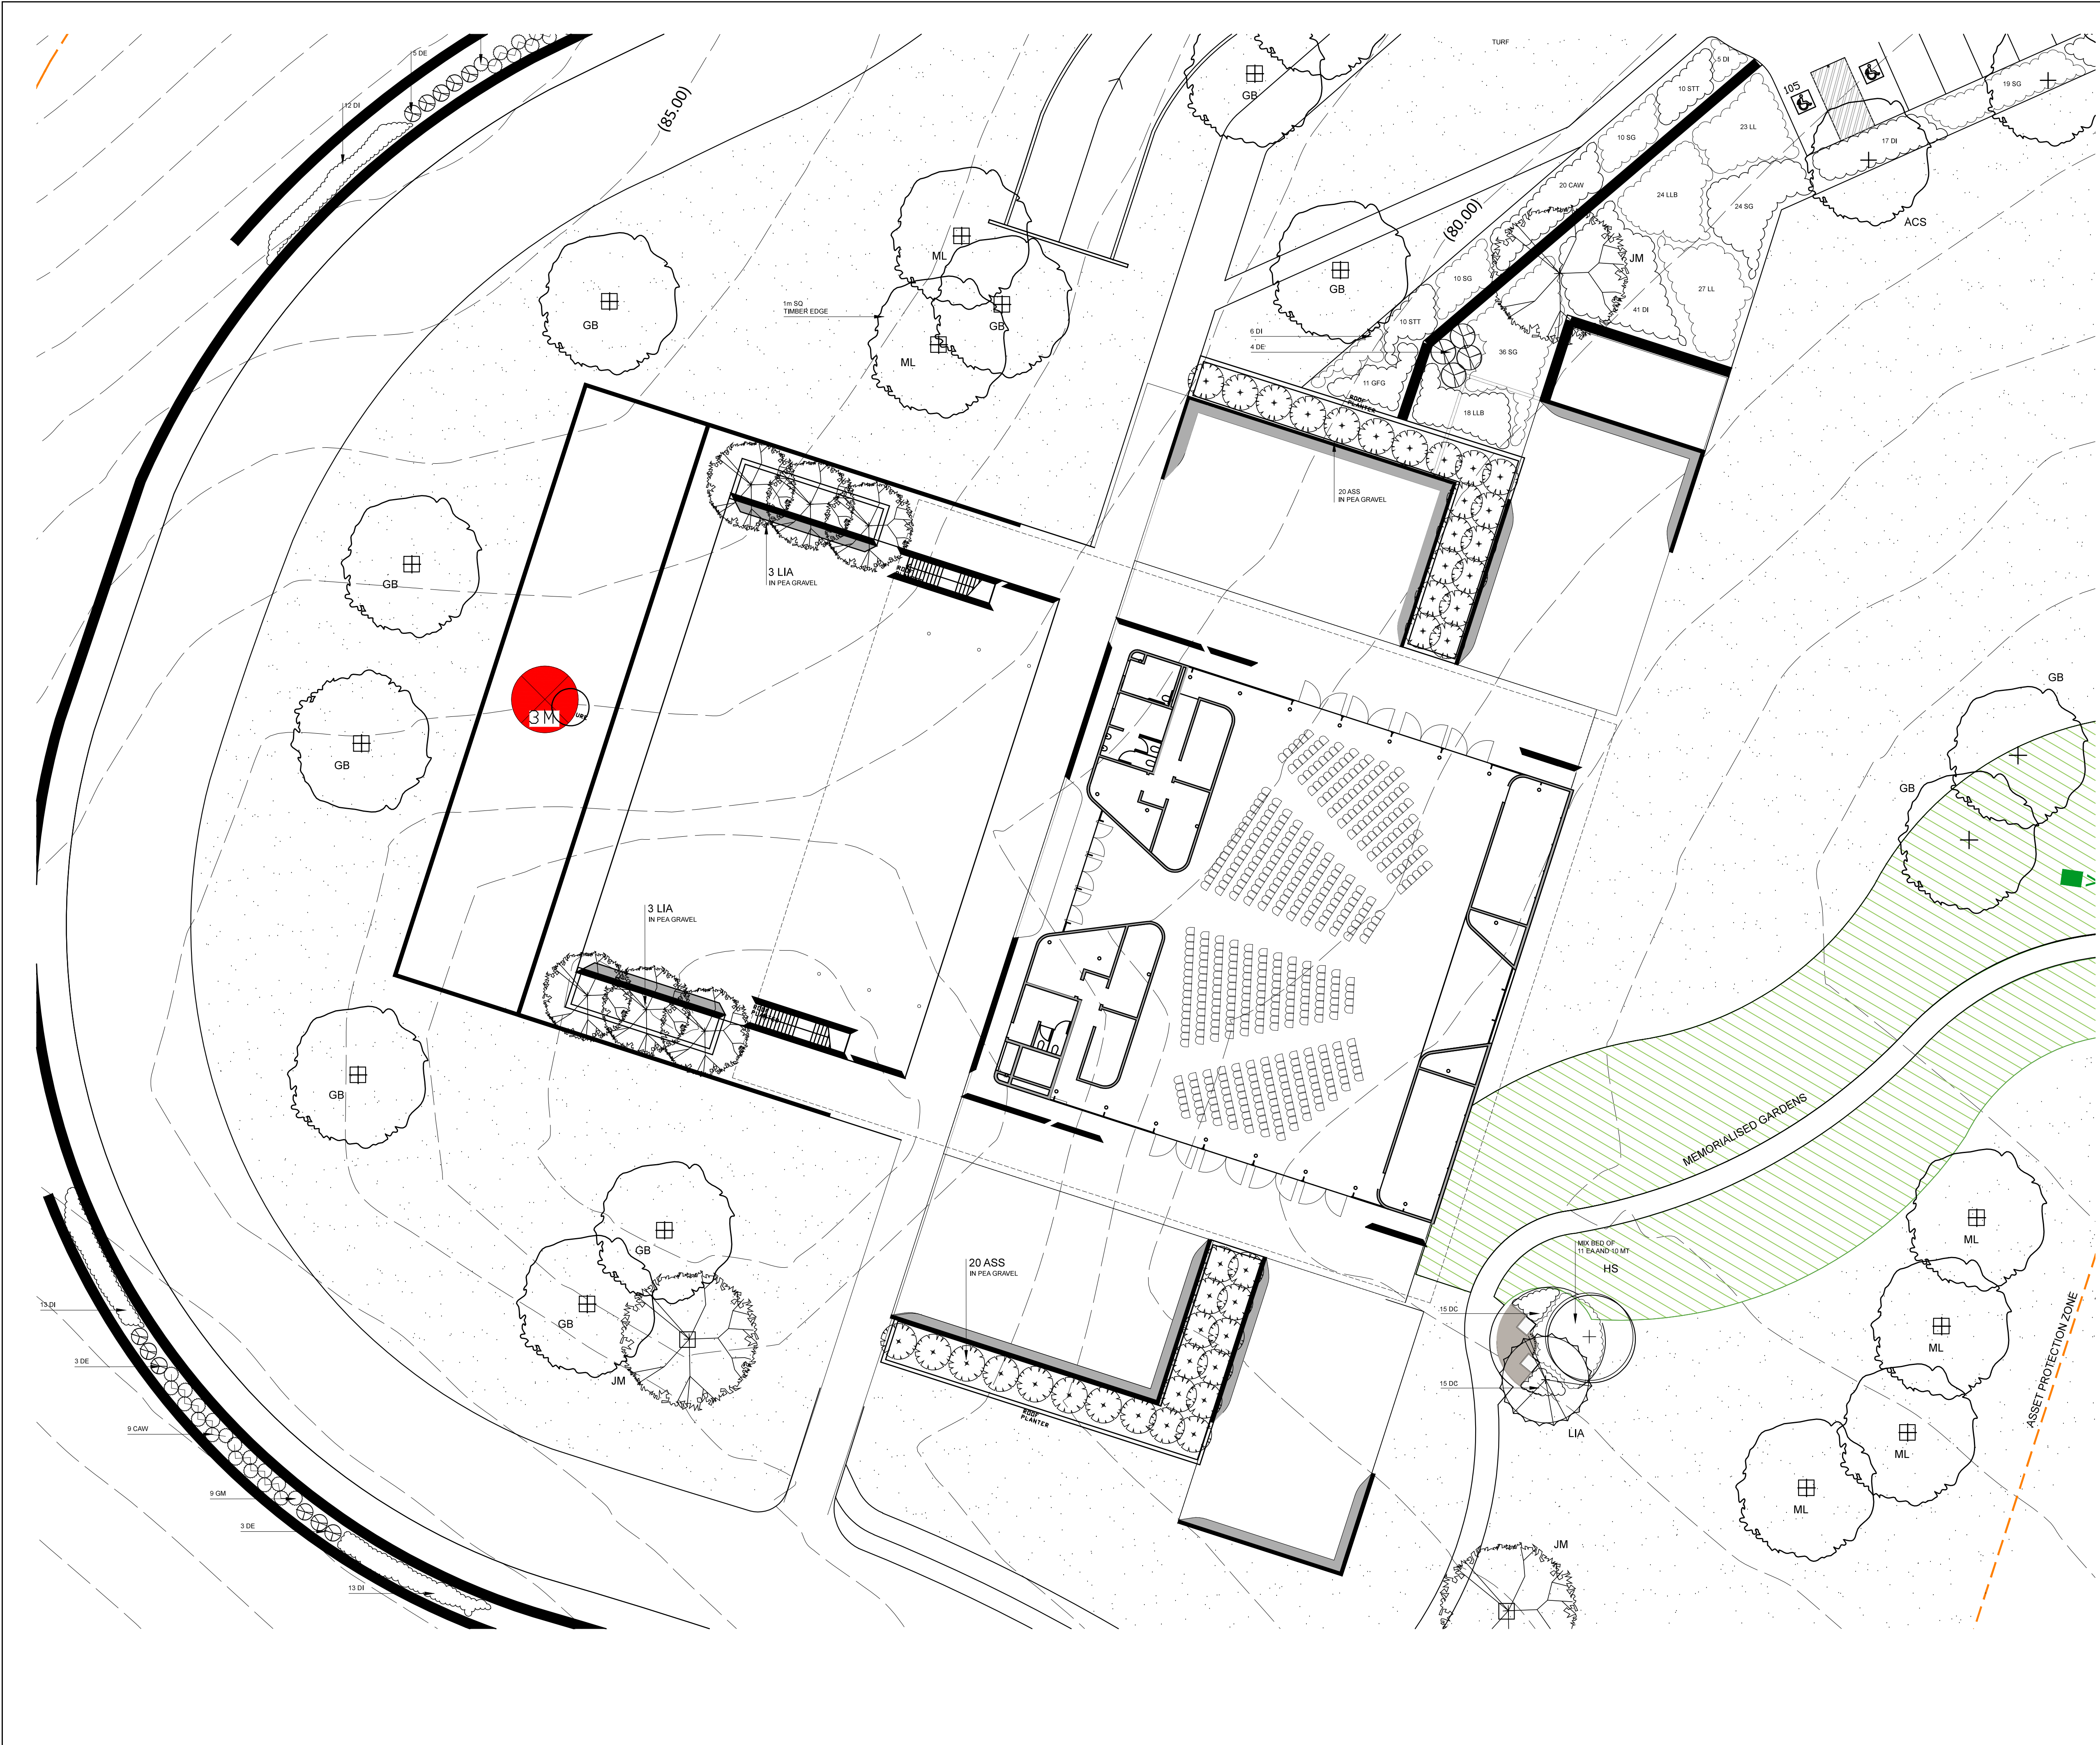

LEGEND

- PEDESTRIAN PATH
- MEMORIALISED GARDENS
- EVERGREEN TREE
- DECIDUOUS TREE
- STREET TREE
- PROPOSED SHRUBS, GRASSES AND GROUNDCOVERS
- TIMBER EDGE
- SCULPTURE. REFER FJLA DRAWINGS FOR FURTHER DETAILS

NOTES:
PLEASE REFER BOTANICA DWG No L518 FOR CHAPEL PLANT SCHEDULE

Issue:	Rev:	Description:	Date:
DA	A	CHAPEL LP	19.09.17

Project title:
MACARTHUR MEMORIAL PARK
VARROVILLE

Drawing title:
CHAPEL LANDSCAPE
PLAN


Principal consultant:
Florence Jaquet
Landscape architect

Client:
Macarthur
Memorial Park
Conservation Group

A/ 8 Rowell Avenue, Camberwell 3124
E: flo@fjla.com.au
M: 0419 983 641

NARELLE SONTERR
BOTANICA
LANDSCAPE AND HORTICULTURAL SPECIALISTS
PO Box 611 Avalon NSW 2107
Tel: (02) 9918 4016 Mobile: 0419 501 144

Job no: 170220	
Drawn by: SH	
Checked by: NS	
Scale: 1:200 @ A1	Drw no: L517/A
CAD file name:	Sheet no: 17
Plot date:	

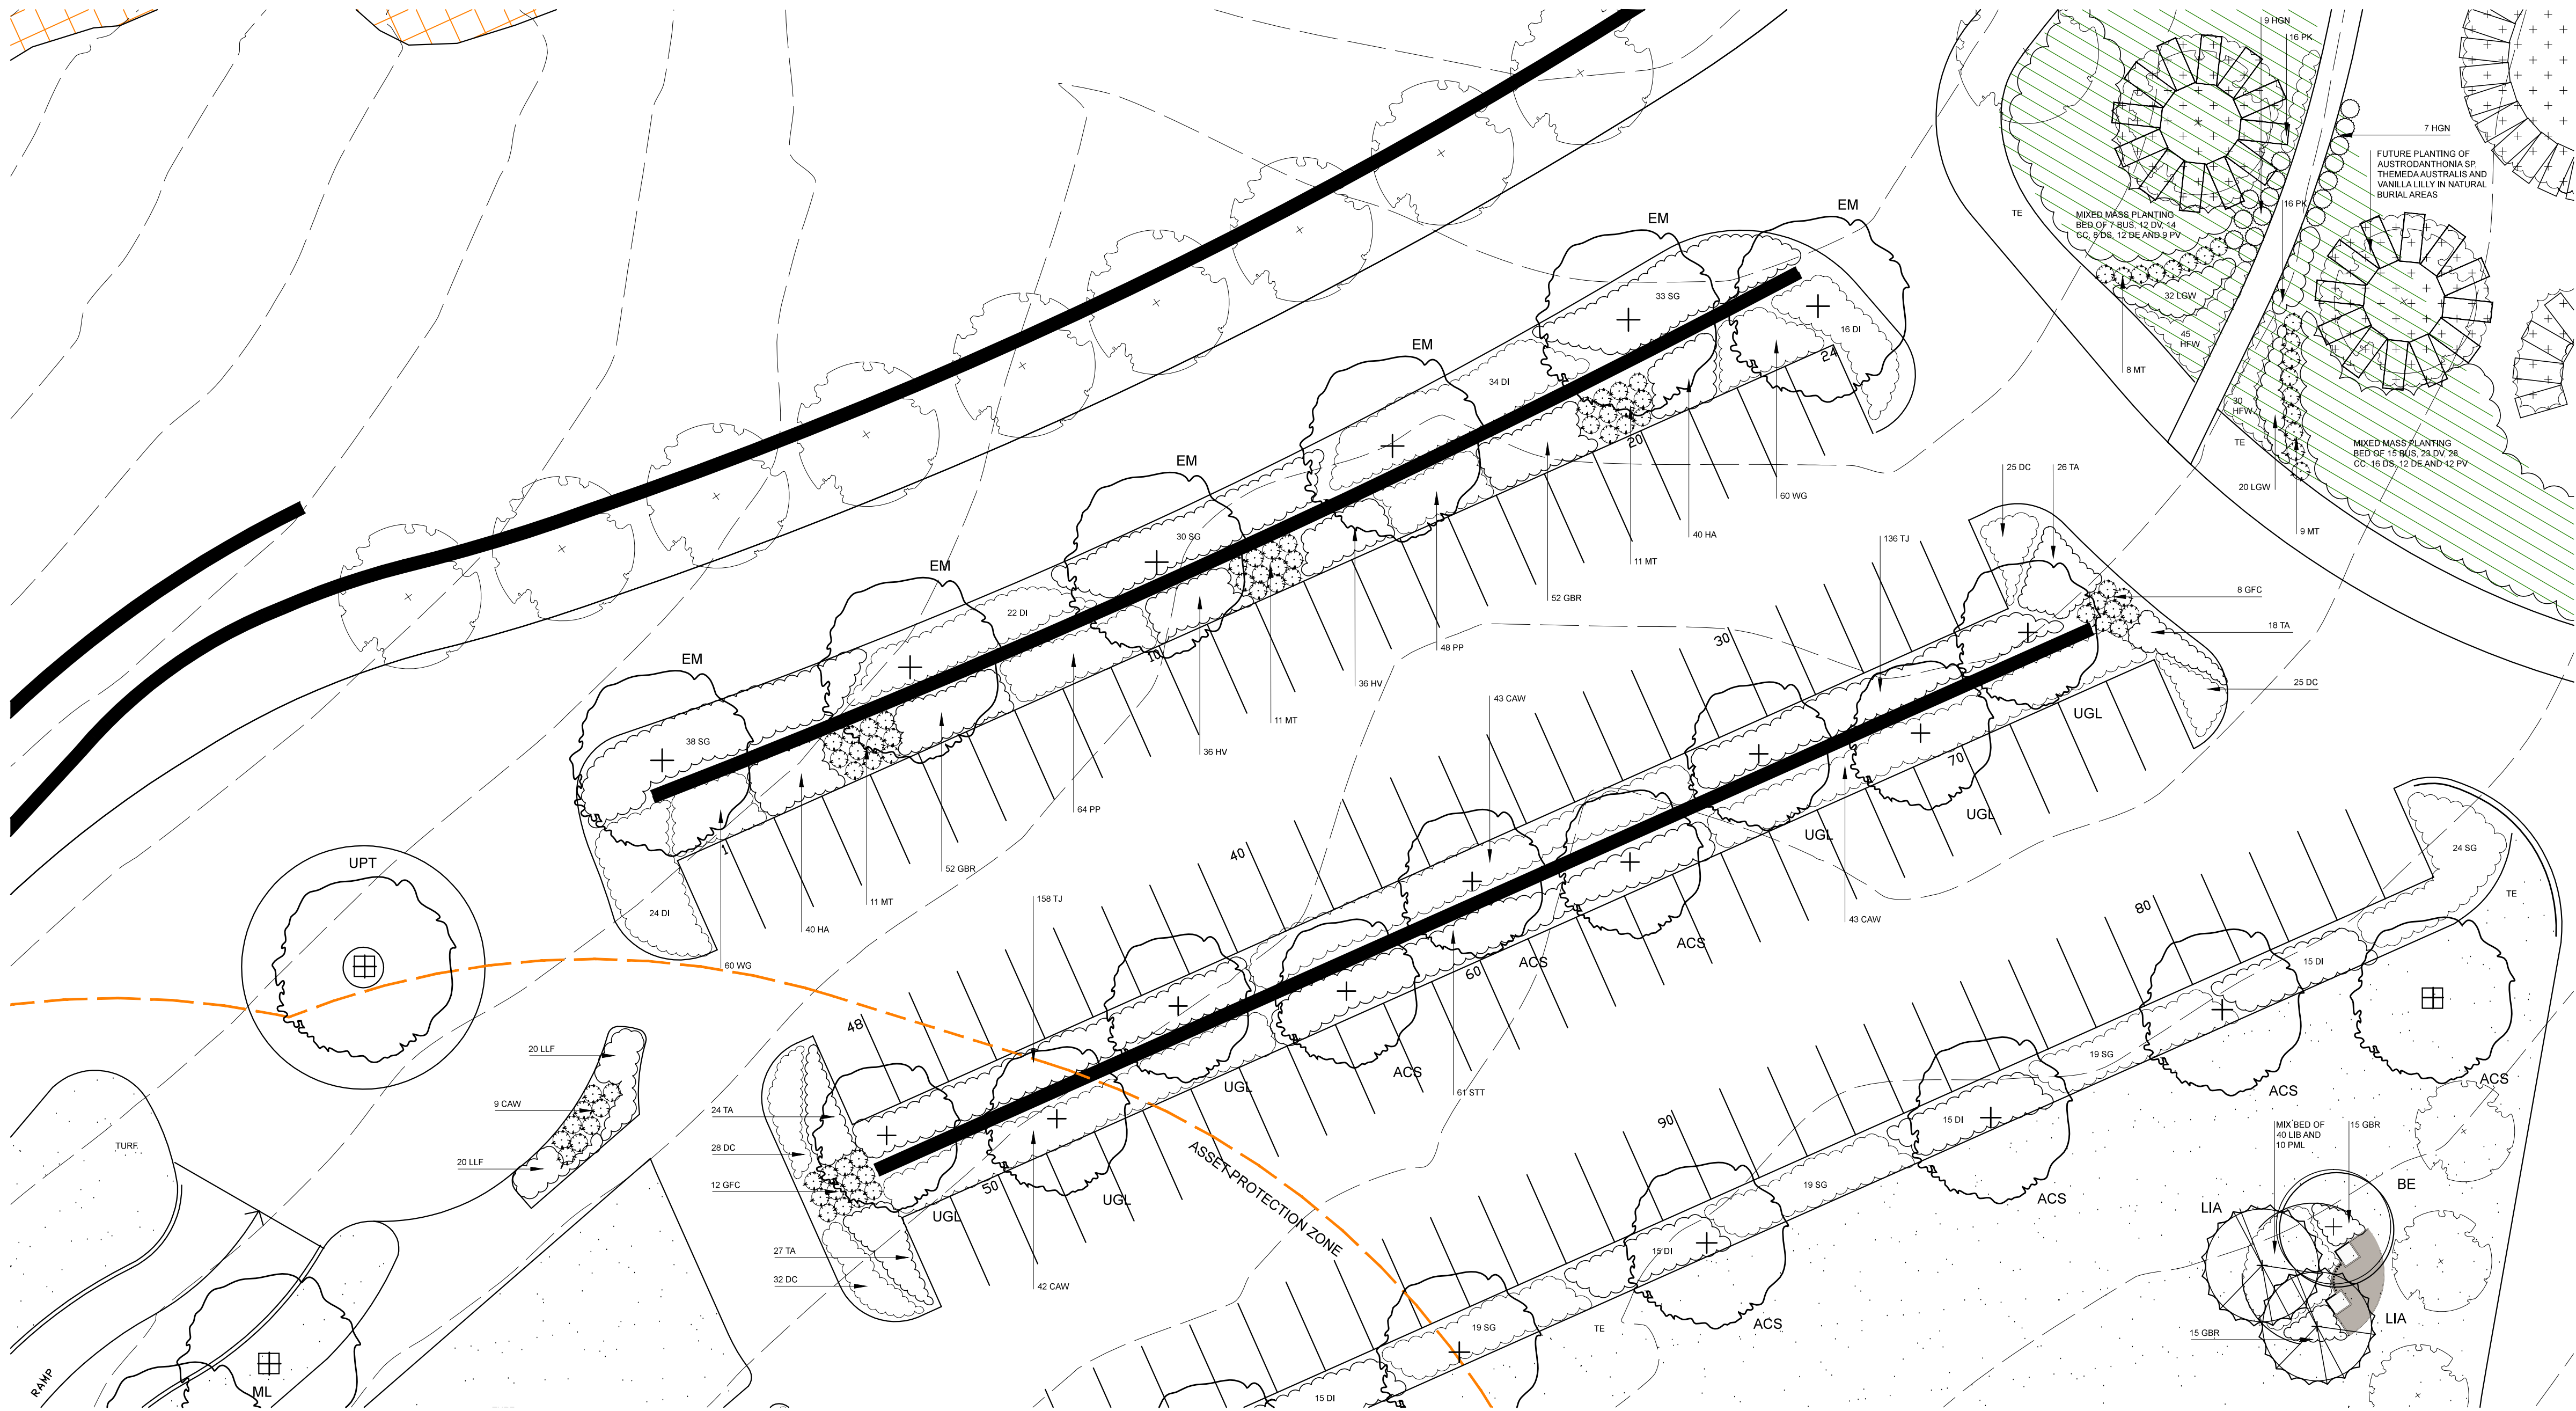

CHAPEL AND CHAPEL CAR PARK PLANTING SCHEDULE

Key	Botanical Name	Common Name	Mat Ht	Pot Size	No
Large Trees					
ACS	<i>Acmena smithii</i>	Lilly Pilly	12m	75 litre	8
GB	<i>Ginkgo biloba</i>	Maidenhair Tree	10m	75 litre	11
JM	<i>Jacaranda mimosifolia</i>	Jacaranda	12m	75 litre	3
UGL	<i>Ulmus glabra 'Lutescens'</i>	Golden Wych Elm	10m	75 litre	6
Small Trees and Large Shrubs					
ASS	<i>Acmena smithii</i> 'Sublime'	Sublime Lilly Pilly	3-5m	25 litre	40
BUS*	<i>Bursaria spinosa</i>	Blackthorn	2-3m	25 litre	22
CC	<i>Callistemon citrinus</i>	Crimson Bottlebrush	2m	25 litre	42
DV*	<i>Dodonaea viscosa</i>	Hop Bush	2m	25 litre	35
HS	<i>Hakea sericea</i>	Needle-Bush	3m	25 litre	1
LIA	<i>Lagerstroemia indica 'Acoma'</i>	Acoma Crepe Myrtle	3.5m	45 litre	7
ML	<i>Melaleuca linifolia</i>	Snow in Summer	8m	45 litre	7
Small and Medium Shrubs					
CAW	<i>Callistemon 'Anzac White'</i>	Anzac White	1m	5 litre	166
DS*	<i>Dillwynia sieberi</i>	Parrot Pea	1.5m	5 litre	24
DE	<i>Doryanthes excelsa</i>	Gymea Lily	1-2m	5 litre	35
EA	<i>Eriostemon australasius</i>	Pink Wax Flower	1-2m	5 litre	11
GFC	<i>Grevillea 'Fire Cracker'</i>	Fire Cracker	1m	5 litre	31
GM	<i>Grevillea mucronulata</i>	Green Spider Flower	1-2m	5 litre	9
HGN	<i>Hymenosporum 'Gold Nugget'</i>	Gold Nugget Frangipani	0.7m	5 litre	16
LLB	<i>Leptospermum 'Lemon Lime Bitters'</i>	Lemon, Lime Bitters	0.7m	5 litre	42
MT	<i>Melaleuca thymifolia</i>	Thyme Honey Myrtle	1m	5 litre	60
PML	<i>Pinetalea linifolia</i>	Slender Rice Flower	0.4m	5 litre	10
PV*	<i>Pultenaea villosa</i>	Wildewine	0.5-2m	5 litre	21
STT	<i>Syzygium 'Tiny Trev'</i>	Tiny Trev	0.7m	5 litre	81

Key	Botanical Name	Common Name	Mat Ht	Pot Size	No
Grasses					
DC	<i>Dianella caerulea</i>	Blue Flax Lily	0.5m	150mm	140
DI	<i>Dietes indicoides</i>	African Iris	0.8m	150mm	262
LGW	<i>Lomandra 'Great White'</i>	Great White Mat-Rush	0.5m	150mm	52
LJB	<i>Liriope 'Isabella'</i>	Isabella Liriope	0.4m	150mm	40
LLF*	<i>Lomandra filiformis</i>	Wattle Mat-Rush	0.4m	150mm	40
LL	<i>Lomandra longifolia</i>	Spiry-headed Mat-Rush	1m	150mm	50
PK*	<i>Poa Kingdale</i>	Kingsdale	0.5m	150mm	32
SG	<i>Styandrea glauca</i>	Nodding Blue Lily	1m	150mm	281
TA*	<i>Themeda australis</i>	Kangaroo grass	1m	150mm	95
Groundcovers, Climbers					
GBR	<i>Grevillea 'Bronze Rambler'</i>	Bronze Rambler	0.2m	140mm	134
HA	<i>Hibbertia aspera</i>	Rough Guinea Flower	0.2m	150mm	80
HFV	<i>Hardenbergia 'Flat White'</i>	Flat White Twining-Pea	0.2m	150mm	75
PP	<i>Pandorea pandorana</i>	Wonga-Wonga Vine	0.3m	150mm	112
TJ	<i>Trachelospermum jasminoides</i>	Star Jasmine	0.2m	150mm	294
WG	<i>Wahlenbergia gracilis</i>	Australian Bluebell	0.2m	150mm	120

*Cumberland Plain Woodland Species

LEGEND

- PEDESTRIAN PATH
- MEMORIALISED GARDENS
- NATURAL BURIAL GARDENS
- EVERGREEN TREE
- DECIDUOUS TREE
- STREET TREE
- PROPOSED SHRUBS, GRASSES AND GROUNDCOVERS
- TIMBER EDGE


Issue:	Rev:	Description:	Date:
DA	A	CHAPEL CAR PARK LP	19.09.17

Project title:
MACARTHUR MEMORIAL PARK
VARROVILLE


Drawing title:
CHAPEL CAR PARK
LANDSCAPE PLAN

Principal consultant:	Client:
Florence Jaquet Landscape architect	Macarthur Memorial Park Landscape Architects
A/ 8 Rowell Avenue, Camberwell 3124 E: flo@fja.com.au M: 0419 983 641	

NARELLE SONTERR BOTANICA LANDSCAPE AND HORTICULTURAL SPECIALISTS PO Box 911 Avalon NSW 2107 Tel: (02) 9918 4016 Mobile: 0419 501 144	
Job no: 170220	
Drawn by: SH	
Checked by: NS	
Scale: 1:200 @ A1	Drw no: L518/A
CAD file name:	
Plot date:	Sheet no: 18

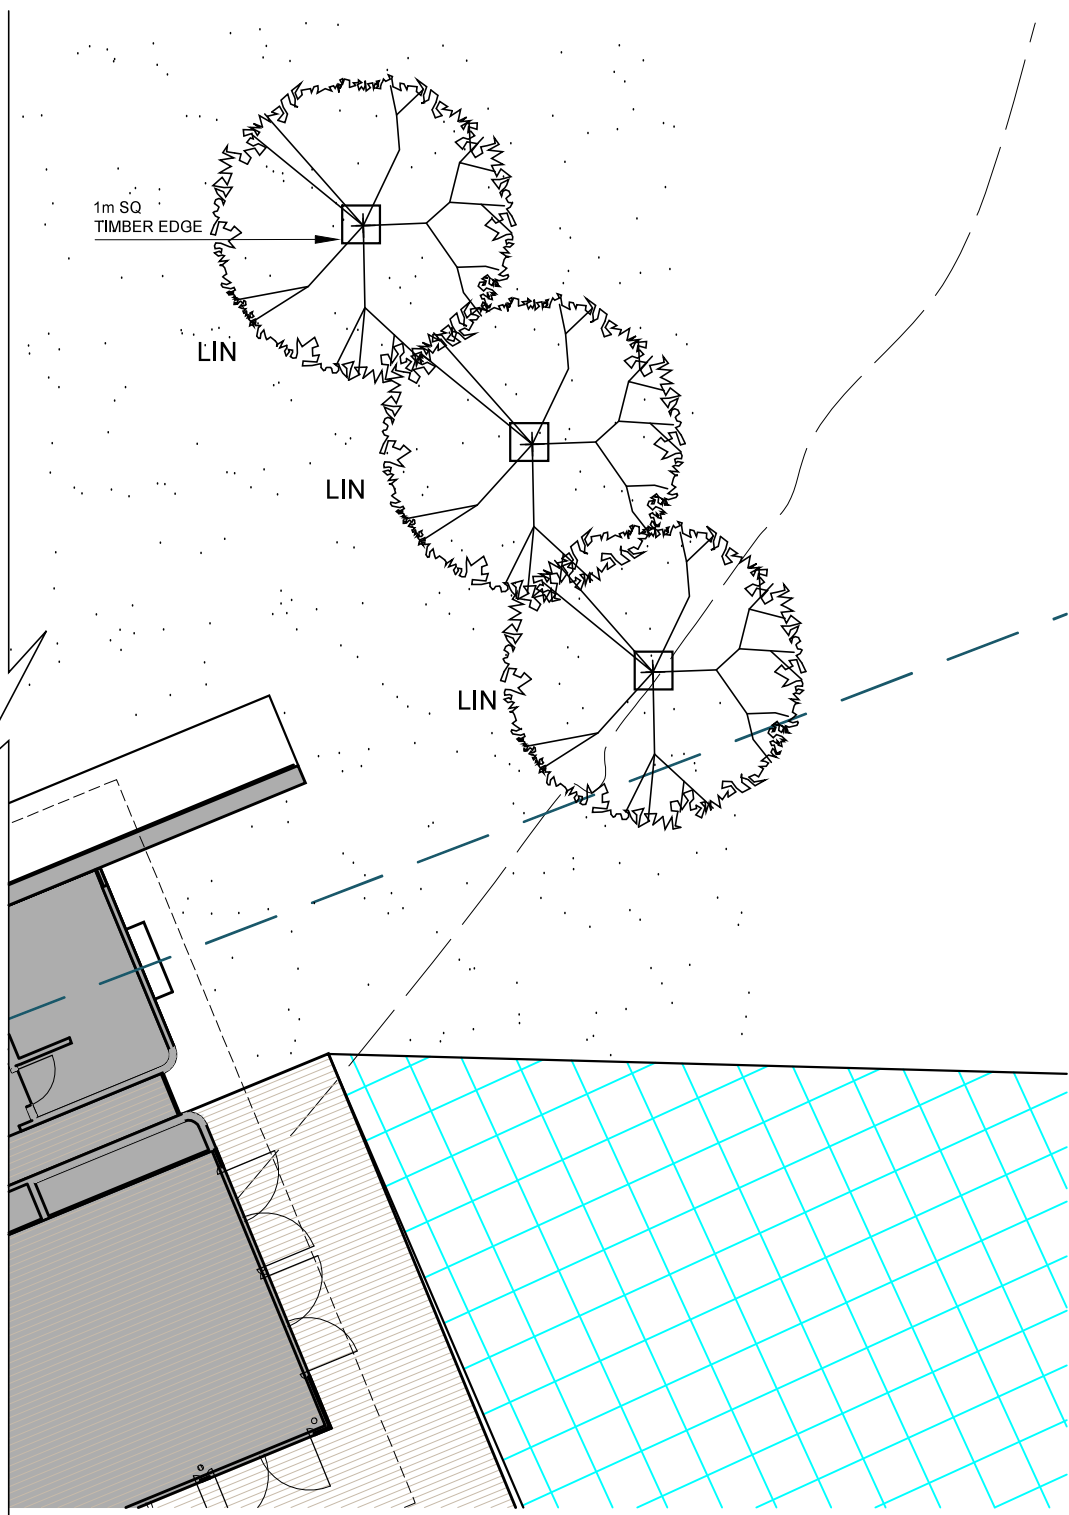


Sheet no:

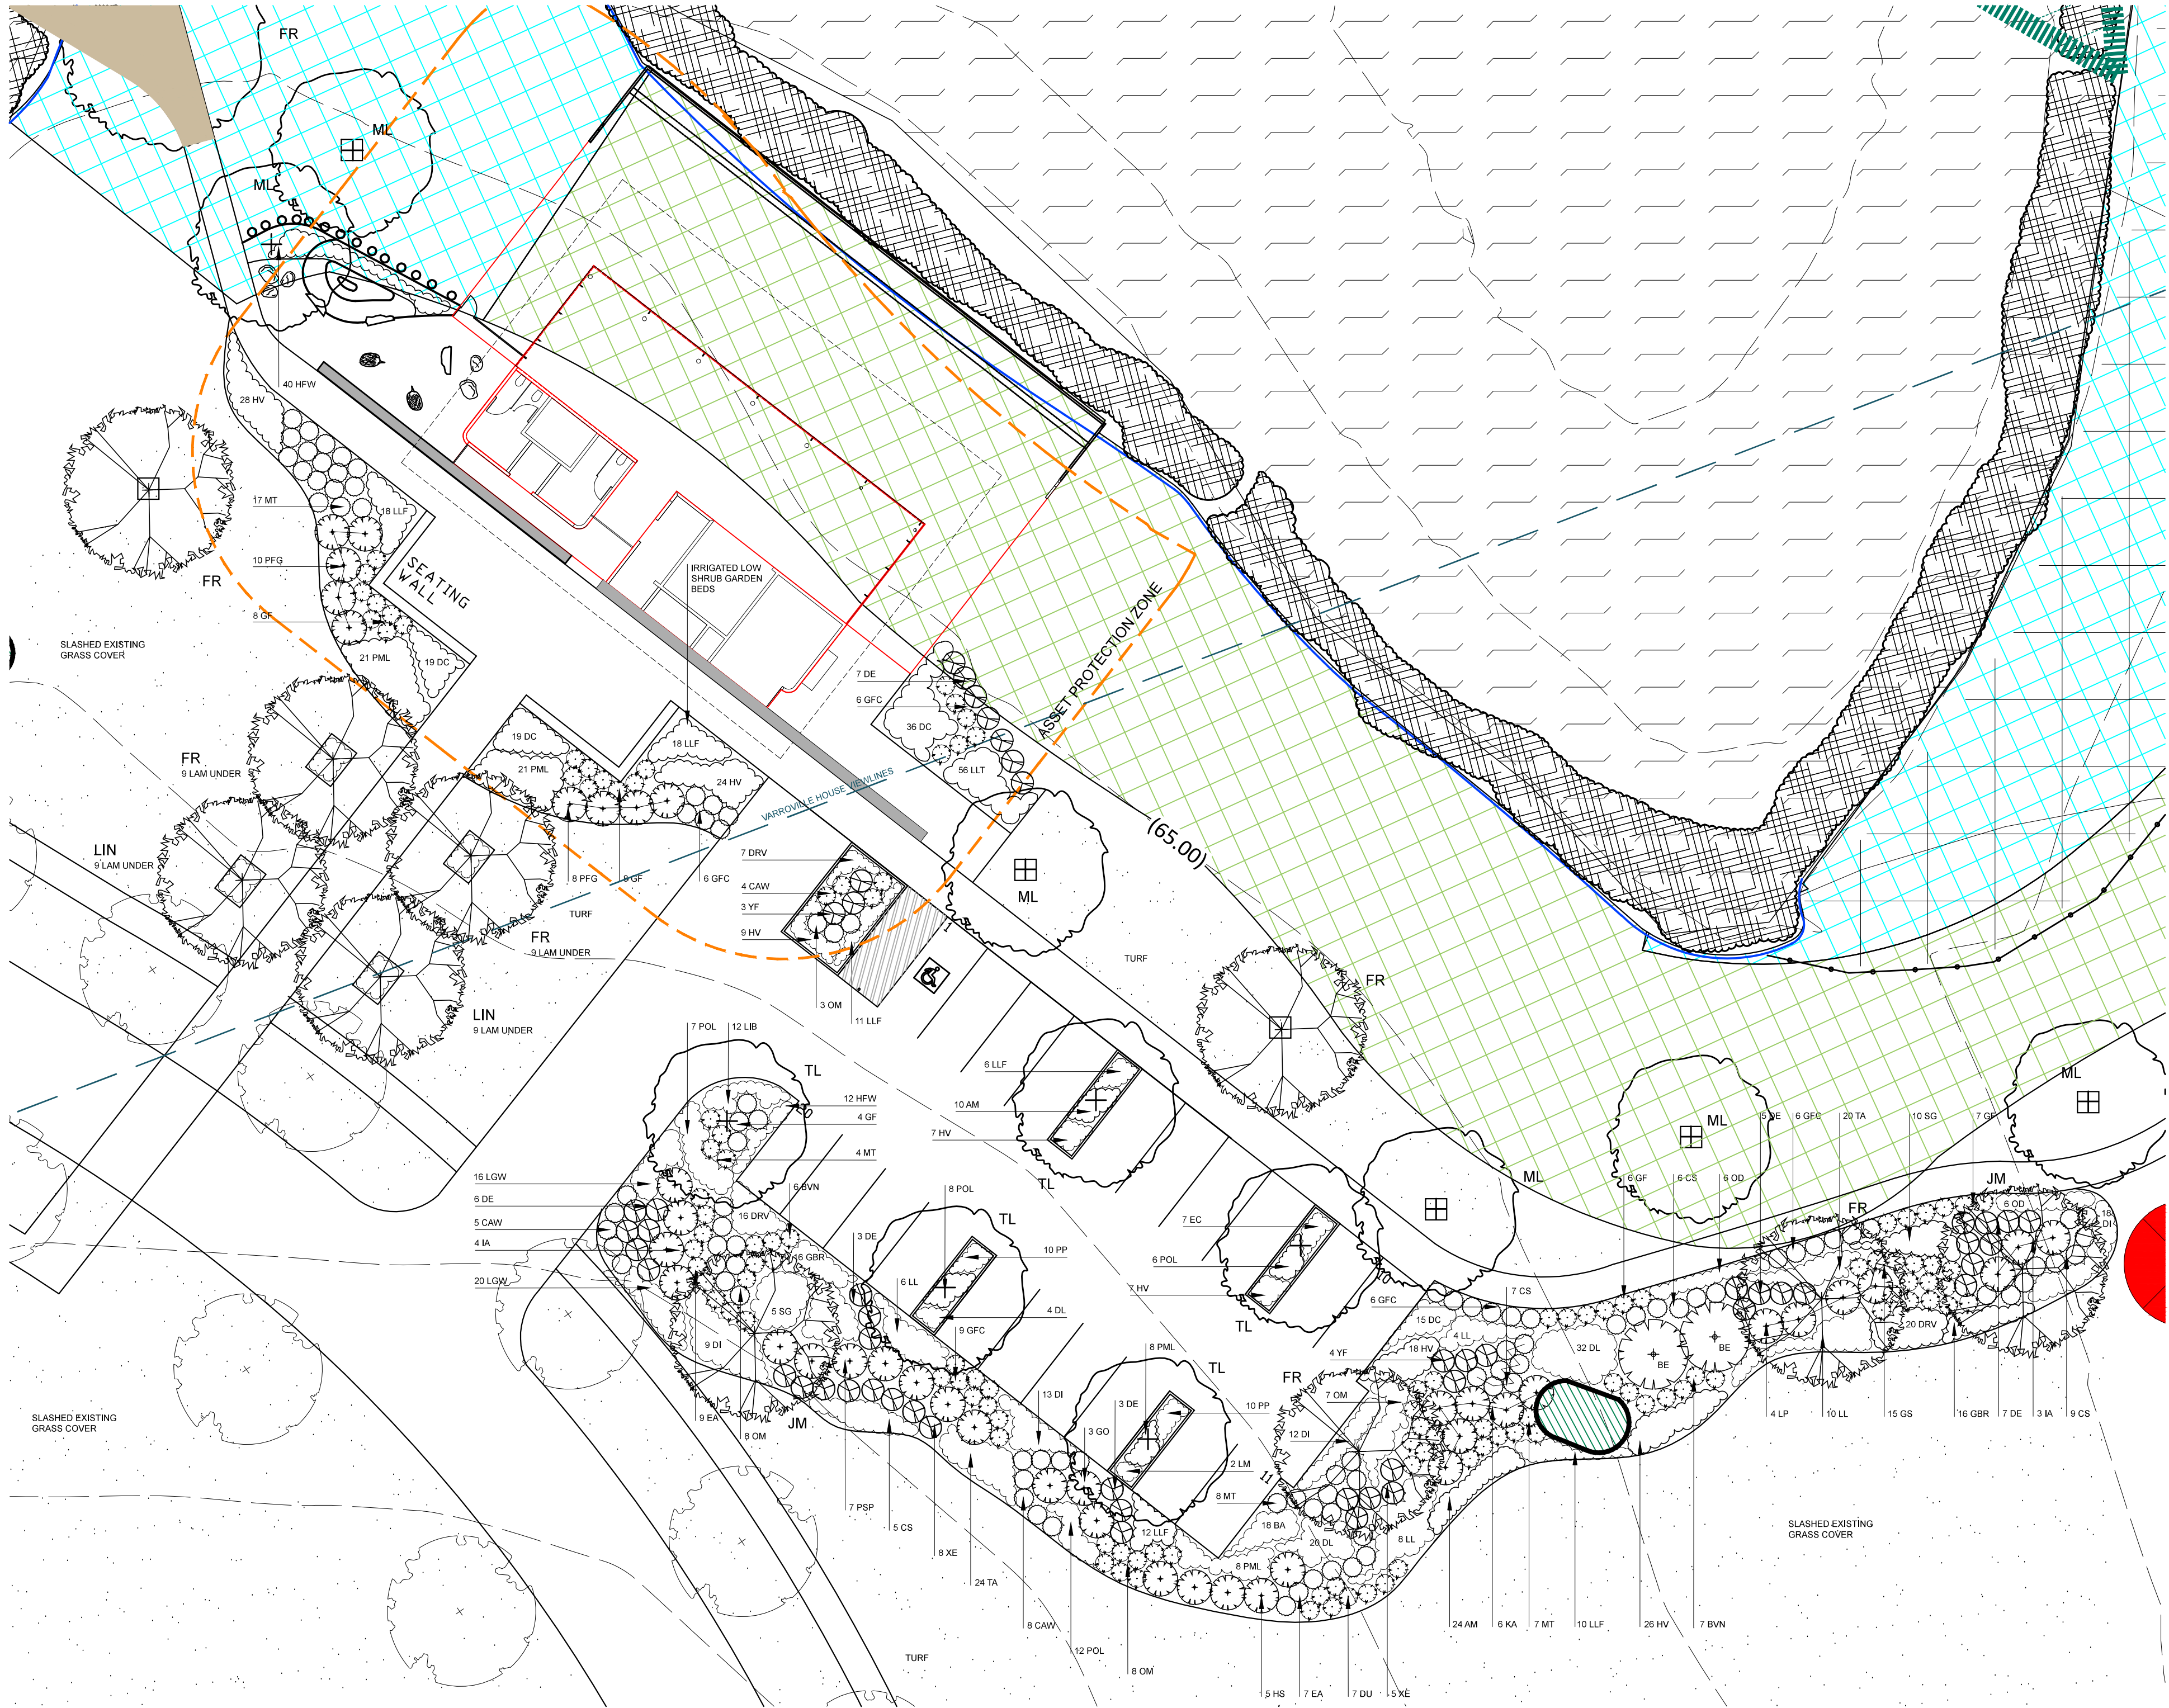


PLANTING SCHEDULE

Key	Botanical Name	Common Name	Mat Ht	Pot Size	No	Key	Botanical Name	Common Name	Mat Ht	Pot Size	No
Large Trees						Grasses					
FR	Fraxinus 'Raywoodii'	Claret Ash	12m	75 litre	6	DC	Dianella caerulea	Blue Flax Lily	0.5m	150mm	89
JM	Jacaranda minosifolia	Jacaranda	12m	75 litre	2	DL*	Dianella longifolia	Smooth Flax Lily	0.8m	150mm	56
TL	Tristania laurina	Water Gum	15m	75 litre	5	DI	Dianella indivisa	African Iris	0.8m	150mm	52
Small Trees and Large Shrubs						DRV*	Dianella revoluta	Paroo Lily	0.6m	150mm	43
BE	Banksia ericifolia	Heath Banksia	2-5m	25 litre	2	EC*	Echinopogon caespitosus	Tufted Hedgehog Grass	0.6m	150mm	7
HS	Haakea sericea	Needle-Bush	3m	25 litre	5	LGW	Lomandra 'Great White'	Great White Mat-Rush	0.5m	150mm	36
LIN	Lagerstoeimia indica 'Watches'	Natchez Crepe Myrtle	8m	75 litre	2	LAM	Liriope 'Amethyst'	Amethyst Liriope	0.4m	150mm	36
ML	Melealeuca linearifolia	Snow in Summer	8m	45 litre	4	LIB	Liriope 'Isabella'	Isabella Liriope	0.4m	150mm	12
Small and Medium Shrubs						LLF*	Lomandra filiformis	Vattle Mat-Rush	0.4m	150mm	75
BVN	Baeckea virgata 'Nana'	Dwarf Baeckea	1m	5 litre	13	LL	Lomandra longifolia	Spiny-headed Mat-Rush	1m	150mm	28
CAW	Callistemon 'Anzac White'	Anzac White	1m	5 litre	17	LM*	Lomandra multiflora	Many Flowered Mat-Rush	0.7m	150mm	2
CS	Callistemon subulatus	Dwarf Bottlebrush	1-2m	5 litre	27	LLT	Lomandra 'Tanika'	Tanika Mat-Rush	0.6m	150mm	56
DU*	Daviesia ulicifolia	Gorse Bitter Pea	1m	5 litre	7	POL	Poa laevis	Common Tussock Grass	0.8m	150mm	33
DE	Doryanthes excelsa	Gymia Lily	1-2m	5 litre	31	SG	Stypandrea glauca	Nodding Blue Lily	1m	150mm	15
EA	Ernstia australis	Pink Wax Flower	1-2m	5 litre	16	TA*	Themeda australis	Kangaroo grass	1m	150mm	44
GF	Gardenia 'Florida'	Florida Gardenia	1.5m	5 litre	33	Groundcovers, Climbers					
GFC	Grevillea 'Fire Cracker'	Fire Cracker	1m	5 litre	33	AM*	Arthropodium milleflorum	Pale Vanilla Lily	0.5m	150mm	34
GO*	Goodenia ovata	Goodenia	1.5m	5 litre	3	BA*	Brunonella australis	Blue Yam	0.3m	150mm	18
GS	Grevillea sericea	Pink Spider Flower	1-2m	5 litre	15	GBR	Grevillea 'Bronze Rambler'	Bronze Rambler	0.2m	140mm	32
IA*	Indigofera australis	Native Indigo	1.5m	5 litre	7	HFV	Hardenbergia 'Flat White'	Flat White Twining-Pea	0.2m	150mm	52
KA	Kunzea ambigua	Tick Bush	2-3m	25 litre	6	HV*	Hardenbergia violacea	Purple Twining-Pea	0.2m	150mm	119
LP	Leptospermum polygalifolium	Yellow Tea Tree	2-3m	25 litre	4	PP	Pandorea pandorana	Wonga-Wonga Vine	0.3m	150mm	20
MT	Melealeuca thymifolia	Thyme Honey Myrtle	1m	5 litre	39	PSP	Pterocarya ssp.	Purple Flag	0.2m	150mm	7
OM	Oleandra microphylla	Small-Leaved Daisy Bush	1m	5 litre	26	*Cumberland Plain Woodland Species					
OD	Ozothamnus diosmifolium	Sago Flower	2m	5 litre	12						
PFG	Philotheca 'Flower Girl'	Wax Flower	1.5m	5 litre	18						
PML	Pinelea linifolia	Sleender Rice Flower	0.4m	5 litre	58						
XE	Xanthorrhoea australis	Austral Grass Tree	1-2m	25 litre	13						
YF	Yucca filamentosa	Adam's Needle	1-2m	5 litre	7						


LEGEND

 


PEDESTRIAN PATH

 


RIPARIAN CORRIDOR:
FULL CPW REVEGETATION.
REFER TRAVERS
VEGETATION MANAGEMENT
WORKS SCHEDULE 1

 


SEDGES, GRASSES,
GROUNDCOVERS LESS
THAN 1m TALL. REFER
TRAVERS VEGETATION
MANAGEMENT WORKS
SCHEDULE 1

 


EXISTING DAM

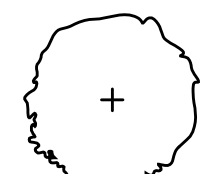


EVERGREEN TREE

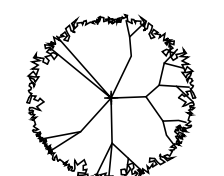


DECIDUOUS TREE

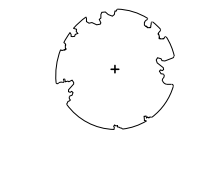


STREET TREE

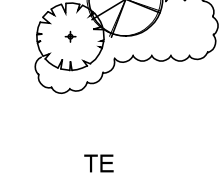

PROPOSED SHRUBS,
GRASSES AND
GROUNDCOVERS

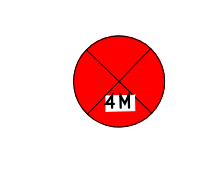

TIMBER EDGE

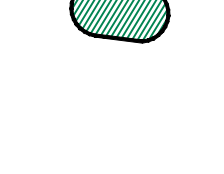

SCULPTURE. REFER FJLA
DRAWINGS FOR FURTHER
DETAILS



DRAINAGE BASIN. REFER
ALLUVIUM DRAWINGS FOR
FURTHER STORMWATER
DETAILS

Issue:	Rev:	Description:	Date:
DA	A	CAFE LP	19.09.17


Project title:
**MACARTHUR MEMORIAL PARK
VARROVILLE**


Drawing title:
CAFE LANDSCAPE PLAN

Principal consultant:	Client:
<i>Florence Jaquet</i> Landscape architect	

A: 8 Rowell Avenue, Camberwell 3124
E: flo@fja.com.au
M: 0419 983 641

NARELLE SONTÉ
BOTANICA
LANDSCAPE AND HORTICULTURAL SPECIALISTS
PO Box 611 Avalon NSW 2107
Tel: (02) 9918 4016 Mobile: 0419 501 144

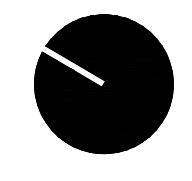Job no: 170220	
Drawn by: SH	
Checked by: NS	
Scale: 1:200 @ A1	Drw no: L520/A
CAD file name:	
Plot date:	Sheet no: 20

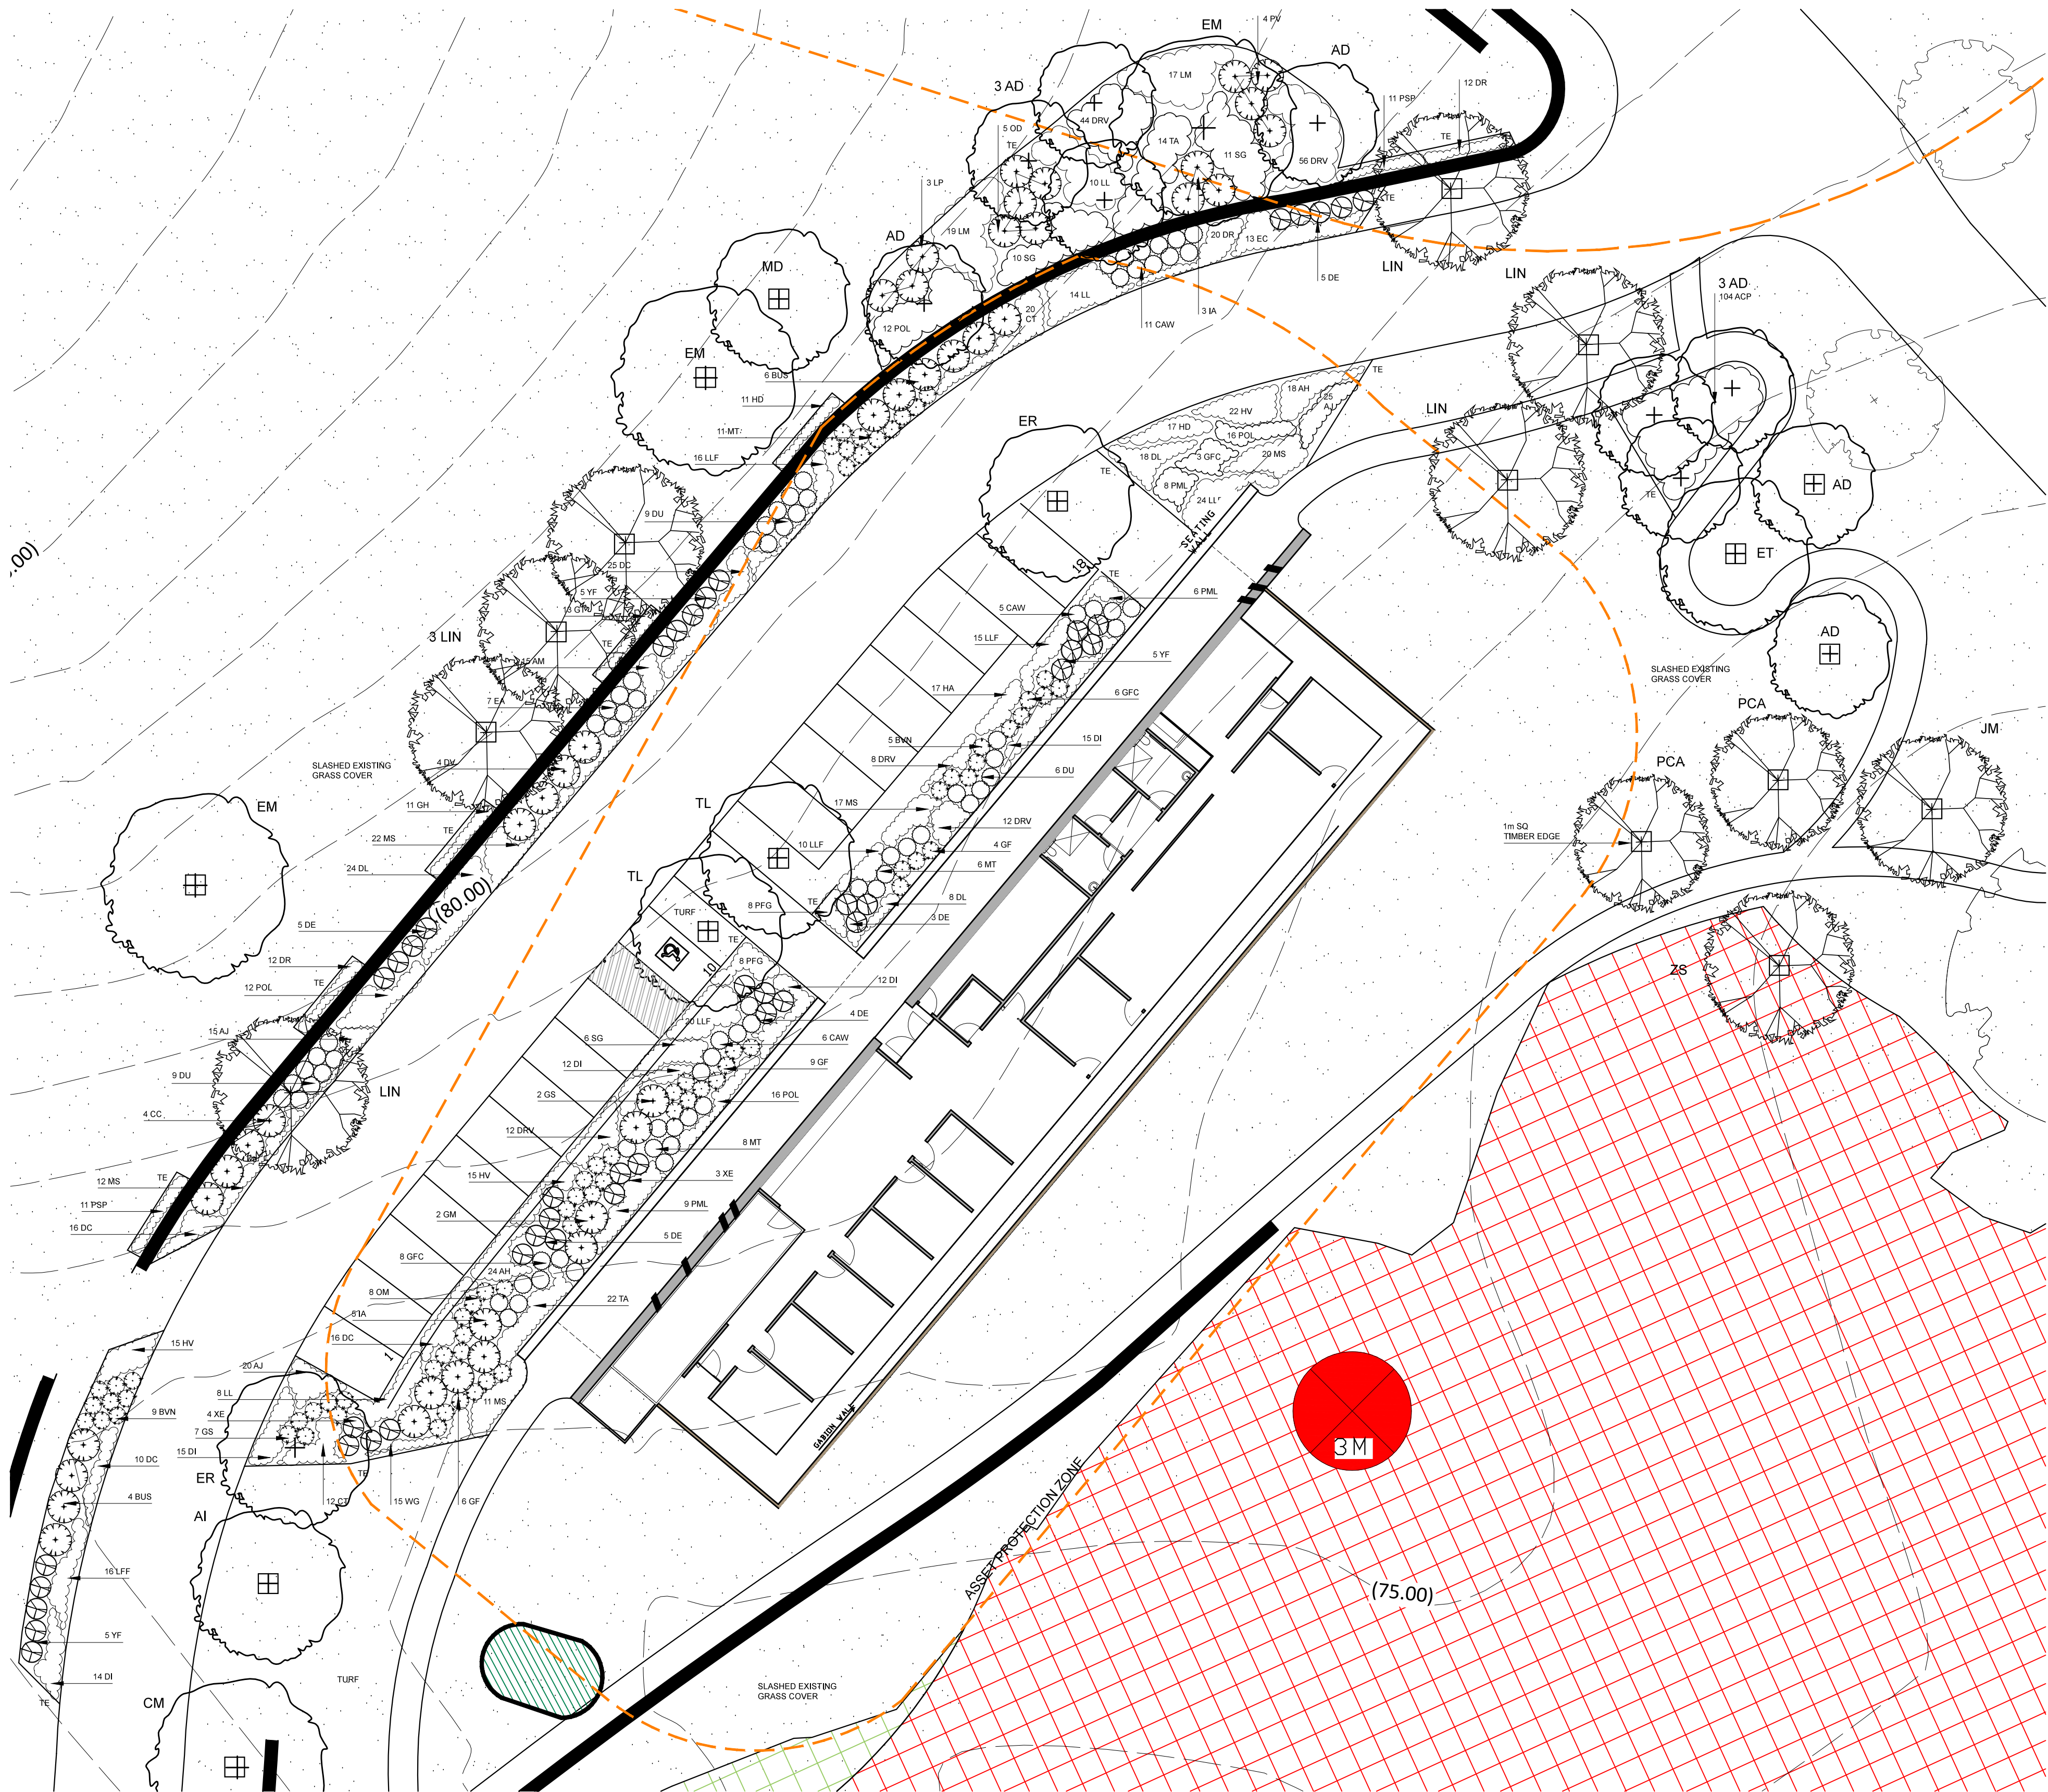

PLANTING SCHEDULE

Key	Botanical Name	Common Name	Mat Ht	Pot Size	No
Large Trees					
CM*	<i>Corymbia maculata</i>	Spotted Gum	15-22m	75 litre	1
EM*	<i>Eucalyptus moluccana</i>	Grey Box	20-25m	75 litre	3
ET*	<i>Eucalyptus tereticornis</i>	Forest Red Gum	25m	75 litre	1
JM	<i>Jacaranda mimosifolia</i>	Jacaranda	12m	75 litre	1
PCA	<i>Pyrus calleryana 'Aristocrat'</i>	Aristocrat Chanticleer	12m	75 litre	2
TL	<i>Tristanopsis laurina</i>	Water Gum	15m	75 litre	2
ZS	<i>Zeakova serrata</i>	Japanese Elm	12-15m	75 litre	1

Small Trees and Large Shrubs

AB*	<i>Angophora bakeri</i>	Narrow-Leaved Apple	15m	75 litre	2
AD*	<i>Acacia decurrens</i>	Black Wattle	10-15m	75 litre	10
AL	<i>Allocasuarina littoralis</i>	Black She-Oak	12m	75 litre	2
AI*	<i>Acacia implexa</i>	Hickory Wattle	4-10m	45 litre	1
BUS*	<i>Bursaria spinosa</i>	Blackthorn	2-3m	25 litre	10
CC	<i>Callistemon citrinus</i>	Crimson Bottlebrush	2m	25 litre	4
DV*	<i>Dodonaea viscosa</i>	Hop Bush	2m	25 litre	4
ER	<i>Elaeocarpus reticulatus</i>	Blueberry Ash	4-10m	45 litre	2
LIN	<i>Lagerstroemia indica 'Natchez'</i>	Natchez Crepe Myrtle	8m	75 litre	7
MD	<i>Melaleuca decora</i>	White Feather Honey	3-7m	25 litre	1

Small and Medium Shrubs

BNV	<i>Baeckea virgata 'Nana'</i>	Dwarf Baekea	1m	5 litre	14
CAW	<i>Callistemon 'Anzac White'</i>	Anzac White	1m	5 litre	22
DU*	<i>Daviesia ulicifolia</i>	Gorse Bitter Pea	1m	5 litre	24
DE	<i>Doryanthes excelsa</i>	Gymea Lily	1-2m	5 litre	22
EA	<i>Ericostemon australasius</i>	Pink Wax Flower	1-2m	5 litre	7
GF	<i>Gardenia 'Florida'</i>	Florida Gardenia	1.5m	5 litre	19
GFC	<i>Grevillea 'Fire Cracker'</i>	Fire Cracker	1m	5 litre	17
GM	<i>Grevillea mucronulata</i>	Green Spider Flower	1-2m	5 litre	2
GS	<i>Grevillea sericea</i>	Pink Spider Flower	1-2m	5 litre	9
IA*	<i>Indigophora australis</i>	Native Indigo	1.5m	5 litre	8
LP	<i>Leptospermum polygalifolium</i>	Yellow Tea Tree	2-3m	25 litre	3
MT	<i>Melaleuca thymifolia</i>	Thyme Honey Myrtle	1m	5 litre	25
OM	<i>Olearia microphylla</i>	Small-Leaved Daisy Bush	1m	5 litre	8
OD	<i>Ozothamnus diosmifolium</i>	Sago Flower	2m	5 litre	5
PFG	<i>Phlorteca 'Flower Girl'</i>	Vixen Flower	1.5m	5 litre	16
PML	<i>Pimelea linifolia</i>	Slender Rice Flower	0.4m	5 litre	23
PV*	<i>Pultenaea villosa</i>	Willdenow	0.5-2m	5 litre	4
XE	<i>Xanthorrhoea australis</i>	Austral Grass Tree	1-2m	25 litre	7
YF	<i>Yucca filamentosa</i>	Adam's Needle	1-2m	5 litre	15

Grasses


ACP	<i>Austrodanthonia caespitosa</i>	Common Wallaby Grass	0.4m	150mm	104
CT*	<i>Chloris truncata</i>	Windmill Grass	0.5m	150mm	32
DC	<i>Dianella caerulea</i>	Blue Flax Lily	0.5m	150mm	67
DL*	<i>Dianella longifolia</i>	Smooth Flax Lily	0.8m	150mm	50
DI	<i>Dietes iridioides</i>	African Iris	0.8m	150mm	68
DRV*	<i>Dianella revoluta</i>	Paroo Lily	0.6m	150mm	132
LLF*	<i>Lomandra filiformis</i>	Wattle Mat-Rush	0.4m	150mm	101
LL	<i>Lomandra longifolia</i>	Spiny-headed Mat-Rush	1m	150mm	32
LM*	<i>Lomandra multiflora</i>	Many Flowered Mat-Rush	0.7m	150mm	36
MS*	<i>Microlasia stipoides</i>	Weeping Grass	0.4m	150mm	23
POL	<i>Poa labillardieri</i>	Common Tussock Grass	0.8m	150mm	56
SG	<i>Syntherisma glauca</i>	Nodding Blue Lily	1m	150mm	38
TA*	<i>Themeda australis</i>	Kangaroo grass	1m	150mm	36

Groundcovers, Climbers


AH	<i>Actinotus helianthi</i>	Flannel Flower	0.4m	150mm	42
AJ*	<i>Ajuga australis</i>	Australian Bugle	0.2m	150mm	60
AM*	<i>Arthropodium milleflorum</i>	Pale Vanilla Lily	0.5m	150mm	15
DR*	<i>Dichondra repens</i>	Kidney Weed	0.3m	150mm	24
GT*	<i>Glycine tabacina</i>	Love Creeper	0.1m	150mm	13
GH*	<i>Goodenia hederacea</i>	Ivy Goodenia	0.3m	150mm	11
HV*	<i>Hardenbergia violacea</i>	Purple Twining-Pea	0.2m	150mm	52
HD*	<i>Hibbertia diffusa</i>	Guinea Flower	0.3m	150mm	28
PSP	<i>Pteronia spp.</i>	Purple Flag	0.2m	150mm	22
WG	<i>Wahlenbergia gracilis</i>	Australian Bluebell	0.2m	150mm	15

*Cumberland Plain Woodland Species


LEGEND

 


PEDESTRIAN PATH

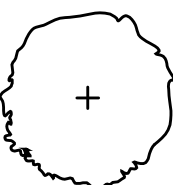

EVERGREEN TREE

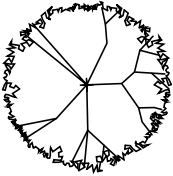

DECIDUOUS TREE

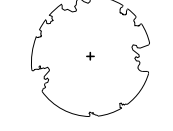


STREET TREE



PROPOSED SHRUBS,
GRASSES AND
GROUNDCOVERS



TIMBER EDGE

 

SCULPTURE. REFER FJLA
DRAWINGS FOR FURTHER
DETAILS



DRAINAGE BASIN. REFER
ALLUVIUM DRAWINGS FOR
FURTHER STORMWATER
DETAILS

Issue:	Rev:	Description:	Date:
DA	A	ADMINISTRATION LP	19.09.17

Project title:

MACARTHUR MEMORIAL PARK
VARROVILLE

Drawing title:

ADMINISTRATION BUILDING
LANDSCAPE PLAN

Principal consultant:

Florence Jaquet
Landscape architect

At: 8 Rowell Avenue, Camberwell 3124
E: flo@fja.com.au
M: 0419 363 641

Client:



NARELLE SONTÉ
BOTANICA
LANDSCAPE AND HORTICULTURAL SPECIALISTS

PO Box 611 Avalon NSW 2107
Tel: (02) 9918 4018 Mobile: 0419 501 144

Job no: 170220

Drawn by: SH

Checked by: NS

Scale: 1:200 @ A1

CAD file name:


Plot date:

Drw no:

L521/A

Sheet no:

21

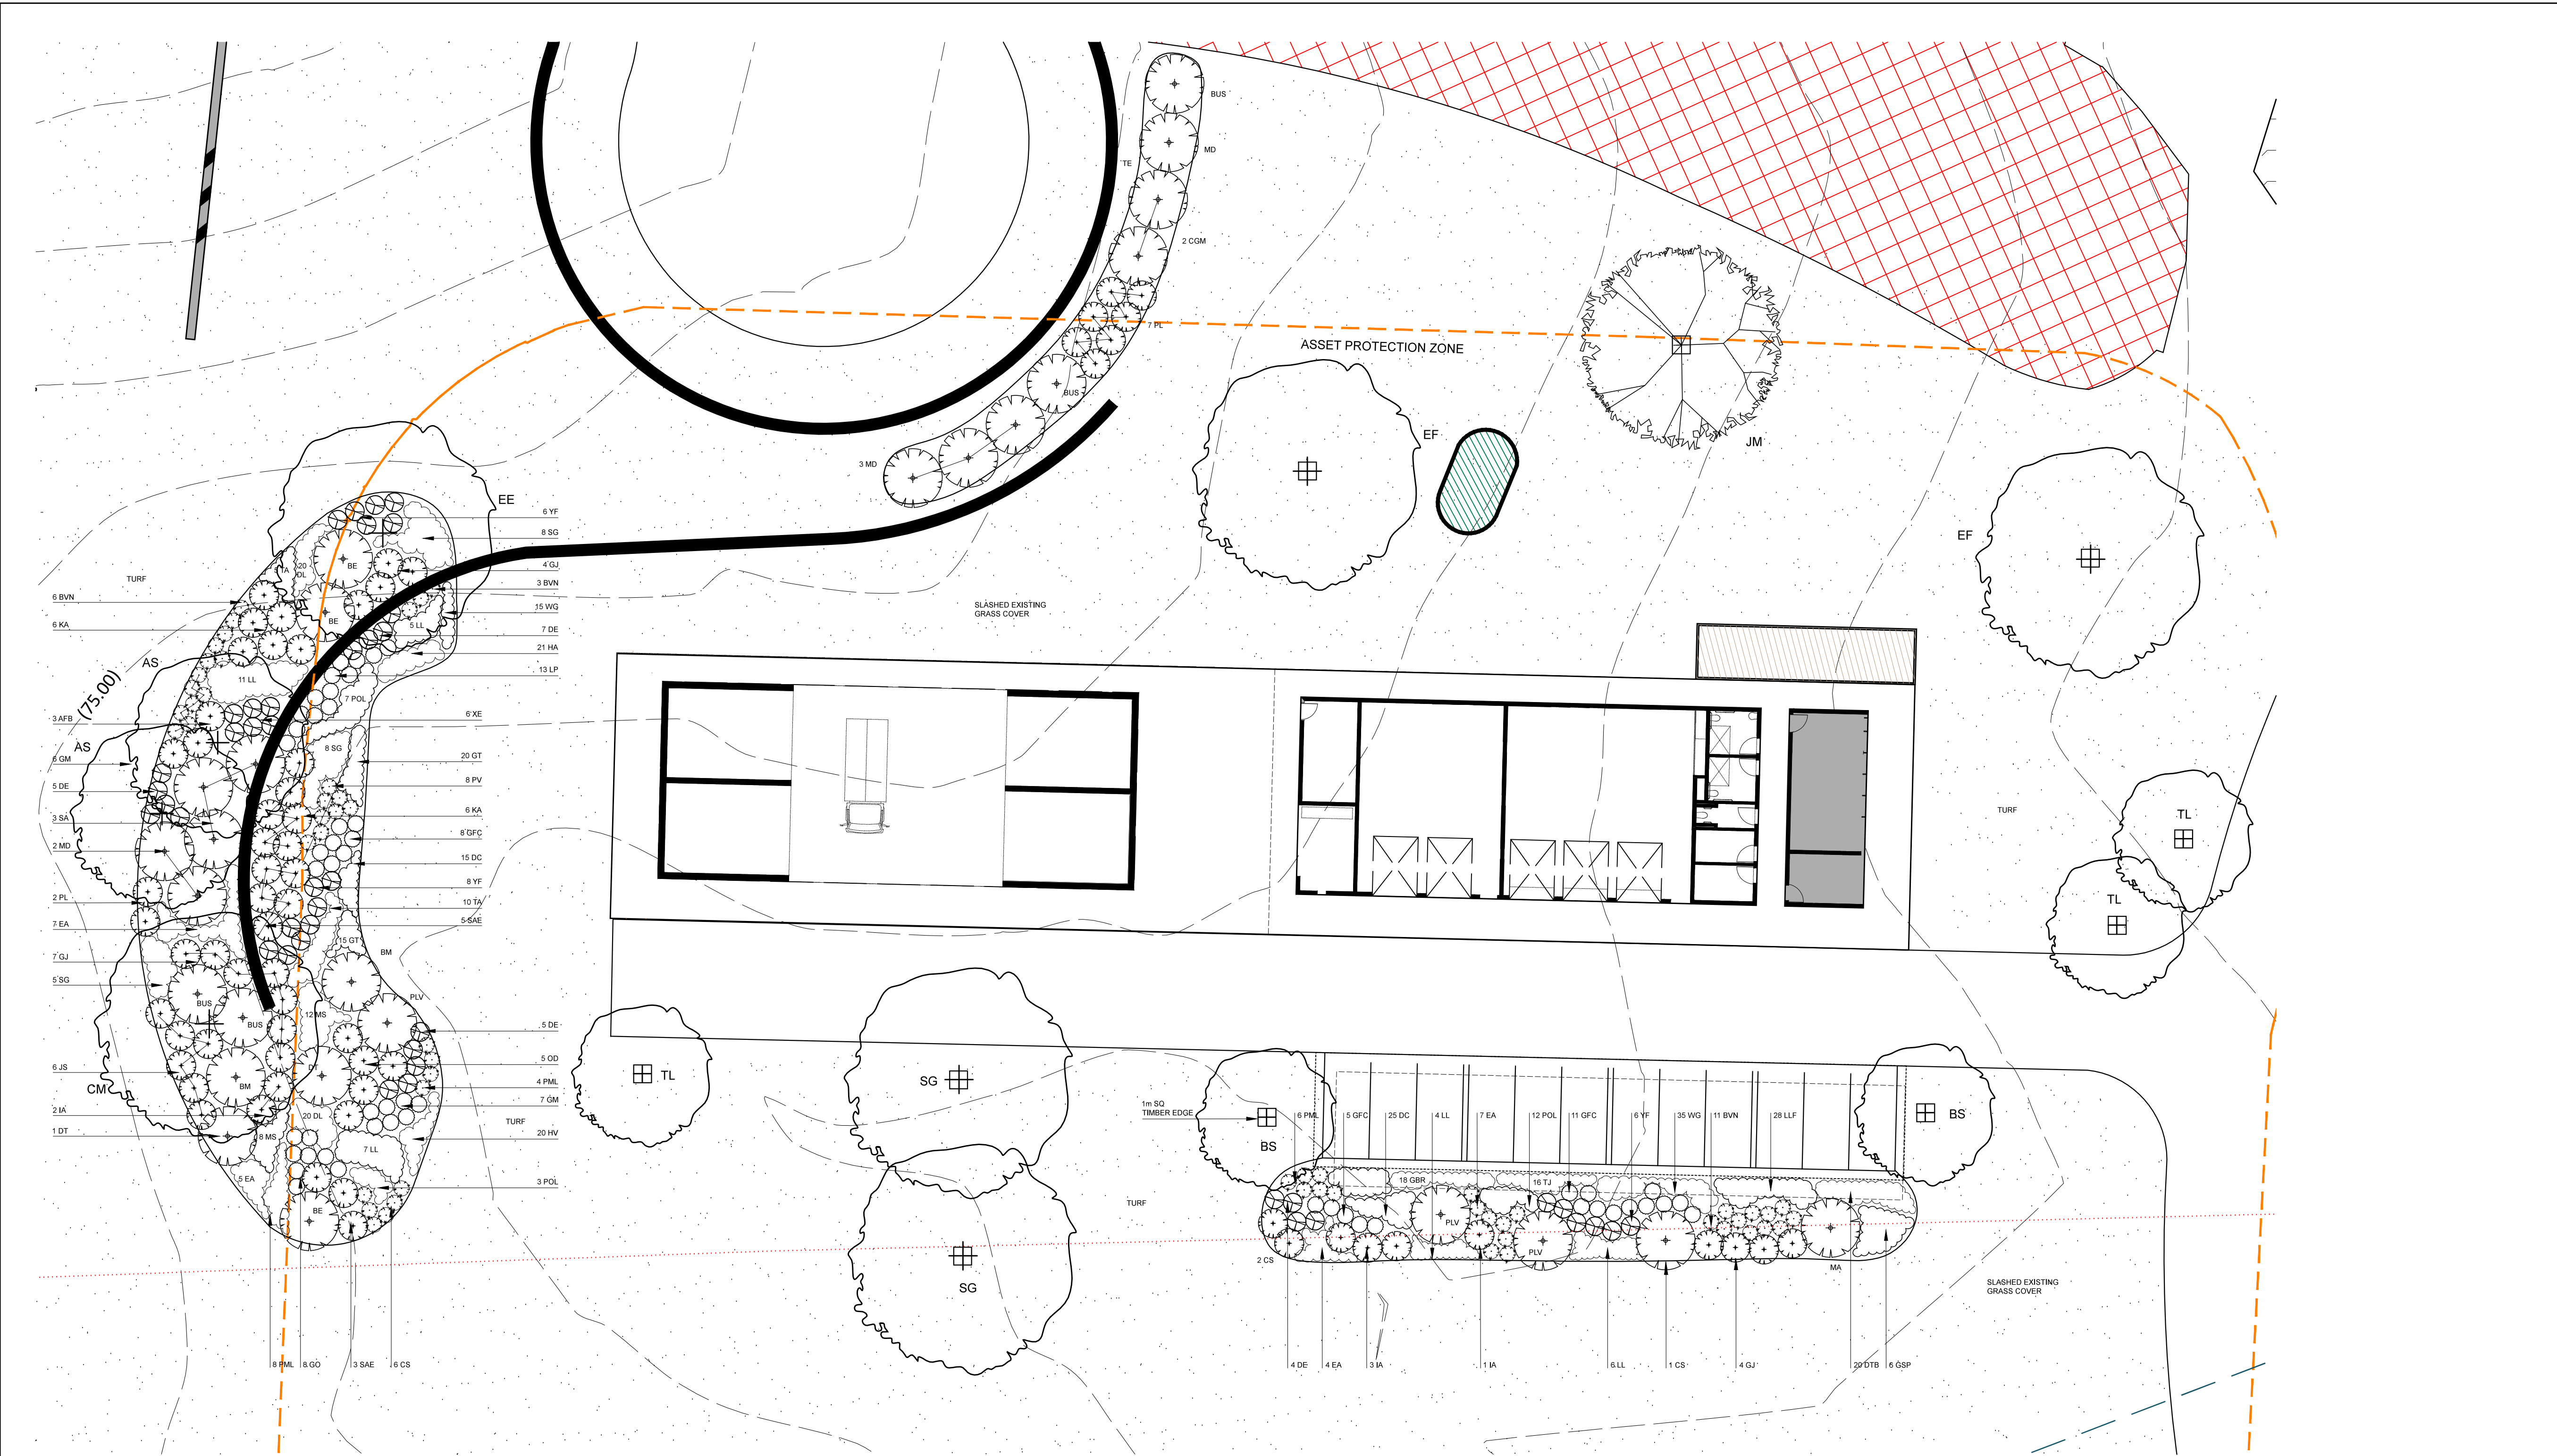


PLANTING SCHEDULE


Key	Botanical Name	Common Name	Mat Ht	Pot Size	No
Large Trees					
AS*	<i>Angophora subvelutina</i>	Broad Leaved Apple	12-20m	75 litre	2
CM*	<i>Corymbia maculata</i>	Spotted Gum	15-22m	75 litre	1
EE*	<i>Eucalyptus eugenoides</i>	Thin-Leaved Stringybark	25m	75 litre	1
EF*	<i>Eucalyptus fibrosa</i>	Red Ironbark	30m	75 litre	2
JM	<i>Jacaranda mimosaefolia</i>	Jacaranda	12m	75 litre	1
SG*	<i>Syncarpia glomulifera</i>	Turpentine	15-20m	75 litre	2
TL	<i>Tristanopsis laurina</i>	Water Gum	15m	75 litre	3
Small Trees and Large Shrubs					
AFB	<i>Acacia floribunda</i>	Sally Wattle	4-6m	25 litre	3
BM	<i>Backhousia myrtifolia</i>	Grey Myrtle	3-4m	25 litre	2
BE	<i>Banksia ericifolia</i>	Heath Banksia	2-5m	25 litre	2
BS	<i>Banksia serrata</i>	Old Man Banksia	4-8m	45 litre	2
BUS*	<i>Bursaria spinosa</i>	Blackthorn	2-3m	25 litre	4
CGM	<i>Ceratopetalum gummiiferum</i>	Christmas Bush	2-4m	25 litre	2
CS	<i>Callistemon salignus</i>	Willow Bottlebrush	3-4m	25 litre	10
DT*	<i>Dodonaea triquetra</i>	Common Hop Bush	3m	25 litre	2
JS	<i>Jacksonia scoparia</i>	Dogwood	3m	25 litre	6
MA	<i>Melaleuca arillaris</i>	Bractlet Honey Myrtle	7m	25 litre	1
MD	<i>Melaleuca decora</i>	White Feather Honey	3-7m	25 litre	6
PLV	<i>Persoonia levis</i>	Broad-Leaf Geebung	4m	25 litre	3
SAE	<i>Syzygium australe 'Elite'</i>	Elite Lilly Pilly	3-4m	25 litre	11
Small and Medium Shrubs					
BVN	<i>Baeckea virgata 'Nana'</i>	Dwarf Baekea	1m	5 litre	20
DE	<i>Doryanthes aequalis</i>	Gymea Lily	1-2m	5 litre	21
EA	<i>Ernstemon australasius</i>	Pink Wax Flower	1-2m	5 litre	23
GFC	<i>Grevillea 'Fire Cracker'</i>	Fire Cracker	1m	5 litre	24
GJ	<i>Grevillea juniperina</i>	Prickly Spider Flower	2m	5 litre	15
GM	<i>Grevillea mucronulata</i>	Green Spider Flower	1-2m	5 litre	20
GO*	<i>Goodenia ovata</i>	Goodenia	1.5m	5 litre	8
IA*	<i>Indigofera australis</i>	Native Indigo	1.5m	5 litre	8
KA	<i>Kunzea ambigua</i>	Tick Bush	2-3m	25 litre	12
LP	<i>Leptospermum polygalifolium</i>	Yellow Tea Tree	2-3m	25 litre	13
OD	<i>Ozothamnus diosmifolium</i>	Sago Flower	2m	5 litre	5
PL	<i>Persoonia linearis</i>	Narrow-Leaf Geebung	2-3m	5 litre	9
PML	<i>Pimelea linifolia</i>	Slender Rice Flower	0.4m	5 litre	18
PV*	<i>Pultenaea villosa</i>	Willdenow	0.5-2m	5 litre	8
XE	<i>Xanthorrhoea australis</i>	Austral Grass Tree	1-2m	25 litre	6
YF	<i>Yucca filamentosa</i>	Adam's Needle	1-2m	5 litre	20

Key	Botanical Name	Common Name	Mat Ht	Pot Size	No
Grasses					
DC	<i>Dianella caerulea</i>	Blue Flax Lily	0.5m	150mm	40
DL*	<i>Dianella longifolia</i>	Smooth Flax Lily	0.8m	150mm	40
DTB	<i>Dianella tasmanica 'Blaze'</i>	Blaze Lily	0.5m	150mm	20
GSP	<i>Gahnia spp.</i>	Rough Saw-sedge	1m	150mm	6
LLF*	<i>Lomandra filiformis</i>	Wattle Mat-Rush	150mm	26	28
LL	<i>Lomandra longifolia</i>	Spiny-headed Mat-Rush	1m	150mm	33
MS*	<i>Microlaena stipoides</i>	Weeping Grass	0.4m	150mm	20
POL	<i>Poa labillardieri</i>	Common Tussock Grass	0.8m	150mm	22
SG	<i>Stypandra glauca</i>	Nodding Blue Lily	1m	150mm	21
TA*	<i>Themeda australis</i>	Kangaroo grass	1m	150mm	15
Groundcovers, Climbers					
GBR	<i>Grevillea 'Bronze Rambler'</i>	Bronze Rambler	0.2m	150mm	18
GT*	<i>Glycine tabacina</i>	Love Creeper	0.1m	150mm	35
HA	<i>Hibbertia aspera</i>	Rough Guinea Flower	0.2m	150mm	21
HV*	<i>Hardenbergia violacea</i>	Purple Twining-Pea	0.2m	150mm	20
TJ	<i>Trachelospermum jasminoides</i>	Star Jasmine	0.2m	150mm	16
VG	<i>Wahlenbergia gracilis</i>	Australian Bluebell	0.2m	150mm	50
*Cumberland Plain Woodland Species					

LEGEND

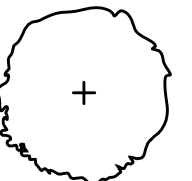


EVERGREEN TREE

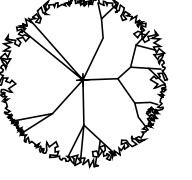

DECIDUOUS TREE




STREET TREE

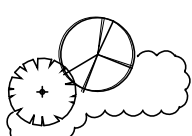

PROPOSED SHRUBS, GRASSES AND GROUNDCOVERS



TIMBER EDGE

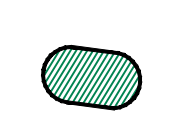

DRAINAGE BASIN. REFER ALLUVIUM DRAWINGS FOR FURTHER STORMWATER DETAILS


Issue:	Rev:	Description:	Date:
DA	A	WORKSHOP LP	19.09.17

Project title:
MACARTHUR MEMORIAL PARK
VARROVILLE

Drawing title:
WORKSHOP LANDSCAPE
PLAN

Principal consultant:	Client:
<i>Florence Jaquet</i> Landscape architect	Macarthur Memorial Park Council
A: 8 Rowell Avenue, Camberwell 3124 E: flo@fja.com.au M: 0419 963 641	

NARELLE SONTERR BOTANICA LANDSCAPE AND HORTICULTURAL SPECIALISTS PO Box 611 Avalon NSW 2107 Tel: (02) 9918 4016 Mobile: 0419 501 144	
Job no: 170220	
Drawn by: SH	
Checked by: NS	
Scale: 1:200 @ A1	
CAD file name:	
Plot date:	Sheet no: 22

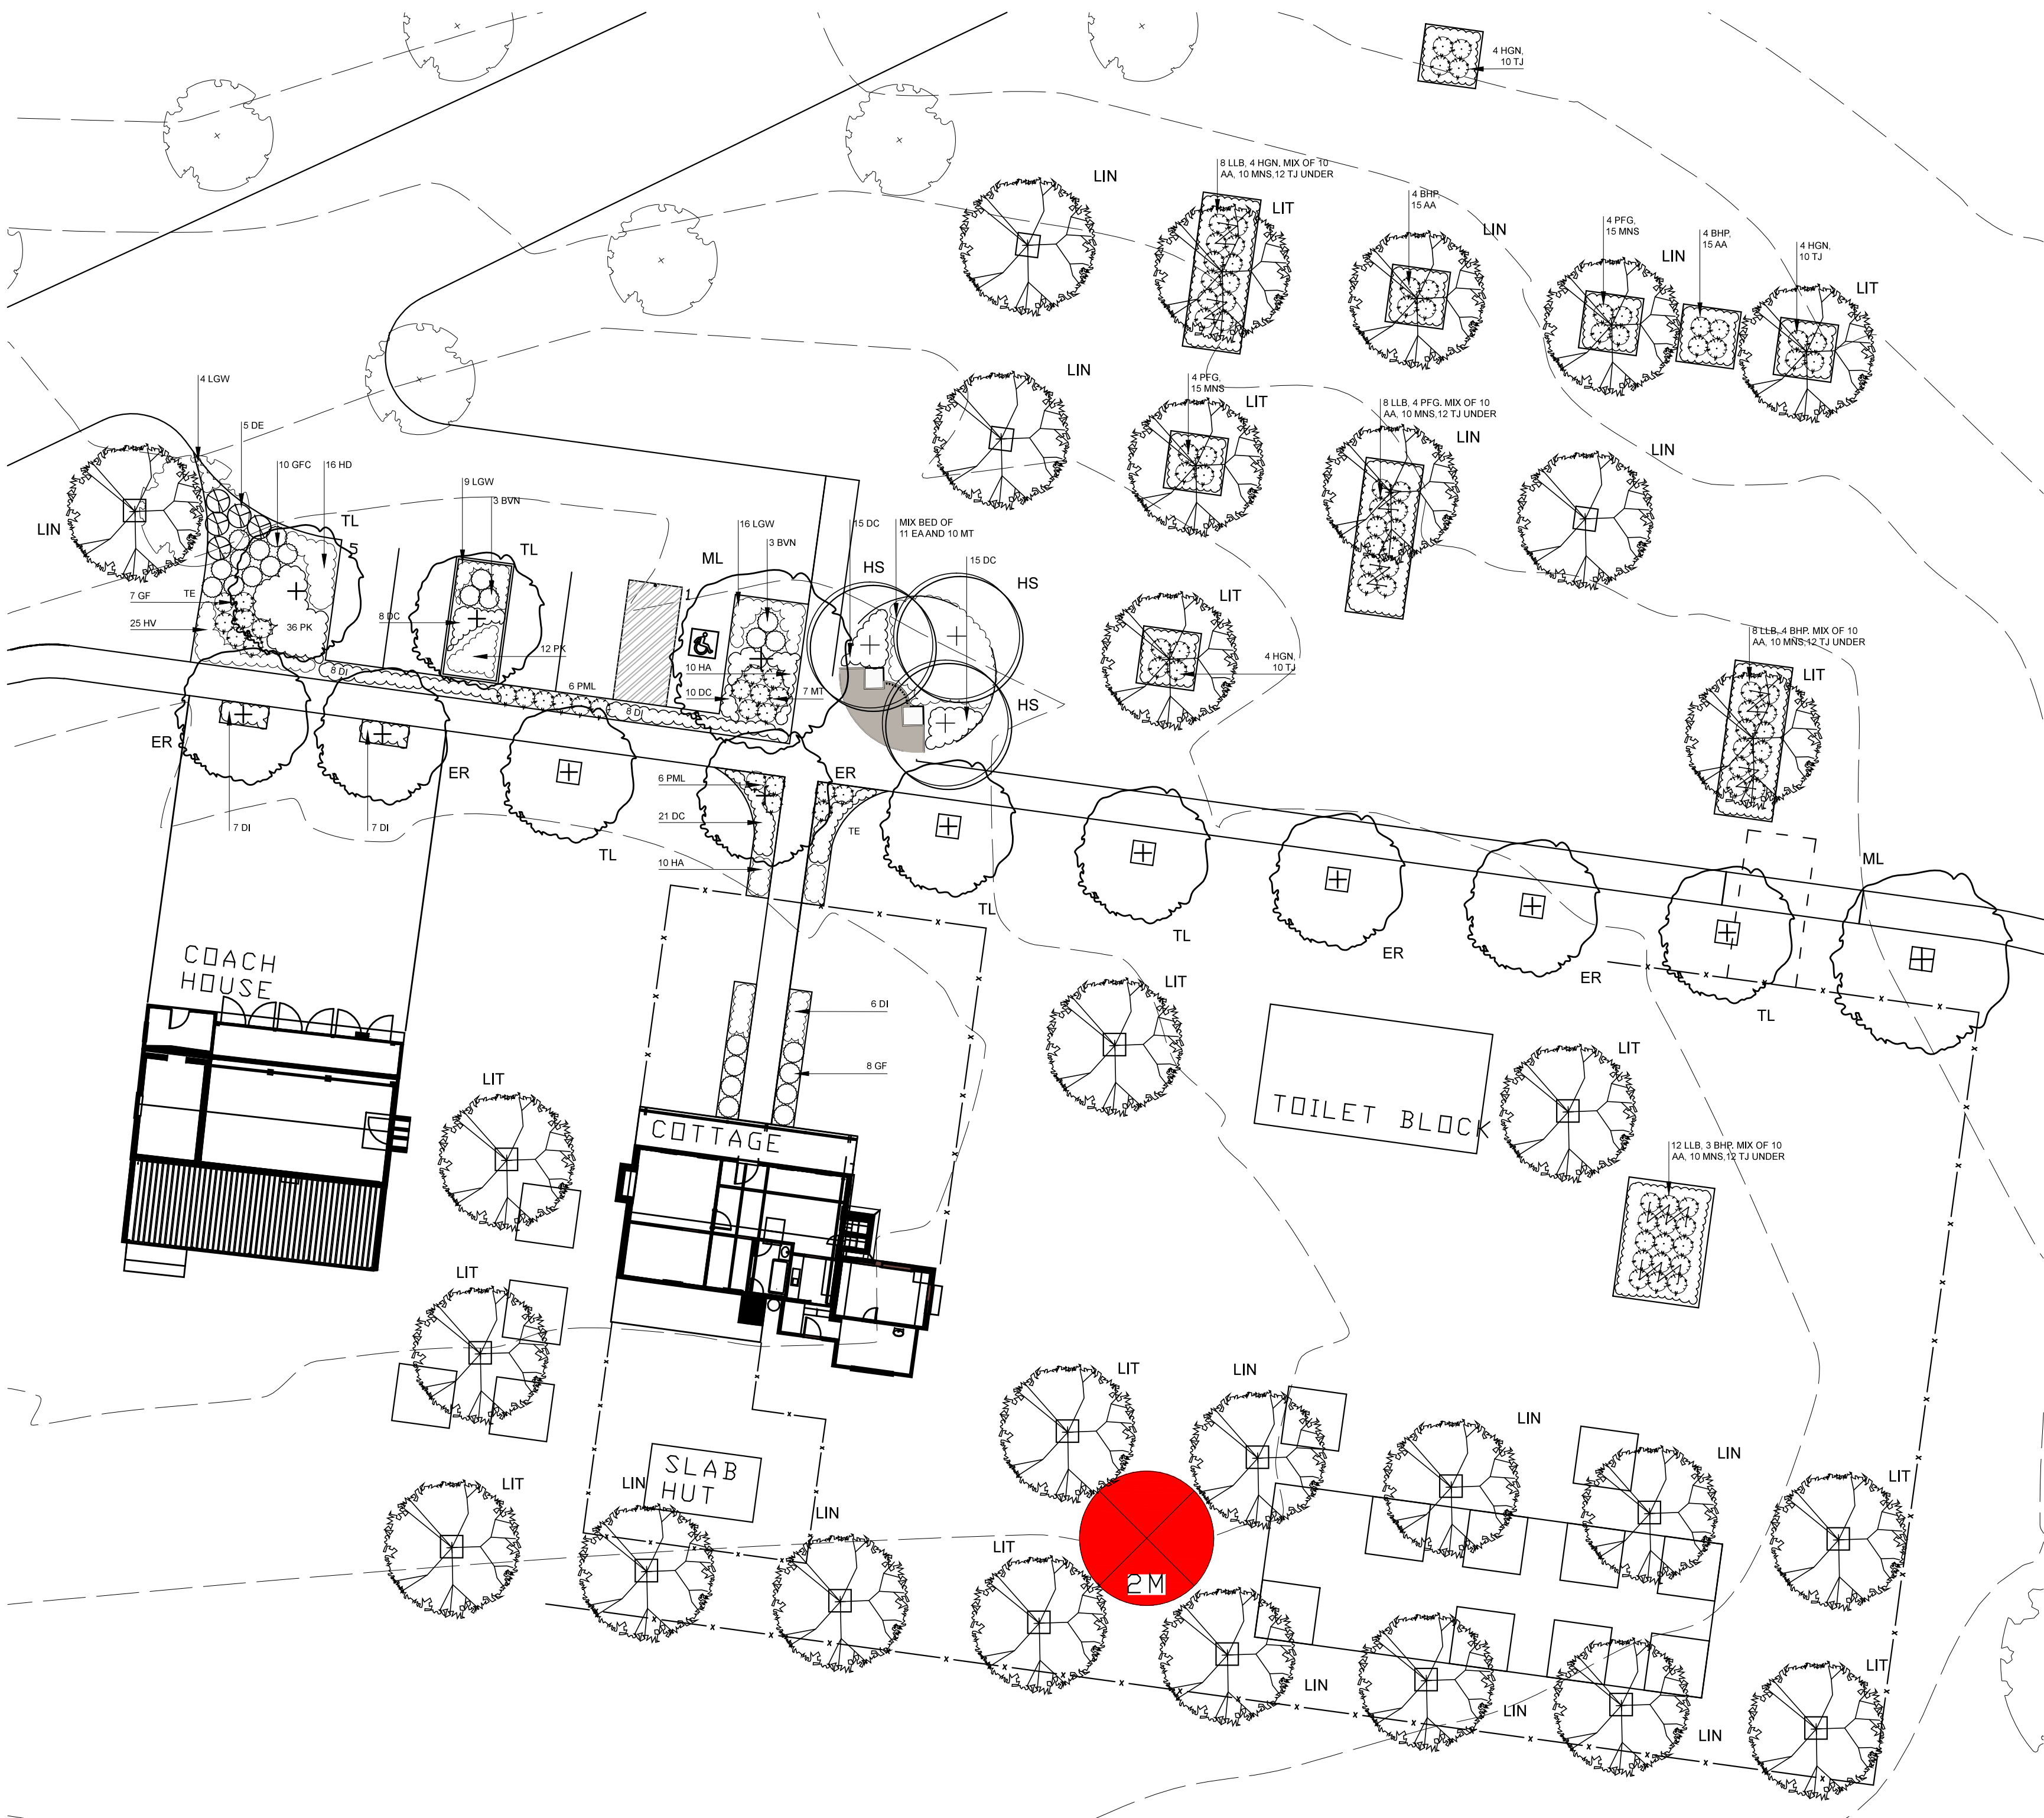

PLANTING SCHEDULE


Key	Botanical Name	Common Name	Mat Ht	Pot Size	No
Large Trees					
TL	<i>Tristania laurina</i>	Water Gum	15m	75 litre	6
Small Trees and Large Shrubs					
ER	<i>Elaeocarpus reticulatus</i>	Blueberry Ash	4-10m	45 litre	4
HS	<i>Hakea sencea</i>	Needle-Bush	3m	25 litre	3
LIN	<i>Lagerstroemia indica 'Natchez'</i>	Natchez Crepe Myrtle	8m	75 litre	15
LIT	<i>Lagerstroemia indica 'Tuscarora'</i>	Tuscarora Crepe Myrtle	5-6m	45 litre	14
ML	<i>Melaleuca linarifolia</i>	Snow In Summer	8m	45 litre	2
Small and Medium Shrubs					
BHP	<i>Banksia spinulosa 'Honey Pots'</i>	Honey Pots	1m	5 litre	11
BNV	<i>Baeckea virgata 'Nana'</i>	Dwarf Baeckea	1m	5 litre	6
DE	<i>Doryanthes excelsa</i>	Gymea Lily	1-2m	5 litre	5
EA	<i>Enostemon australasius</i>	Pink Wax Flower	1-2m	5 litre	11
GF	<i>Gardenia 'Florida'</i>	Florida Gardenia	1.5m	5 litre	15
GFC	<i>Grevillea 'Fire Cracker'</i>	Fire Cracker	1m	5 litre	10
HGN	<i>Hymenosporum 'Gold Nugget'</i>	Gold Nugget Frangipani	0.7m	5 litre	16
LLB	<i>Leptospermum 'Lemon Lime Bitters'</i>	Lemon, Lime Bitters	0.7m	5 litre	36
MT	<i>Melaleuca thymifolia</i>	Thyme Honey Myrtle	1m	5 litre	17
PFG	<i>Philotheca 'Flower Girl'</i>	Wax Flower	1.5m	5 litre	12
PML	<i>Pimelea linifolia</i>	Slender Rice Flower	0.4m	5 litre	12
Grasses					
DC	<i>Dianella caerulea</i>	Blue Flax Lily	0.5m	150mm	69
DI	<i>Dietes iridioides</i>	African Iris	0.8m	150mm	36
LGW	<i>Lomandra 'Great White'</i>	Great White Mat-Rush	0.5m	Viro-Tube	29
PK	<i>Poa 'Kingsdale'</i>	Kingsdale	0.5m	Viro-Tube	48
Groundcovers, Climbers					
AA	<i>Acinos arvensis</i>	Basil Thyme	0.2m	150mm	55
HA	<i>Hibbertia aspera</i>	Rough Guinea Flower	0.2m	150mm	20
HV*	<i>Hardenbergia violacea</i>	Purple Twining-Pea	0.2m	150mm	25
HD*	<i>Hibbertia diffusa</i>	Guinea Flower	0.3m	150mm	16
MNS	<i>Mentha satereioides</i>	Bush Mint	0.3m	150mm	70
TJ	<i>Trachelospermum jasminoides</i>	Star Jasmine	0.2m	150mm	78

*Cumberland Plain Woodland Species


LEGEND



PEDESTRIAN PATH

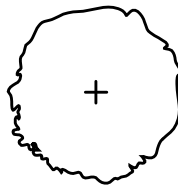


EVERGREEN TREE

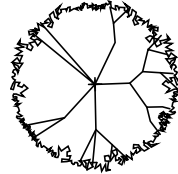

DECIDUOUS TREE



STREET TREE

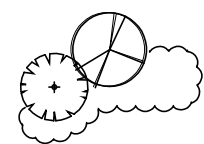

PROPOSED SHRUBS,
GRASSES AND
GROUNDCOVERS



TIMBER EDGE



SCULPTURE. REFER FJLA
DRAWINGS FOR FURTHER
DETAILS



DRAINAGE BASIN. REFER
ALLUVIUM DRAWINGS FOR
FURTHER STORMWATER
DETAILS

Issue:	Rev:	Description:	Date:
DA	A	OUTBUILDINGS LP	19.09.17


Project title:
MACARTHUR MEMORIAL PARK
VARROVILLE

Drawing title:
OUTBUILDINGS
LANDSCAPE PLAN

Principal consultant:	Client:
<i>Florence Jaquet</i> Landscape architect	Macarthur Memorial Park Care Commission, Council
A: 8 Rowell Avenue, Canberwell 3124 E: Flo@fjla.com.au M: 0419 983 641	

N A R E L L E S O N T E R
BOTANICA
LANDSCAPE AND HORTICULTURAL SPECIALISTS
PO Box 811 Avalon NSW 2107
Tel: (02) 9918 4016 Mobile: 0419 501 144

Job no: 170220	
Drawn by: SH	
Checked by: NS	
Scale: 1:200 @A1	
CAD file name:	Drw no: L523/A
Plot date:	Sheet no: 23

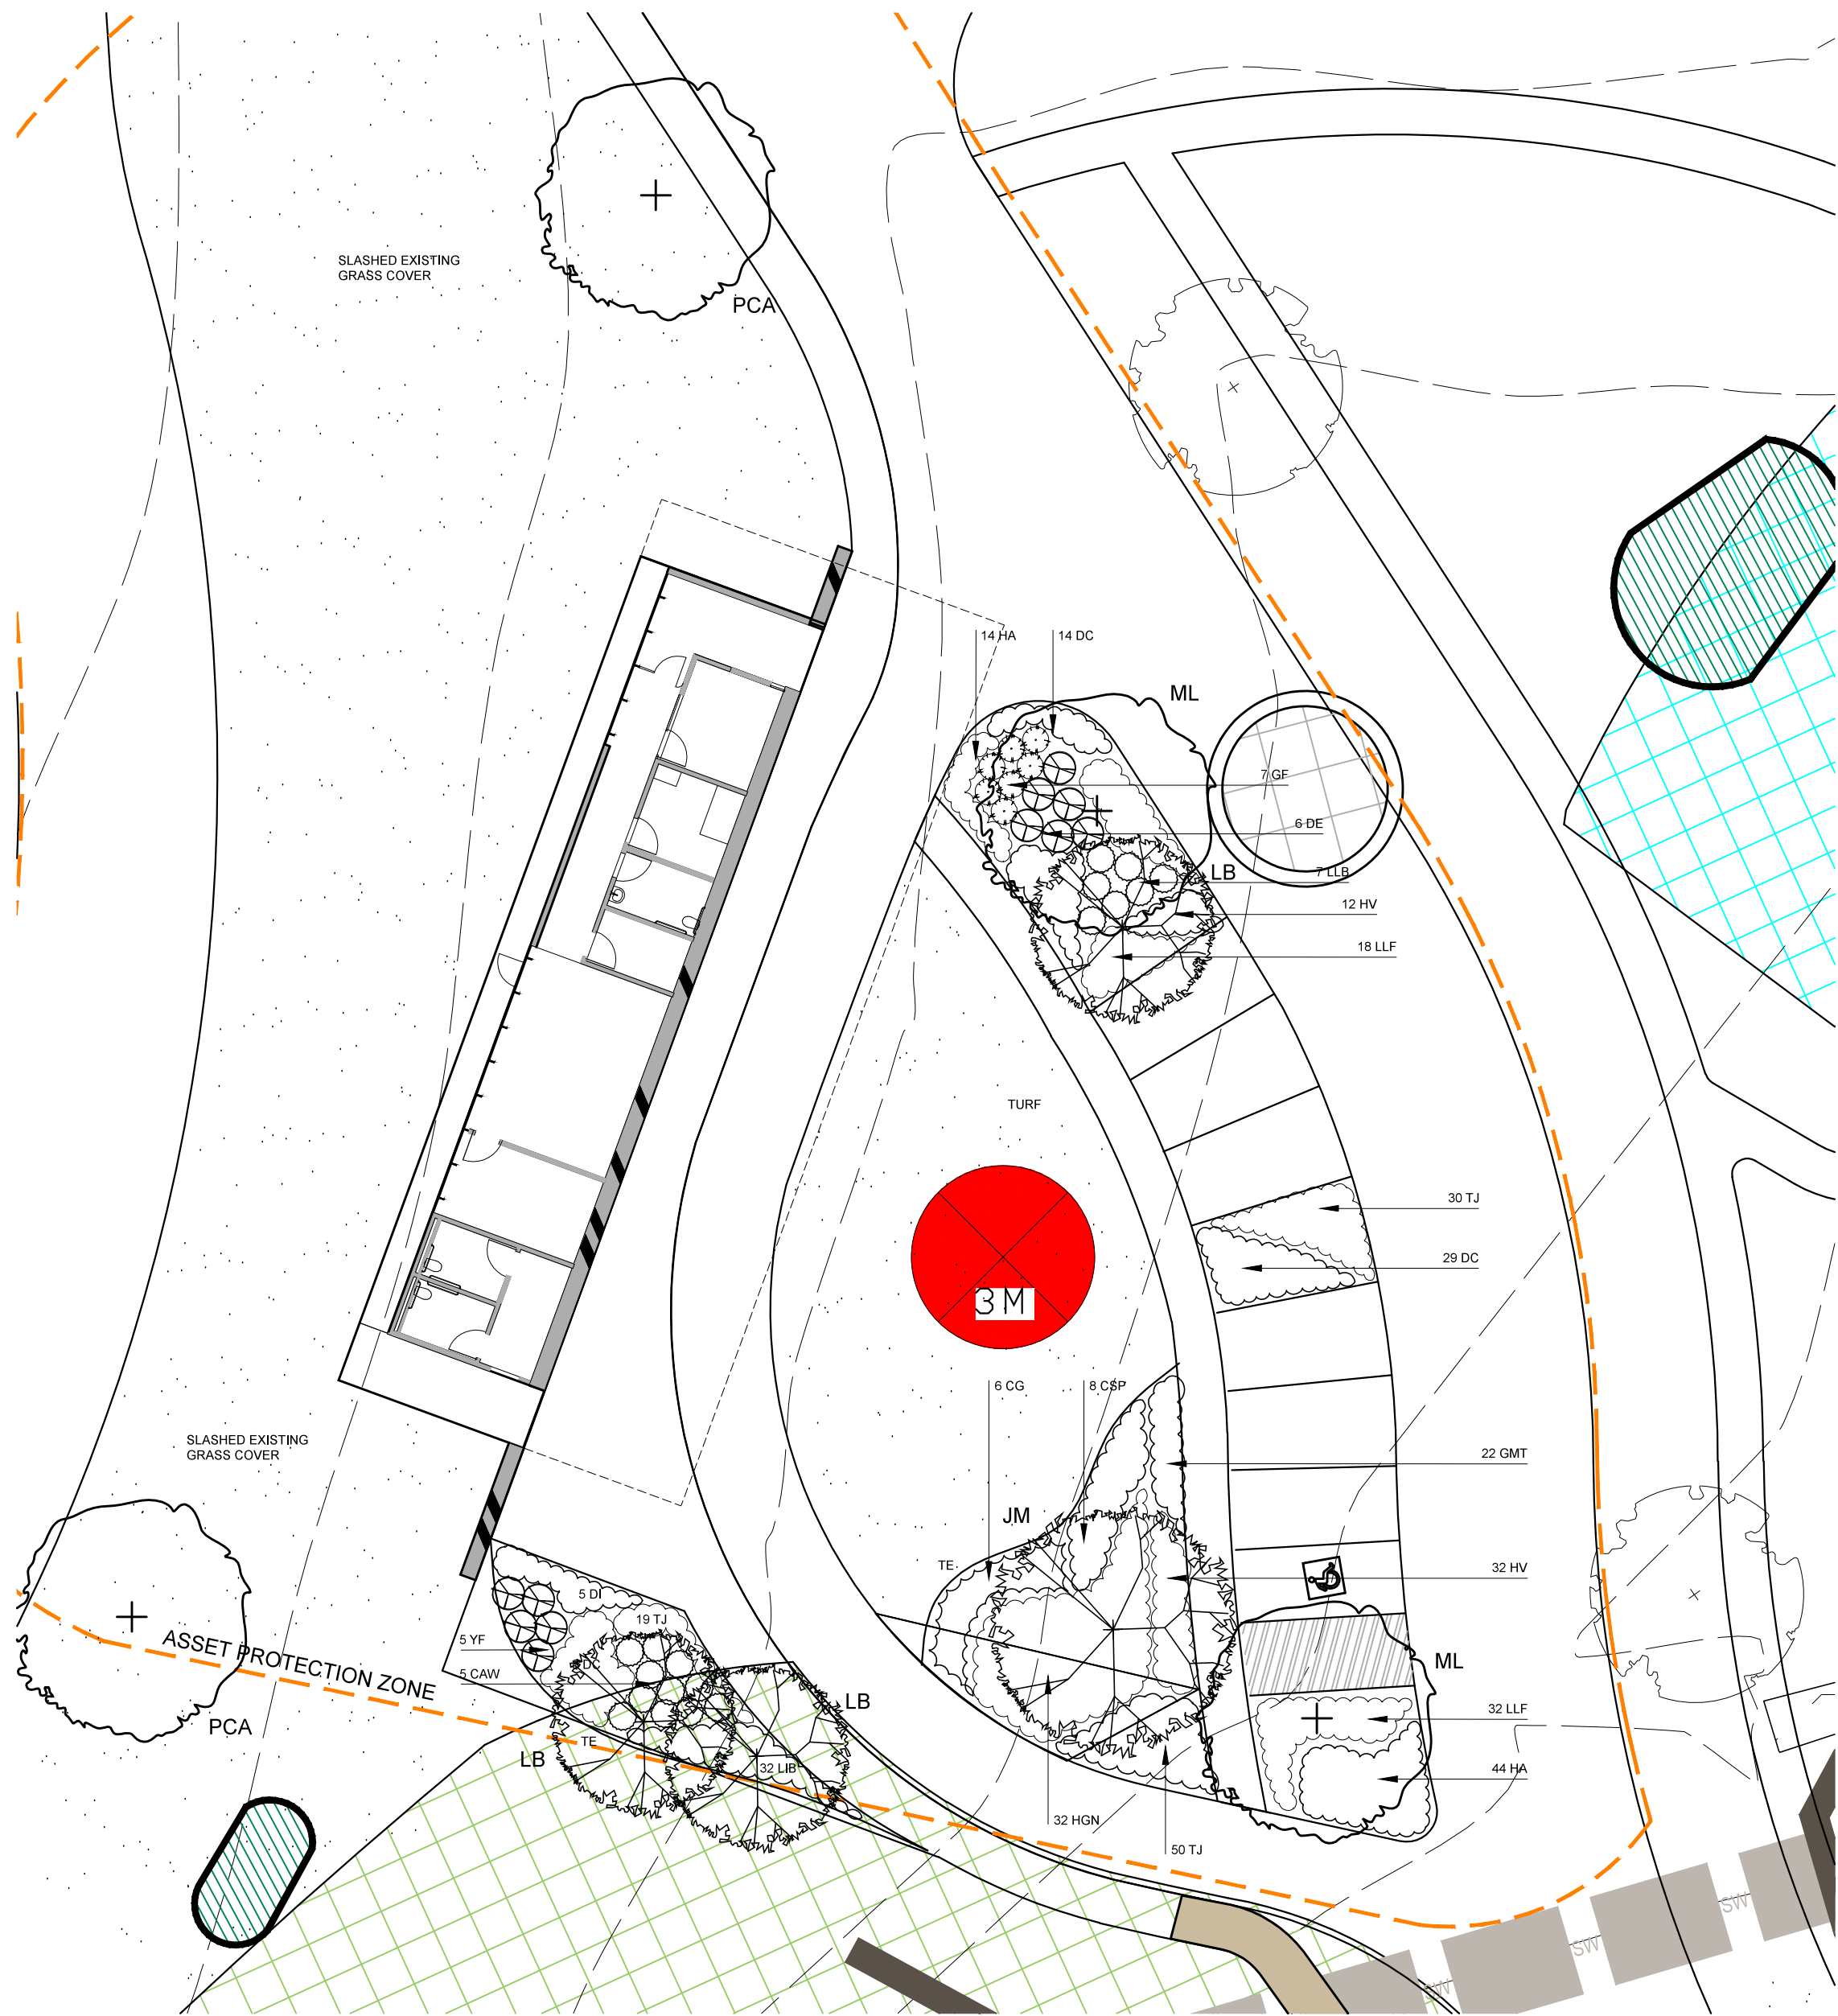

01 GATEHOUSE LANDSCAPE PLAN
1:200

GATEHOUSE PLANTING SCHEDULE

Key	Botanical Name	Common Name	Mat Ht	Pot Size	No	Key	Botanical Name	Common Name	Mat Ht	Pot Size	No
Large Trees						Grasses					
JM	<i>Jacaranda mimosifolia</i>	Jacaranda	12m	75 litre	1	CSP*	<i>Carex spp.</i>	Tall Sedge	1m	150mm	8
PCA	<i>Pyrus calleryana</i> 'Aristocrat'	Aristocrat Chanticleer	12m	75 litre	2	CG*	<i>Cyperus gracilis</i>	Slender Flat Sedge	1.2m	150mm	6
Small Trees and Large Shrubs						DC	<i>Dianella caerulea</i>	Blue Flax Lily	0.5m	150mm	51
LB	<i>Lagerstroemia indica</i> 'Biloxi'	Biloxi Crepe Myrtle	7m	45 litre	3	DI	<i>Dietes iridioides</i>	African Iris	0.8m	150mm	5
ML	<i>Melaleuca linariifolia</i>	Snow In Summer	8m	45 litre	2	LIB	<i>Linopoe 'Isabella'</i>	Isabella Liriope	0.4m	150mm	32
Small and Medium Shrubs						LLF*	<i>Lomandra filiformis</i>	Wattle Mat-Rush	0.4m	150mm	50
CAW	<i>Callistemon 'Anzac White'</i>	Anzac White	1m	5 litre	5	Groundcovers, Climbers					
DE	<i>Doryanthes excelsa</i>	Gynea Lily	1-2m	5 litre	6	GMT	<i>Grevillea 'Mt Tamboritha'</i>	Mount Tamboritha	0.2m	150mm	22
GF	<i>Gardenia 'Florida'</i>	Florida Gardenia	1.5m	5 litre	7	HA	<i>Hibbertia aspera</i>	Rough Guinea Flower	0.2m	150mm	58
HGN	<i>Hymenosporum 'Gold Nugget'</i>	Gold Nugget Frangipani	0.7m	5 litre	32	HV*	<i>Hardenbergia violacea</i>	Purple Twining-Pea	0.2m	150mm	44
LLB	<i>Leptospermum 'Lemon Lime Bitters'</i>	Lemon, Lime Bitters	0.7m	5 litre	7	TJ	<i>Trachelospermum jasminoides</i>	Star Jasmine	0.2m	150mm	99
YF	<i>Yucca filamentosa</i>	Adam's Needle	1-2m	5 litre	5	*Cumberland Plain Woodland Species					


MEMORIALISED GARDEN PLANTING SCHEDULE

Key	Botanical Name	Common Name	Mat Ht	Pot Size	No
Small Shrubs & Accent Plants					
DE	<i>Doryanthes excelsa</i>	Gynea Lily	1-2m	5 litre	23
LLS	<i>Leptospermum 'Little Lemon Scents'</i>	Little Lemon Scents	1m	5 litre	15
Grasses					
DC	<i>Dianella caerulea</i>	Blue Flax Lily	0.5m	150mm	84
DI	<i>Dietes iridioides</i>	African Iris	0.8m	150mm	103
ICY	<i>Imperata cylindrica</i>	Yalba	0.4m	150mm	68
PPL	<i>Pennisetum 'Purple Lea'</i>	Purple Lea	0.9m	150mm	106
PK	<i>Poa 'Kingsdale'</i>	Kingsdale	0.5m	150mm	130
SG	<i>Stypantra glauca</i>	Nodding Blue Lily	1m	150mm	72
WG	<i>Wahlenbergia gracilis</i>	Australian Bluebell	0.2m	150mm	90
Groundcovers					
GJM	<i>Grevillea 'Molongo'</i>	Molongo	0.4m	150mm	24
GMT	<i>Grevillea 'Mt Tamboritha'</i>	Mount Tamboritha	0.2m	150mm	34
HFW	<i>Hardenbergia 'Flat White'</i>	Flat White Twining-Pea	0.2m	150mm	46
HVM	<i>Hardenbergia 'Meema'</i>	Meema Twining-Pea	0.6m	150mm	28
MY	<i>Myoporum 'Yareena'</i>	Yareena Boobialla	0.2m	150mm	90
SPF	<i>Scaevola 'Purple Fusion'</i>	Purple Fusion	0.3m	150mm	139



02 MEMORIALISED GARDEN LANDSCAPE PLAN
1:200

NOTE: REFER BOTANICA DWG No L517 & L518 FOR
TREE SPECIES DETAILS

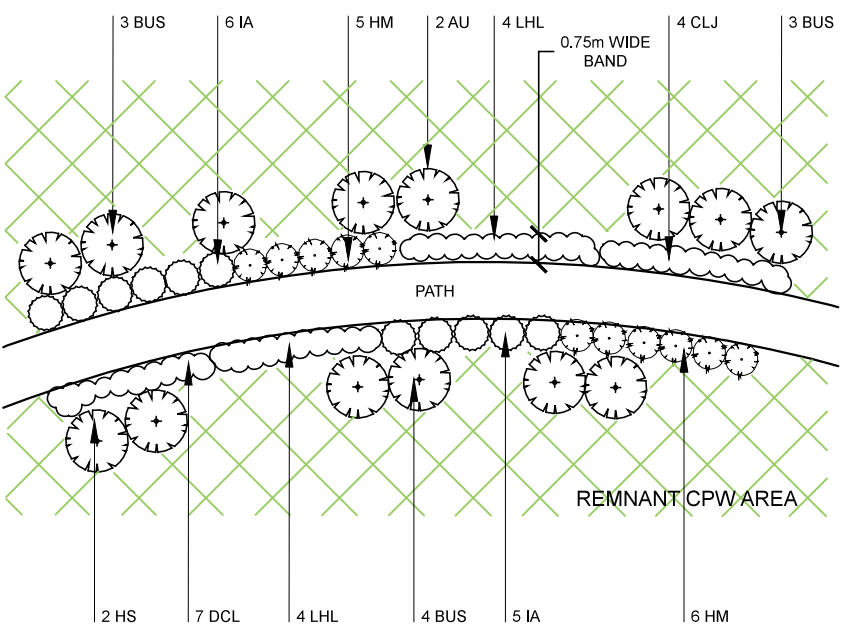

TYPICAL BARRIER PLANTING TO PATH THROUGH CPW
1:200


DENSE BAND OF PLANTING TO EITHER SIDE OF PATH
DISCOURAGES PEDESTRIAN ACCESS TO CPW

CPW AREA PLANT SCHEDULE


Key	Botanical Name	Common Name	Mat Ht	Pot Size	No
Shrubs					
AU	<i>Acacia ulicifolia</i>	Prickly Moses	2m	150mm	2
BUS*	<i>Bursaria spinosa</i>	Blackthorn	2-3m	150mm	10
CLJ	<i>Callistemon 'Little John'</i>	Little John	0.7m	150mm	4
IA*	<i>Indigophora australis</i>	Native Indigo	1.5m	150mm	11
HS	<i>Hakea sericea</i>	Needle-Bush	3m	150mm	2
Groundcovers					
DCL	<i>Dianella caerulea 'Lucia'</i>	Lucia Flax Lily	0.6m	150mm	7
HM	<i>Hardenbergia 'Meema'</i>	Meema Sarsparilla	0.6m	150mm	11
LHL	<i>Lomandra hystrix 'Lucky Stripe'</i>	Lucky Strip Lomandra	1m	150mm	8

*Cumberland Plain Woodland Species


LEGEND

 


PEDESTRIAN PATH

 


RIPARIAN CORRIDOR:
FULL CPW REVEGETATION.
REFER TRAVERS
VEGETATION MANAGEMENT
WORKS SCHEDULE 1

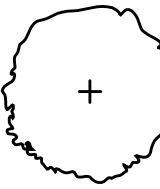


EVERGREEN TREE

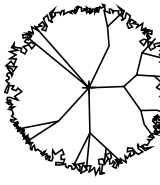


DECIDUOUS TREE

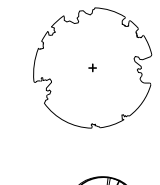


STREET TREE

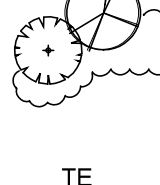


PROPOSED SHRUBS,
GRASSES AND
GROUNDCOVERS

 

TIMBER EDGE

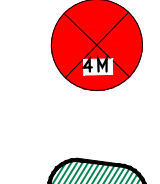

SCULPTURE. REFER FJLA
DRAWINGS FOR FURTHER
DETAILS

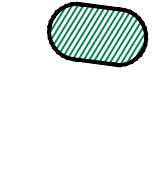

DRAINAGE BASIN. REFER
ALLUVIUM DRAWINGS FOR
FURTHER STORMWATER
DETAILS

Issue:	Rev:	Description:	Date:
DA	A	GATEHOUSE LP	19.09.17

Project title:
MACARTHUR MEMORIAL PARK
VARROVILLE

Drawing title:
GATEHOUSE
LANDSCAPE PLAN

Principal consultant:

Florence Jaquet
Landscape architect

A/ 8 Rowell Avenue, Camberwell 3124
E: flo@fja.com.au
M: 0419 983 641

Client:



NARELLE SONT
BOTANICA
LANDSCAPE AND HORTICULTURAL SPECIALISTS

PO Box 611 Avalon NSW 2107
Tel: (02) 9918 4016 Mobile: 0419 501 144

Job no: 170220

Drawn by: SH

Checked by: NS

Scale: 1:200 @ A1

CAD file name:


Plot date:

Drw no:

L524/A


Sheet no:

24

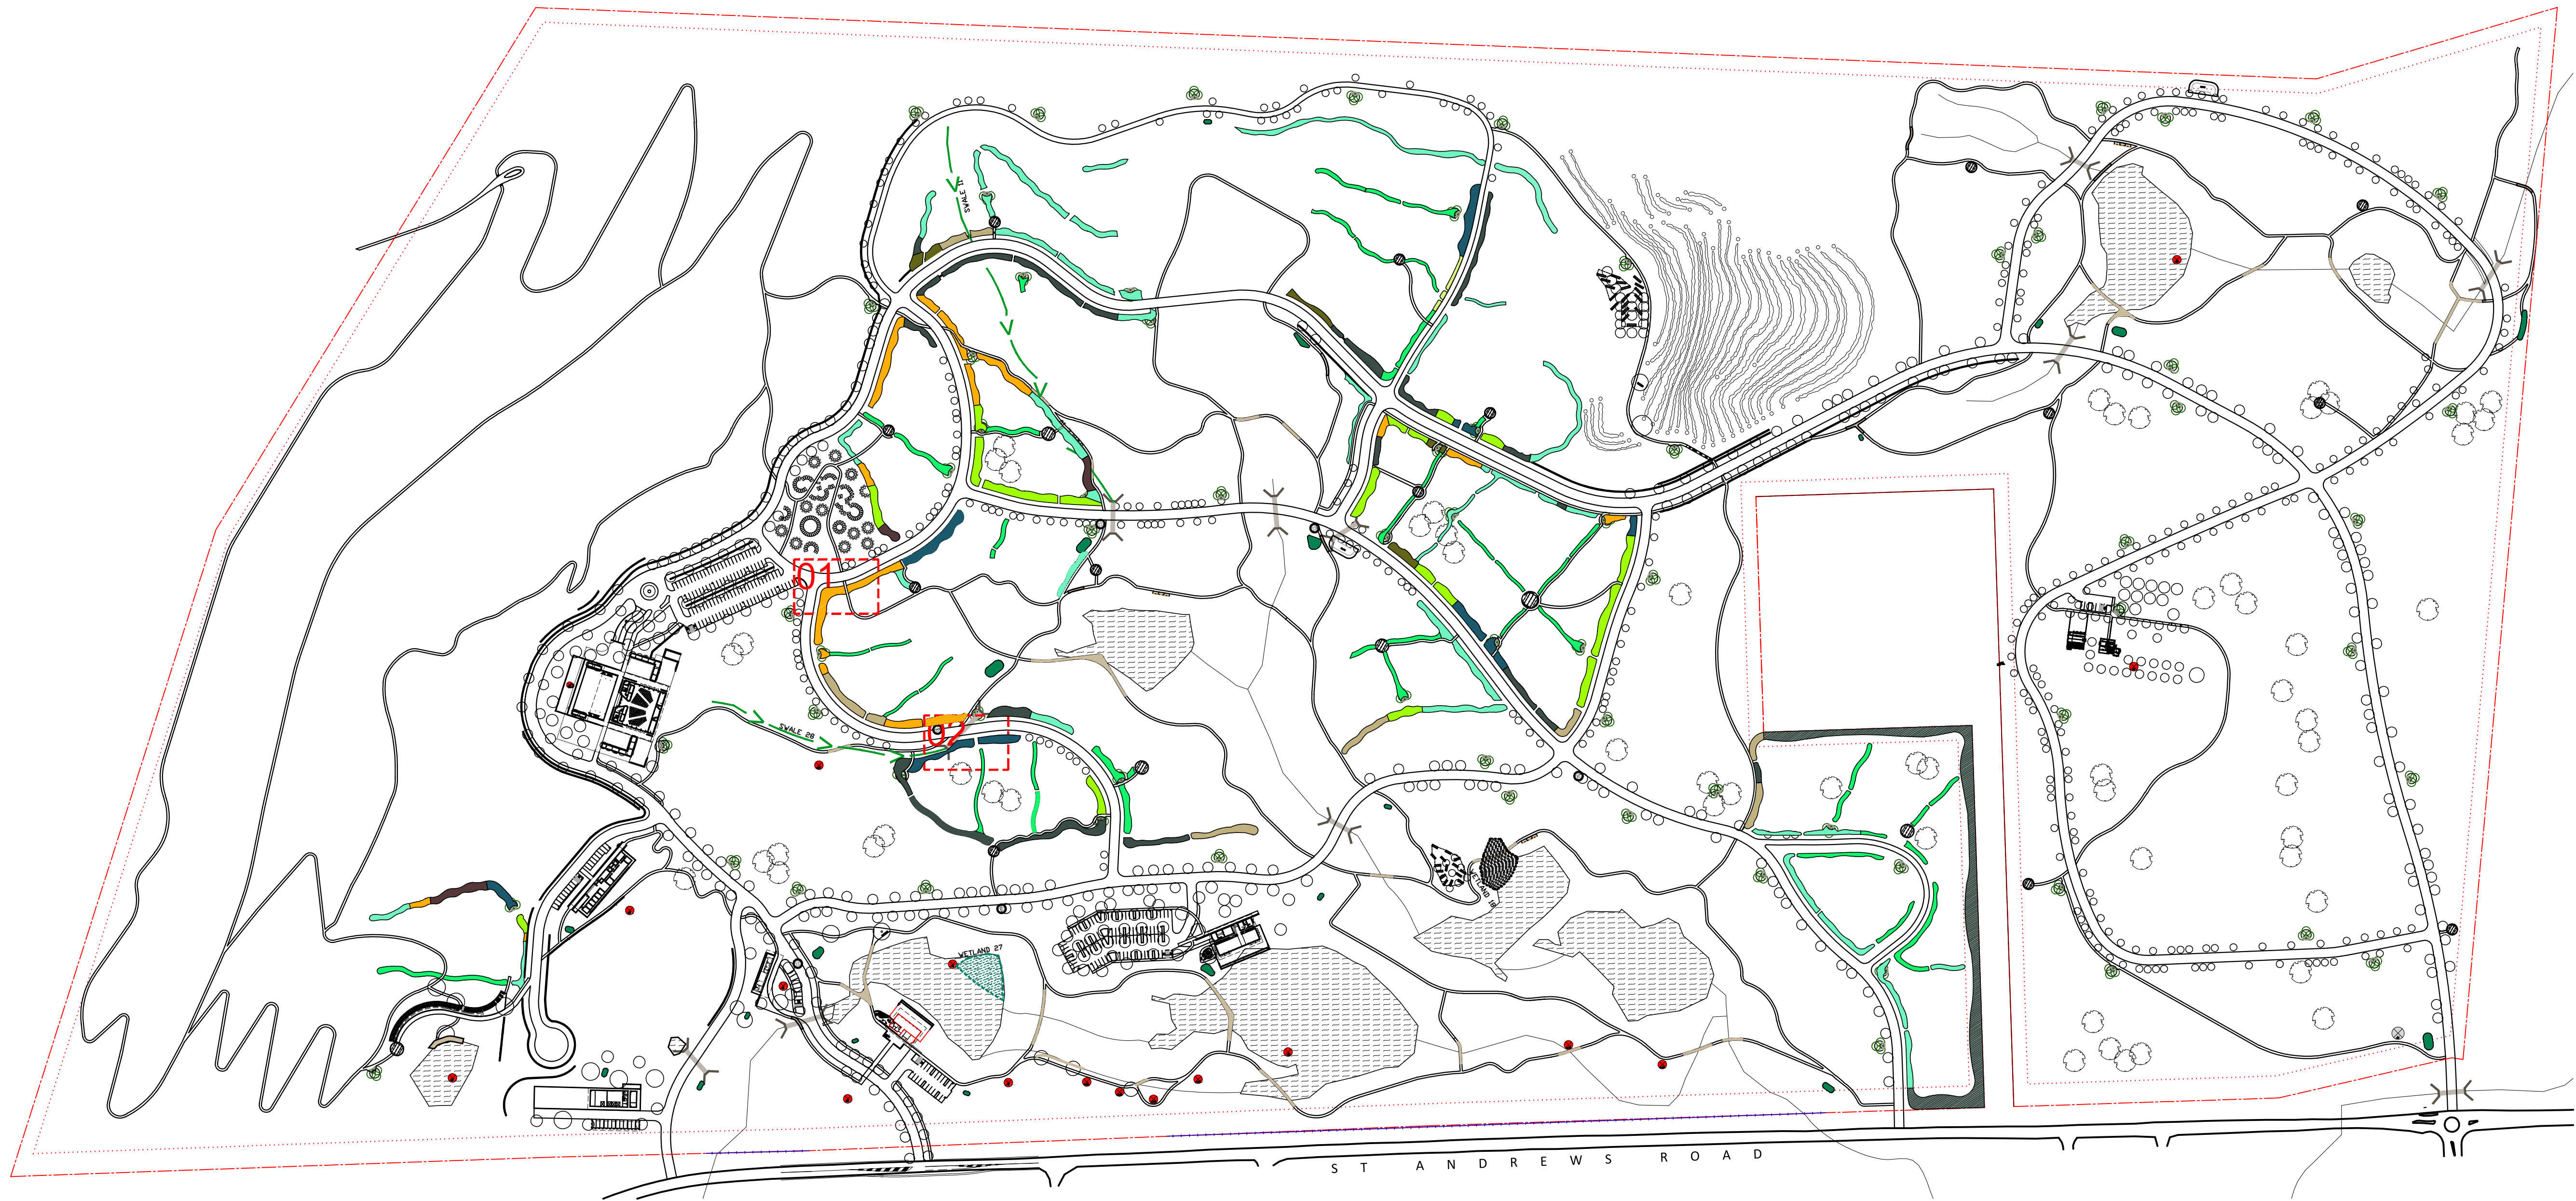


LEGEND:

SCREEN PLANTING HEIGHTS

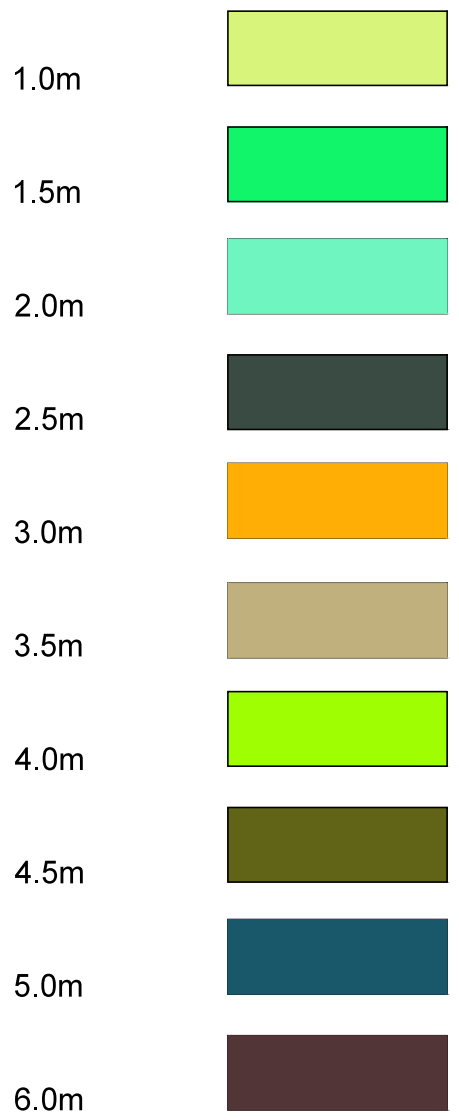


TREES

 

SHELTER



WATER STATION

 

REFER BOTANICA DWG
No L526. FOR FURTHER
PLANTING INFORMATION
IN BOXES 01 AND 02

Issue:	Rev:	Description:	Date:
DA	A	BURIAL SCREEN	19.09.17


Project title:
MACARTHUR MEMORIAL PARK
VARROVILLE

Drawing title:
BURIAL SCREEN
LANDSCAPE PLAN


Principal consultant:	Client:
<i>Florence Jaquet</i> <i>Landscape architect</i>	
A/ 8 Rowell Avenue, Camberwell 3124 E: flo@fja.com.au M: 0419 983 641	

N A R E L L E S O N T E R
BOTANICA
LANDSCAPE AND HORTICULTURAL SPECIALISTS
PO Box 611 Avalon NSW 2107
Tel: (02) 9918 4016 Mobile: 0419 501 144

Job no: 170220	
Drawn by: SH	
Checked by: NS	
Scale: AS SHOWN @ A1 1:2500 CAD file name:	
Plot date:	Drw no: L525/A
	Sheet no: 25

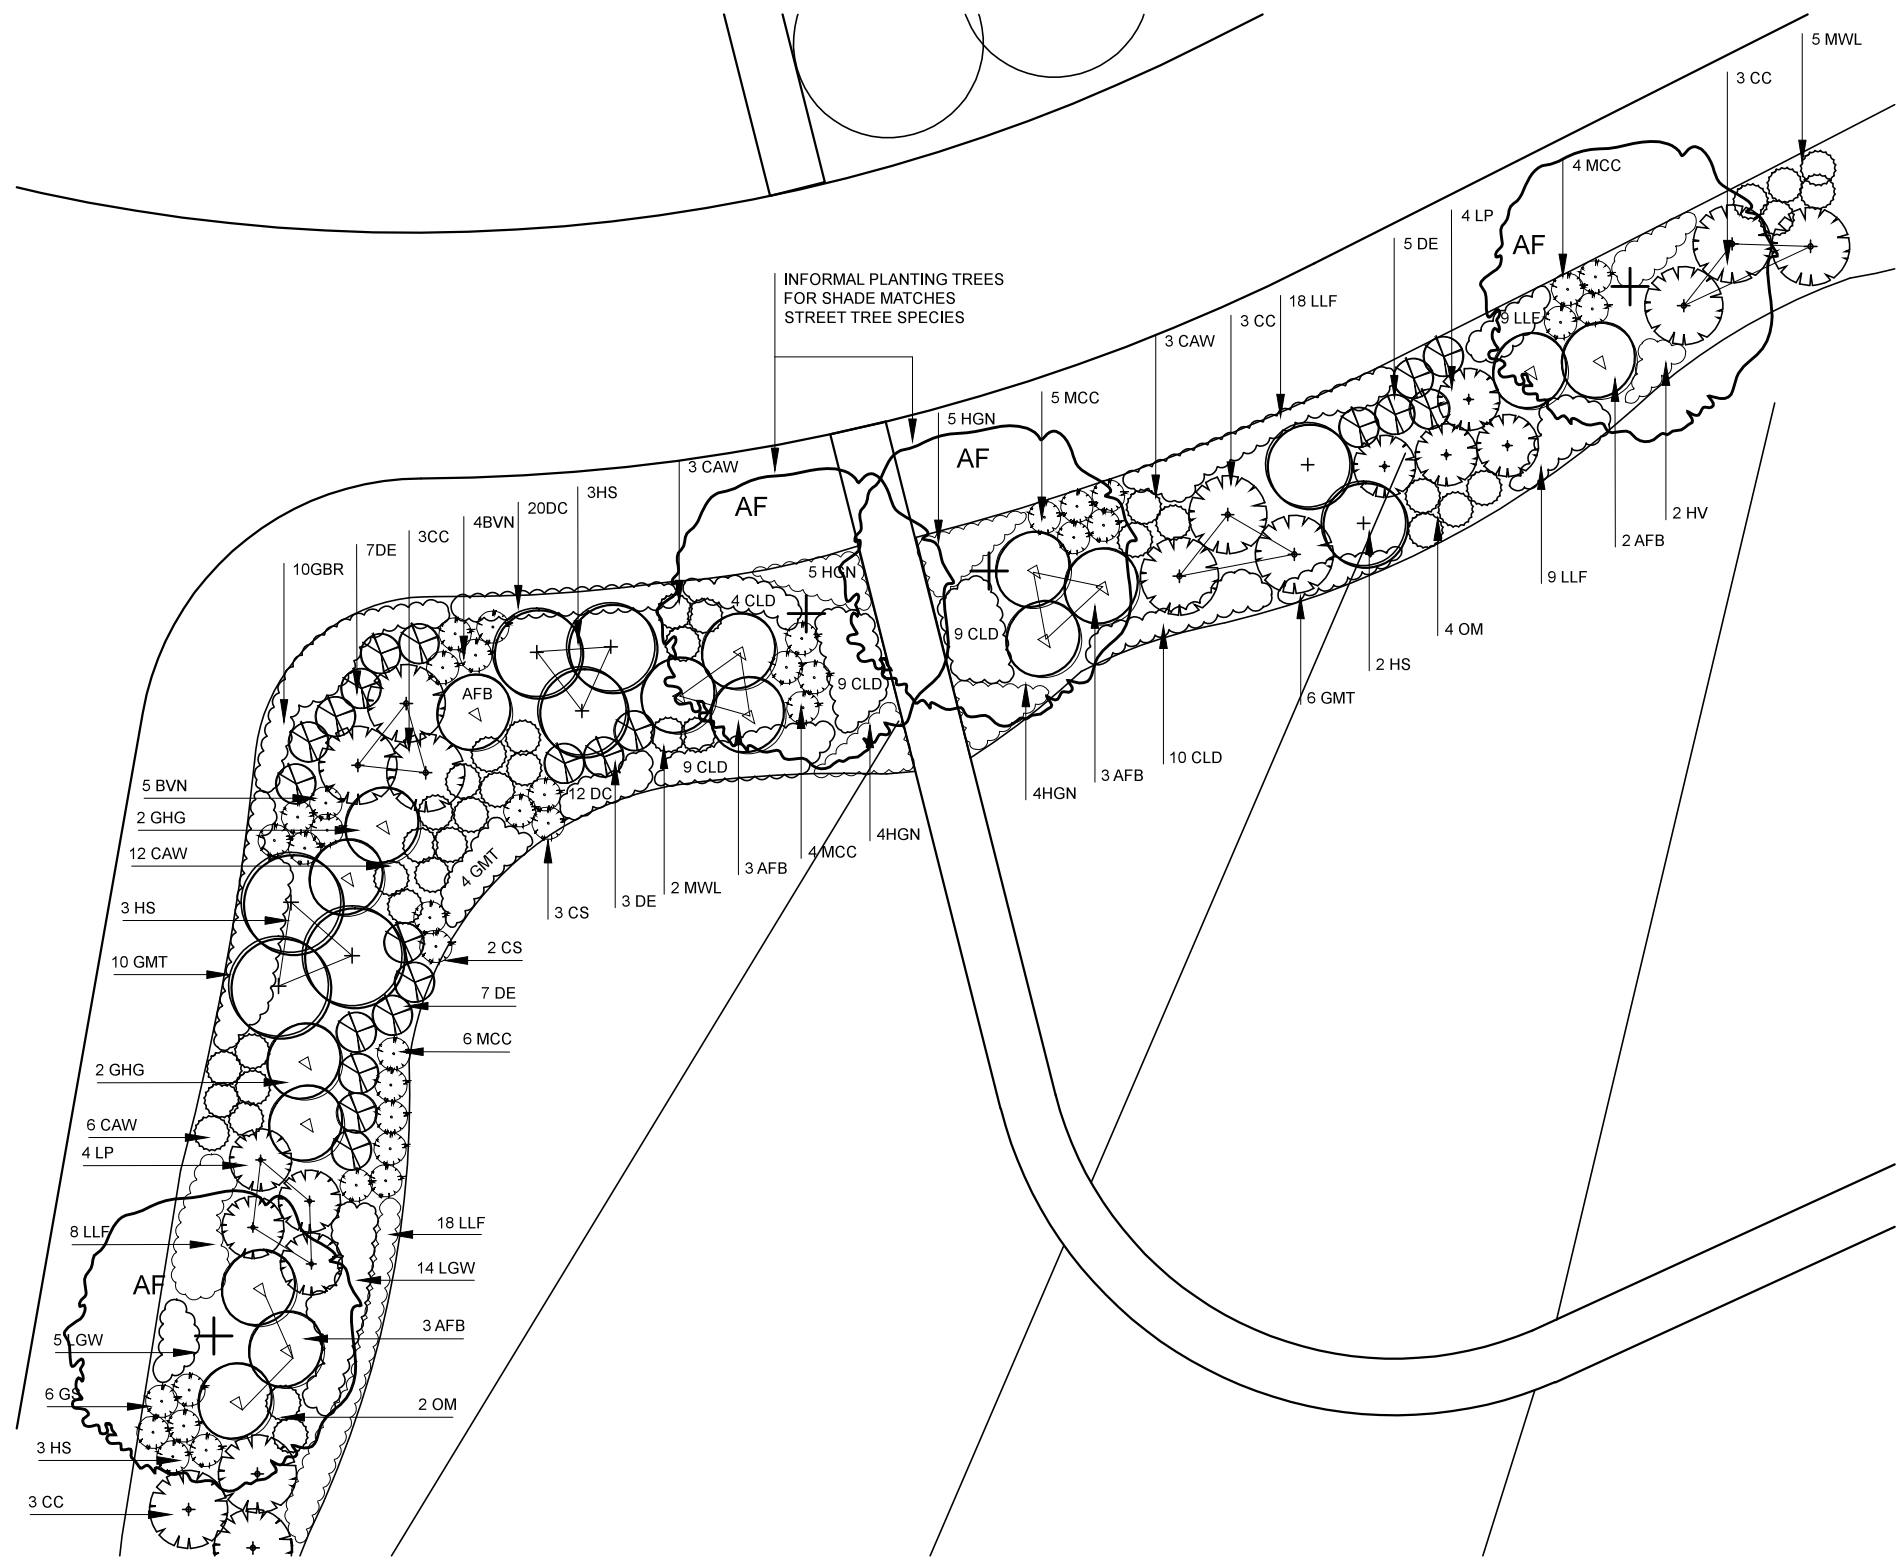

01 TYPICAL 3m HEIGHT BURIAL SCREEN
1:200

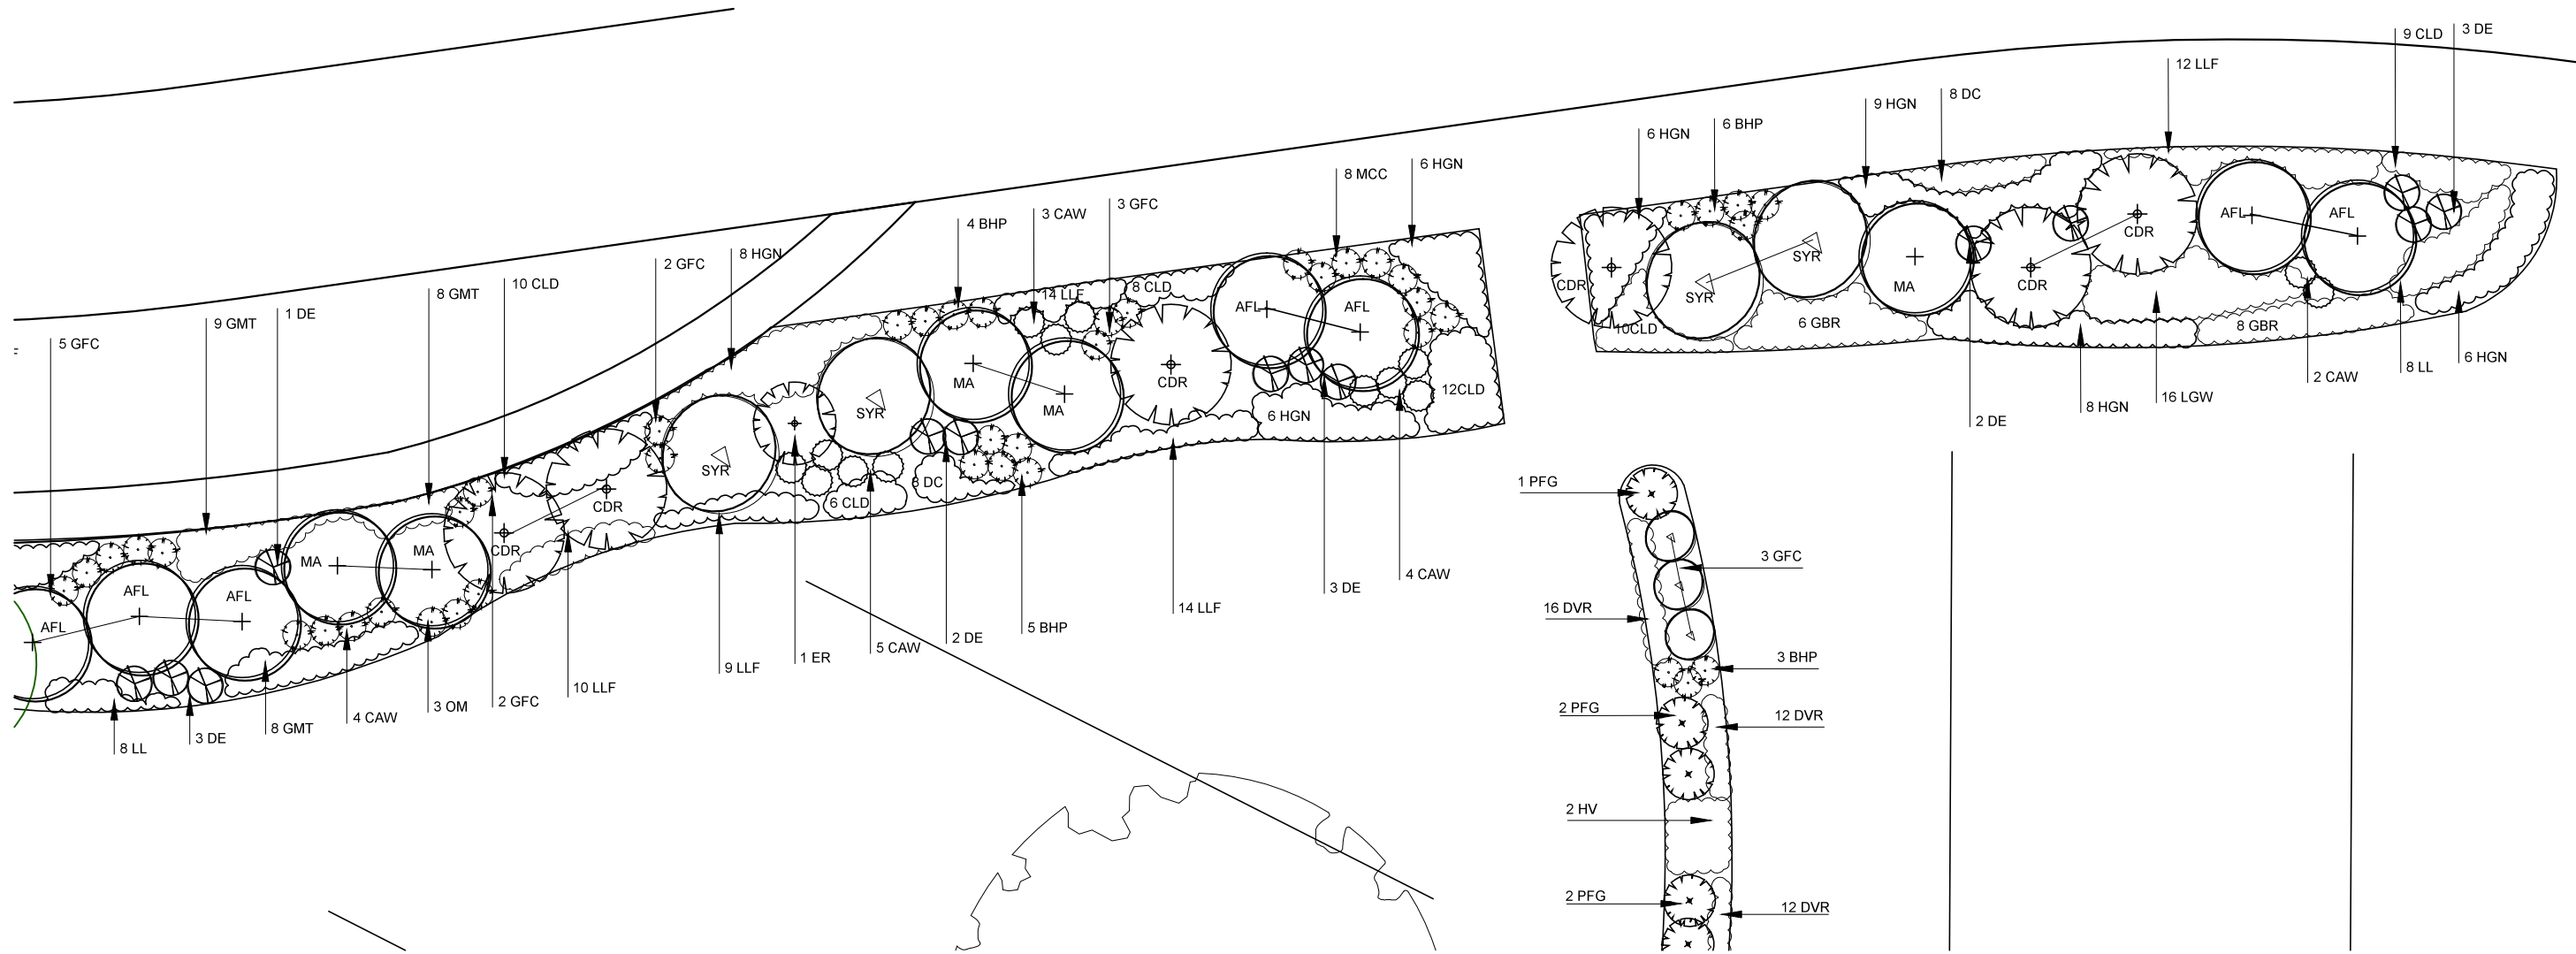

02 TYPICAL 5m HEIGHT BURIAL SCREENS
1:200

PLANTING SCHEDULE


Key	Botanical Name	Common Name	Mat Ht	Pot Size	No
Large Trees					
AF*	<i>Angophora floribunda</i>	Rough-Barked Apple	25m	75 litre	3
Small Trees and Large Shrubs					
AFL	<i>Acacia falcata</i>	Sickle Wattle	5m	25 litre	7
AFB	<i>Acacia floribunda</i>	Sally Wattle	2-4m	25 litre	12
CC	<i>Callistemon citrinus</i>	Crimson Bottlebrush	2m	25 litre	12
CS	<i>Callistemon salignus</i>	Willow Bottlebrush	3-4m	25 litre	5
CDR	<i>Callistemon 'Dawson River Weeper'</i>	Weeping Bottlebrush	5-6m	25 litre	6
ER	<i>Elaeocarpus reticulatus</i>	Blueberry Ash	4-10m	45 litre	1
GHG	<i>Grevillea 'Honey Gem'</i>	Honey Gem	3-4m	45 litre	4
HS	<i>Hakea salicifolia</i>	Willow Leaf Hakea	5m	25 litre	11
MA	<i>Melaleuca armillaris</i>	Bracelot Honey Myrtle	5m	25 litre	5
SYR	<i>Syzygium australe 'Resilience'</i>	Resilience Lilly Pilly	5m	25 litre	4
Small and Medium Shrubs					
BHP	<i>Banksia spinulosa 'Honey Pots'</i>	Honey Pot Banksia	1m	5 litre	21
BVN	<i>Baeckea virgata 'Nana'</i>	Dwarf Baekea	1m	5 litre	9
CAV	<i>Callistemon White Anzac'</i>	Anzac White	1m	5 litre	78
CLD	<i>Crocea exaltata 'Little Dome'</i>	Waxflower	0.4m	5litre	96
DE	<i>Doryanthes excelsa</i>	Gymea Lily	1-2m	5 litre	36
GFC	<i>Grevillea 'Fire Cracker'</i>	Fire Cracker	1m	5 litre	18
GS	<i>Grevillea sericea</i>	Pink Spider Flower	1-2m	5 litre	6
HGN	<i>Hymenosporum 'Gold Nugget'</i>	Gold Nugget Frangipani	0.7m	5 litre	75
LP	<i>Leptospermum polygalifolium</i>	Yellow Tea Tree	2-3m	25 litre	8
MWL	<i>Melaleuca 'White Lace'</i>	White Lace Honey Myrtle	1m	5 litre	7
MCC	<i>Melaleuca 'Cotton Candy'</i>	Cotton Candy Honey Myrtle	1m	5 litre	27
OM	<i>Olearia microphylla</i>	Small-Leaved Daisy Bush	1m	5 litre	9
PFG	<i>Philothea 'Flower Girl'</i>	Wax Flower	1.5m	5 litre	5
Grasses					
DC	<i>Dianella caerulea</i>	Blue Flax Lily	0.5m	150mm	48
DRV*	<i>Dianella revoluta</i>	Paroo Lily	0.6m	150mm	56
LGW	<i>Lomandra 'Great White'</i>	Great White Mat-Rush	0.5m	150mm	35
LLF*	<i>Lomandra filiformis</i>	Wattle Mat-Rush	0.4m	150mm	127
LL	<i>Lomandra longifolia</i>	Spiny-headed Mat-Rush	1m	150mm	16
Groundcovers, Climbers					
GBR	<i>Grevillea 'Bronze Rambler'</i>	Bronze Rambler	0.2m	150mm	24
GMT	<i>Grevillea 'Mt Tamboritha'</i>	Mount Tamboritha	0.2m	150mm	45
HV*	<i>Hardenbergia violacea</i>	Purple Twining-Pea	0.2m	150mm	4

*Cumberland Plain Woodland Species

LEGEND



STREET TREE

 

3-5m TALL TREES



PROPOSED SHRUBS,
GRASSES AND
GROUNDCOVERS

TE TIMBER EDGE

HEADSTONES

NOTES:

PLEASE REFER BOTANICA DWG No L525, BURIAL
SCREEN LANDSCAPE PLAN, FOR DETAIL
LOCATION AND FURTHER PLANTING
INFORMATION

Issue:	Rev:	Description:	Date:
DA	A	BURIAL DETAILS LP	19.09.17

Project title:
**MACARTHUR MEMORIAL PARK
VARROVILLE**

Drawing title:
**BURIAL SCREEN
TYPICAL DETAILS**

Principal consultant:

Florence Jaquet
Landscape architect

A/ 8 Rowell Avenue, Camberwell 3124
E: flo@fja.com.au
M: 0419 983 641



**N A R E L L E S O N T E R
BOTANICA**

LANDSCAPE AND HORTICULTURAL SPECIALISTS

PO Box 611 Avalon NSW 2107
Tel: (02) 9918 4016 Mobile: 0419 501 144

Job no: 170220

Drawn by: SH

Checked by: NS

Scale: AS SHOWN @ A1

CAD file name:


Plot date:

Drw no:

L526/A


Sheet no:


26

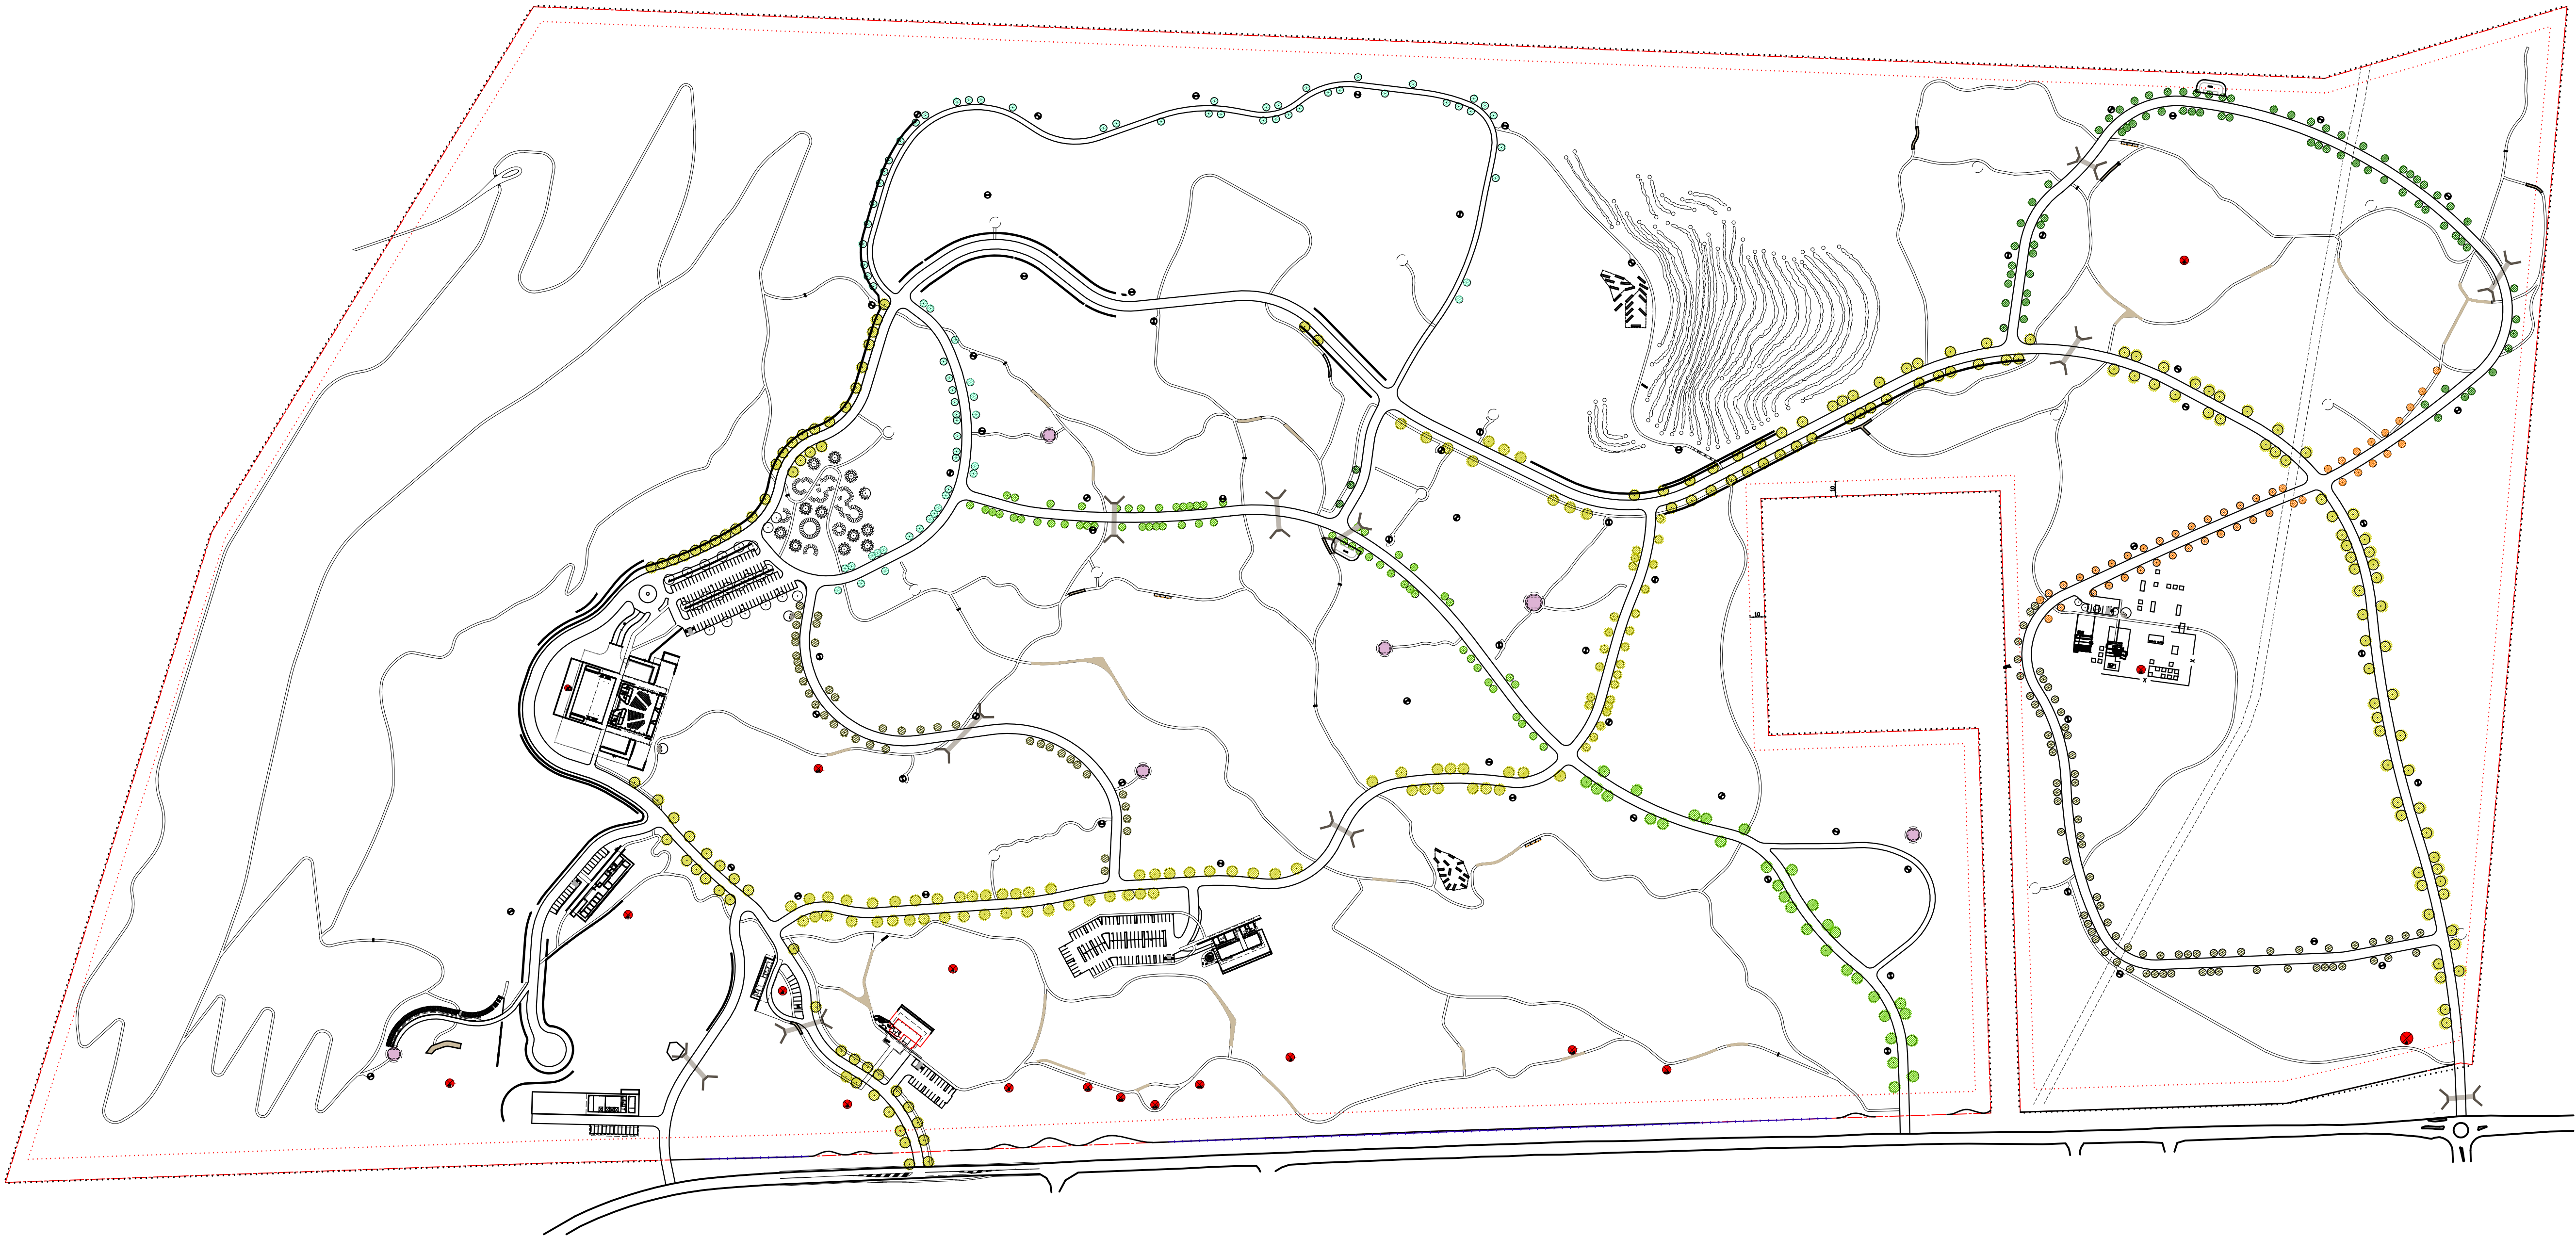


TREE PLANTING SCHEDULE

Botanical Name	Common Name	Mat Ht	Pot Size
 Angophora floribunda	Rough Barked Apple	15m	200 litre
 Eucalyptus moluccana	Grey Box	25m	200 litre
 Melaleuca linariifolia	Snow In Summer	8m	200 litre
 Syncarpia glomulifera	Turpentine	15-20m	200 litre
 Tristaniopsis laurina	Water Gum	15m	200 litre
 Eucalyptus sideroxylon rosea	Pink Flowering Ironbark	15m	200 litre
 Brachychiton acerifolius	Illawarra Flame Tree	12m	200 litre

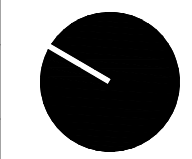
Issue:	Rev:	Description:	Date:
DA	A	STREET TREE PLAN	19.09.17
Project title:			
MACARTHUR MEMORIAL PARK VARROVILLE			
Drawing title:			
STREET TREE PLAN			
Principal consultant:		Client:	
Florence Jaquet <i>Landscape architect</i>		 Macarthur Memorial Park Landscape Commission Chair	
A: 8 Rowell Avenue, Camberwell 3124 E: flo@f.ja.com.au M: 0419 983 641			
NARELLE SONTERR BOTANICA LANDSCAPE AND HORTICULTURAL SPECIALISTS PO Box 611 Avalon NSW 2107 Tel: (02) 9918 4016 Mobile: 0419 501 144			
Job no: 170220			
Drawn by: SH			
Checked by: NS			
Scale: AS SHOWN @ A1 1:2500		Drw no: L527/A	
CAD file name:			
Plot date:		Sheet no: 27	

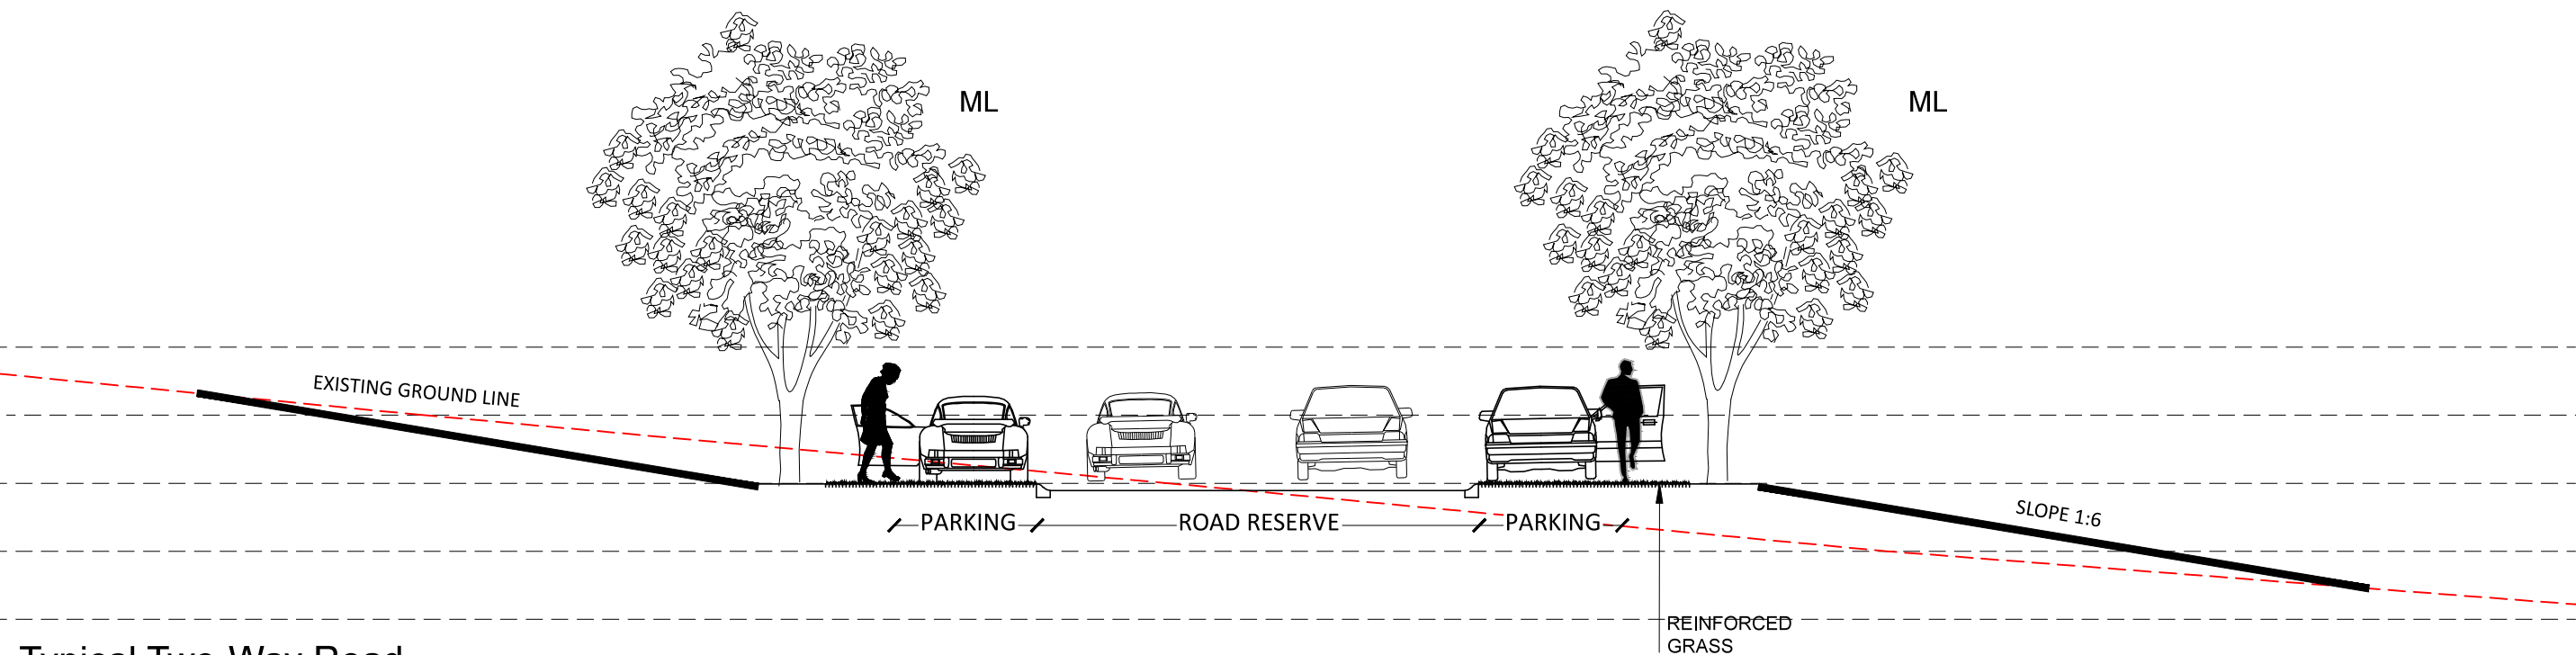


Typical Two-Way Road

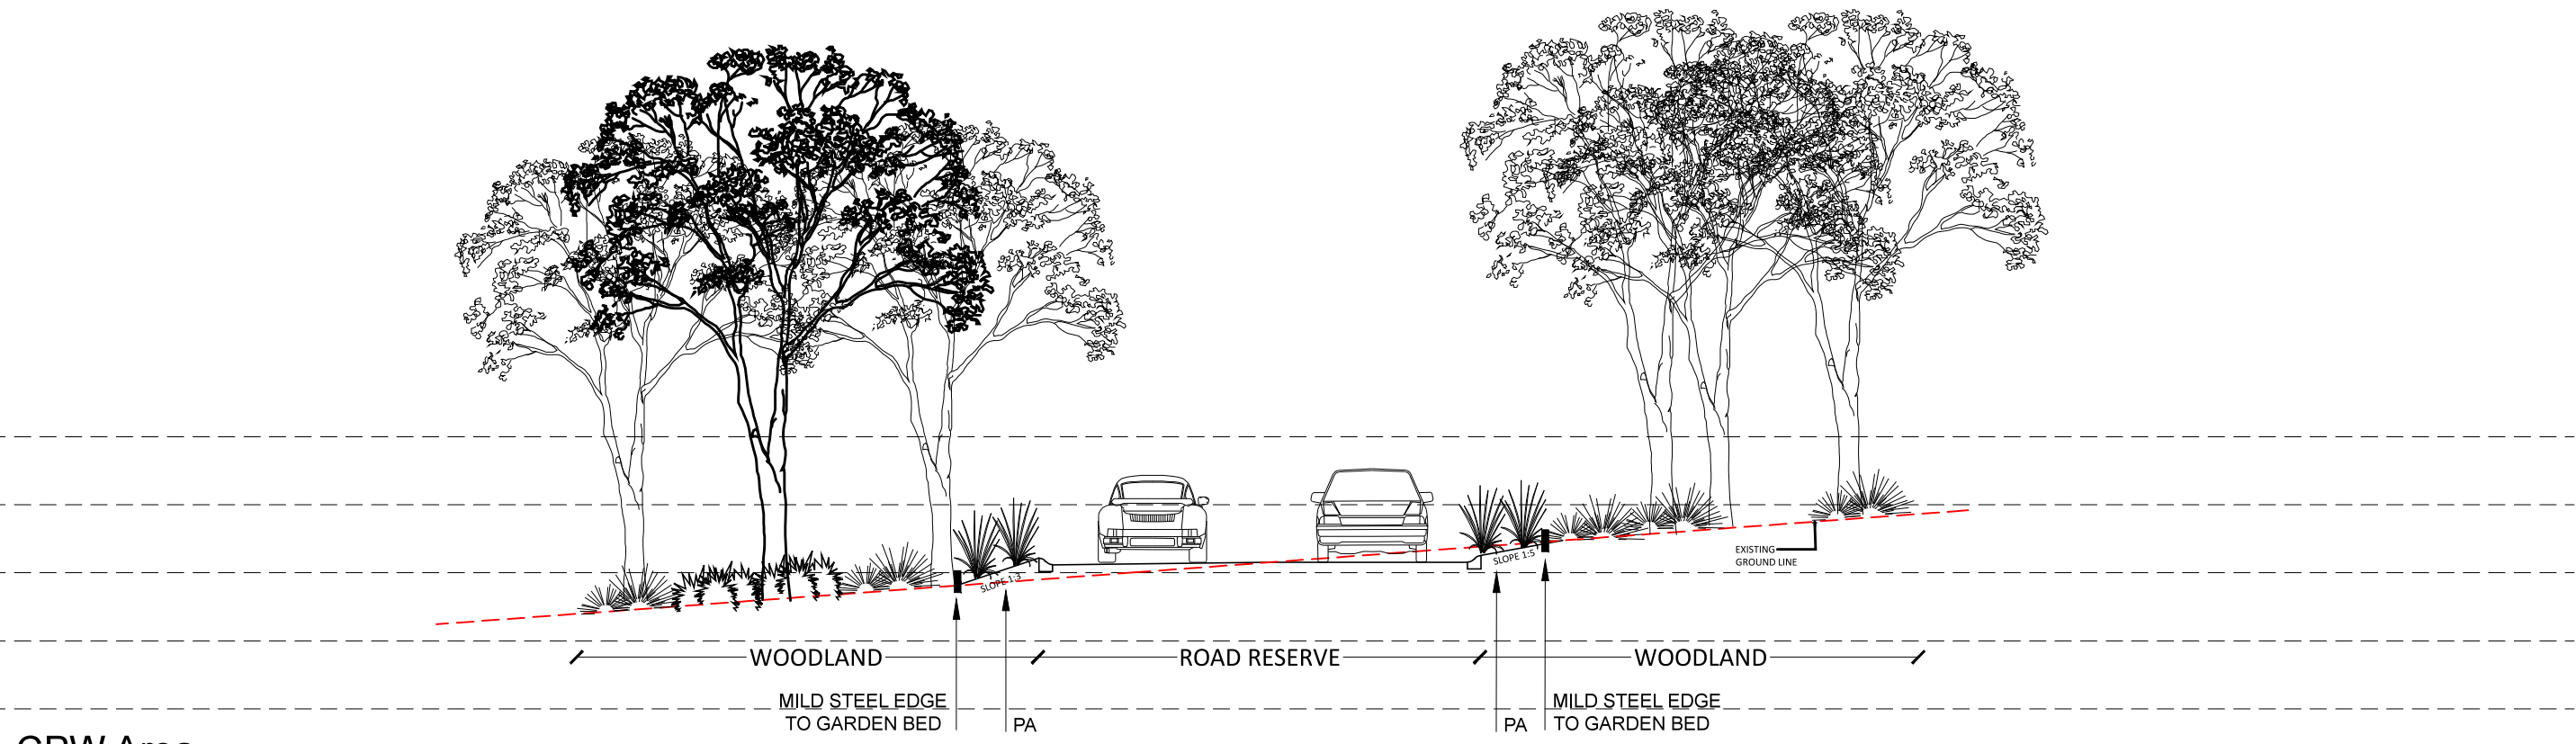

CPW Area

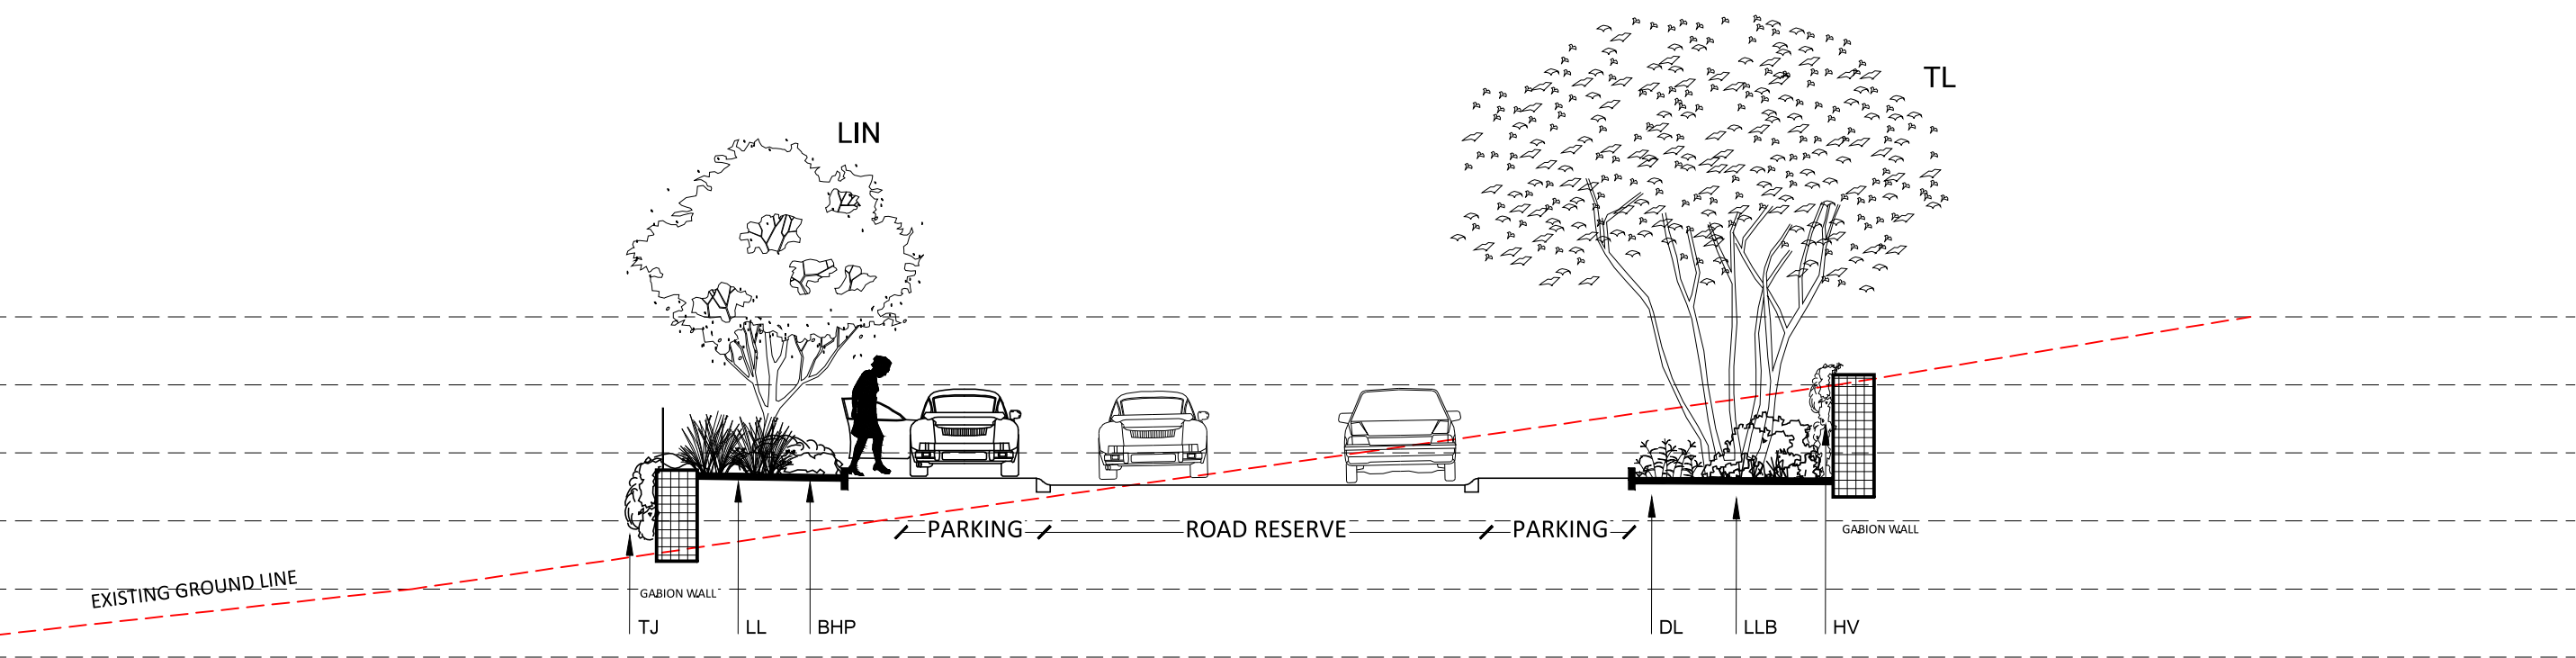


Road in Cut & Fill

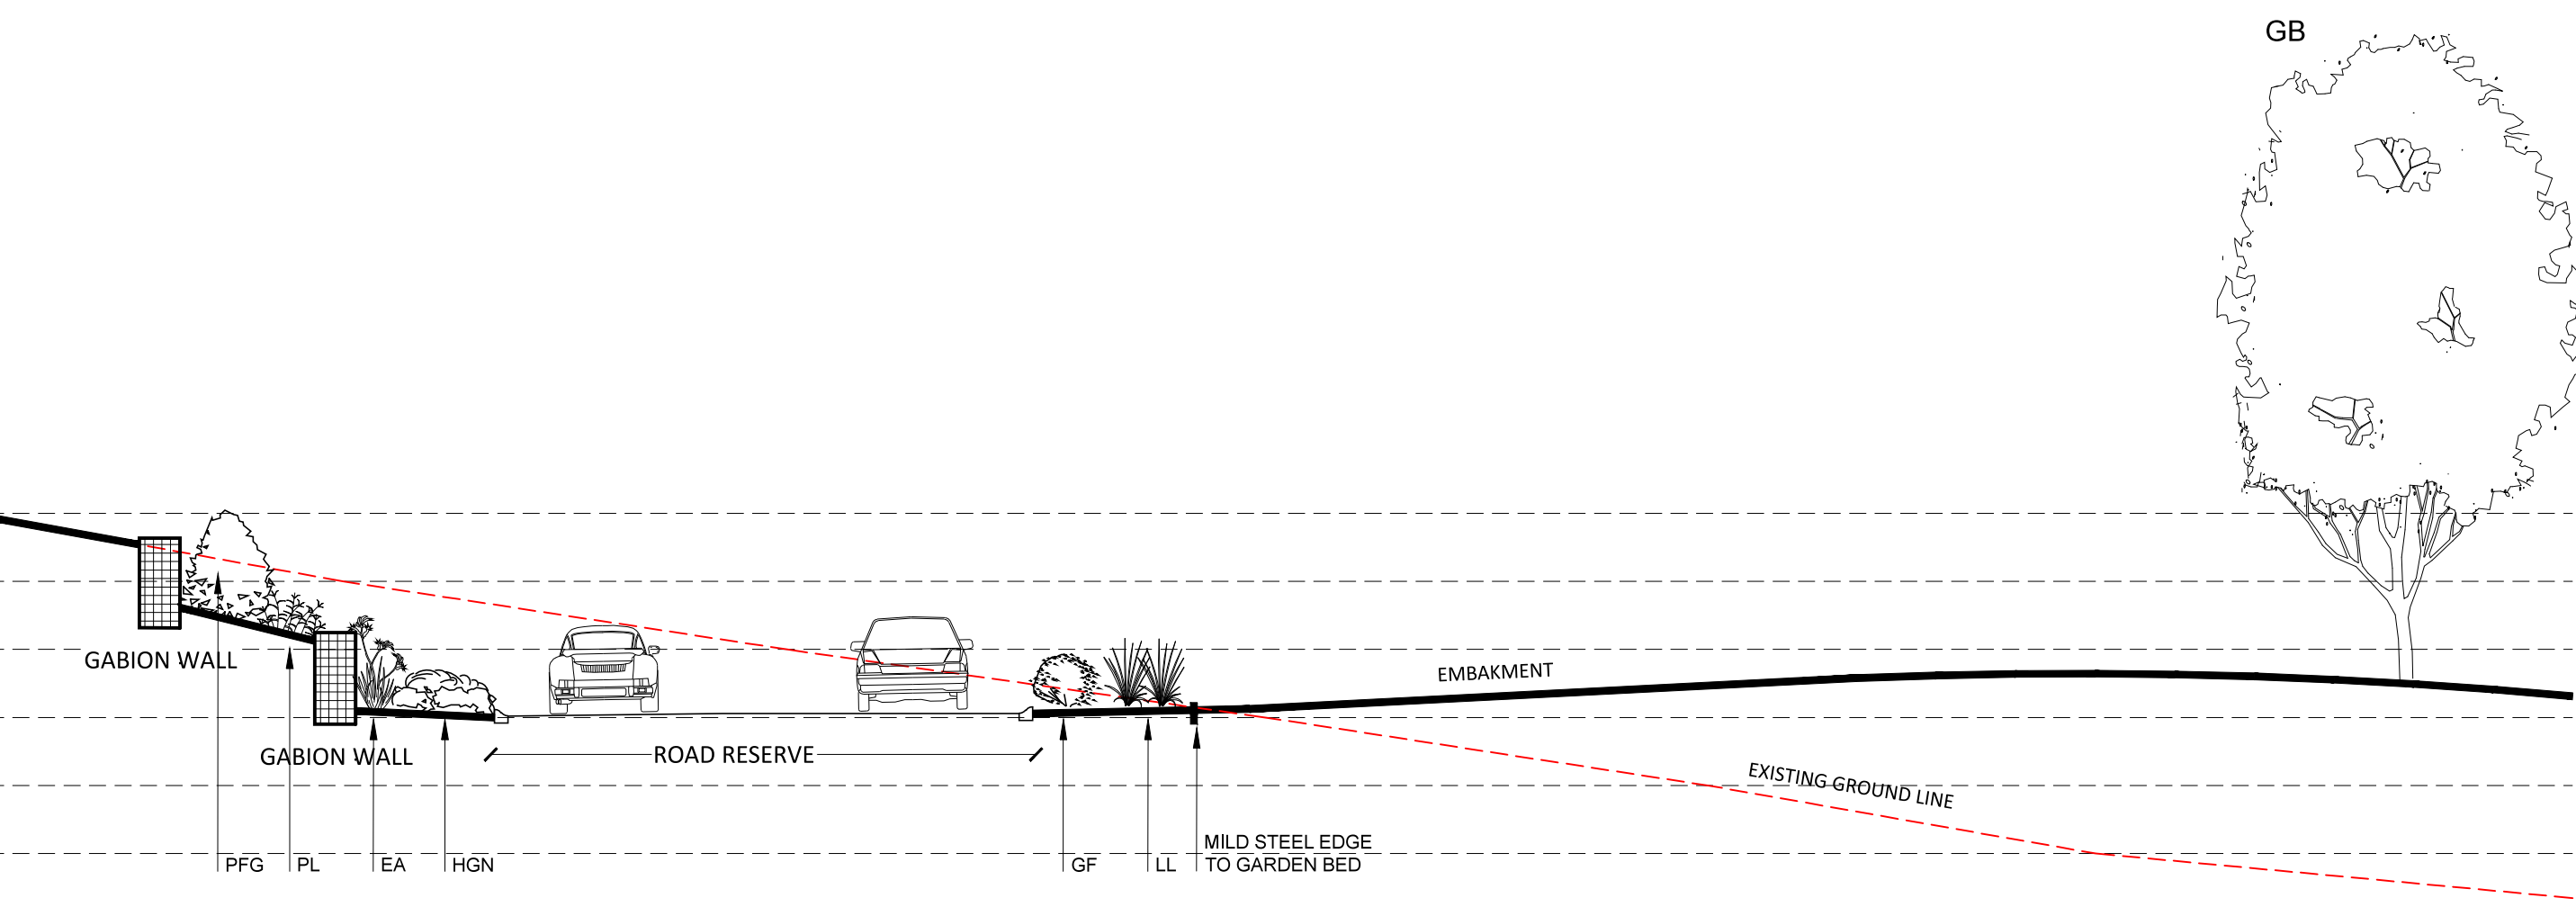

Chapel Area


INDICATIVE VERGE PLANTING SCHEDULE

Key	Botanical Name	Common Name	Mat Ht
Trees			
GB	<i>Ginkgo biloba</i>	Maidenhair Tree	10m
LIN	<i>Lagerstroemia Indica</i> 'Natchez'	Crepe Myrtle	7m
ML	<i>Melaleuca linarifolia</i>	Snow in Summer	8m
TL	<i>Tristanopsis laurina</i> 'Luscious'	Water Gum	9m
Shrubs and Feature Plants			
BHP	<i>Banksia spinulosa</i> 'Honey Pots'	Honey Pots	1m
BVN	<i>Baeckea virgata</i> 'Nana'	Dwarf Baekea	1m
DE	<i>Doryanthes excelsa</i>	Gymea Lily	1-2m
EA	<i>Eriostemon australasius</i>	Pink Wax Flower	1-2m
GF	<i>Gardenia</i> 'Florida'	Florida Gardenia	1.5m
GFC	<i>Grevillea</i> 'Fire Cracker'	Fire Cracker	1m
HGN	<i>Hymenosporum</i> 'Gold Nugget'	Gold Nugget Frangipani	0.7m
LLB	<i>Leptospermum</i> 'Lemon Lime Bitters'	Lemon, Lime Bitters	0.7m
MT	<i>Melaleuca thymifolia</i>	Thyme Honey Myrtle	1m
PFG	<i>Philotheca</i> 'Flower Girl'	Wax Flower	1.5m
PML	<i>Pimelea linifolia</i>	Slender Rice Flower	0.4m
Climbers, Grasses and Groundcovers			
DC	<i>Dianella caerulea</i>	Blue Flax Lily	0.6m
DL	<i>Dianella longifolia</i>	Flax Lily	0.5m
FN	<i>Ficinia nodosa</i>	Knobby Club Rush	0.8m
HV	<i>Hardenbergia violacea</i>	Native Sarsaparilla	0.3m
LL	<i>Lomandra longifolia</i>	Matrush	1m
PA	<i>Pennisetum alopecuroides</i>	Fountain Grass	1.2m
PL	<i>Poa labillardieri</i> 'Eskdale'	Tussock Grass	0.6m
TJ	<i>Trachelospermum jasminoides</i>	Star Jasmine	0.3m

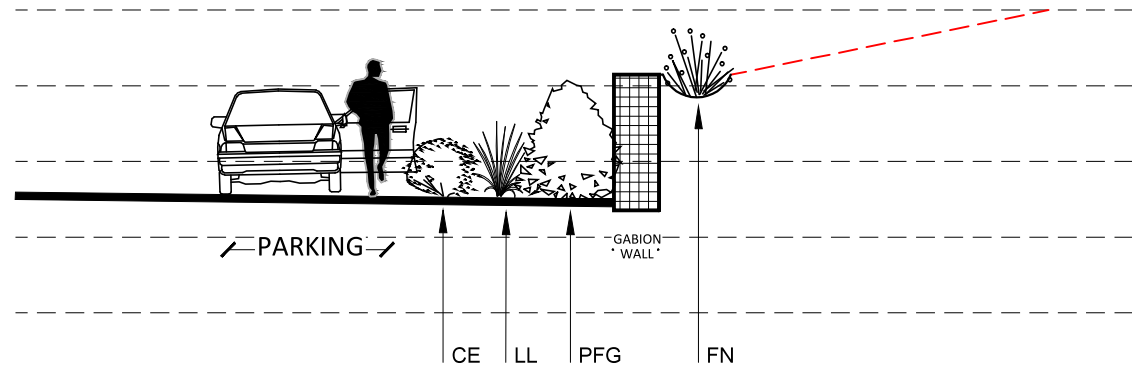


02 DRAINAGE SWALE SECTION
1:100


Issue:	Rev:	Description:	Date:
DA	A	ROAD SECTIONS	19.09.17
Project title:			
MACARTHUR MEMORIAL PARK VARROVILLE			
Drawing title:			
TYPICAL ROAD SECTIONS			
Principal consultant:			Client:
<i>Florence Jaquet</i> <i>Landscape architect</i>			
A/ 8 Rowell Avenue, Camberwell 3124 E: flo@fja.com.au M: 0419 963 641			
NARELLE SONTERR BOTANICA LANDSCAPE AND HORTICULTURAL SPECIALISTS PO Box 611 Avalon NSW 2107 Tel: (02) 9918 4016 Mobile: 0419 501 144			
Job no: 170220			
Drawn by: SH			
Checked by: NS			
Scale: AS SHOWN @ A1			Drw no: L528/A
CAD file name:			
Plot date:			Sheet no: 28

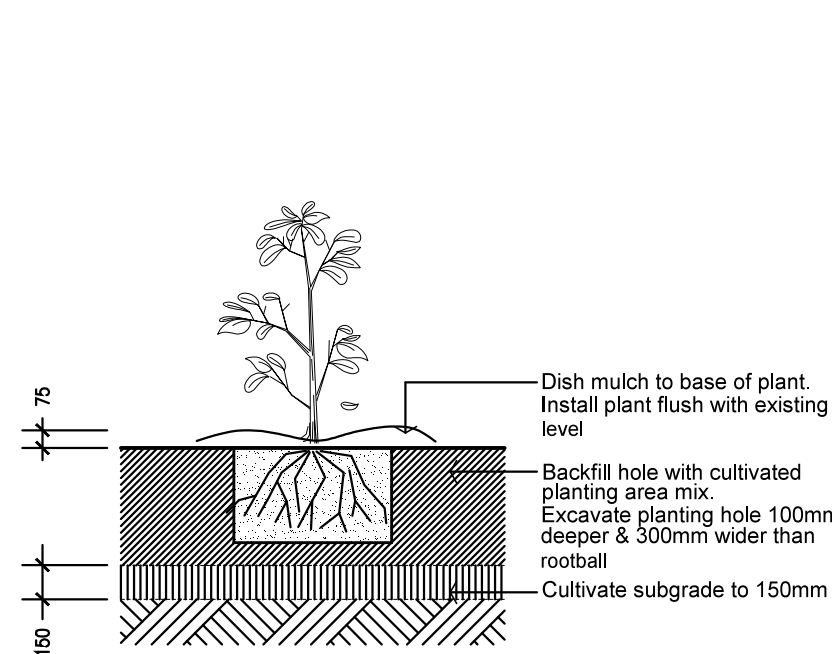

SHRUB PLANTING DETAIL
NTS

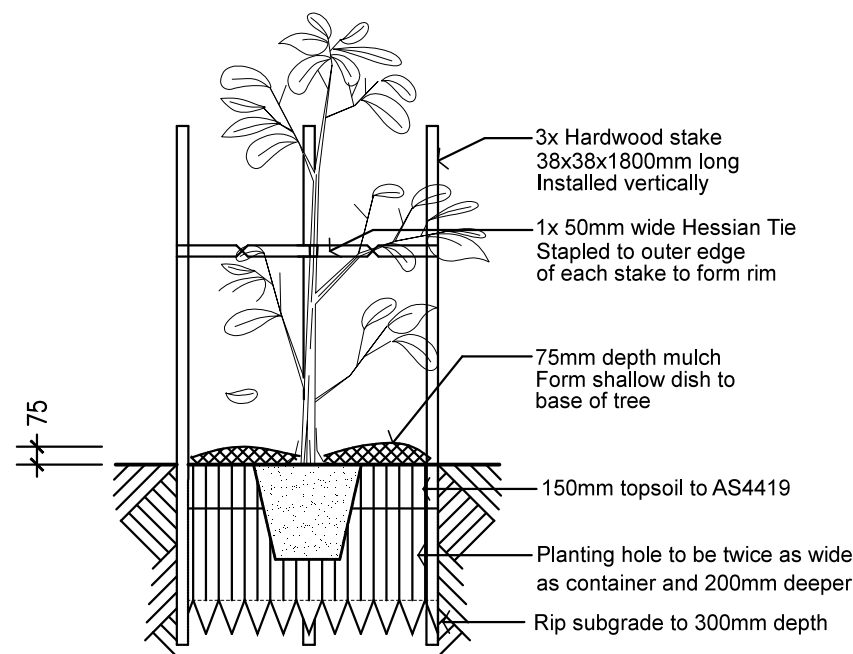


TREE PLANTING DETAIL
NTS

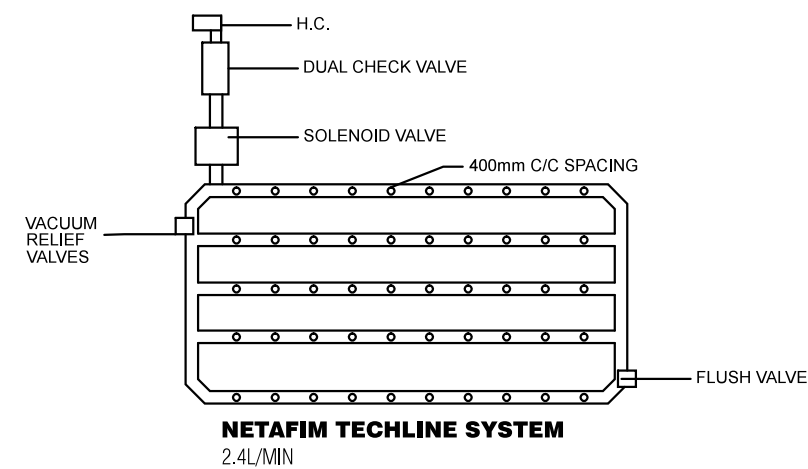


NOTE: FLOW RATE FROM WATER SOURCE ON SITE IS TO BE ADEQUATE TO ENSURE OPTIMUM PERFORMANCE FOR THE INSTALLED DRIP IRRIGATION SYSTEM ACROSS THE SITE.


TYPICAL IRRIGATION DETAIL
NTS

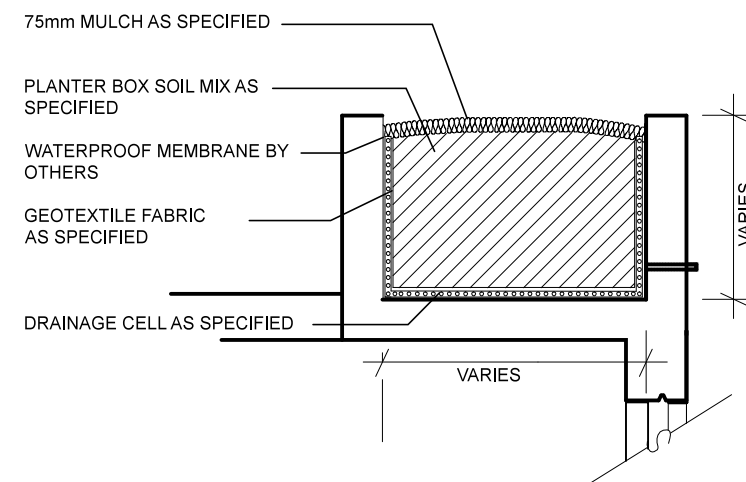


TYPICAL PLANTER BOX DETAIL
NTS

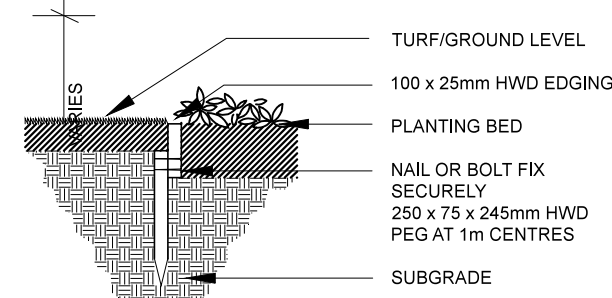


TIMBER EDGE DETAIL
NTS

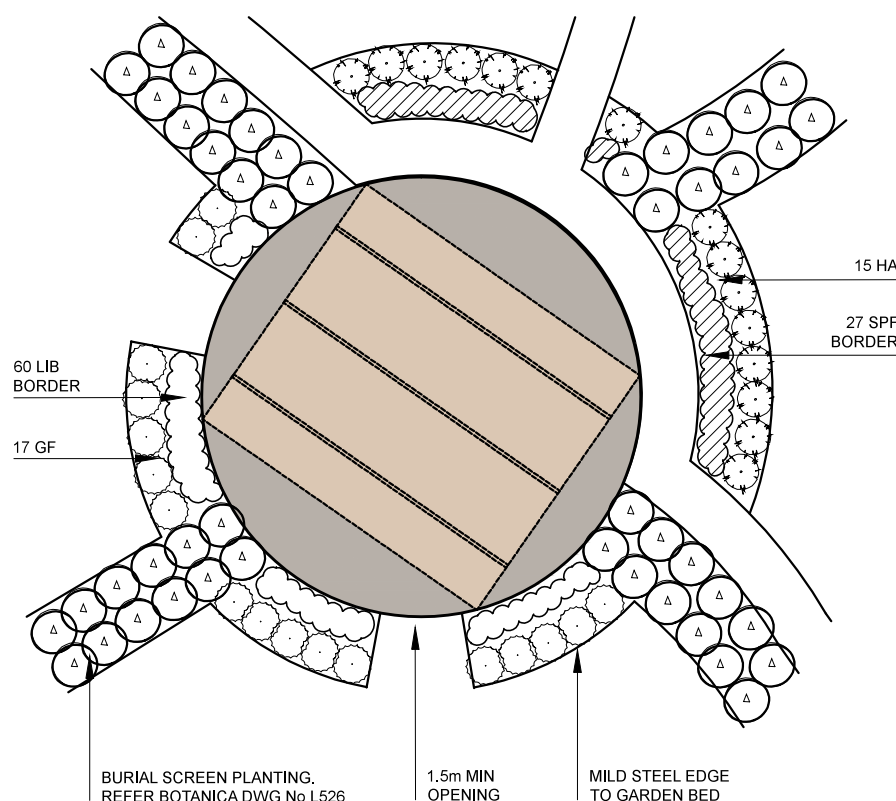


TYPICAL SHELTER DETAIL
1:200

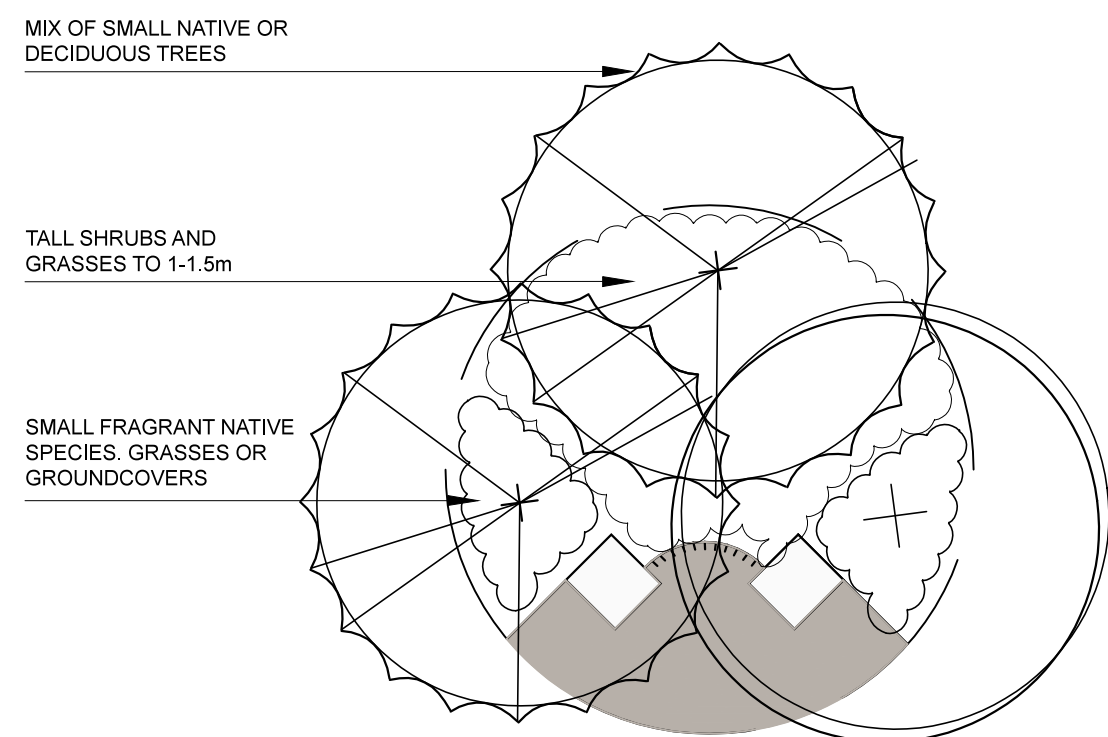

TYPICAL WATER STATION PLANTING DETAIL
1:100

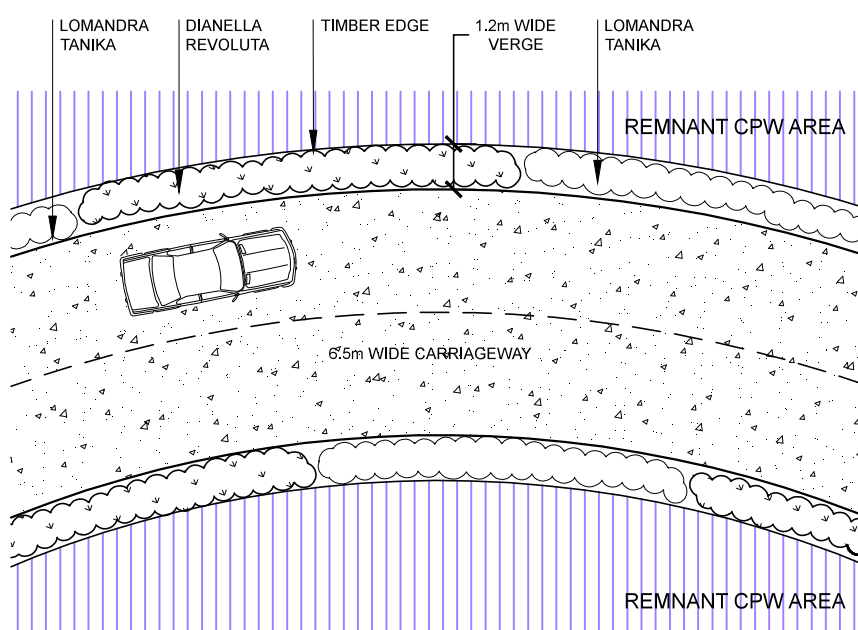

TYPICAL ROAD VERGE IN CPW AREAS
1:200

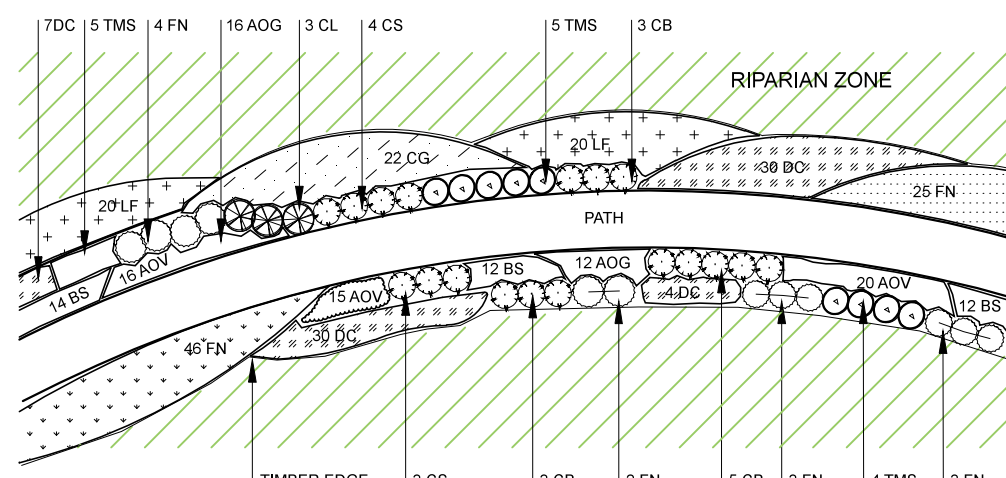



TYPICAL 1.5m PATH IN RIPARIAN ZONE DETAIL
1:200

RIPARIAN ZONE PLANT SCHEDULE


Key	Botanical Name	Common Name	Mat Ht	Pot Size	No
AOG	<i>Acorus gramineus</i> 'Ogon'	Golden Sweet Flag	0.3m	140mm	28
AOV	<i>Acorus gramineus</i> 'Ogon' var.	Variegated Sweet Flag	0.3m	140mm	51
BS	<i>Bletollia striata</i>	Chinese Ground Orchid	0.4m	140mm	38
CB	<i>Canna 'Pixie Beatrix'</i>	Dwarf Canna Apricot	0.7m	140mm	11
CL	<i>Canna 'Pixie Lelani'</i>	Dwarf Canna Cerise	1.0m	140mm	3
CS	<i>Canna 'Pixie Star'</i>	Dwarf Canna Cream	0.7m	140mm	7
CG	<i>Cyperus gracilis</i>	Slender Flat-sedge	0.7m	140mm	22
DC	<i>Dianella caerulea</i>	Blue Flax-lily	0.6m	140mm	71
FN	<i>Ficinia nodosa</i>	Knobby Club-rush	0.7m	140mm	83
LF	<i>Lomandra filiformis</i>	Wattle Mat-rush	1.0m	140mm	40
TMS	<i>Louisiana iris</i>	Taylors Mineral Springs	1.0m	140mm	14

SHELTER PLANT SCHEDULE

Key	Botanical Name	Common Name	Mat Ht	Pot Size	No
GF	<i>Gardenia 'Florida'</i>	Florida Gardenia	1.5m	5 litre	17
HA	<i>Hardenbergia 'Alba'</i>	Alba Sarsparilla	1m	5 litre	15
Groundcovers					
LIB	<i>Liriope 'Isabella'</i>	Isabella Liriope	0.4m	150mm	60
SPF	<i>Scaevola 'Purple Fusion'</i>	Purple Fusion	0.3m	150mm	27

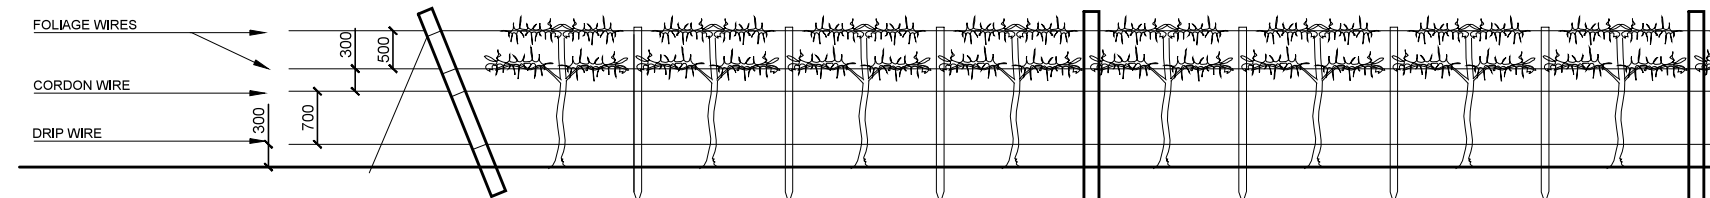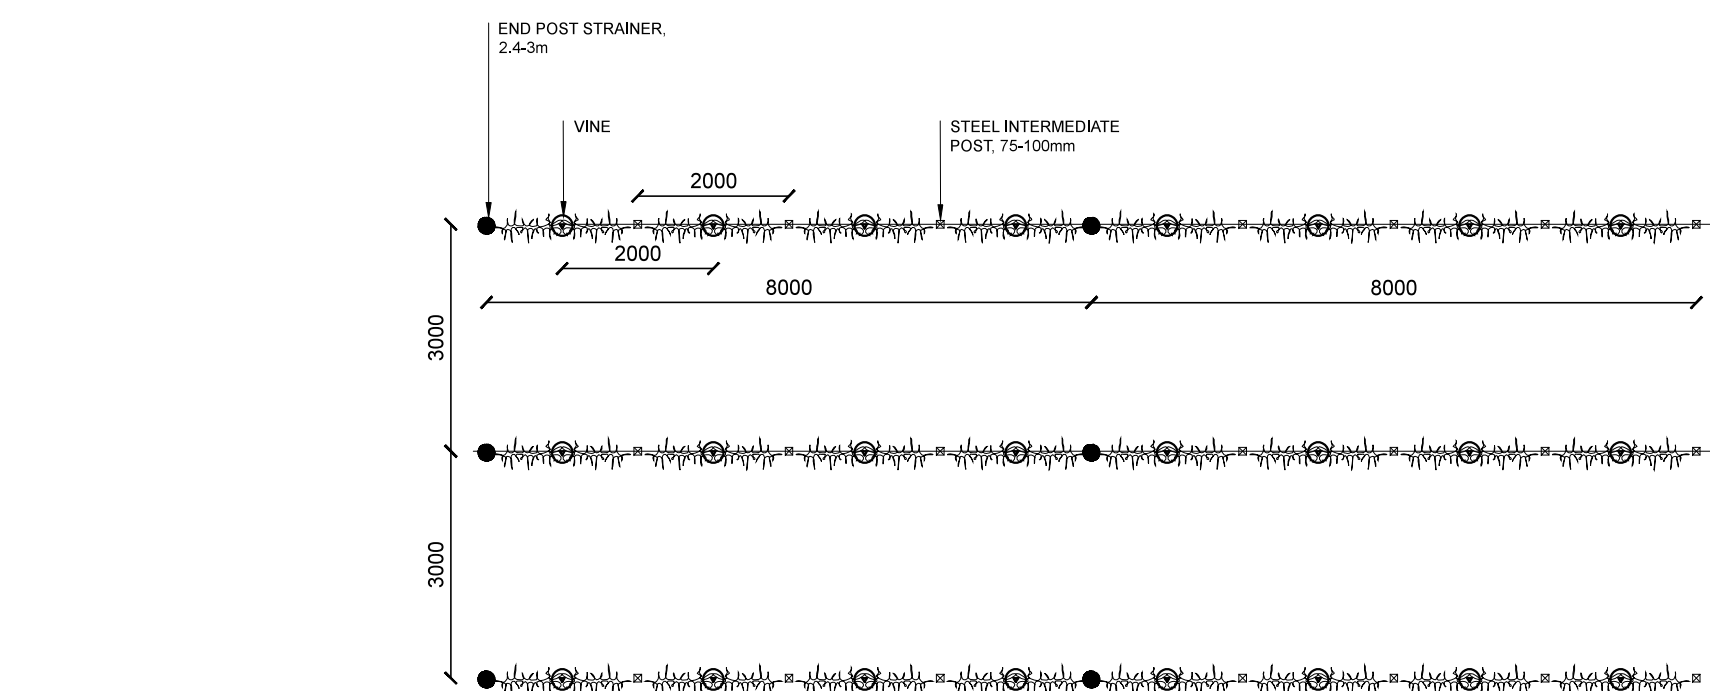


TYPICAL VINEYARD DETAIL
1:100

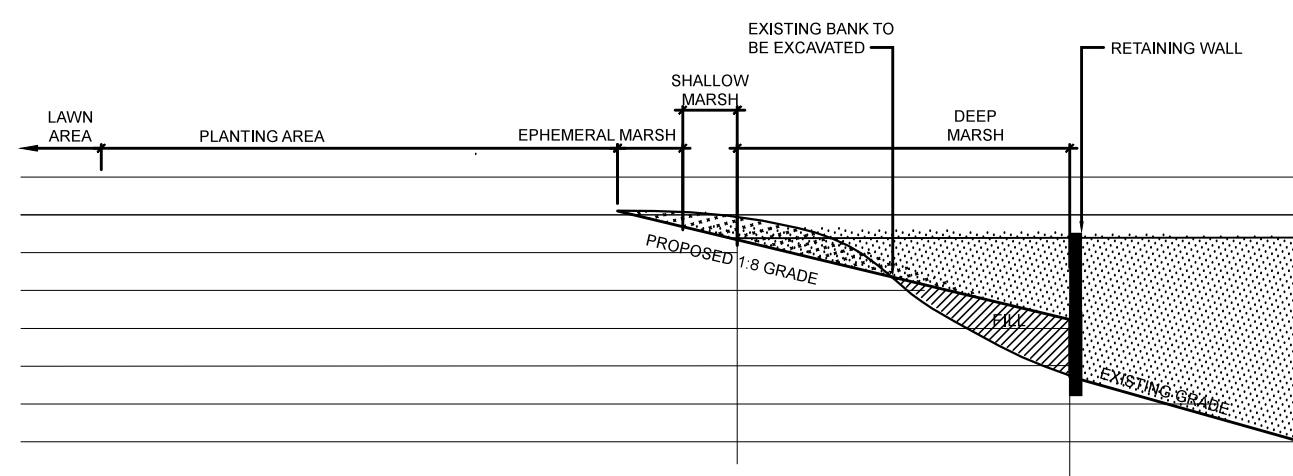


TYPICAL DAM EDGE SECTION - WETLANDS
1:100

INDICATIVE DAM PLANT SCHEDULE

Key	Botanical Name	Mat Ht	Pot Size	Density
Ephemeral Marsh				
FN	<i>Ficinia nodosa</i>	1m	Viro-Tube	5/sqm
JU	<i>Juncus usitatis</i>	1m	Viro-Tube	5/sqm
SM	<i>Schoenoplectus mucronatus</i>	1m	Viro-Tube	5/sqm
AQUATIC AREAS				
BA	<i>Baumea articulata</i>	1m	Viro-Tube	2/sqm
EA	<i>Eleocharis acuta</i>	0.6m	Viro-Tube	3/sqm
APA	<i>Alisma plantago-aquatica</i>	0.5-1m	Viro-Tube	4/sqm
Deep Marsh				
MD	<i>Marsilea drummondii</i>	0.1m	Viro-Tube	6/sqm
NC	<i>Nymphae capensis</i>	0.2m	Viro-Tube	6/sqm
VA	<i>Vallisneria australis</i>	0.5-1m	Viro-Tube	4/sqm

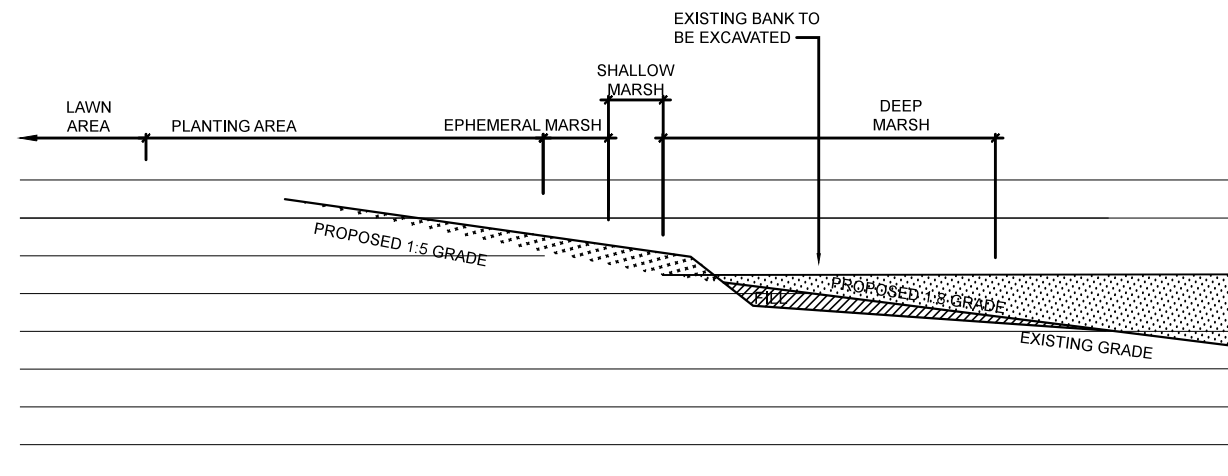

TYPICAL DAM EDGE SECTION
1:100

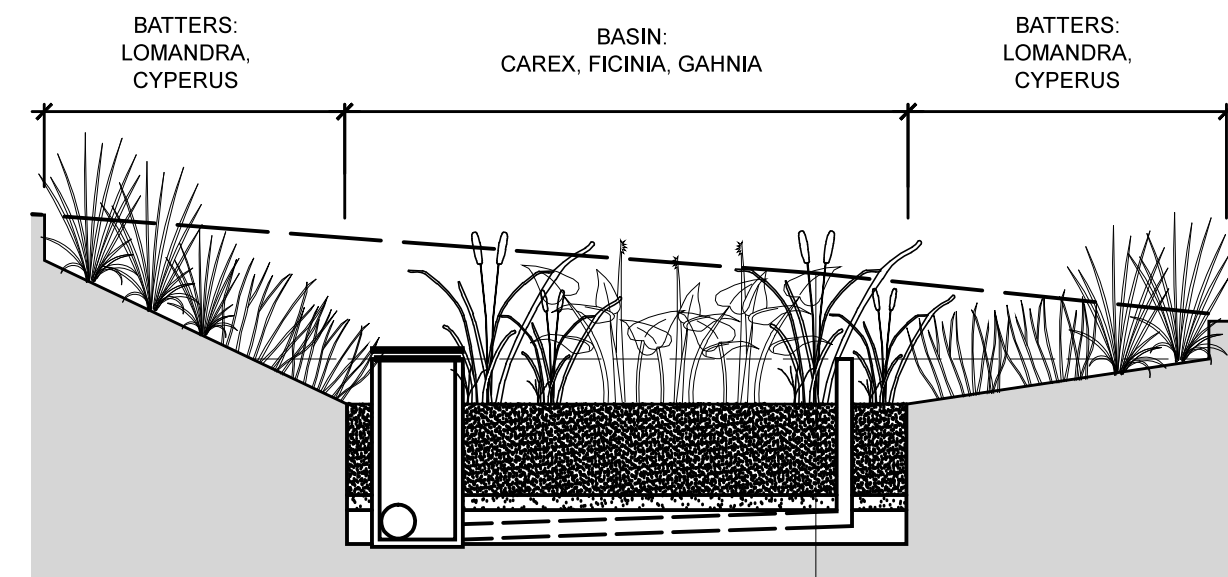

TYPICAL BIO-RETENTION SWALE
1:50

BIO-FILTER AREA INDICATIVE PLANT SCHEDULE


Botanical Name	Mature Ht	Pot Size	Density
<i>Carex apressa</i>	1m	Viro-Tube	4/m2
<i>Cyperus gracilis</i>	1.5m	Viro-Tube	4/m2
<i>Ficinia nodosa</i>	0.8m	Viro-Tube	4/m2
<i>Gahnia clarkii</i>	1.5m	Viro-Tube	4/m2
<i>Lomandra longifolia</i>	1m	Viro-Tube	4/m2

Issue:	Rev:	Description:	Date:
DA	A	DETAILS SHEET	19.09.17

Project title:
**MACARTHUR MEMORIAL PARK
VARROVILLE**

Drawing title:
DETAILS SHEET

Principal consultant:	Client:
<i>Florence Jaquet</i> Landscape architect	 Macarthur Memorial Park City of Campbelltown
A/ 8 Rowell Avenue, Camberwell 3124 E/ Flo@f.ja.com.au M/ 0419 983 641	

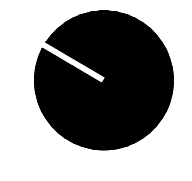NARELLE SONTERR BOTANICA LANDSCAPE AND HORTICULTURAL SPECIALISTS PO Box 611 Avalon NSW 2107 Tel: (02) 9918 4016 Mobile: 0419 501 144	
Job no: 170220	
Drawn by: SH	
Checked by: NS	
Scale: AS SHOWN @ A1	
CAD file name:	Drw no: L529/A
Plot date:	Sheet no: 29

NOTE: SUBJECT TO MODIFICATIONS FOLLOWING FURTHER ARCHAEOLOGICAL INVESTIGATIONS