



MACARTHUR MEMORIAL PARK
VARROVILLE
LANDSCAPE DRAWINGS
ST ANDREW'S ROAD

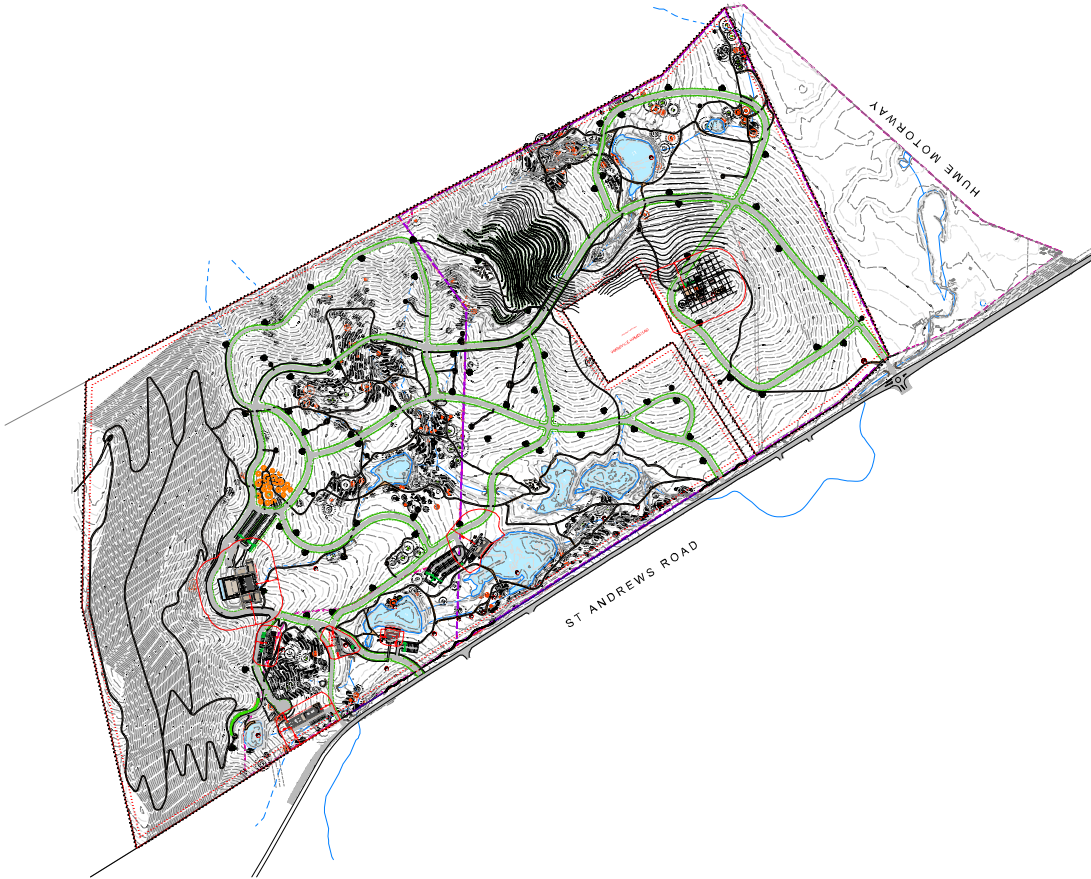

SHEET LIST TABLE			
SHEET NO.	SHEET TITLE	SCALE	REV
L000	COVER SHEET	1:5000	
L001	TILING PLAN	1:2500	
L100	SITE MASTERPLAN	1:2500	
L101	OVERALL SITE PLAN	1:2500	
L102	BURIAL EXTENT & TYPES	1:2500	
L201	SITE PLAN	1:500	
L202	SITE PLAN	1:500	
L203	SITE PLAN	1:500	
L204	SITE PLAN	1:500	
L205	SITE PLAN	1:500	
L206	SITE PLAN	1:500	
L207	SITE PLAN	1:500	
L208	SITE PLAN	1:500	
L209	SITE PLAN	1:500	
L210	SITE PLAN	1:500	
L211	SITE PLAN	1:500	
L212	SITE PLAN	1:500	
L213	SITE PLAN	1:500	
L214	SITE PLAN	1:500	
L215	SITE PLAN	1:500	
L601	TYPICAL LAWN BURIAL AREA	1:100	
L602	TYPICAL LOW HEADSTONE BURIAL AREA	1:100	
L603	TYPICAL HIGH HEADSTONE BURIAL AREA	1:100	
L604	TYPICAL FULL MONUMENTAL BURIAL AREA	1:100	
L605	TYPICAL TERRACED BURIAL AREA	1:100	
L606	TYPICAL NATURAL BURIAL	1:100	
L607	TYPICAL WATER STATION, SHELTER, FENCING AND LIVING CHAPEL.	1:100	
L608	TYPICAL WSUD ELEMENTS	1:100	
L609	TYPICAL SOIL DEPOT	1:100	
L700	LONGITUDINAL SECTIONS	1:2500	
L701	CROSS SECTION	1:2500	
L702	TYPICAL ROAD SECTION	VARIABLE	

Issue:	Rev:	Description:	Date:
DA		COUNCIL	16/02/2017
Project title:			
MACARTHUR MEMORIAL PARK			
VARROVILLE			
Drawing title:			
COVER SHEET			
Principal consultant:			
Client:			
Florence Jaguel Landscape architects Macarthur Memorial Park A: 8 Roswell Avenue, Camberwell 3124 P: 03 9594 1111 M: 0411 883 041			
Job no:			
1210			
Drawn by:			
FJ			
Checked by:			
FJ			
Scale:			
1:5000			
DWG file name:			
L000 COVER SHEET			
DWG no:			
18/09/2017			
Sheet no:			
00			

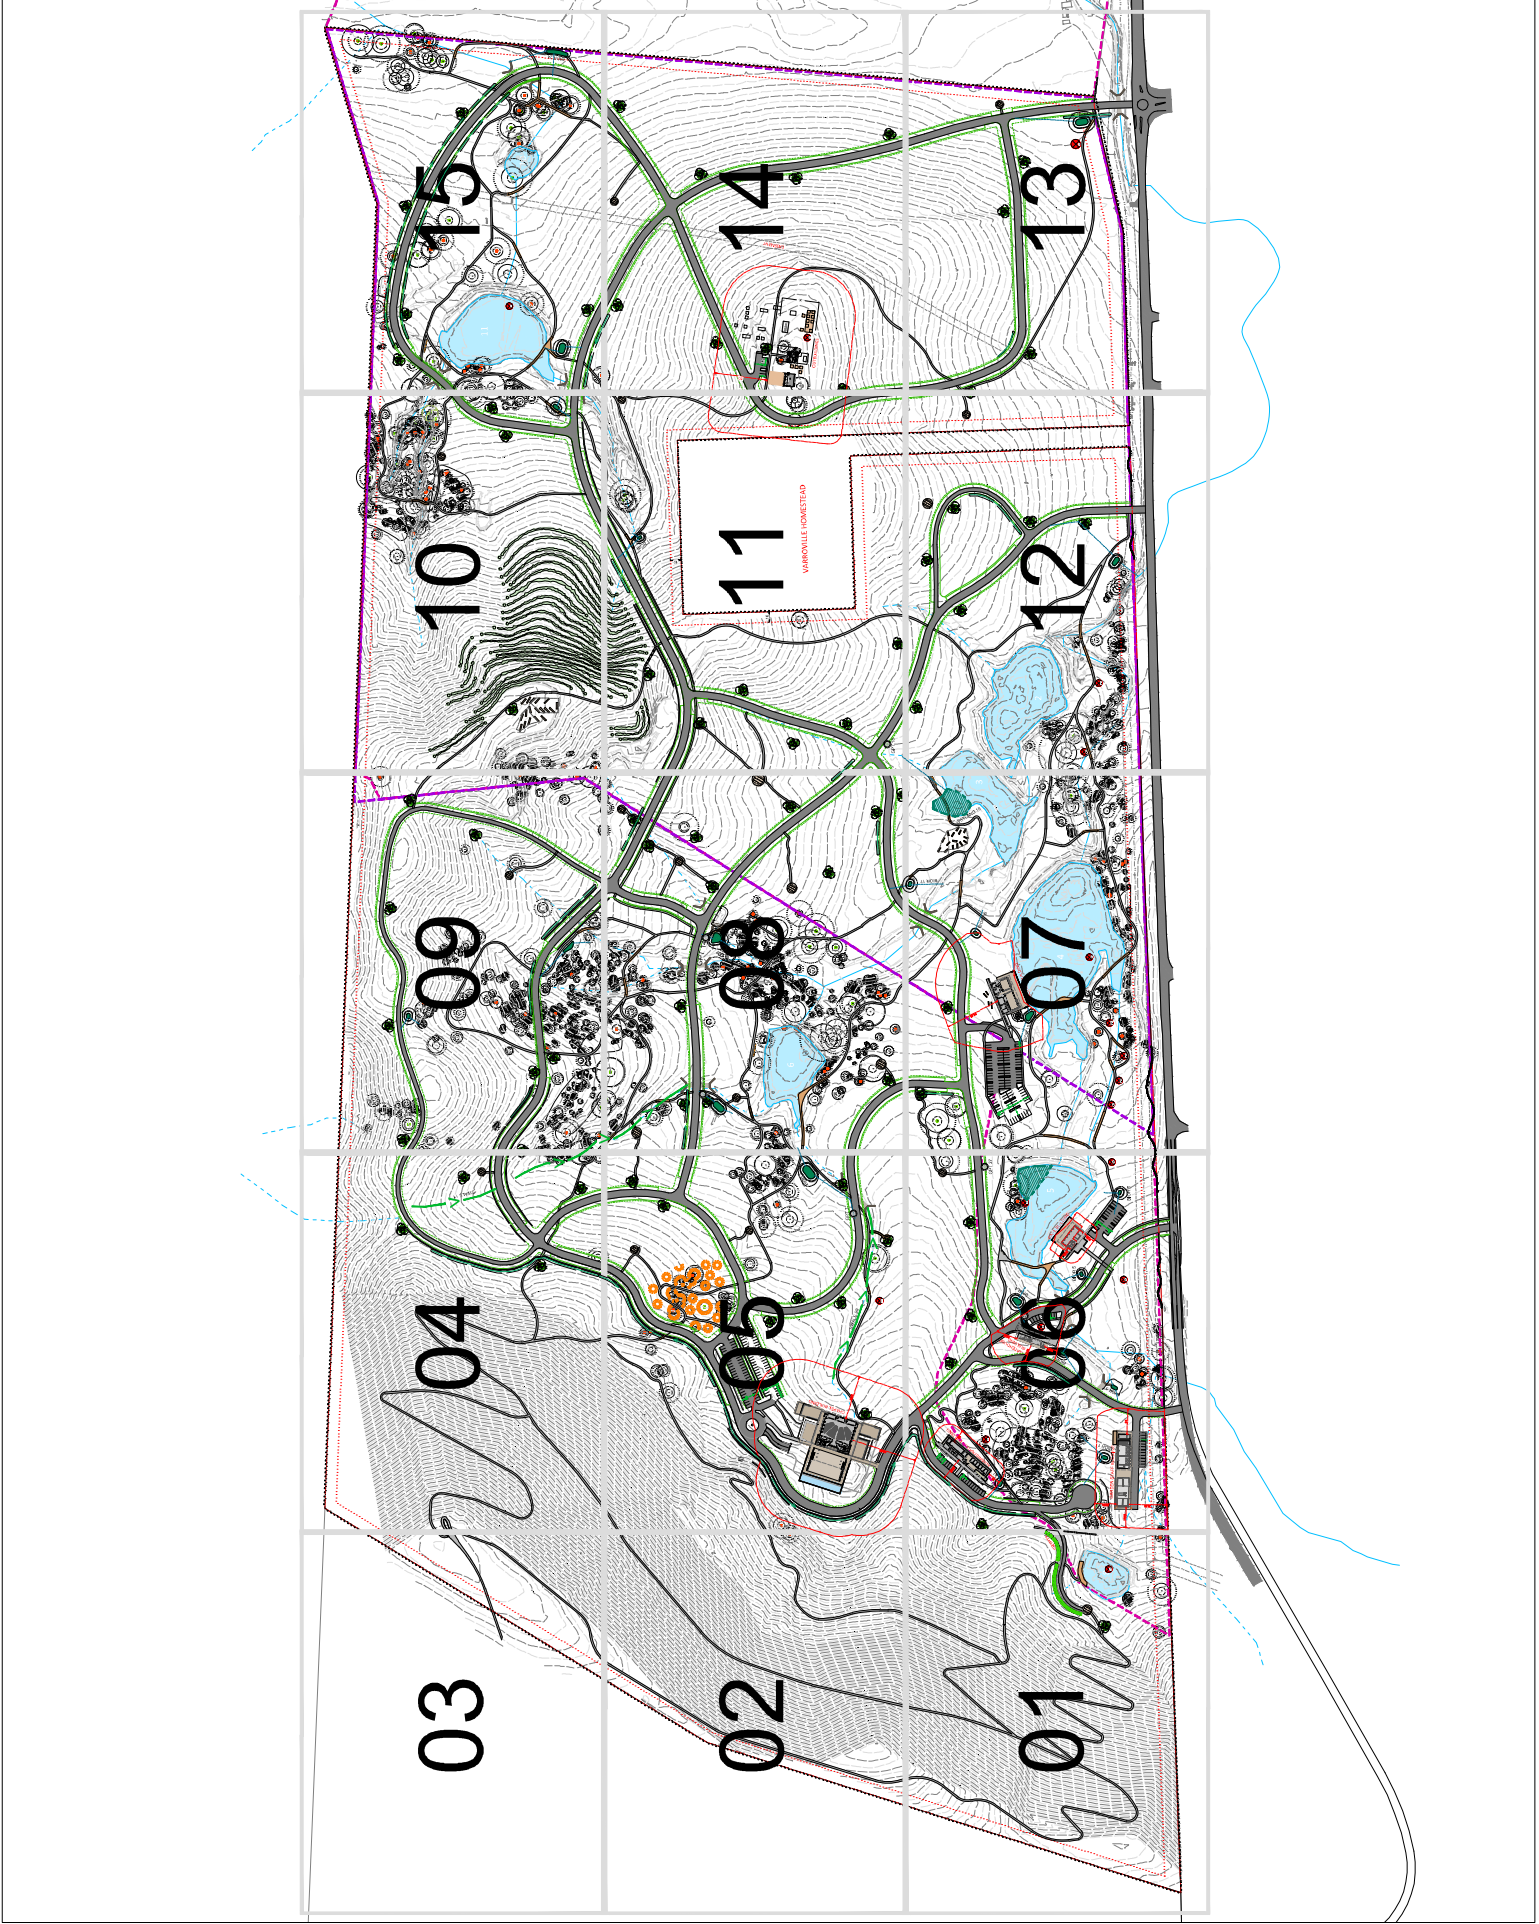

Issue: Rev: Description: Date:
DA COUNCIL 16/09/2017

Project title:
MACARTHUR MEMORIAL PARK
VARROVILLE
Drawing title:
TILING PLAN

Principal consultant:

Client:
Florence Jaguet
Landscape architects
MacArthur Memorial Park

A: 8 Roswell Avenue, Cammerwell 3124
M: 08 9410 8030
W: 0411 883 044

Job no:
1210

Drawn by:
FJ

Checked by:

Scale:
1:2500

CAD file name:
MACARTHUR MEMORIAL PARK

Plot date:
16/09/2017

Draw no:
L001

Sheet no:
01


Macarthur Memorial Park Masterplan

ST ANDREWS ROAD, VARROVILLE



- EXISTING CPW TREES
- PROPOSED STREET TREES
- PROPOSED CPW TREES
- LOW SCREEN PLANTING
- LAWN AND EXISTING CONTOURS
- ECOLOGICAL AREAS (moist shade woodland, timberland plain woodland and riparian zones)
- DAM
- EXISTING AND PROPOSED WATERCOURSES
- PROPOSED ROADS AND CARPARKS
- GATEWAY SCULPTURE
- SCULPTURE
- PROPOSED HERITAGE CURTLAGE
- NO BUILD AREA
- PUBLIC OPEN SPACE

Issue:	Rev:	Description:	Date:
DA		COUNCIL	16/09/2017
Project title:			
MACARTHUR MEMORIAL PARK			
VARROVILLE			
Drawing title:			
SITE MASTERPLAN			
Principal consultant:			
Florence Jaguel Landscape architects			
Client:			
Macarthur Memorial Park			
A: 8 Roswell Avenue, Cammerwell 3124			
Job no:			
1210			
Drawn by:			
FJ			
Checked by:			
FJ			
Scale:			
1:2500			
DWG file name:			
MACARTHUR SITE PLAN.dwg			
Plot date:			
16/09/2017			
Dwg no:			
L100			
Sheet no:			
02			

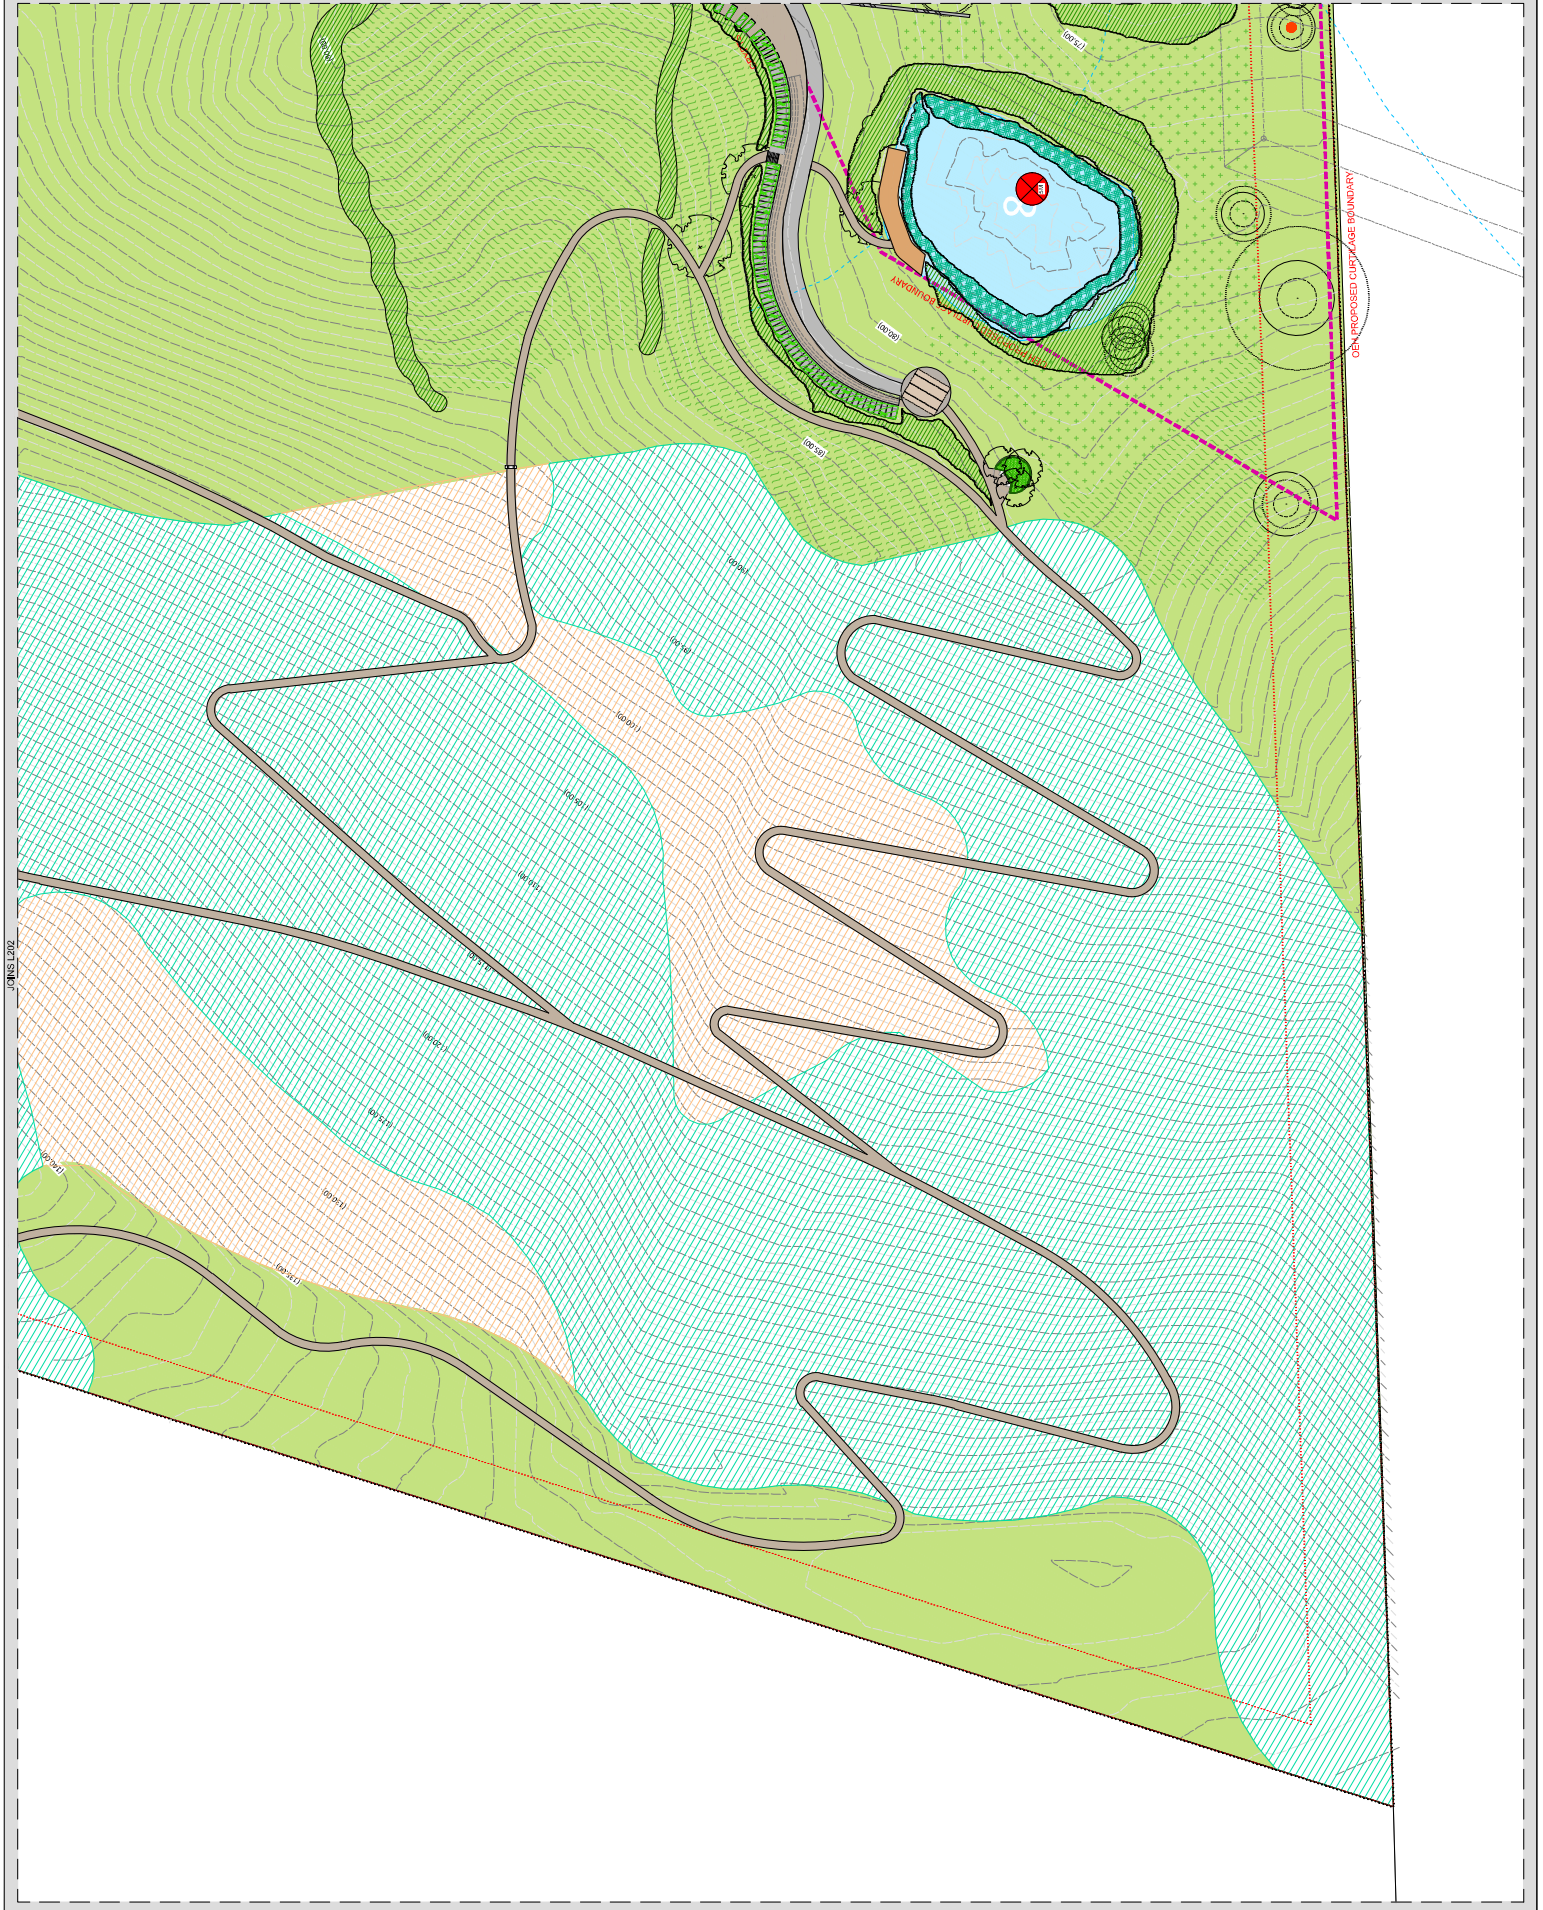


LEGEND	SURFACE	INTERESTED DISSEMINATION
LAWN AND SHRUB	ROAD	CONCRETE DRIVEWAY, ASPHALT
ROAD	ROAD SURFACING	CONCRETE DRIVEWAY, ASPHALT
ROAD SURFACING	ROAD SURFACING	CONCRETE DRIVEWAY, ASPHALT
ROAD SURFACING	ROAD SURFACING	CONCRETE DRIVEWAY, ASPHALT
LEGEND	SURFACE	INTERESTED DISSEMINATION
ROAD SURFACING	ROAD SURFACING	CONCRETE DRIVEWAY, ASPHALT
ROAD SURFACING	ROAD SURFACING	CONCRETE DRIVEWAY, ASPHALT
Project title:	MACARTHUR MEMORIAL PARK
Client:	VARROVILLE
Drawing title:	OVERALL SITE PLAN
Principal consultant:	Florence Jaguel Landscape architects
Client:	A. B. Russell Avenue, Camberwell 3124
Job no:	1210
Drawn by:	FJ
Checked by:	FJ
Scale:	1:500
CAD file name:	MACARTHUR MEMORIAL PARK
Plot date:	18/09/2017
Sheet no:	05

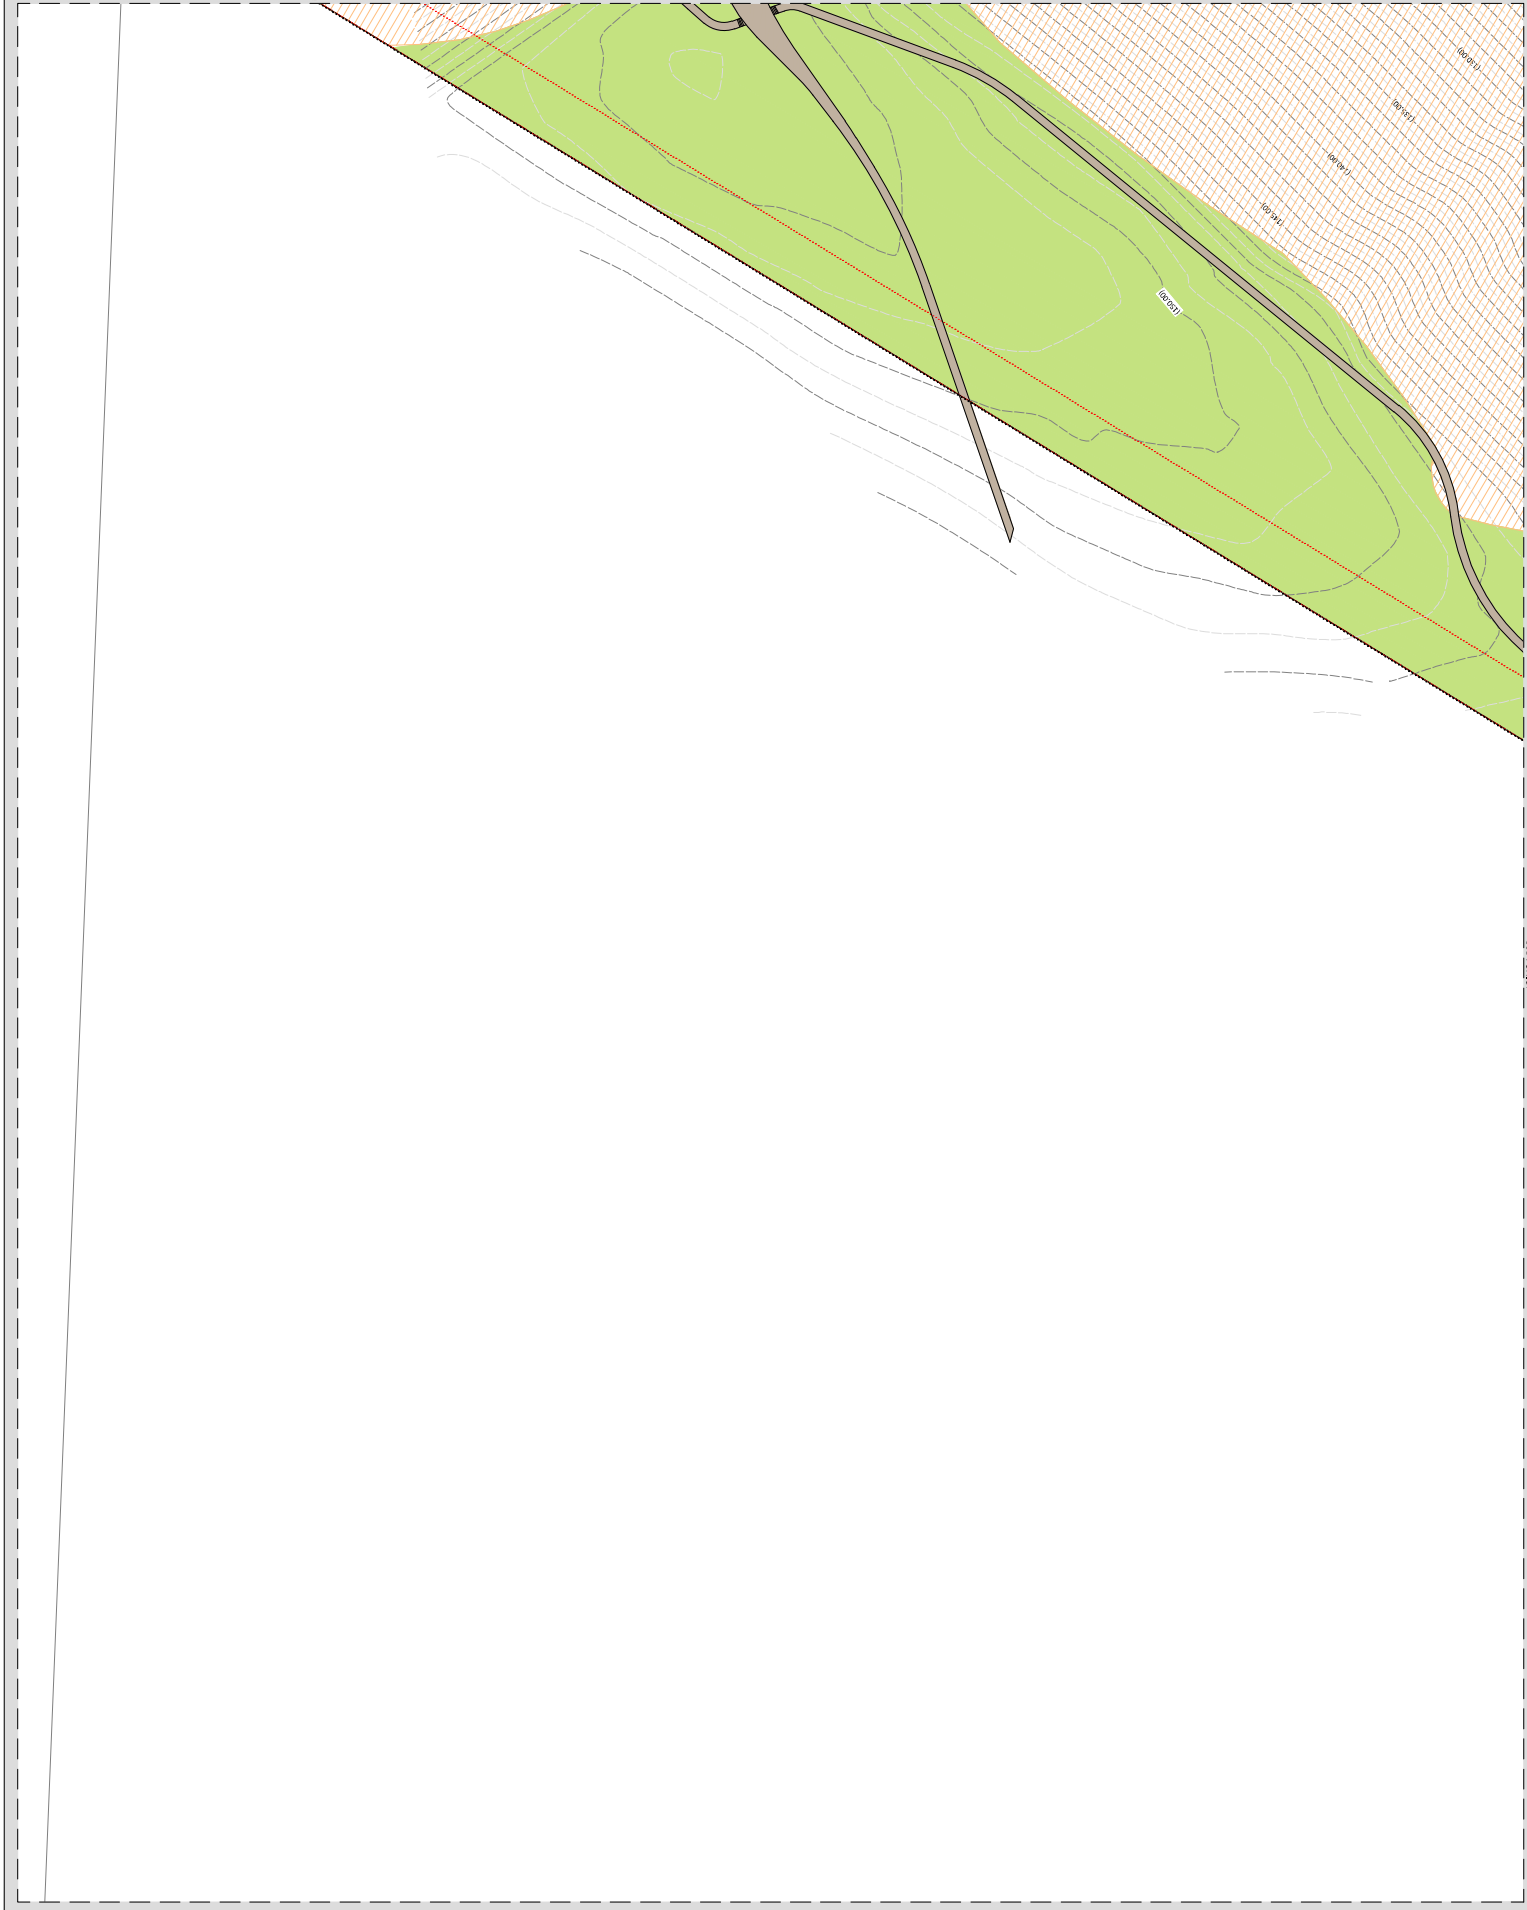[illegible]

	SHELTER	DORMING LOAN
	SOUL PURE	POLICE ART STATION REPORT
	WATER STATION	DORMING LOT
	GATEWAY	
	WAITING	
	HAZARDOUS	

STATUS	JUSTIFICATION	STATUS	REASON
	PROPOSED WITHDRAWN		ADDITIONAL CLARIFICATION AND REVISION REQUIRED AND/ OR FURTHER EVALUATION REQUIRED
	APPROVED		APPROVED FOR PUBLICATION
	PROPOSED OWN		PROPOSED OWN

	PURPOSED REDWOOD PLANTING	ECOLOGY REPORT AND WIP (TIMBERS PAUL) DIMENSIONS 90'-200'
	PURPOSED HEMLOCK PLANTING	
	PURPOSED SUGAR BEES PLANTING	ECOLOGY REPORT AND WIP (TIMBERS PAUL) DIMENSIONS 90'-200'
	PURPOSED AQUATIC PLANTING	
	PURPOSED ROOF PLANTING	
	COSTING TREE	TREE SURVEY MANAGEMENT PLANTING (TIMBERS PAUL)

[illegible]

	NO PROPOSED HERITAGE CUT/LANE	CONSERVATION MANAGEMENT PLAN (SUBSET)
	CAP PROPOSED HERITAGE CUT/LANE	CONSERVATION MANAGEMENT PLAN (FULL)
	HERITAGE ZONE	WATERCOURSE ASSESSMENT (WATERCOURSE)
	VALUED WATERCOURSE	WATERCOURSE ASSESSMENT (TRAVELER)
	MANAGED LINE	WATERCOURSE ASSESSMENT (WATERCOURSE)
	INDENTATION SWALE	WATERCOURSE MANAGEMENT PLAN (WATERCOURSE)
		WATERCOURSE MANAGEMENT PLAN (FULL)


	WETLAND TREATMENT ZONES		POSTER		ELECTRICAL POLE		WIRE FENCING		HABITAT		POSTER		POSTER		POSTER		POSTER		POSTER		POSTER		POSTER		POSTER		POSTER		POSTER		POSTER
---	-------------------------	---	--------	---	-----------------	---	--------------	---	---------	---	--------	---	--------	---	--------	---	--------	---	--------	---	--------	--	--------	---	--------	---	--------	---	--------	---	--------

Issue:	Rev:	Description:	Date:
1A		COUNCIL	16.09.2017
Project title:			
MACARTHUR MEMORIAL PARK W/ARROVILLE			

Drawing title: OVERALL SITE PLAN	Principal consultant: <i>Flourence Jaquet</i> <i>landscape architect</i>	Client:  Macanthur Memorial Park
--	--	--

1.8 Roswell Avenue, Cambridge 3124 Tel: 01432 360000 Fax: 01432 360001 Email: info@igc.com.au Web: www.igc.com.au	
Job no: 210	
Drawn by: JK	
Checked by: SL	

Scale: 500	Drw no: L203
CAD file name: 200 SITE PLAN.dwg	Sheet no: 07

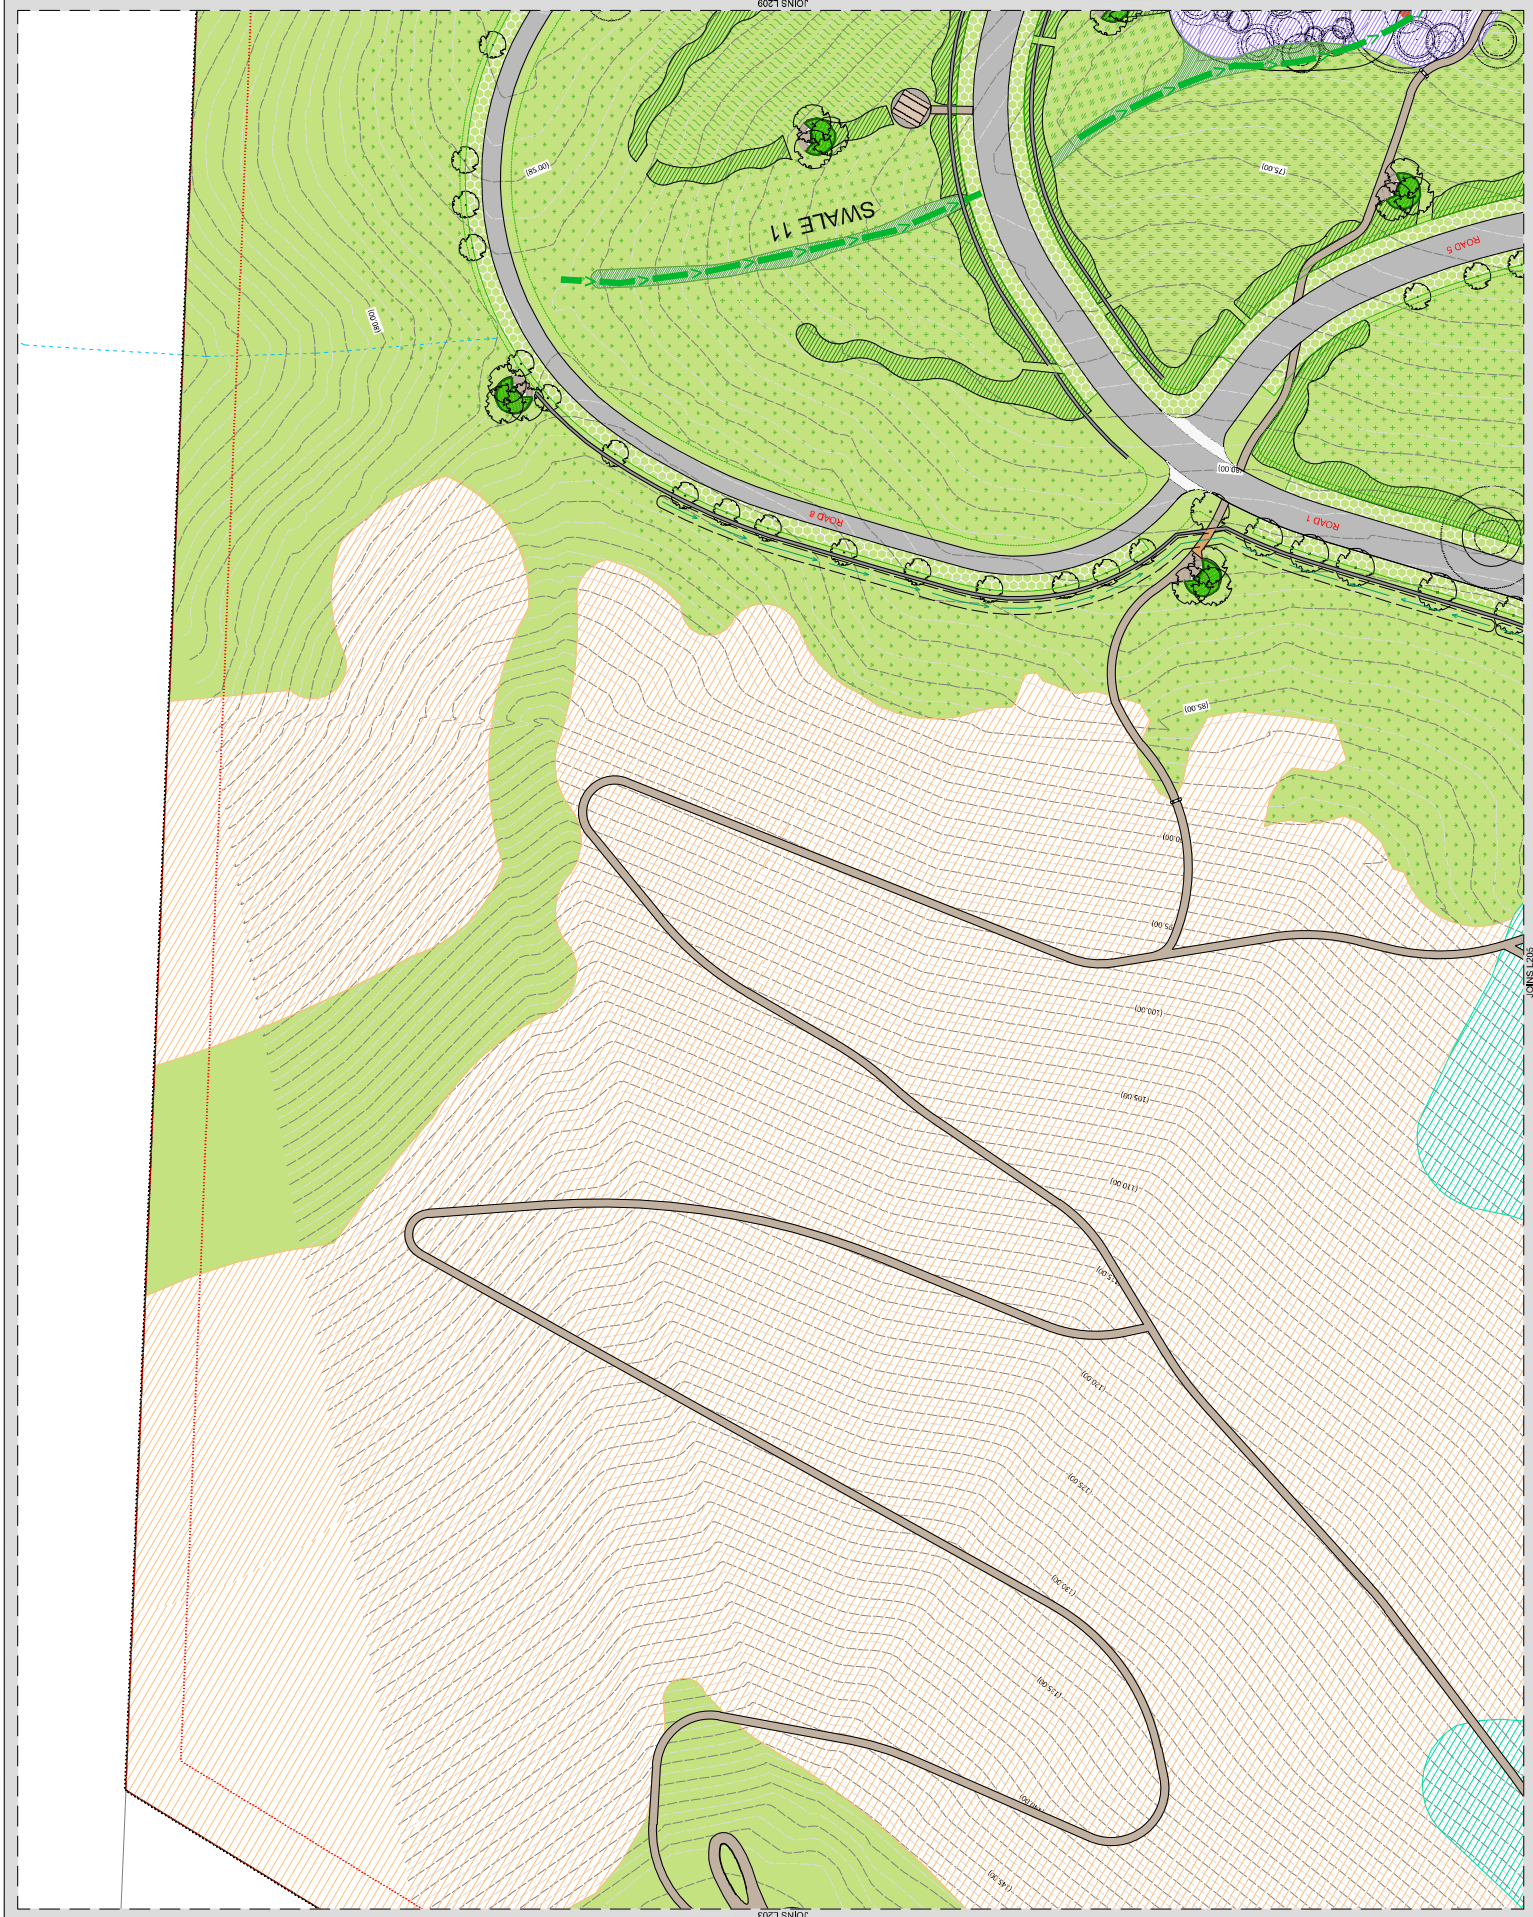[illegible]

	SUBSTRATE	DRAINING LAYER
	SOIL PROFILE	FIBRE-ART STRATEGY REPORT PLAN
	WATER STATION	DRAINING LAYER
	GATEWAY	
	SLATING	
	BIOMAT	

STATION	MISCELLANEOUS
	PROPOSED VINEYARD
	ICAPOT
	DETAILED PLANTING PLANS INTERPRETATION STRATEGY REPORT (PLAN) DRAWING 1650

[illegible][illegible]


Issue:	Rev:	Description:	Date:
DA		COUNCIL	18.09.2017


Project title:
MACARTHUR MEMORIAL PARK
VARROVILLE


Drawing title:
OVERALL SITE PLAN

Principal consultant: <i>Florence Jaquet</i> <i>landscape architect</i>	Client:  Macourthur National Park <i>Conservation Officer</i>
---	---

A. B Rowell Avenue, Cambridge 3124 F. Hoffmann-La Roche CH-4002 Basel			Job no: 1210		Draw no: L204	
Drawn by: OK			CAD file name: L200 SITE PLAN.dwg			
Checked by: FJ			Plot date: 18/09/2017			
Scale: 1:500			Sheet no: 08			

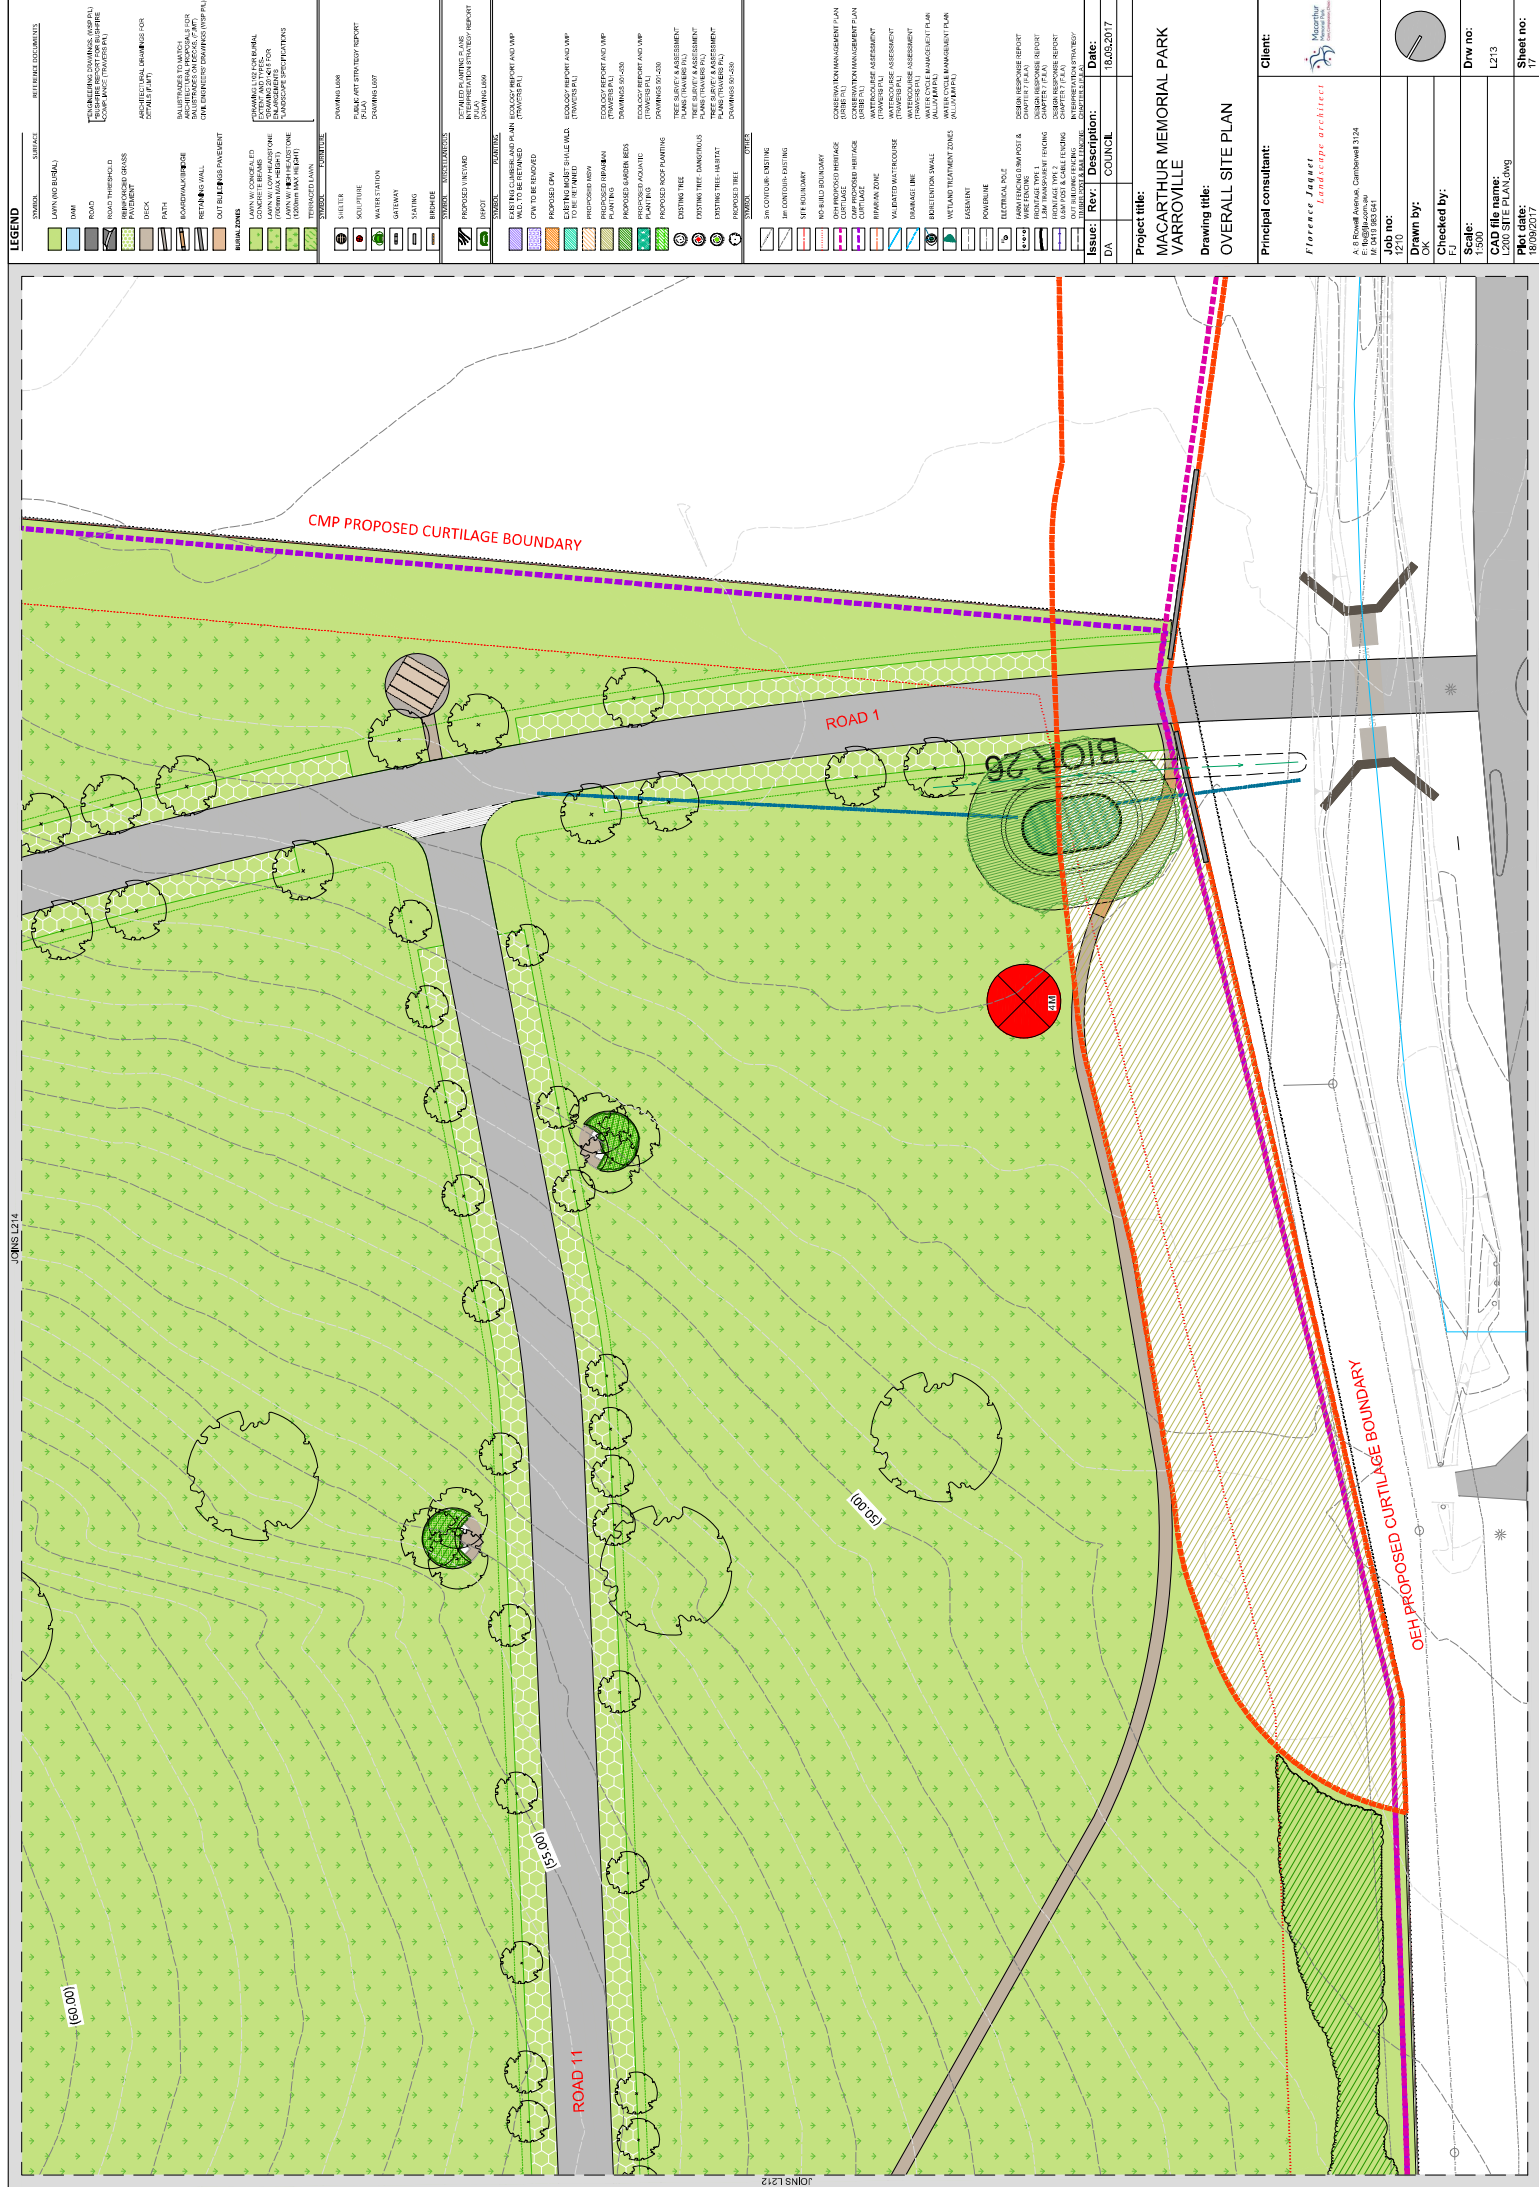

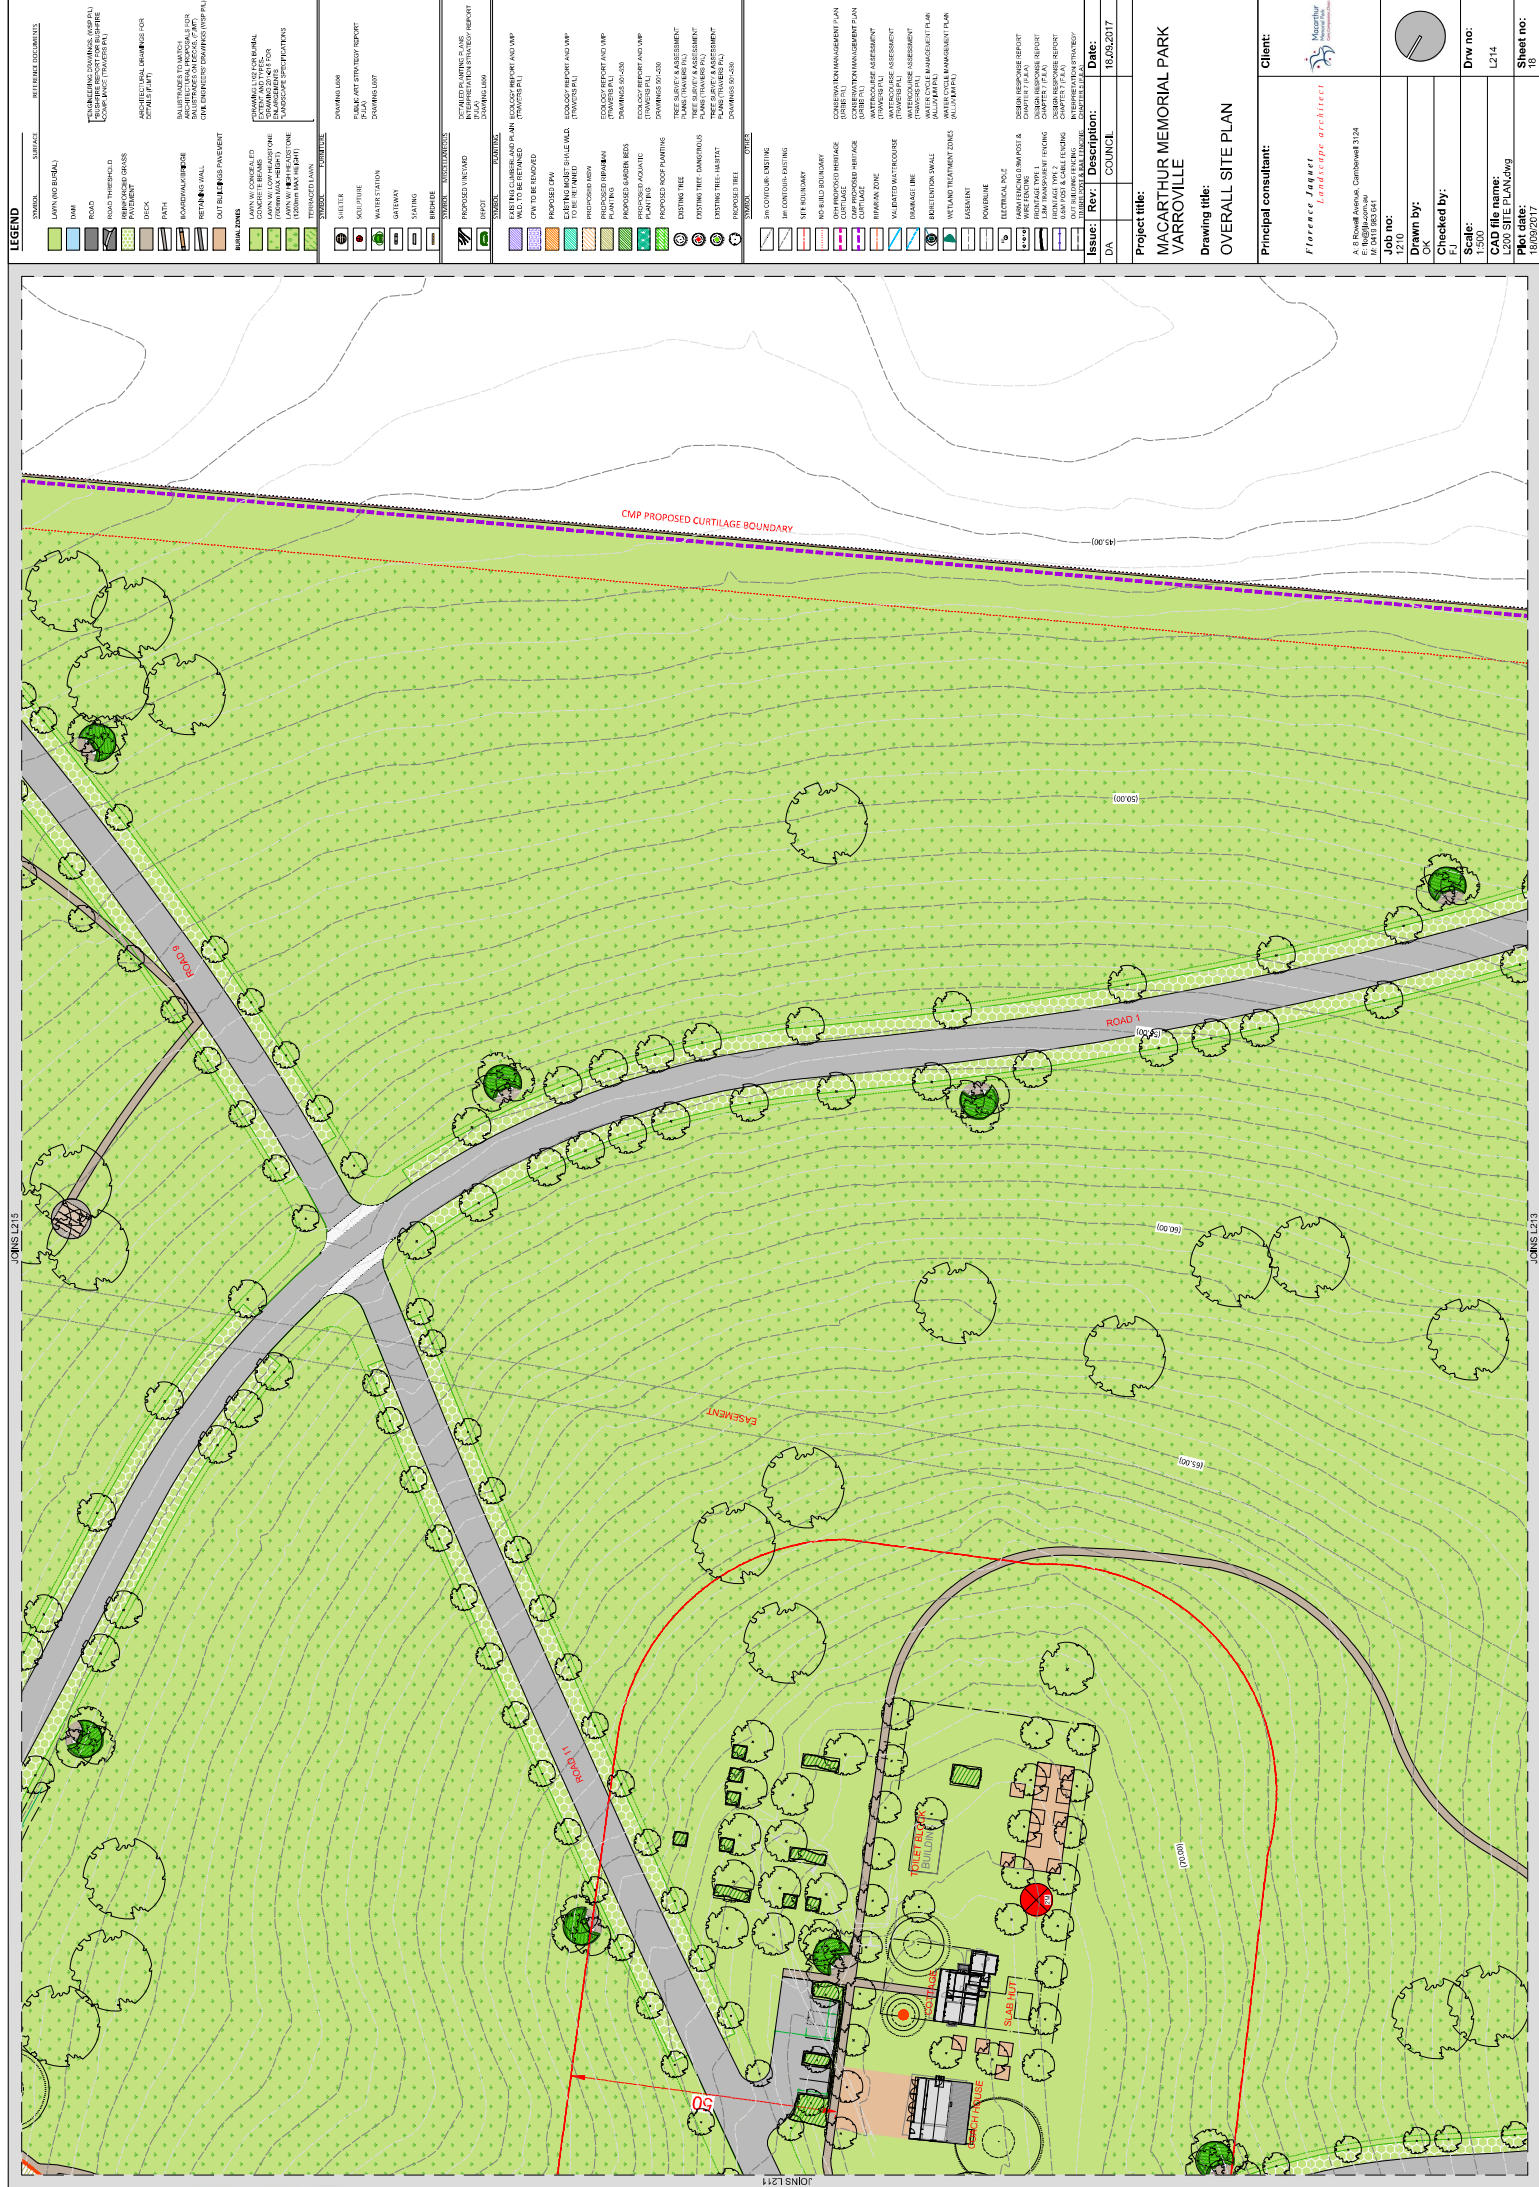

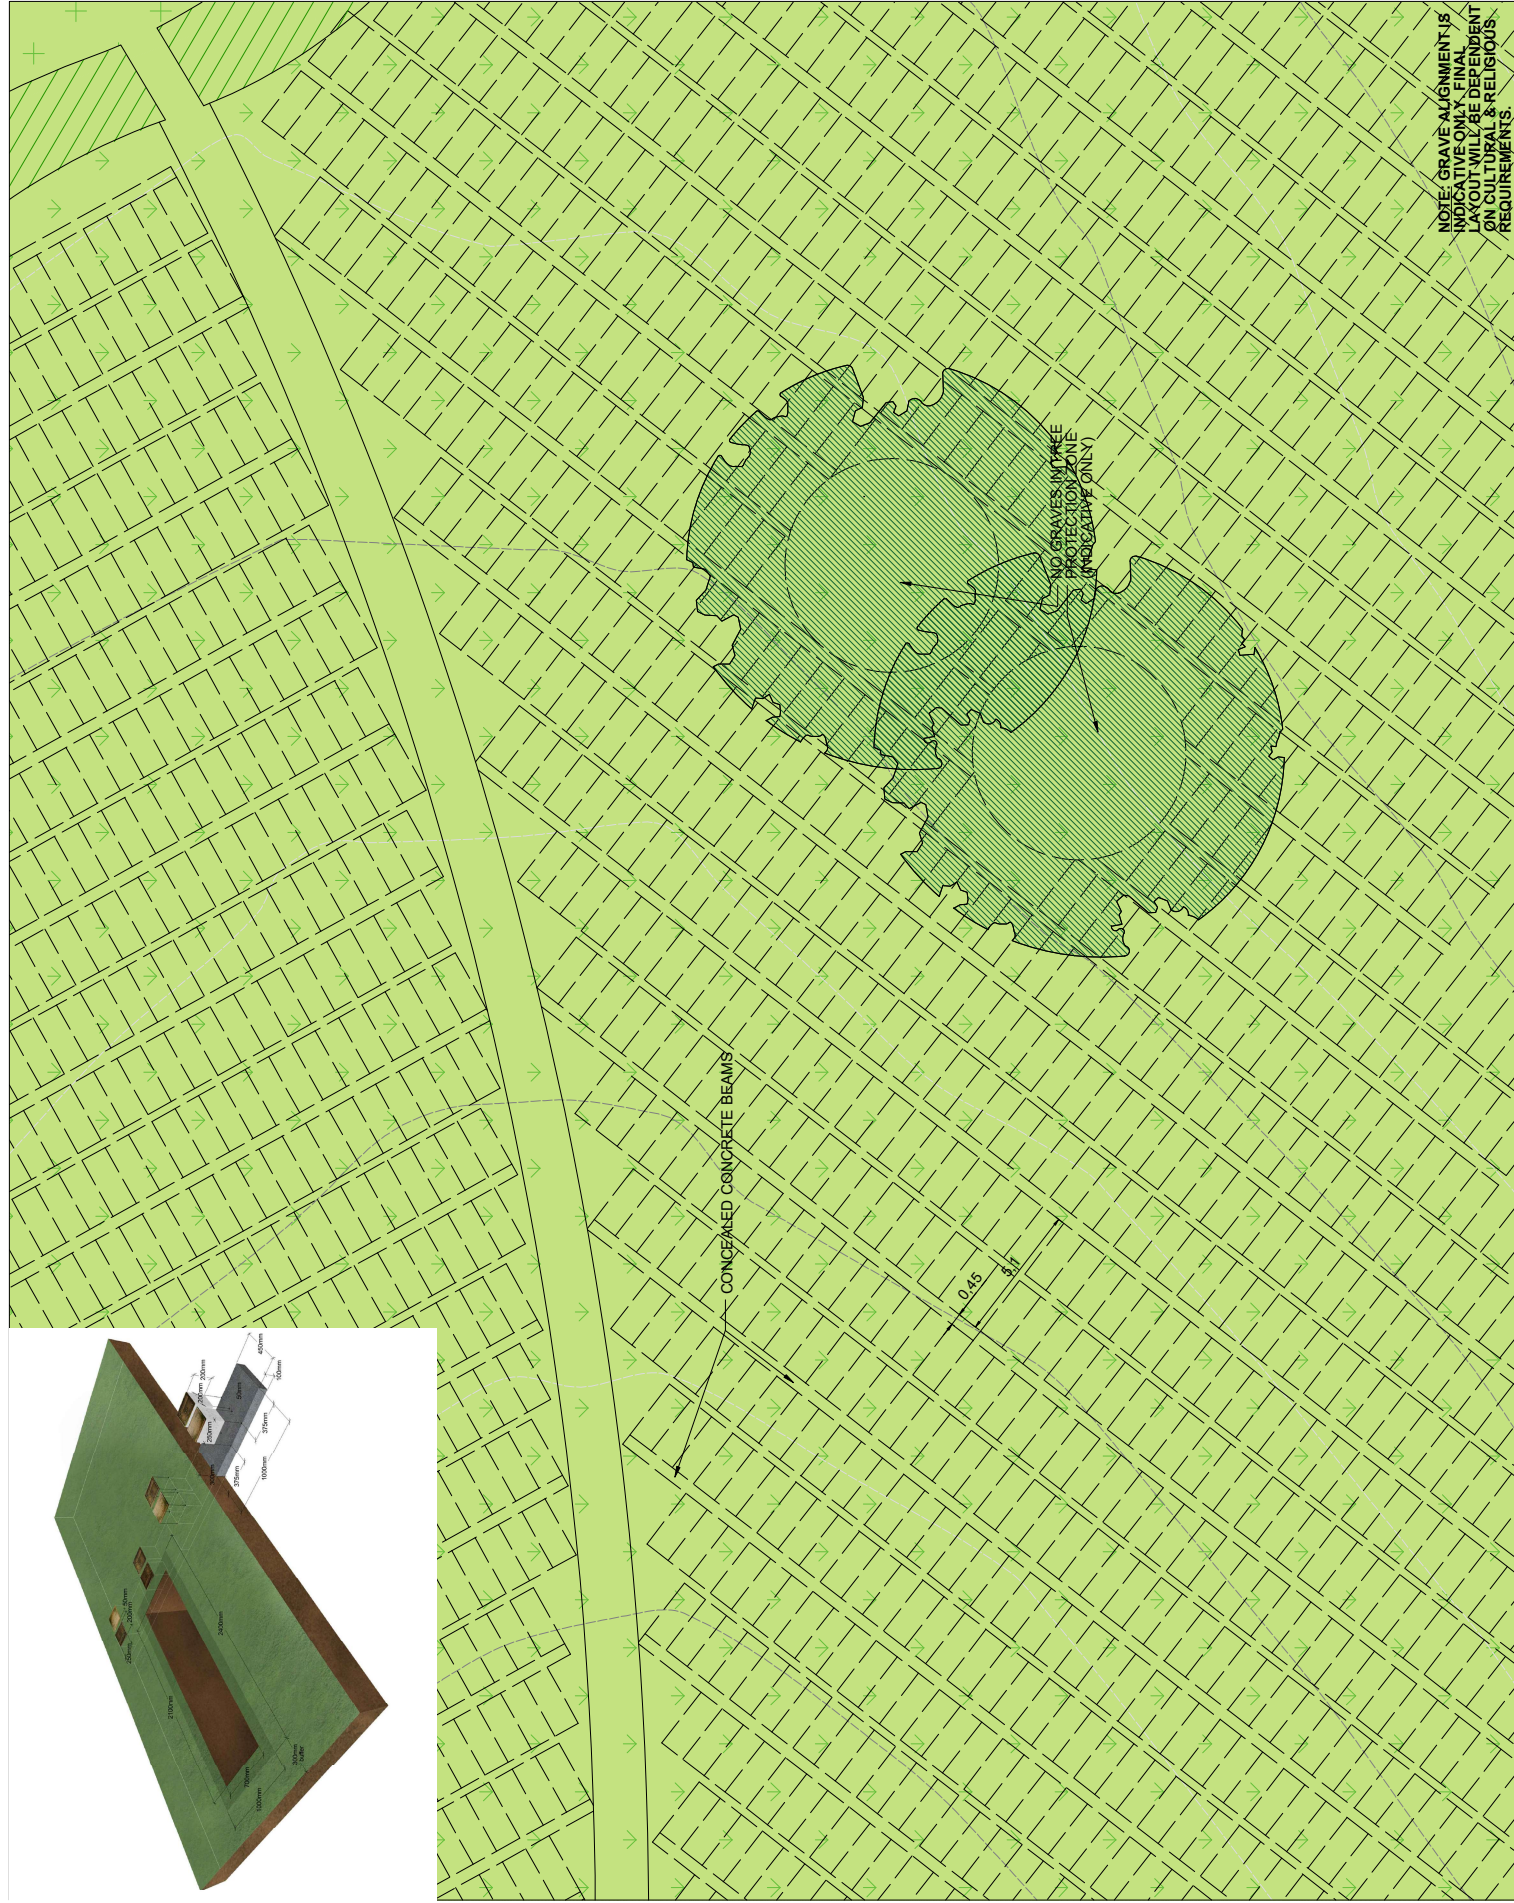

SYMBOL	PLANTING
	EXISTING CUMBERBOLD PLAIN ECOCLOGY REPORT AND WHP (TRAWERS PA)
	CPW TO BE RETAINED
	PROPOSED CPW
	EXISTING MOST SHALE WLD. TO BE RETAINED
	PROPOSED MSW

SYMBOL	OTHER
	5m CONTOUR - EXISTING
	1m CONTOUR - EXISTING
	SITE BOUNDARY
	NO-BUILD BOUNDARY
	OEH PROPOSED HERITAGE CURTILAGE

Issue:	Rev:	Description:	Date:
		ELECTRICAL POLE	
		FARM FENCING 0.5M POST & WIRE FENCING	
		FRONTAGE TYPE 1	
		1.8M TRANSPARENT FENCING	
		FRONTAGE TYPE 2	
		0.6M POST & CABLE FENCING	
		OUT BUILDING FENCING	
		TIMBER POST & RAIL FENCING	
		DESIGN RESPONSE REPORT CHAPTER 7 (JULIA)	
		DESIGN RESPONSE REPORT CHAPTER 7 (JULIA)	
		DESIGN RESPONSE REPORT CHAPTER 7 (JULIA)	
		DESIGN RESPONSE REPORT CHAPTER 7 (JULIA)	
		INTERPRETATION EPA TGY CHAPTER 8 (JULIA)	

Project title:	MACARTHUR MEMORIAL PARK VARROVILLE
----------------	---------------------------------------

Principal consultant:	Client:
-----------------------	---------


A: 8 Rowell Avenue, Camberwell 3124
E: flo@jla.com.au
M: 0419 983 641


JM		
Checked by: FJ		
Scale:		Drawn:




Plot date: 18/09/2017	Sheet no: 20
---------------------------------	------------------------





Plot date: 4/8/00/2047	Sheet no: 21
Plot date: 4/8/00/2047	Sheet no: 21

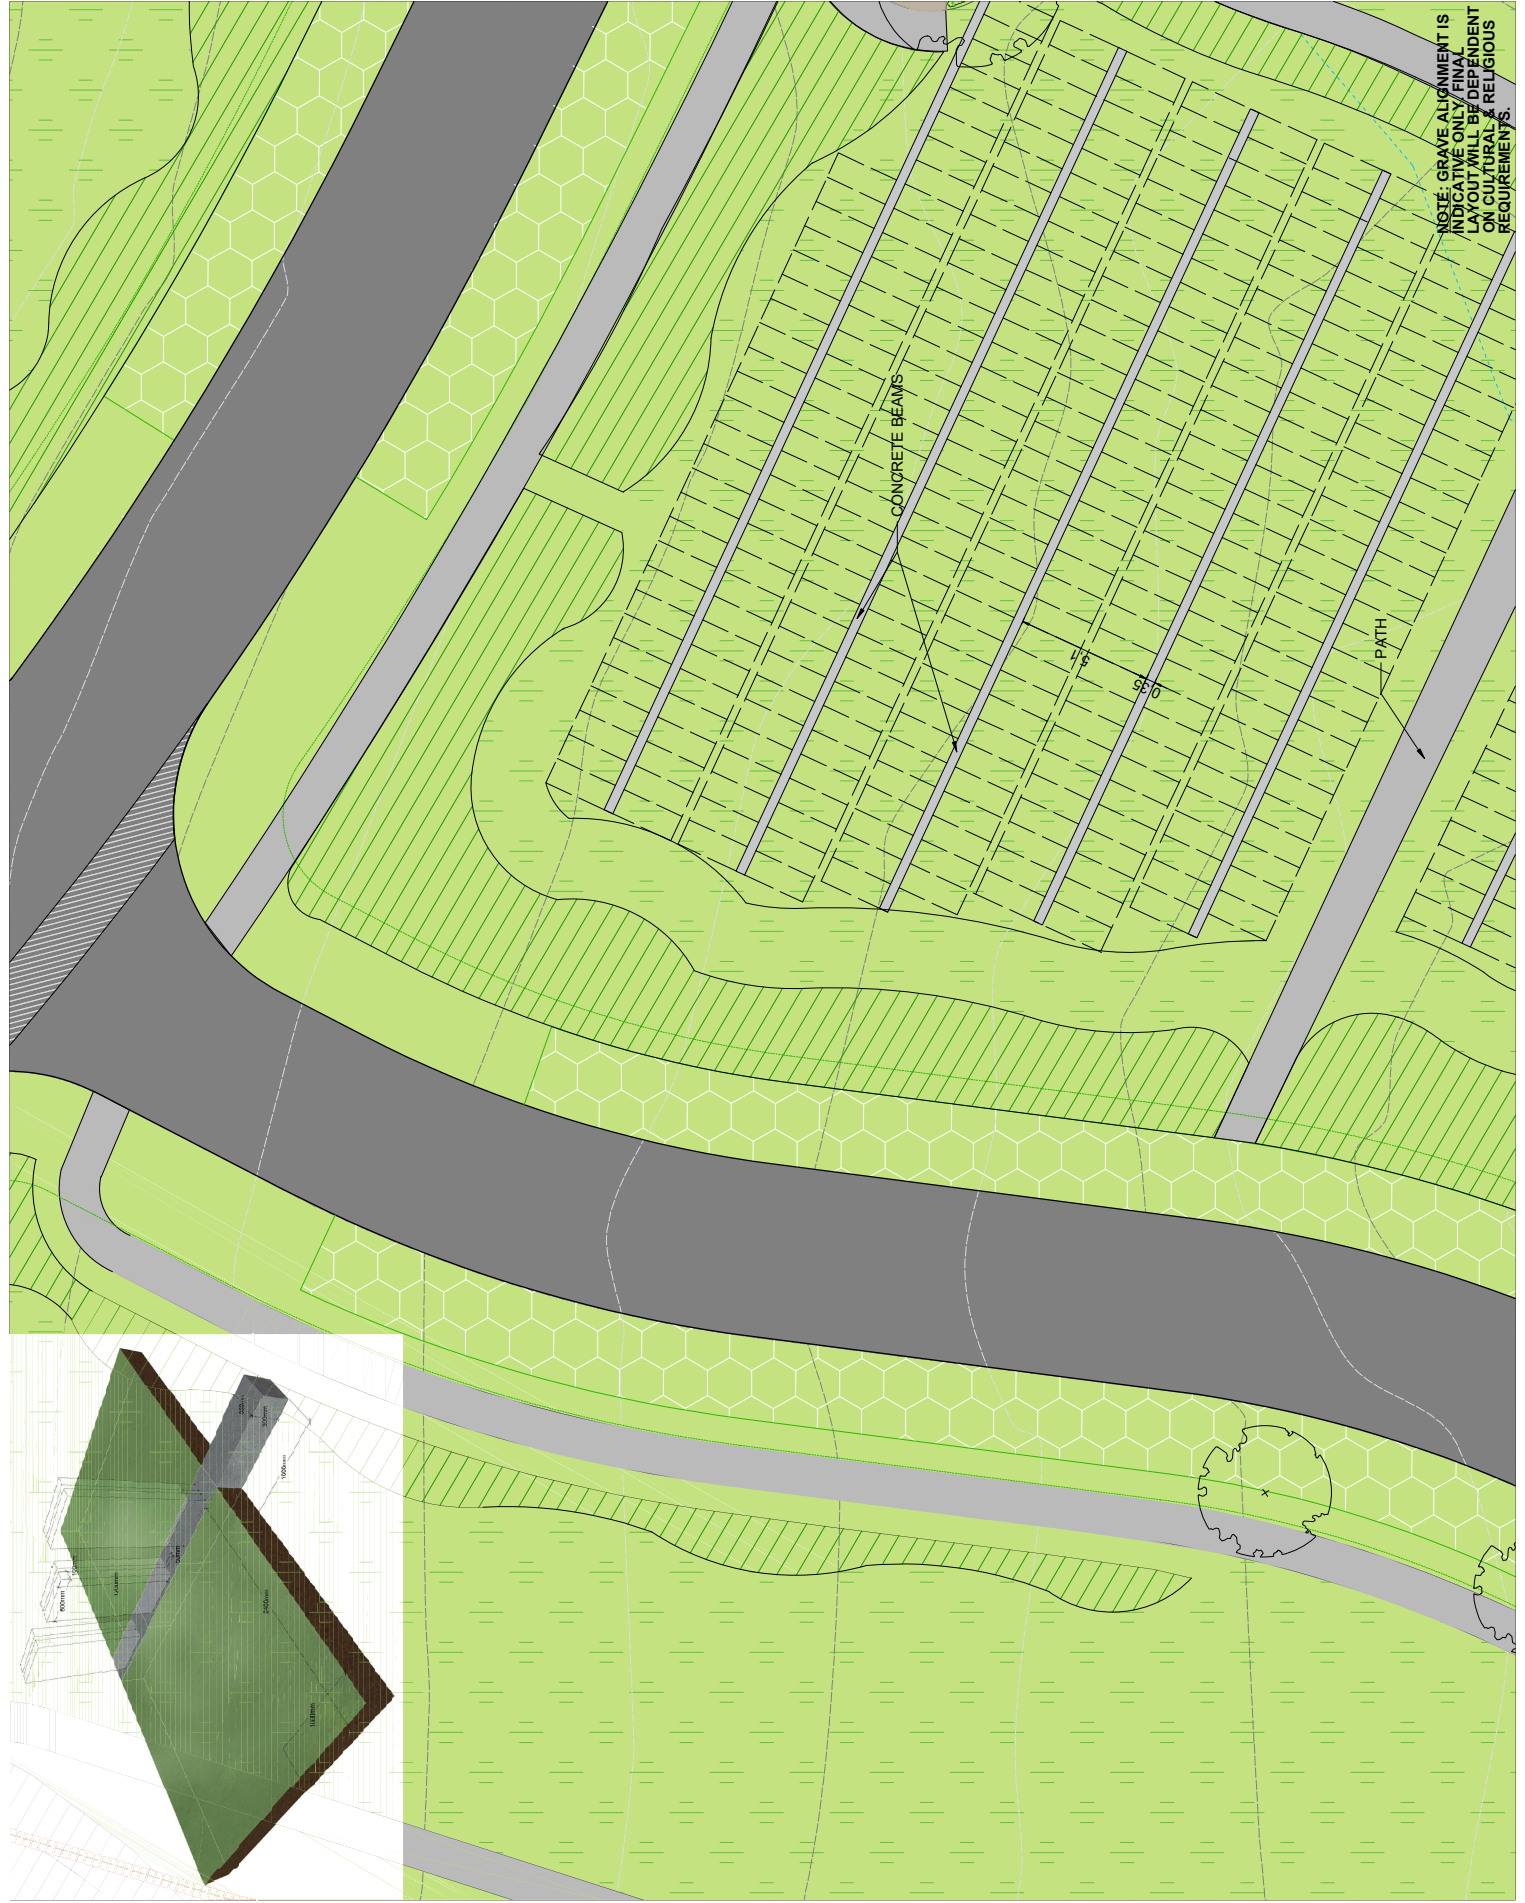[illegible]

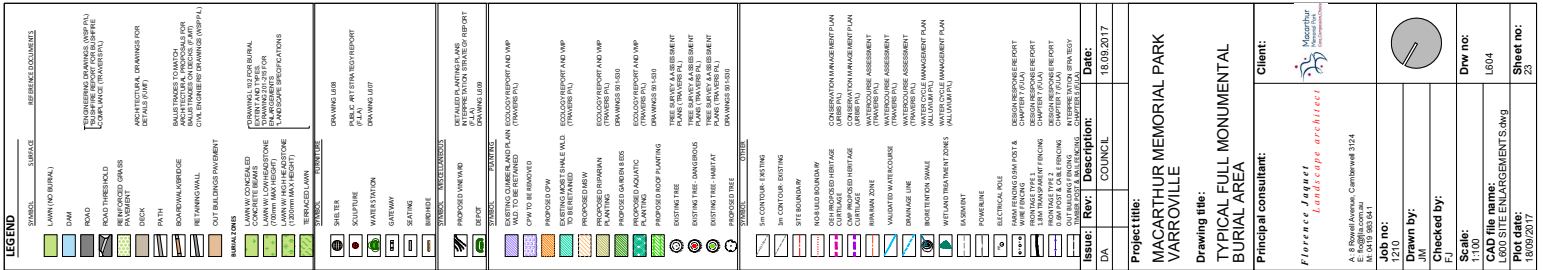

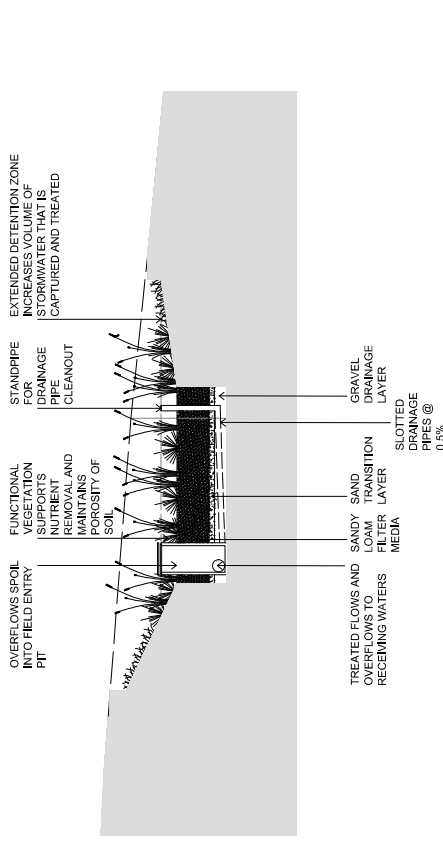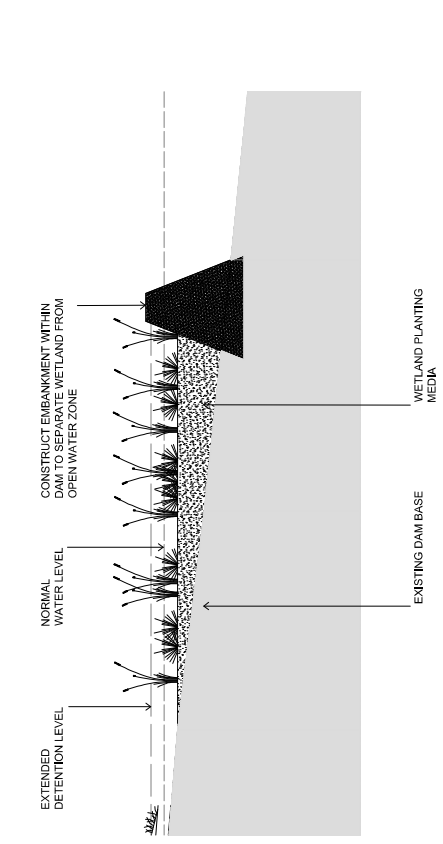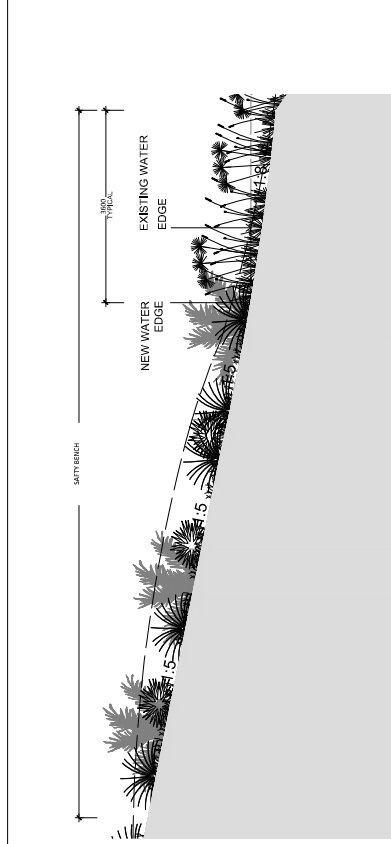

PROFESSIONAL Principal consultant:	 Florence Jaguet <i>Landscape architect</i>		 Mounthur <i>Design Studio</i>	Client:
	A : 8 Rowell Avenue, Cornhill 3124 M : 09 083 1855 E : florence.jaguet@outlook.fr			
JOB Job no:	1210			Draw no:
	Drawn by:			
	Checked by:			
	F.J			
JOB CAD file name:	1-100			Scale:
	CAD file name: ENGENAGEMENTS_dwg			
JOB Plot date:	18/09/2017			Sheet no:
	27			

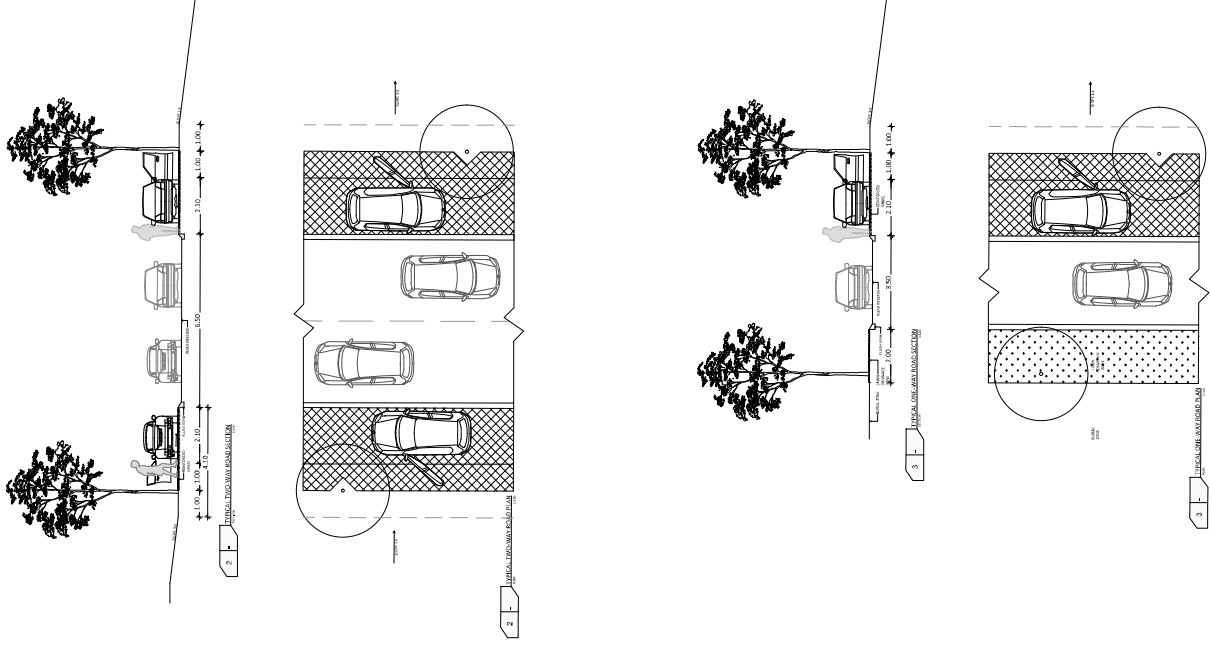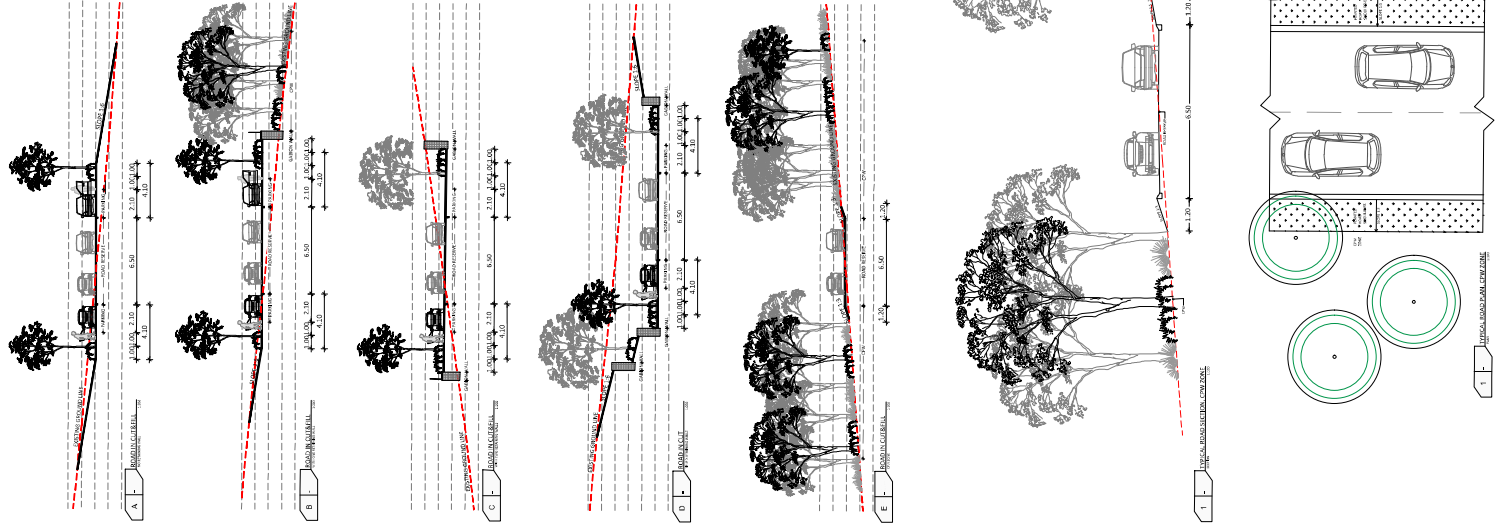

Issue:	Rev:	Description:	Date:
DA		COUNCIL	18/09/17
Project title:			
MACARTHUR MEMORIAL PARK			
VARROVILLE			
Drawing title:			
TYPICAL ROAD SECTIONS			
Principal consultant:			
Florence Jaquet MacArthur Landscape architects			
Client:			
A. B. Russell Avenue, Camboiswell 3124 Camboiswell W. 3211 003 041			
Job no:			
1210			
Drawn by:			
F.J.			
Checked by:			
F.J.			
Scale:			
VARIABLE			
CAD file name:			
L703 - TYPICAL ROAD SECTIONS.dwg			
Plot date:			
18/09/2017			
Sheet no:			
31			