
MACARTHUR MEMORIAL PARK
VARROVILLE
LANDSCAPE DRAWINGS
ST ANDREW'S ROAD

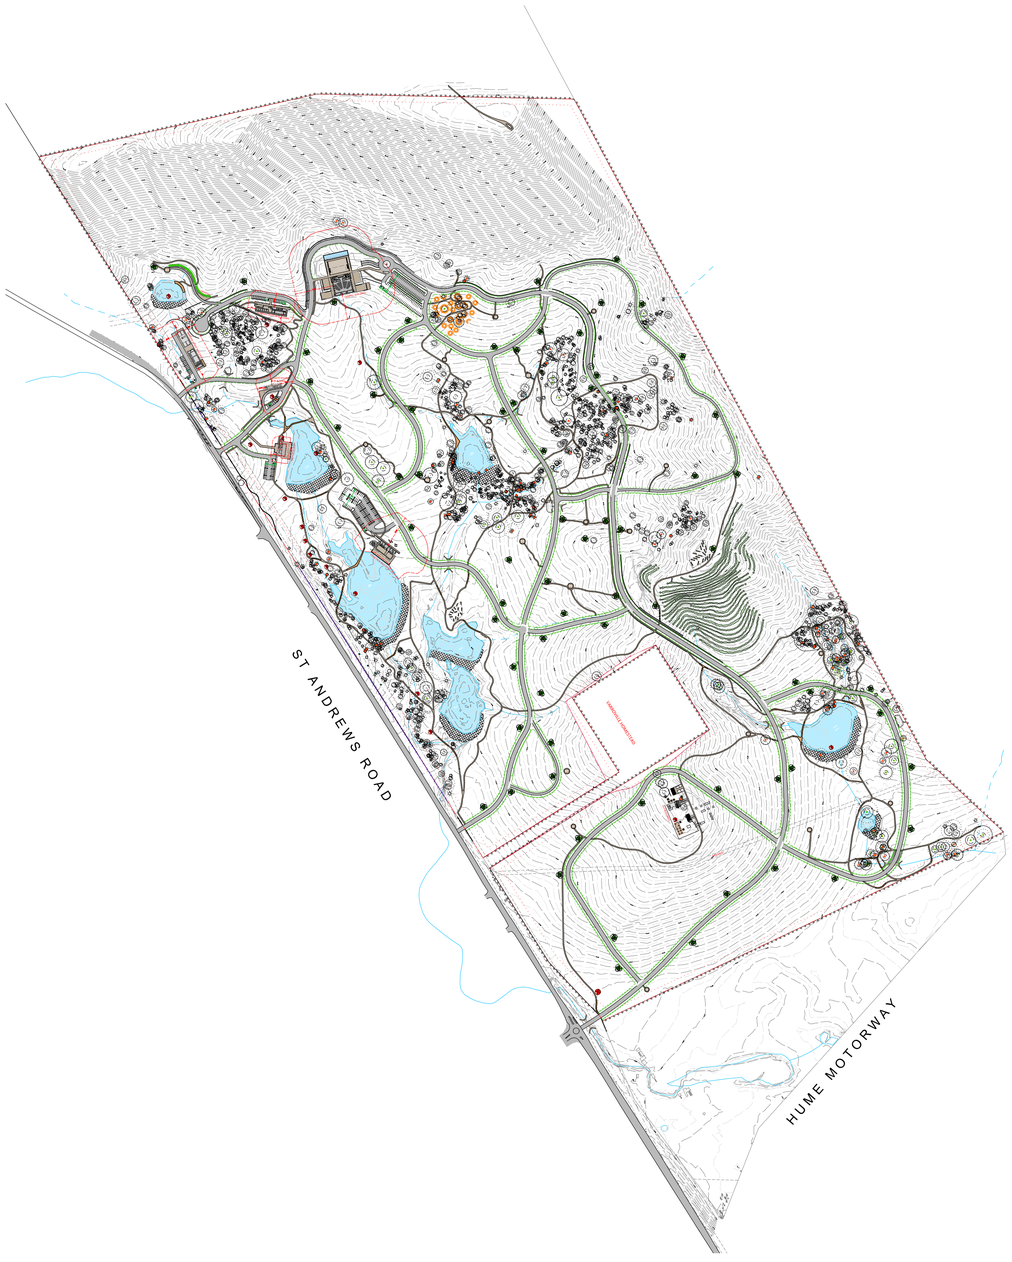

SHEET LIST TABLE

SHEET NO.	SHEET TITLE	SCALE	REV
L000	COVER SHEET	1:5000	B
L001	TILING PLAN	1:2500	B
L100	SITE MASTERPLAN	1:2500	A
L101	OVERALL SITE PLAN	1:2500	B
L102	BURIAL EXTENT & TYPES	1:2500	B
L201	SITE PLAN	1:500	B
L202	SITE PLAN	1:500	B
L203	SITE PLAN	1:500	B
L204	SITE PLAN	1:500	B
L205	SITE PLAN	1:500	B
L206	SITE PLAN	1:500	B
L207	SITE PLAN	1:500	B
L208	SITE PLAN	1:500	B
L209	SITE PLAN	1:500	B
L210	SITE PLAN	1:500	B
L211	SITE PLAN	1:500	B
L212	SITE PLAN	1:500	B
L213	SITE PLAN	1:500	B
L214	SITE PLAN	1:500	B
L215	SITE PLAN	1:500	B
L601	TYPICAL LAWN BURIAL AREA	1:100	
L602	TYPICAL LOW HEADSTONE BURIAL AREA	1:100	
L603	TYPICAL HIGH HEADSTONE BURIAL AREA	1:100	
L604	TYPICAL FULL MONUMENTAL BURIAL AREA	1:100	
L605	TYPICAL TERRACED BURIAL AREA	1:100	
L606	TYPICAL NATURAL BURIAL	1:100	
L607	TYPICAL WATER STATION, SHELTER, FENCING AND LIVING CHAPEL.	1:100	A
L608	TYPICAL WSUD ELEMENTS	1:100	
L609	TYPICAL SOIL DEPOT	1:100	
L700	LONGITUDINAL SECTIONS	1:2500	
L701	CROSS SECTION	1:2500	
L702	TYPICAL ROAD SECTION	VARIABLE	

Issue:	Rev:	Description:	Date:
DA		COUNCIL	18.09.2017
DA	A	COUNCIL RFI	15.06.2018
DA	B	DP&E_RFI	22.10.2018


Project title:
MACARTHUR MEMORIAL PARK
VARROVILLE

Drawing title:
COVER SHEET

Principal consultant:
Florence Jaquet
Landscape architect
A: 8 Rowell Avenue, Camberwell 3124
E: flo@fla.com.au
M: 0419 983 641

Client:
Macarthur Memorial Park
Care,Compassion,Choice

Job no: 1210
Drawn by: OK
Checked by: FJ
Scale: 1:5000
Drw no: L000
CAD file name: L000 COVER SHEET
REV: B
Plot date: 22/10/2018
Sheet no: 00

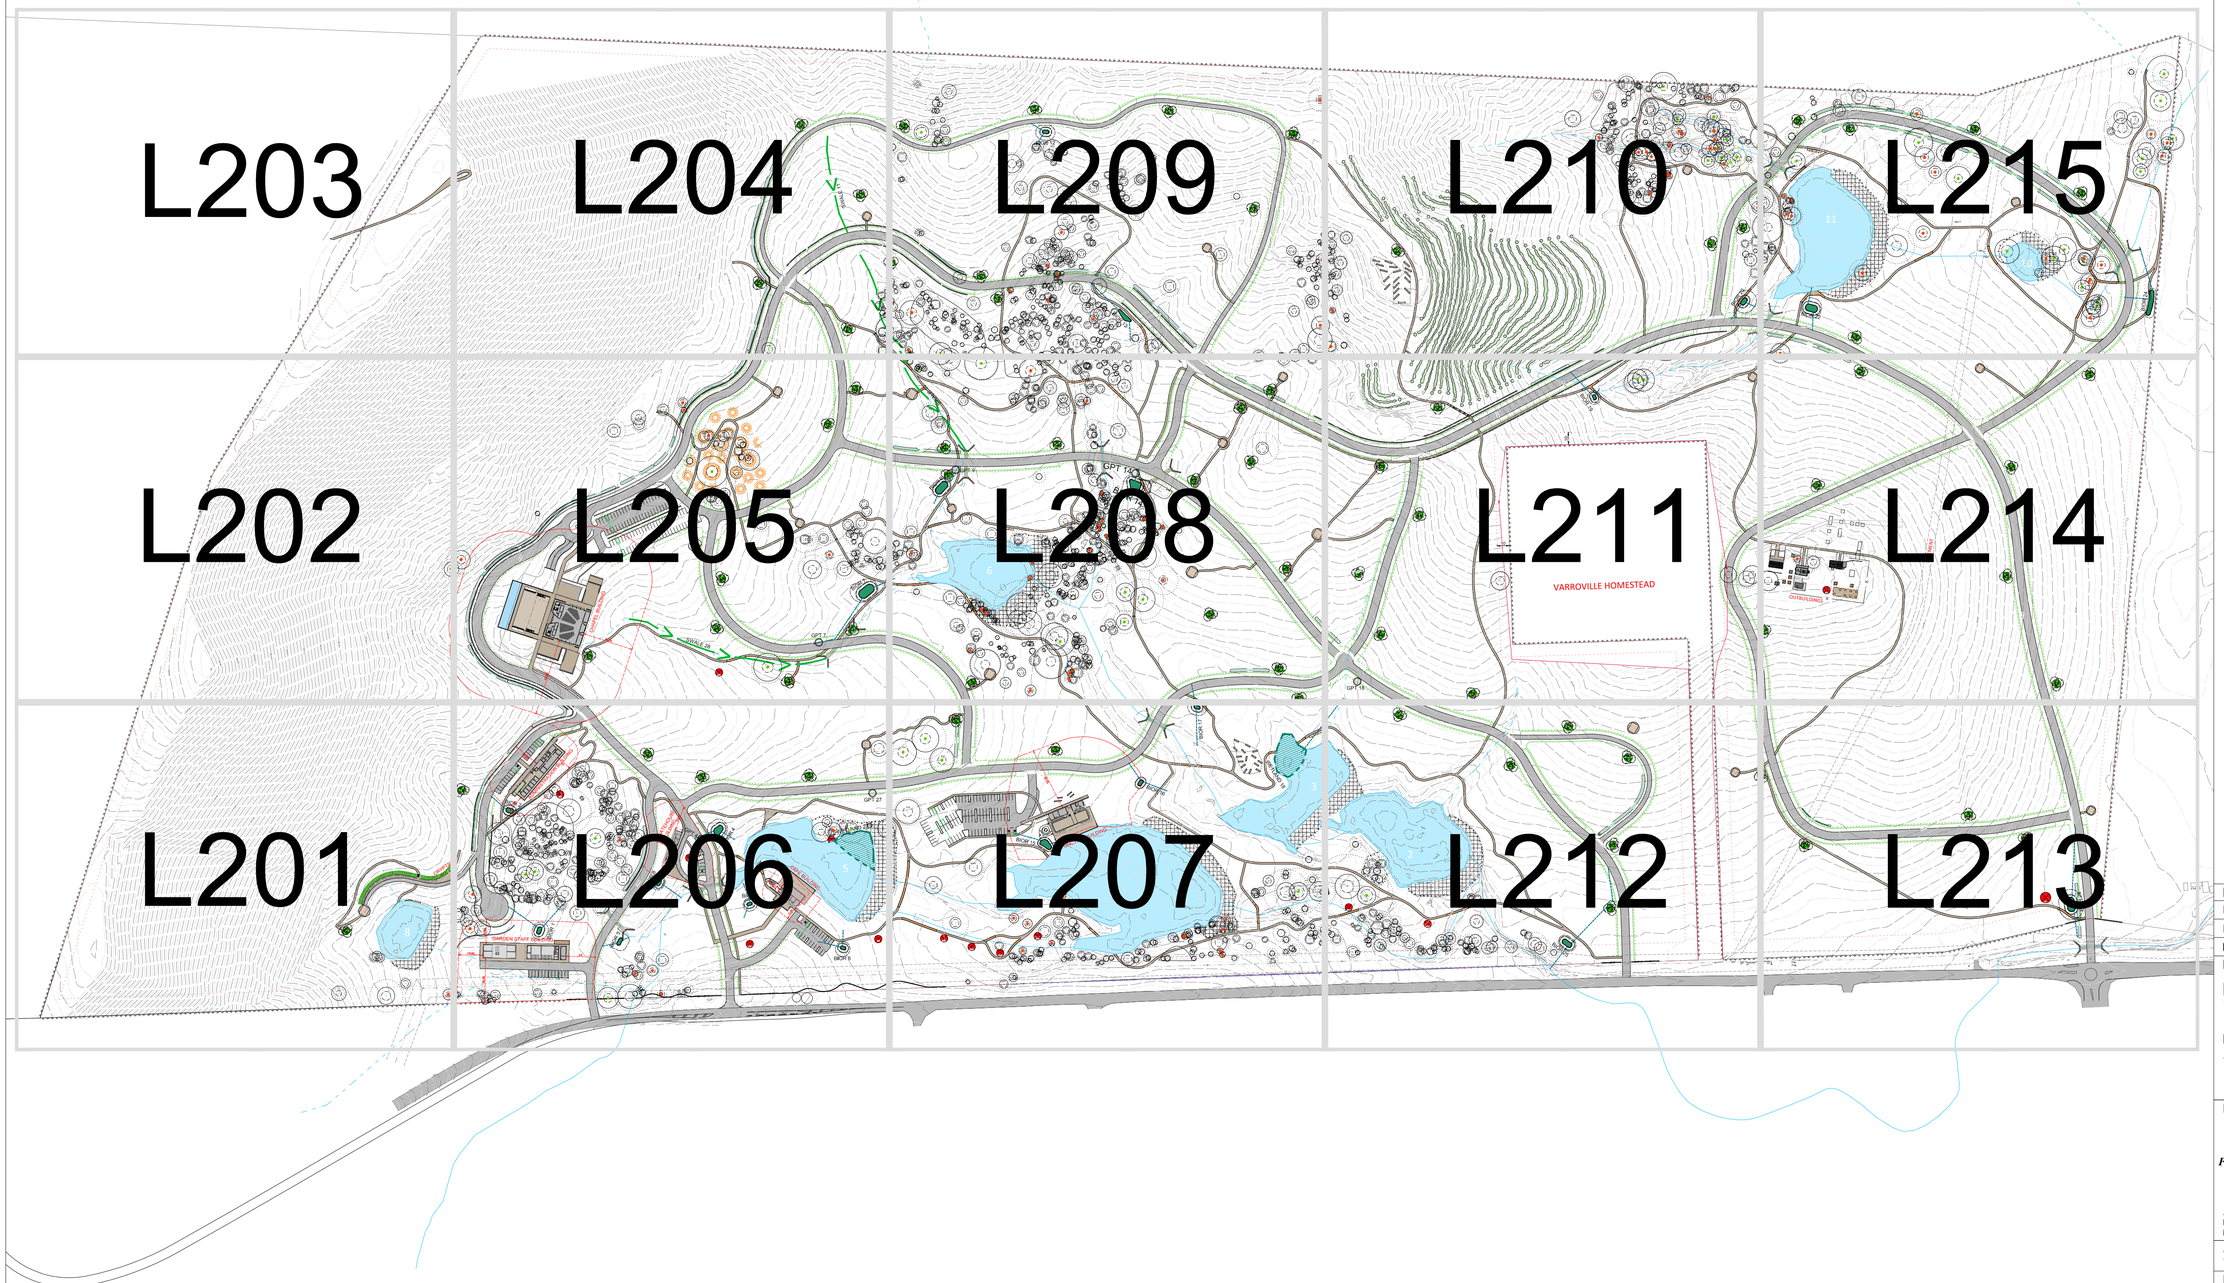

Issue:	Rev:	Description:	Date:
DA		COUNCIL	18.09.2017
DA	A	COUNCIL_RFI	15.06.2018
DA	B	DP&E_RFI	22.10.2018

Project title:

MACARTHUR MEMORIAL PARK
VARROVILLE

Drawing title:

TILING PLAN

Principal consultant:

Florence Jaquet
Landscape architect

A: 8 Rowell Avenue, Camberwell 3124
E: flo@fla.com.au
M: 0419 983 641

Client:

Macarthur Memorial Park
Care,Compassion,Choice

Job no: 1210

Drawn by: OK

Checked by: FJ

Scale: 1:2500

Drw no: L001

CAD file name: L001 TILING PLAN

REV: B

Plot date: 22/10/2018

Sheet no: 01

Macarthur Memorial Park Masterplan

ST ANDREWS ROAD, VARROVILLE



LOOKOUT



NATURAL BURIAL



BURIAL ROOMS



SHELTERS



LIVING CHAPELS



VINEYARD



SCULPTURES



CHAPEL

OFFICE

CRYPTS

WORKSHOP

SERVICE ENTRANCE

GATE HOUSE

MAIN ENTRANCE

CAFE

FUNCTION ROOM

SECONDARY ENTRANCE

PEDESTRIAN ENTRANCE

WATER EASEMENT

OUT BUILDINGS

SECONDARY ENTRANCE

PEDESTRIAN ENTRANCE

PICNIC AREAS



BOARDWALK



'TIMELINE' WALK



PLAYGROUND



BIRDHIDE



GATEWAYS



EXISTING CPW TREES

PROPOSED STREET TREES

PROPOSED CPW TREES

LOW SCREEN PLANTING

LAWN AND EXISTING CONTOURS

ECOLOGICAL AREAS (cumberland plain woodland and riparian zones)

DAM

EXISTING AND PROPOSED WATERCOURSES

PROPOSED ROADS AND CARPARI

GATEWAY SCULPTURE

SCULPTURE

NO BUILD AREA

PUBLIC OPEN SPACE

0 50 100m

Issue:	Rev:	Description:	Date:
DA		COUNCIL	18.09.2017
DA	A	DP&E_RFI	22.10.2018

Project title:

MACARTHUR MEMORIAL PARK
VARROVILLE

Drawing title:

SITE MASTERPLAN

Principal consultant:

Florence Jaquet
Landscape architect

A: 8 Rowell Avenue, Camberwell 3124
E: flo@fjla.com.au
M: 0419 983 641

Client:

Macarthur Memorial Park
Care, Compassion, Choice

Job no: 1210

Drawn by: OK

Checked by: FJ

Scale: 1:2500

Drw no: L100

CAD file name: L100 OVERALL SITE PLAN.dwg

REV: A

Plot date: 22/10/2018

Sheet no: 02

REV A

REV B

REV A

REV B

REV A

REV B
MSW CHANGED TO CPW

REV B

VARROVILLE HOMESTEAD

REV A

REV A

REV B

REV B
EXIT ONLY
(EXCEPT DURING MAJOR EVENTS)

REV B

LEGEND

SYMBOL	SURFACE	REFERENCE DOCUMENTS
	LAWN (NO BURIAL)	
	DAM	
	ROAD	*ENGINEERING DRAWINGS. (WSP P/L) *BUSHFIRE REPORT FOR BUSHFIRE COMPLIANCE (TRAVERS P/L)
	ROAD THRESHOLD	
	REINFORCED GRASS PAVEMENT	
	DECK	ARCHITECTURAL DRAWINGS FOR DETAILS (FJMT)
	PATH	
	BOARDWALK/BRIDGE	BALUSTRADES TO MATCH ARCHITECTURAL PROPOSALS FOR BALUSTRADES ON DECKS. (FJMT)
	RETAINING WALL	CIVIL ENGINEERS' DRAWINGS (WSP P/L)
	OUT BUILDINGS PAVEMENT	

BURIAL ZONES

LAWN W/ CONCEALED CONCRETE BEAMS	*DRAWING L102 FOR BURIAL EXTENT AND TYPES. *DRAWING 201-215 FOR ENLARGEMENTS *LANDSCAPE SPECIFICATIONS
LAWN W/ LOW HEADSTONE (700mm MAX HEIGHT)	
LAWN W/ HIGH HEADSTONE (1200mm MAX HEIGHT)	
TERRACED LAWN	

SYMBOL	FURNITURE	
	SHELTER	DRAWING L607
	SCULPTURE	PUBLIC ART STRATEGY REPORT (FJLA)
	WATER STATION	DRAWING L607
	GATEWAY	
	SEATING	
	BIRDHIDE	

SYMBOL	MISCELLANEOUS	
	PROPOSED VINEYARD	DETAILED PLANTING PLANS INTERPRETATION STRATEGY REPORT (FJLA)
	DEPOT	DRAWING L609

SYMBOL	PLANTING	
	EXISTING CUMBERLAND PLAIN WLD. TO BE RETAINED	ECOLOGY REPORT AND VMP (TRAVERS P/L)
	CPW TO BE REMOVED	
	PROPOSED CPW	
	PROPOSED RIPARIAN PLANTING	ECOLOGY REPORT AND VMP (TRAVERS P/L)
	PROPOSED GARDEN BEDS	DRAWINGS 501-530
	PROPOSED AQUATIC PLANTING	ECOLOGY REPORT AND VMP (TRAVERS P/L)
	PROPOSED ROOF PLANTING	DRAWINGS 501-530
	NATURAL BURIAL	
	EXISTING TREE	TREE SURVEY & ASSESSMENT PLANS (TRAVERS P/L)
	EXISTING TREE- DANGEROUS	TREE SURVEY & ASSESSMENT PLANS (TRAVERS P/L)
	EXISTING TREE- HABITAT	TREE SURVEY & ASSESSMENT PLANS (TRAVERS P/L)
	PROPOSED TREE	DRAWINGS 501-530

SYMBOL	OTHER	
	5m CONTOUR- EXISTING	
	1m CONTOUR- EXISTING	
	SITE BOUNDARY	
	NO-BUILD BOUNDARY	
	RIPARIAN ZONE, TOP OF BANK	WATERCOURSE ASSESSMENT (TRAVERS P/L)
	EXTENT OF RIPARIAN BUFFER	WATERCOURSE ASSESSMENT (TRAVERS P/L)
	VALIDATED WATERCOURSE	WATERCOURSE ASSESSMENT (TRAVERS P/L)
	DRAINAGE LINE	WATERCOURSE ASSESSMENT (TRAVERS P/L)
	BIORETENTION SWALE	WATER CYCLE MANAGEMENT PLAN (ALLUVIUM P/L)
	WETLAND TREATMENT ZONES	WATER CYCLE MANAGEMENT PLAN (ALLUVIUM P/L)
	EASEMENT	
	POWERLINE	
	ELECTRICAL POLE	
	FARM FENCING 0.9M POST & WIRE FENCING	DESIGN RESPONSE REPORT CHAPTER 7 (FJLA)
	FRONTAGE TYPE 1 1.8M TRANSPARENT FENCING	DESIGN RESPONSE REPORT CHAPTER 7 (FJLA)
	FRONTAGE TYPE 2 0.6M POST & CABLE FENCING	DESIGN RESPONSE REPORT CHAPTER 7 (FJLA)
	OUT BUILDING FENCING TIMBER POST & RAIL FENCING	INTERPRETATION STRATEGY CHAPTER 5 (FJLA)

Issue:	Rev:	Description:	Date:
DA		COUNCIL	18.09.2017
DA	A	COUNCIL_RFI	15.06.2018
DA	B	DP&E_RFI	22.10.2018

Project title:

MACARTHUR MEMORIAL PARK VARROVILLE

Drawing title:

OVERALL SITE PLAN

Principal consultant:

Florence Jaquet
Landscape architect

A: 8 Rowell Avenue, Camberwell 3124
E: flo@fjla.com.au
M: 0419 983 641

Client:

Macarthur Memorial Park
Care,Compassion,Choice

Job no: 1210

Drawn by: OK

Checked by: FJ

Scale: 1:2500

Drw no: L101

CAD file name: L101 OVERALL SITE PLAN.dwg

REV: B

Plot date: 22/10/2018

Sheet no: 03

BURIAL ZONES:

LEGEND:

- NATURAL BURIALS
- LAWN WITH CONCEALED CONCRETE BEAMS
- LOW HEADSTONE (300mm) WITH CONCEALED CONCRETE BEAMS
- HIGH HEADSTONE (1200mm) WITH CONCEALED CONCRETE BEAMS
- TERRACED
- CRYPTS
- DAM

REV A

REV B
MSW CHANGED TO CPW

REV A

REV B

REV A

REV B

REV A

REV A

REV B

REV B
EXIT ONLY
(EXCEPT DURING MAJOR EVENTS)

REV B

VARROVILLE HOMESTEAD

OUTBUILDING 1

OUTBUILDING 2

GARDEN STAFF BUILDING

Issue:	Rev:	Description:	Date:
DA		COUNCIL	18.09.2017
DA		CLIENT	29.01.2018
DA	A	COUNCIL_RFI	15.06.2018
DA	B	DP&E_RFI	22.10.2018

Project title:

MACARTHUR MEMORIAL PARK VARROVILLE

Drawing title:

BURIAL EXTENT AND TYPES

Principal consultant:

Florence Jaquet
Landscape architect

A: 8 Rowell Avenue, Camberwell 3124
E: fla@fjla.com.au
M: 0419 983 641

Client:

Macarthur Memorial Park
Care, Compassion, Choice

Job no: 1210

Drawn by: OK

Checked by: FJ

Scale: 1:2500

Drw no: L102

CAD file name: L100 OVERALL SITE PLAN.dwg

REV: B

Plot date: 22/10/2018

Sheet no: 04

JOINS L202

REV A

REV B
MSW CHANGED TO CPW

(140.00)
(135.00)
(130.00)
(125.00)
(120.00)
(115.00)
(110.00)
(105.00)
(100.00)
(95.00)
(90.00)
(85.00)
(80.00)
(80.00)
(75.00)

GRYPTS

JOINS L206

LEGEND

SYMBOL	SURFACE	REFERENCE DOCUMENTS
	LAWN (NO BURIAL)	
	DAM	
	ROAD	*ENGINEERING DRAWINGS, (WSP P/L) *BUSHFIRE REPORT FOR BUSHFIRE COMPLIANCE (TRAVERS P/L)
	ROAD THRESHOLD	
	REINFORCED GRASS PAVEMENT	
	DECK	ARCHITECTURAL DRAWINGS FOR DETAILS (FJMT)
	PATH	
	BOARDWALK/BRIDGE	BALUSTRADES TO MATCH ARCHITECTURAL PROPOSALS FOR BALUSTRADES ON DECKS. (FJMT)
	RETAINING WALL	CIVIL ENGINEERS' DRAWINGS (WSP P/L)
	OUT BUILDINGS PAVEMENT	

BURIAL ZONES

	LAWN W/ CONCEALED CONCRETE BEAMS	*DRAWING L102 FOR BURIAL EXTENT AND TYPES. *DRAWING 201-215 FOR ENLARGEMENTS *LANDSCAPE SPECIFICATIONS
	LAWN W/ LOW HEADSTONE (700mm MAX HEIGHT)	
	LAWN W/ HIGH HEADSTONE (1200mm MAX HEIGHT)	
	TERRACED LAWN	

SYMBOL	FURNITURE	
	SHELTER	DRAWING L607
	SCULPTURE	PUBLIC ART STRATEGY REPORT (FJLA)
	WATER STATION	DRAWING L607
DECEL	GATEWAY	
	SEATING	
HIDDEN	BIRDHIDE	

SYMBOL	MISCELLANEOUS	
	PROPOSED VINEYARD	DETAILED PLANTING PLANS INTERPRETATION STRATEGY REPORT (FJLA) DRAWING L609
	DEPOT	

SYMBOL	PLANTING	
	EXISTING CUMBERLAND PLAIN WLD. TO BE RETAINED	ECOLOGY REPORT AND VMP (TRAVERS P/L)
	CPW TO BE REMOVED	
	PROPOSED CPW	
	PROPOSED RIPARIAN PLANTING	ECOLOGY REPORT AND VMP (TRAVERS P/L)
	PROPOSED GARDEN BEDS	DRAWINGS 501-530
	PROPOSED AQUATIC PLANTING	ECOLOGY REPORT AND VMP (TRAVERS P/L)
	PROPOSED ROOF PLANTING	DRAWINGS 501-530
	NATURAL BURIAL	
	EXISTING TREE	TREE SURVEY & ASSESSMENT PLANS (TRAVERS P/L)
	EXISTING TREE- DANGEROUS	TREE SURVEY & ASSESSMENT PLANS (TRAVERS P/L)
	EXISTING TREE- HABITAT	TREE SURVEY & ASSESSMENT PLANS (TRAVERS P/L)
	PROPOSED TREE	DRAWINGS 501-530

SYMBOL	OTHER	
	5m CONTOUR- EXISTING	
	1m CONTOUR- EXISTING	
	SITE BOUNDARY	
	NO-BUILD BOUNDARY	
	RIPARIAN ZONE, TOP OF BANK	WATERCOURSE ASSESSMENT (TRAVERS P/L)
	EXTENT OF RIPARIAN BUFFER	WATERCOURSE ASSESSMENT (TRAVERS P/L)
	VALIDATED WATERCOURSE	WATERCOURSE ASSESSMENT (TRAVERS P/L)
	DRAINAGE LINE	WATERCOURSE ASSESSMENT (TRAVERS P/L)
	BIORETENTION SWALE	WATER CYCLE MANAGEMENT PLAN (ALLUVIUM P/L)
	WETLAND TREATMENT ZONES	WATER CYCLE MANAGEMENT PLAN (ALLUVIUM P/L)
	EASEMENT	
	POWERLINE	
	ELECTRICAL POLE	
	FARM FENCING 0.9M POST & WIRE FENCING	DESIGN RESPONSE REPORT CHAPTER 7 (FJLA)
	FRONTAGE TYPE 1 1.8M TRANSPARENT FENCING	DESIGN RESPONSE REPORT CHAPTER 7 (FJLA)
	FRONTAGE TYPE 2 0.6M POST & CABLE FENCING	DESIGN RESPONSE REPORT CHAPTER 7 (FJLA)
	OUT BUILDING FENCING TIMBER POST & RAIL FENCING	INTERPRETATION STRATEGY CHAPTER 5 (FJLA)

Issue:	Rev:	Description:	Date:
DA		COUNCIL	18.09.2017
DA	A	COUNCIL_RFI	15.06.2018
DA	B	DP&E_RFI	22.10.2018

Project title:

MACARTHUR MEMORIAL PARK VARROVILLE

Drawing title:

OVERALL SITE PLAN

Principal consultant:

Florence Jaquet
Landscape architect

A: 8 Rowell Avenue, Camberwell 3124
E: flo@fjla.com.au
M: 0419 983 641

Client:

Macarthur Memorial Park
Care, Compassion, Choice

Job no: 1210

Drawn by: OK

Checked by: FJ

Scale: 1:500

Drw no: L201

CAD file name: L200 SITE PLAN.dwg

Rev: B

Plot date: 22/10/2018

Sheet no: 05

JOINS L203

REV A

REV B
MSW CHANGED TO CPW

(140.00) (135.00) (130.00) (125.00) (120.00) (115.00) (110.00) (105.00) (100.00) (95.00) (90.00) (85.00)

JOINS L205

JOINS L201

LEGEND

SYMBOL	SURFACE	REFERENCE DOCUMENTS
	LAWN (NO BURIAL)	
	DAM	
	ROAD	*ENGINEERING DRAWINGS, (WSP P/L) *BUSHFIRE REPORT FOR BUSHFIRE COMPLIANCE (TRAVERS P/L)
	ROAD THRESHOLD	
	REINFORCED GRASS PAVEMENT	
	DECK	ARCHITECTURAL DRAWINGS FOR DETAILS (FJMT)
	PATH	
	BOARDWALK/BRIDGE	BALUSTRADES TO MATCH ARCHITECTURAL PROPOSALS FOR BALUSTRADES ON DECKS. (FJMT)
	RETAINING WALL	CIVIL ENGINEERS' DRAWINGS (WSP P/L)
	OUT BUILDINGS PAVEMENT	

BURIAL ZONES

	LAWN W/ CONCEALED CONCRETE BEAMS	*DRAWING L102 FOR BURIAL EXTENT AND TYPES. *DRAWING 201-215 FOR ENLARGEMENTS *LANDSCAPE SPECIFICATIONS
	LAWN W/ LOW HEADSTONE (700mm MAX HEIGHT)	
	LAWN W/ HIGH HEADSTONE (1200mm MAX HEIGHT)	
	TERRACED LAWN	

SYMBOL	FURNITURE	
	SHELTER	DRAWING L607
	SCULPTURE	PUBLIC ART STRATEGY REPORT (FJLA)
	WATER STATION	DRAWING L607
GATEWAY	GATEWAY	
	SEATING	
BIRDHIDE	BIRDHIDE	

SYMBOL	MISCELLANEOUS	
	PROPOSED VINEYARD	DETAILED PLANTING PLANS INTERPRETATION STRATEGY REPORT (FJLA) DRAWING L609
	DEPOT	

SYMBOL	PLANTING	
	EXISTING CUMBERLAND PLAIN WLD. TO BE RETAINED	ECOLOGY REPORT AND VMP (TRAVERS P/L)
	CPW TO BE REMOVED	
	PROPOSED CPW	
	PROPOSED RIPARIAN PLANTING	ECOLOGY REPORT AND VMP (TRAVERS P/L)
	PROPOSED GARDEN BEDS	DRAWINGS 501-530
	PROPOSED AQUATIC PLANTING	ECOLOGY REPORT AND VMP (TRAVERS P/L)
	PROPOSED ROOF PLANTING	DRAWINGS 501-530
	NATURAL BURIAL	
	EXISTING TREE	TREE SURVEY & ASSESSMENT PLANS (TRAVERS P/L)
	EXISTING TREE- DANGEROUS	TREE SURVEY & ASSESSMENT PLANS (TRAVERS P/L)
	EXISTING TREE- HABITAT	TREE SURVEY & ASSESSMENT PLANS (TRAVERS P/L)
	PROPOSED TREE	DRAWINGS 501-530

SYMBOL	OTHER	
	5m CONTOUR- EXISTING	
	1m CONTOUR- EXISTING	
	SITE BOUNDARY	
	NO-BUILD BOUNDARY	
	RIPARIAN ZONE, TOP OF BANK	WATERCOURSE ASSESSMENT (TRAVERS P/L)
	EXTENT OF RIPARIAN BUFFER	WATERCOURSE ASSESSMENT (TRAVERS P/L)
	VALIDATED WATERCOURSE	WATERCOURSE ASSESSMENT (TRAVERS P/L)
	DRAINAGE LINE	WATERCOURSE ASSESSMENT (TRAVERS P/L)
	BIORETENTION SWALE	WATER CYCLE MANAGEMENT PLAN (ALLUVIUM P/L)
	WETLAND TREATMENT ZONES	WATER CYCLE MANAGEMENT PLAN (ALLUVIUM P/L)
	EASEMENT	
	POWERLINE	
	ELECTRICAL POLE	
	FARM FENCING 0.9M POST & WIRE FENCING	DESIGN RESPONSE REPORT CHAPTER 7 (FJLA)
	FRONTAGE TYPE 1 1.8M TRANSPARENT FENCING	DESIGN RESPONSE REPORT CHAPTER 7 (FJLA)
	FRONTAGE TYPE 2 0.6M POST & CABLE FENCING	DESIGN RESPONSE REPORT CHAPTER 7 (FJLA)
	OUT BUILDING FENCING TIMBER POST & RAIL FENCING	INTERPRETATION STRATEGY CHAPTER 5 (FJLA)

Issue:	Rev:	Description:	Date:
DA		COUNCIL	18.09.2017
DA	A	COUNCIL_RFI	15.06.2018
DA	B	DP&E_RFI	22.10.2018

Project title:

MACARTHUR MEMORIAL PARK VARROVILLE

Drawing title:

OVERALL SITE PLAN

Principal consultant:


Florence Jaquet
Landscape architect

A: 8 Rowell Avenue, Camberwell 3124
E: flo@fjla.com.au
M: 0419 983 641

Client:

Macarthur Memorial Park
Care, Compassion, Choice

Job no: 1210	
Drawn by: OK	
Checked by: FJ	
Scale: 1:500	**Drw no:** L202
CAD file name: L200 SITE PLAN.dwg	**Rev:** B
Plot date: 22/10/2018	**Sheet no:** 06

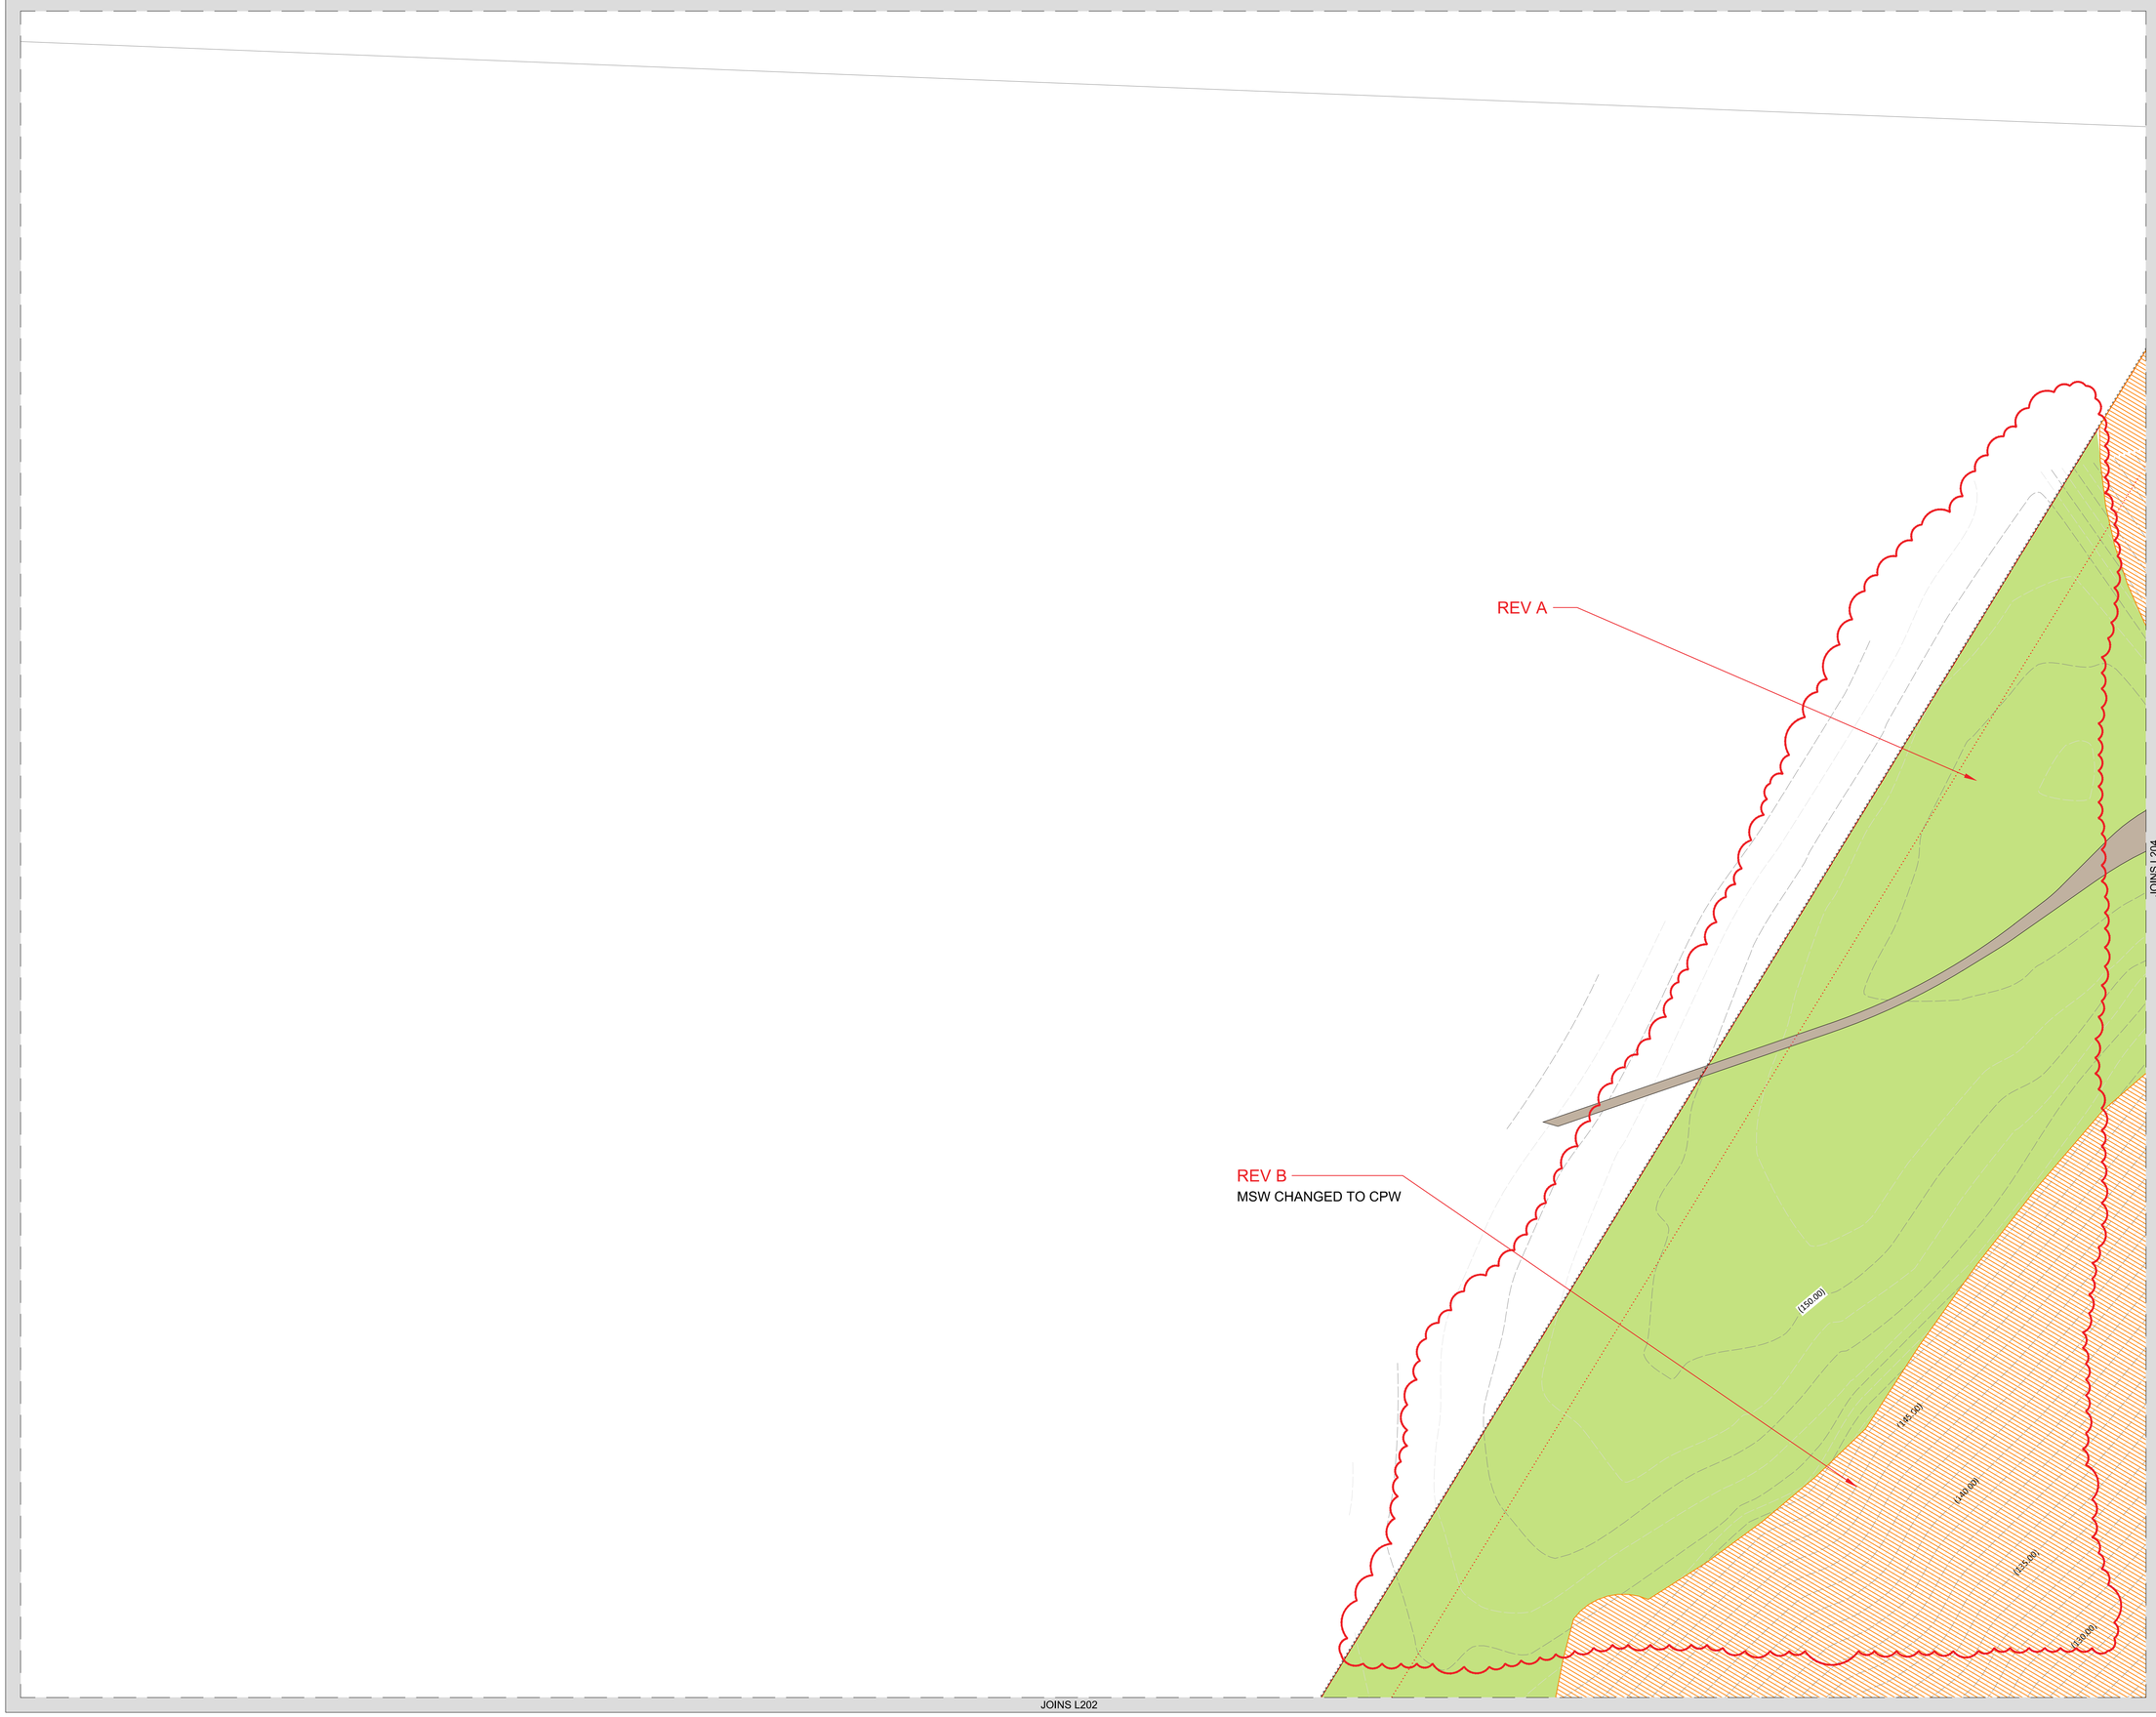

LEGEND

SYMBOL	SURFACE	REFERENCE DOCUMENTS
	LAWN (NO BURIAL)	
	DAM	
	ROAD	*ENGINEERING DRAWINGS, (WSP P/L) *BUSHFIRE REPORT FOR BUSHFIRE COMPLIANCE (TRAVERS P/L)
	ROAD THRESHOLD	
	REINFORCED GRASS PAVEMENT	
	DECK	ARCHITECTURAL DRAWINGS FOR DETAILS (FJMT)
	PATH	
	BOARDWALK/BRIDGE	BALUSTRADES TO MATCH ARCHITECTURAL PROPOSALS FOR BALUSTRADES ON DECKS. (FJMT)
	RETAINING WALL	CIVIL ENGINEERS' DRAWINGS (WSP P/L)
	OUT BUILDINGS PAVEMENT	

BURIAL ZONES

	LAWN W/ CONCEALED CONCRETE BEAMS	*DRAWING L102 FOR BURIAL EXTENT AND TYPES. *DRAWING 201-215 FOR ENLARGEMENTS *LANDSCAPE SPECIFICATIONS
	LAWN W/ LOW HEADSTONE (700mm MAX HEIGHT)	
	LAWN W/ HIGH HEADSTONE (1200mm MAX HEIGHT)	
	TERRACED LAWN	

SYMBOL	FURNITURE	
	SHELTER	DRAWING L607
	SCULPTURE	PUBLIC ART STRATEGY REPORT (FJLA)
	WATER STATION	DRAWING L607
GATE	GATEWAY	
	SEATING	
BIRDHIDE	BIRDHIDE	

SYMBOL	MISCELLANEOUS	
	PROPOSED VINEYARD	DETAILED PLANTING PLANS INTERPRETATION STRATEGY REPORT (FJLA) DRAWING L609
	DEPOT	

SYMBOL	PLANTING	
	EXISTING CUMBERLAND PLAIN WLD. TO BE RETAINED	ECOLOGY REPORT AND VMP (TRAVERS P/L)
	CPW TO BE REMOVED	
	PROPOSED CPW	
	PROPOSED RIPARIAN PLANTING	ECOLOGY REPORT AND VMP (TRAVERS P/L)
	PROPOSED GARDEN BEDS	DRAWINGS 501-530
	PROPOSED AQUATIC PLANTING	ECOLOGY REPORT AND VMP (TRAVERS P/L)
	PROPOSED ROOF PLANTING	DRAWINGS 501-530
	NATURAL BURIAL	
	EXISTING TREE	TREE SURVEY & ASSESSMENT PLANS (TRAVERS P/L)
	EXISTING TREE- DANGEROUS	TREE SURVEY & ASSESSMENT PLANS (TRAVERS P/L)
	EXISTING TREE- HABITAT	TREE SURVEY & ASSESSMENT PLANS (TRAVERS P/L)
	PROPOSED TREE	DRAWINGS 501-530

SYMBOL	OTHER	
	5m CONTOUR- EXISTING	
	1m CONTOUR- EXISTING	
	SITE BOUNDARY	
	NO-BUILD BOUNDARY	
	RIPARIAN ZONE, TOP OF BANK	WATERCOURSE ASSESSMENT (TRAVERS P/L)
	EXTENT OF RIPARIAN BUFFER	WATERCOURSE ASSESSMENT (TRAVERS P/L)
	VALIDATED WATERCOURSE	WATERCOURSE ASSESSMENT (TRAVERS P/L)
	DRAINAGE LINE	WATERCOURSE ASSESSMENT (TRAVERS P/L)
	BIORETENTION SWALE	WATER CYCLE MANAGEMENT PLAN (ALLUVIUM P/L)
	WETLAND TREATMENT ZONES	WATER CYCLE MANAGEMENT PLAN (ALLUVIUM P/L)
	EASEMENT	
	POWERLINE	
	ELECTRICAL POLE	
	FARM FENCING 0.9M POST & WIRE FENCING	DESIGN RESPONSE REPORT CHAPTER 7 (FJLA)
	FRONTAGE TYPE 1 1.8M TRANSPARENT FENCING	DESIGN RESPONSE REPORT CHAPTER 7 (FJLA)
	FRONTAGE TYPE 2 0.6M POST & CABLE FENCING	DESIGN RESPONSE REPORT CHAPTER 7 (FJLA)
	OUT BUILDING FENCING TIMBER POST & RAIL FENCING	INTERPRETATION STRATEGY CHAPTER 5 (FJLA)

Issue:	Rev:	Description:	Date:
DA		COUNCIL	18.09.2017
DA	A	COUNCIL_RFI	15.06.2018
DA	B	DP&E_RFI	22.10.2018

Project title:

MACARTHUR MEMORIAL PARK
VARROVILLE

Drawing title:

OVERALL SITE PLAN

Principal consultant:

Florence Jaquet
Landscape architect

A: 8 Rowell Avenue, Camberwell 3124
E: flo@fja.com.au
M: 0419 983 641

Client:

Macarthur Memorial Park
Care,Compassion,Choice

Job no: 1210

Drawn by: OK

Checked by: FJ

Scale: 1:500

Drw no: L203

CAD file name: L200 SITE PLAN.dwg

Rev: B

Plot date: 22/10/2018

Sheet no: 07

REV A

REV B
MSW CHANGED TO CPW

(145.00)
(140.00)
(135.00)
(130.00)
(125.00)
(120.00)
(115.00)
(110.00)
(105.00)
(100.00)
(95.00)
(90.00)
(85.00)
(80.00)

SWALE 11

JOINS L203

JOINS L209

JOINS L205

LEGEND

SYMBOL	SURFACE	REFERENCE DOCUMENTS
	LAWN (NO BURIAL)	
	DAM	
	ROAD	*ENGINEERING DRAWINGS, (WSP P/L) *BUSHFIRE REPORT FOR BUSHFIRE COMPLIANCE (TRAVERS P/L)
	ROAD THRESHOLD	
	REINFORCED GRASS PAVEMENT	
	DECK	ARCHITECTURAL DRAWINGS FOR DETAILS (FJMT)
	PATH	
	BOARDWALK/BRIDGE	BALUSTRADES TO MATCH ARCHITECTURAL PROPOSALS FOR BALUSTRADES ON DECKS. (FJMT)
	RETAINING WALL	CIVIL ENGINEERS' DRAWINGS (WSP P/L)
	OUT BUILDINGS PAVEMENT	

BURIAL ZONES

LAWN W/ CONCEALED CONCRETE BEAMS	*DRAWING L102 FOR BURIAL EXTENT AND TYPES. *DRAWING 201-215 FOR ENLARGEMENTS *LANDSCAPE SPECIFICATIONS
LAWN W/ LOW HEADSTONE (700mm MAX HEIGHT)	
LAWN W/ HIGH HEADSTONE (1200mm MAX HEIGHT)	
TERFACED LAWN	

SYMBOL	FURNITURE	
	SHELTER	DRAWING L607
	SCULPTURE	PUBLIC ART STRATEGY REPORT (FJLA)
	WATER STATION	DRAWING L607
GATEWAY	GATEWAY	
	SEATING	
BIRDHIDE	BIRDHIDE	

SYMBOL	MISCELLANEOUS	
	PROPOSED VINEYARD	DETAILED PLANTING PLANS INTERPRETATION STRATEGY REPORT (FJLA) DRAWING L609
	DEPOT	

SYMBOL	PLANTING	
	EXISTING CUMBERLAND PLAIN WLD. TO BE RETAINED	ECOLOGY REPORT AND VMP (TRAVERS P/L)
	CPW TO BE REMOVED	
	PROPOSED CPW	
	PROPOSED RIPARIAN PLANTING	ECOLOGY REPORT AND VMP (TRAVERS P/L)
	PROPOSED GARDEN BEDS	DRAWINGS 501-530
	PROPOSED AQUATIC PLANTING	ECOLOGY REPORT AND VMP (TRAVERS P/L)
	PROPOSED ROOF PLANTING	DRAWINGS 501-530
	NATURAL BURIAL	
	EXISTING TREE	TREE SURVEY & ASSESSMENT PLANS (TRAVERS P/L)
	EXISTING TREE- DANGEROUS	TREE SURVEY & ASSESSMENT PLANS (TRAVERS P/L)
	EXISTING TREE- HABITAT	TREE SURVEY & ASSESSMENT PLANS (TRAVERS P/L)
	PROPOSED TREE	DRAWINGS 501-530

SYMBOL	OTHER	
	5m CONTOUR- EXISTING	
	1m CONTOUR- EXISTING	
	SITE BOUNDARY	
	NO-BUILD BOUNDARY	
	RIPARIAN ZONE, TOP OF BANK	WATERCOURSE ASSESSMENT (TRAVERS P/L)
	EXTENT OF RIPARIAN BUFFER	WATERCOURSE ASSESSMENT (TRAVERS P/L)
	VALIDATED WATERCOURSE	WATERCOURSE ASSESSMENT (TRAVERS P/L)
	DRAINAGE LINE	WATERCOURSE ASSESSMENT (TRAVERS P/L)
	BIORETENTION SWALE	WATER CYCLE MANAGEMENT PLAN (ALLUVIUM P/L)
	WETLAND TREATMENT ZONES	WATER CYCLE MANAGEMENT PLAN (ALLUVIUM P/L)
	EASEMENT	
	POWERLINE	
	ELECTRICAL POLE	
	FARM FENCING 0.9M POST & WIRE FENCING	DESIGN RESPONSE REPORT CHAPTER 7 (FJLA)
	FRONTAGE TYPE 1 1.8M TRANSPARENT FENCING	DESIGN RESPONSE REPORT CHAPTER 7 (FJLA)
	FRONTAGE TYPE 2 0.6M POST & CABLE FENCING	DESIGN RESPONSE REPORT CHAPTER 7 (FJLA)
	OUT BUILDING FENCING TIMBER POST & RAIL FENCING	INTERPRETATION STRATEGY CHAPTER 5 (FJLA)

Issue:	Rev:	Description:	Date:
DA		COUNCIL	18.09.2017
DA	A	COUNCIL_RFI	15.06.2018
DA	B	DP&E_RFI	22.10.2018

Project title:

MACARTHUR MEMORIAL PARK VARROVILLE

Drawing title:

OVERALL SITE PLAN

Principal consultant:

Florence Jaquet
Landscape architect

A: 8 Rowell Avenue, Camberwell 3124
E: flo@fjla.com.au
M: 0419 983 641

Client:

Macarthur Memorial Park
Care,Compassion,Choice

Job no: 1210

Drawn by: OK

Checked by: FJ

Scale: 1:500

Drw no: L204

CAD file name: L200 SITE PLAN.dwg

Rev: B

Plot date: 22/10/2018

Sheet no: 08

JOINS L204

JOINS L202

JOINS L208

JOINS L206

REV A

REV B
MSW CHANGED TO CPW

IN NATURAL BURIAL AREA, CPW HAS BEEN CALCULATED AS BEING REMOVED (REFER TO TRAVERS REPORT). EXISTING TREES IN THIS AREA TO BE RETAINED.

(120.00)
(115.00)
(110.00)
(105.00)
(100.00)
(95.00)
(90.00)

CHAPEL BUILDING

SWALE 28

BIOR 7

GPT 7

LEGEND

SYMBOL	SURFACE	REFERENCE DOCUMENTS
	LAWN (NO BURIAL)	
	DAM	
	ROAD	*ENGINEERING DRAWINGS, (WSP P/L) *BUSHFIRE REPORT FOR BUSHFIRE COMPLIANCE (TRAVERS P/L)
	ROAD THRESHOLD	
	REINFORCED GRASS PAVEMENT	
	DECK	ARCHITECTURAL DRAWINGS FOR DETAILS (FJMT)
	PATH	
	BOARDWALK/BRIDGE	BALUSTRADES TO MATCH ARCHITECTURAL PROPOSALS FOR BALUSTRADES ON DECKS. (FJMT)
	RETAINING WALL	CIVIL ENGINEERS' DRAWINGS (WSP P/L)
	OUT BUILDINGS PAVEMENT	

BURIAL ZONES

LAWN W/ CONCEALED CONCRETE BEAMS	*DRAWING L102 FOR BURIAL EXTENT AND TYPES. *DRAWING 201-215 FOR ENLARGEMENTS *LANDSCAPE SPECIFICATIONS
LAWN W/ LOW HEADSTONE (700mm MAX HEIGHT)	
LAWN W/ HIGH HEADSTONE (1200mm MAX HEIGHT)	
TERRACED LAWN	

SYMBOL	FURNITURE	
	SHELTER	DRAWING L607
	SCULPTURE	PUBLIC ART STRATEGY REPORT (FJLA)
	WATER STATION	DRAWING L607
DECEL	GATEWAY	
	SEATING	
HIDDEN	BIRDHIDE	

SYMBOL	MISCELLANEOUS	
	PROPOSED VINEYARD	DETAILED PLANTING PLANS INTERPRETATION STRATEGY REPORT (FJLA)
	DEPOT	DRAWING L609

SYMBOL	PLANTING	
	EXISTING CUMBERLAND PLAIN WLD. TO BE RETAINED	ECOLOGY REPORT AND VMP (TRAVERS P/L)
	CPW TO BE REMOVED	
	PROPOSED CPW	
	PROPOSED RIPARIAN PLANTING	ECOLOGY REPORT AND VMP (TRAVERS P/L)
	PROPOSED GARDEN BEDS	DRAWINGS 501-530
	PROPOSED AQUATIC PLANTING	ECOLOGY REPORT AND VMP (TRAVERS P/L)
	PROPOSED ROOF PLANTING	DRAWINGS 501-530
	NATURAL BURIAL	
	EXISTING TREE	TREE SURVEY & ASSESSMENT PLANS (TRAVERS P/L)
	EXISTING TREE- DANGEROUS	TREE SURVEY & ASSESSMENT PLANS (TRAVERS P/L)
	EXISTING TREE- HABITAT	TREE SURVEY & ASSESSMENT PLANS (TRAVERS P/L)
	PROPOSED TREE	DRAWINGS 501-530

SYMBOL	OTHER	
	5m CONTOUR- EXISTING	
	1m CONTOUR- EXISTING	
	SITE BOUNDARY	
	NO-BUILD BOUNDARY	
	RIPARIAN ZONE, TOP OF BANK	WATERCOURSE ASSESSMENT (TRAVERS P/L)
	EXTENT OF RIPARIAN BUFFER	WATERCOURSE ASSESSMENT (TRAVERS P/L)
	VALIDATED WATERCOURSE	WATERCOURSE ASSESSMENT (TRAVERS P/L)
	DRAINAGE LINE	WATERCOURSE ASSESSMENT (TRAVERS P/L)
	BIORETENTION SWALE	WATER CYCLE MANAGEMENT PLAN (ALLUVIUM P/L)
	WETLAND TREATMENT ZONES	WATER CYCLE MANAGEMENT PLAN (ALLUVIUM P/L)
	EASEMENT	
	POWERLINE	
	ELECTRICAL POLE	
	FARM FENCING 0.9M POST & WIRE FENCING	DESIGN RESPONSE REPORT CHAPTER 7 (FJLA)
	FRONTAGE TYPE 1 1.8M TRANSPARENT FENCING	DESIGN RESPONSE REPORT CHAPTER 7 (FJLA)
	FRONTAGE TYPE 2 0.6M POST & CABLE FENCING	DESIGN RESPONSE REPORT CHAPTER 7 (FJLA)
	OUT BUILDING FENCING TIMBER POST & RAIL FENCING	INTERPRETATION STRATEGY CHAPTER 5 (FJLA)

Issue:	Rev:	Description:	Date:
DA		COUNCIL	18.09.2017
DA	A	COUNCIL_RFI	15.06.2018
DA	B	DP&E_RFI	22.10.2018

Project title:

MACARTHUR MEMORIAL PARK
VARROVILLE

Drawing title:

OVERALL SITE PLAN

Principal consultant:

Florence Jaquet
Landscape architect

A: 8 Rowell Avenue, Camberwell 3124
E: flo@fjla.com.au
M: 0419 983 641

Client:

Macarthur Memorial Park
Care, Compassion, Choice

Job no: 1210	
Drawn by: OK	
Checked by: FJ	
Scale: 1:500	**Drw no:** L205
CAD file name: L200 SITE PLAN.dwg	**Rev:** B
Plot date: 22/10/2018	**Sheet no:** 09

JOINS DWG L205

JOINS DWG L201

JOINS DWG L207



LEGEND

SYMBOL	SURFACE	REFERENCE DOCUMENTS
	LAWN (NO BURIAL)	
	DAM	
	ROAD	*ENGINEERING DRAWINGS, (WSP P/L) *BUSHFIRE REPORT FOR BUSHFIRE COMPLIANCE (TRAVERS P/L)
	ROAD THRESHOLD	
	REINFORCED GRASS PAVEMENT	
	DECK	ARCHITECTURAL DRAWINGS FOR DETAILS (FJMT)
	PATH	
	BOARDWALK/BRIDGE	BALUSTRADES TO MATCH ARCHITECTURAL PROPOSALS FOR BALUSTRADES ON DECKS. (FJMT)
	RETAINING WALL	CIVIL ENGINEERS' DRAWINGS (WSP P/L)
	OUT BUILDINGS PAVEMENT	

BURIAL ZONES

LAWN W/ CONCEALED CONCRETE BEAMS	*DRAWING L102 FOR BURIAL EXTENT AND TYPES. *DRAWING 201-215 FOR ENLARGEMENTS *LANDSCAPE SPECIFICATIONS
LAWN W/ LOW HEADSTONE (700mm MAX HEIGHT)	
LAWN W/ HIGH HEADSTONE (1200mm MAX HEIGHT)	
TERRACED LAWN	

SYMBOL	FURNITURE	
	SHELTER	DRAWING L607
	SCULPTURE	PUBLIC ART STRATEGY REPORT (FJLA)
	WATER STATION	DRAWING L607
DCBS	GATEWAY	
	SEATING	
HNSN	BIRDHIDE	

SYMBOL	MISCELLANEOUS	
	PROPOSED VINEYARD	DETAILED PLANTING PLANS INTERPRETATION STRATEGY REPORT (FJLA)
	DEPOT	DRAWING L609

SYMBOL	PLANTING	
	EXISTING CUMBERLAND PLAIN WLD. TO BE RETAINED	ECOLOGY REPORT AND VMP (TRAVERS P/L)
	CPW TO BE REMOVED	
	PROPOSED CPW	
	PROPOSED RIPARIAN PLANTING	ECOLOGY REPORT AND VMP (TRAVERS P/L)
	PROPOSED GARDEN BEDS	DRAWINGS 501-530
	PROPOSED AQUATIC PLANTING	ECOLOGY REPORT AND VMP (TRAVERS P/L)
	PROPOSED ROOF PLANTING	DRAWINGS 501-530
	NATURAL BURIAL	
	EXISTING TREE	TREE SURVEY & ASSESSMENT PLANS (TRAVERS P/L)
	EXISTING TREE- DANGEROUS	TREE SURVEY & ASSESSMENT PLANS (TRAVERS P/L)
	EXISTING TREE- HABITAT	TREE SURVEY & ASSESSMENT PLANS (TRAVERS P/L)
	PROPOSED TREE	DRAWINGS 501-530

SYMBOL	OTHER	
	5m CONTOUR- EXISTING	
	1m CONTOUR- EXISTING	
	SITE BOUNDARY	
	NO-BUILD BOUNDARY	
	RIPARIAN ZONE, TOP OF BANK	WATERCOURSE ASSESSMENT (TRAVERS P/L)
	EXTENT OF RIPARIAN BUFFER	WATERCOURSE ASSESSMENT (TRAVERS P/L)
	VALIDATED WATERCOURSE	WATERCOURSE ASSESSMENT (TRAVERS P/L)
	DRAINAGE LINE	WATERCOURSE ASSESSMENT (TRAVERS P/L)
	BIORETENTION SWALE	WATER CYCLE MANAGEMENT PLAN (ALLUVIUM P/L)
	WETLAND TREATMENT ZONES	WATER CYCLE MANAGEMENT PLAN (ALLUVIUM P/L)
	EASEMENT	
	POWERLINE	
	ELECTRICAL POLE	
	FARM FENCING 0.9M POST & WIRE FENCING	DESIGN RESPONSE REPORT CHAPTER 7 (FJLA)
	FRONTAGE TYPE 1 1.8M TRANSPARENT FENCING	DESIGN RESPONSE REPORT CHAPTER 7 (FJLA)
	FRONTAGE TYPE 2 0.6M POST & CABLE FENCING	DESIGN RESPONSE REPORT CHAPTER 7 (FJLA)
	OUT BUILDING FENCING TIMBER POST & RAIL FENCING	INTERPRETATION STRATEGY CHAPTER 5 (FJLA)

Issue:	Rev:	Description:	Date:
DA		COUNCIL	18.09.2017
DA	A	COUNCIL_RFI	15.06.2018
DA	B	DP&E_RFI	22.10.2018

Project title:

MACARTHUR MEMORIAL PARK VARROVILLE

Drawing title:

OVERALL SITE PLAN

Principal consultant:

Florence Jaquet
Landscape architect

A: 8 Rowell Avenue, Camberwell 3124
E: flo@fjla.com.au
M: 0419 983 641

Client:

Macarthur Memorial Park
Care, Compassion, Choice

Job no: 1210

Drawn by: OK

Checked by: FJ

Scale: 1:500

Drw no: L206

CAD file name: L200 SITE PLAN.dwg

Rev: B

Plot date: 22/10/2018

Sheet no: 10

JOINS L208

JOINS L206

JOINS L212

BIOR 17

BIOR 16

BIOR 15

WETLAND 18

FUNCTION BUILDING

FENCED OFF GROUND ACCESS TO BE FROM BUR... ONLY

S2.00

(55.00)

(60.00)

2.5M

4M

3

4

REV A

REV B

LEGEND

SYMBOL	SURFACE	REFERENCE DOCUMENTS
	LAWN (NO BURIAL)	
	DAM	
	ROAD	*ENGINEERING DRAWINGS, (WSP P/L) *BUSHFIRE REPORT FOR BUSHFIRE COMPLIANCE (TRAVERS P/L)
	ROAD THRESHOLD	
	REINFORCED GRASS PAVEMENT	
	DECK	ARCHITECTURAL DRAWINGS FOR DETAILS (FJMT)
	PATH	
	BOARDWALK/BRIDGE	BALUSTRADES TO MATCH ARCHITECTURAL PROPOSALS FOR BALUSTRADES ON DECKS. (FJMT)
	RETAINING WALL	CIVIL ENGINEERS' DRAWINGS (WSP P/L)
	OUT BUILDINGS PAVEMENT	

BURIAL ZONES

LAWN W/ CONCEALED CONCRETE BEAMS	*DRAWING L102 FOR BURIAL EXTENT AND TYPES. *DRAWING 201-215 FOR ENLARGEMENTS *LANDSCAPE SPECIFICATIONS
LAWN W/ LOW HEADSTONE (700mm MAX HEIGHT)	
LAWN W/ HIGH HEADSTONE (1200mm MAX HEIGHT)	
TERRACED LAWN	

SYMBOL	FURNITURE	
	SHELTER	DRAWING L607
	SCULPTURE	PUBLIC ART STRATEGY REPORT (FJLA)
	WATER STATION	DRAWING L607
	GATEWAY	
	SEATING	
	BIRDHIDE	

SYMBOL	MISCELLANEOUS	
	PROPOSED VINEYARD	DETAILED PLANTING PLANS INTERPRETATION STRATEGY REPORT (FJLA)
	DEPOT	DRAWING L609

SYMBOL	PLANTING	
	EXISTING CUMBERLAND PLAIN WLD. TO BE RETAINED	ECOLOGY REPORT AND VMP (TRAVERS P/L)
	CPW TO BE REMOVED	
	PROPOSED CPW	
	PROPOSED RIPARIAN PLANTING	ECOLOGY REPORT AND VMP (TRAVERS P/L)
	PROPOSED GARDEN BEDS	DRAWINGS 501-530
	PROPOSED AQUATIC PLANTING	ECOLOGY REPORT AND VMP (TRAVERS P/L)
	PROPOSED ROOF PLANTING	DRAWINGS 501-530
	NATURAL BURIAL	
	EXISTING TREE	TREE SURVEY & ASSESSMENT PLANS (TRAVERS P/L)
	EXISTING TREE- DANGEROUS	TREE SURVEY & ASSESSMENT PLANS (TRAVERS P/L)
	EXISTING TREE- HABITAT	TREE SURVEY & ASSESSMENT PLANS (TRAVERS P/L)
	PROPOSED TREE	DRAWINGS 501-530

SYMBOL	OTHER	
	5m CONTOUR- EXISTING	
	1m CONTOUR- EXISTING	
	SITE BOUNDARY	
	NO-BUILD BOUNDARY	
	RIPARIAN ZONE, TOP OF BANK	WATERCOURSE ASSESSMENT (TRAVERS P/L)
	EXTENT OF RIPARIAN BUFFER	WATERCOURSE ASSESSMENT (TRAVERS P/L)
	VALIDATED WATERCOURSE	WATERCOURSE ASSESSMENT (TRAVERS P/L)
	DRAINAGE LINE	WATERCOURSE ASSESSMENT (TRAVERS P/L)
	BIORETENTION SWALE	WATER CYCLE MANAGEMENT PLAN (ALLUVIUM P/L)
	WETLAND TREATMENT ZONES	WATER CYCLE MANAGEMENT PLAN (ALLUVIUM P/L)
	EASEMENT	
	POWERLINE	
	ELECTRICAL POLE	
	FARM FENCING 0.9M POST & WIRE FENCING	DESIGN RESPONSE REPORT CHAPTER 7 (FJLA)
	FRONTAGE TYPE 1 1.8M TRANSPARENT FENCING	DESIGN RESPONSE REPORT CHAPTER 7 (FJLA)
	FRONTAGE TYPE 2 0.6M POST & CABLE FENCING	DESIGN RESPONSE REPORT CHAPTER 7 (FJLA)
	OUT BUILDING FENCING TIMBER POST & RAIL FENCING	INTERPRETATION STRATEGY CHAPTER 5 (FJLA)

Issue:	Rev:	Description:	Date:
DA		COUNCIL	18.09.2017
DA	A	COUNCIL_RFI	15.06.2018
DA	B	DP&E_RFI	22.10.2018

Project title:

MACARTHUR MEMORIAL PARK VARROVILLE

Drawing title:

OVERALL SITE PLAN

Principal consultant:

Florence Jaquet
Landscape architect

A: 8 Rowell Avenue, Camberwell 3124
E: flo@fla.com.au
M: 0419 983 641

Client:

Macarthur Memorial Park
Care,Compassion,Choice

Job no: 1210

Drawn by: OK

Checked by: FJ

Scale: 1:500

Drw no: L207

CAD file name: L200 SITE PLAN.dwg

Rev: B

Plot date: 22/10/2018

Sheet no: 11

JOINS L209

JOINS L205

JOINS L211

JOINS L207

SWALE 10

GPT 9

BIOR 9

REV A

REV B

GPT 14

BIOR 14

6

(75.00)

(70.00)

(65.00)

(60.00)

(65.00)

(65.00)

LEGEND

SYMBOL	SURFACE	REFERENCE DOCUMENTS
	LAWN (NO BURIAL)	
	DAM	
	ROAD	*ENGINEERING DRAWINGS, (WSP P/L) *BUSHFIRE REPORT FOR BUSHFIRE COMPLIANCE (TRAVERS P/L)
	ROAD THRESHOLD	
	REINFORCED GRASS PAVEMENT	
	DECK	ARCHITECTURAL DRAWINGS FOR DETAILS (FJMT)
	PATH	
	BOARDWALK/BRIDGE	BALUSTRADES TO MATCH ARCHITECTURAL PROPOSALS FOR BALUSTRADES ON DECKS. (FJMT)
	RETAINING WALL	CIVIL ENGINEERS' DRAWINGS (WSP P/L)
	OUT BUILDINGS PAVEMENT	

BURIAL ZONES

	LAWN W/ CONCEALED CONCRETE BEAMS	*DRAWING L102 FOR BURIAL EXTENT AND TYPES. *DRAWING 201-215 FOR ENLARGEMENTS *LANDSCAPE SPECIFICATIONS
	LAWN W/ LOW HEADSTONE (700mm MAX HEIGHT)	
	LAWN W/ HIGH HEADSTONE (1200mm MAX HEIGHT)	
	TERRACED LAWN	

SYMBOL	FURNITURE	
	SHELTER	DRAWING L607
	SCULPTURE	PUBLIC ART STRATEGY REPORT (FJLA)
	WATER STATION	DRAWING L607
	GATEWAY	
	SEATING	
	BIRDHIDE	

SYMBOL	MISCELLANEOUS	
	PROPOSED VINEYARD	DETAILED PLANTING PLANS INTERPRETATION STRATEGY REPORT (FJLA)
	DEPOT	DRAWING L609

SYMBOL	PLANTING	
	EXISTING CUMBERLAND PLAIN WLD. TO BE RETAINED	ECOLOGY REPORT AND VMP (TRAVERS P/L)
	CPW TO BE REMOVED	
	PROPOSED CPW	
	PROPOSED RIPARIAN PLANTING	ECOLOGY REPORT AND VMP (TRAVERS P/L)
	PROPOSED GARDEN BEDS	DRAWINGS 501-530
	PROPOSED AQUATIC PLANTING	ECOLOGY REPORT AND VMP (TRAVERS P/L)
	PROPOSED ROOF PLANTING	DRAWINGS 501-530
	NATURAL BURIAL	
	EXISTING TREE	TREE SURVEY & ASSESSMENT PLANS (TRAVERS P/L)
	EXISTING TREE- DANGEROUS	TREE SURVEY & ASSESSMENT PLANS (TRAVERS P/L)
	EXISTING TREE- HABITAT	TREE SURVEY & ASSESSMENT PLANS (TRAVERS P/L)
	PROPOSED TREE	DRAWINGS 501-530

SYMBOL	OTHER	
	5m CONTOUR- EXISTING	
	1m CONTOUR- EXISTING	
	SITE BOUNDARY	
	NO-BUILD BOUNDARY	
	RIPARIAN ZONE, TOP OF BANK	WATERCOURSE ASSESSMENT (TRAVERS P/L)
	EXTENT OF RIPARIAN BUFFER	WATERCOURSE ASSESSMENT (TRAVERS P/L)
	VALIDATED WATERCOURSE	WATERCOURSE ASSESSMENT (TRAVERS P/L)
	DRAINAGE LINE	WATERCOURSE ASSESSMENT (TRAVERS P/L)
	BIORETENTION SWALE	WATER CYCLE MANAGEMENT PLAN (ALLUVIUM P/L)
	WETLAND TREATMENT ZONES	WATER CYCLE MANAGEMENT PLAN (ALLUVIUM P/L)
	EASEMENT	
	POWERLINE	
	ELECTRICAL POLE	
	FARM FENCING 0.9M POST & WIRE FENCING	DESIGN RESPONSE REPORT CHAPTER 7 (FJLA)
	FRONTAGE TYPE 1 1.8M TRANSPARENT FENCING	DESIGN RESPONSE REPORT CHAPTER 7 (FJLA)
	FRONTAGE TYPE 2 0.6M POST & CABLE FENCING	DESIGN RESPONSE REPORT CHAPTER 7 (FJLA)
	OUT BUILDING FENCING TIMBER POST & RAIL FENCING	INTERPRETATION STRATEGY CHAPTER 5 (FJLA)

Issue:	Rev:	Description:	Date:
DA		COUNCIL	18.09.2017
DA	A	COUNCIL_RFI	15.06.2018
DA	B	DP&E_RFI	22.10.2018

Project title:

MACARTHUR MEMORIAL PARK VARROVILLE

Drawing title:

OVERALL SITE PLAN

Principal consultant:

Florence Jaquet
Landscape architect

A: 8 Rowell Avenue, Camberwell 3124
E: flo@fjla.com.au
M: 0419 983 641

Client:

Macarthur Memorial Park
Care,Compassion,Choice

Job no: 1210

Drawn by: OK

Checked by: FJ

Scale: 1:500


Drw no: L208

CAD file name: L200 SITE PLAN.dwg

Rev: B

Plot date: 22/10/2018

Sheet no: 12

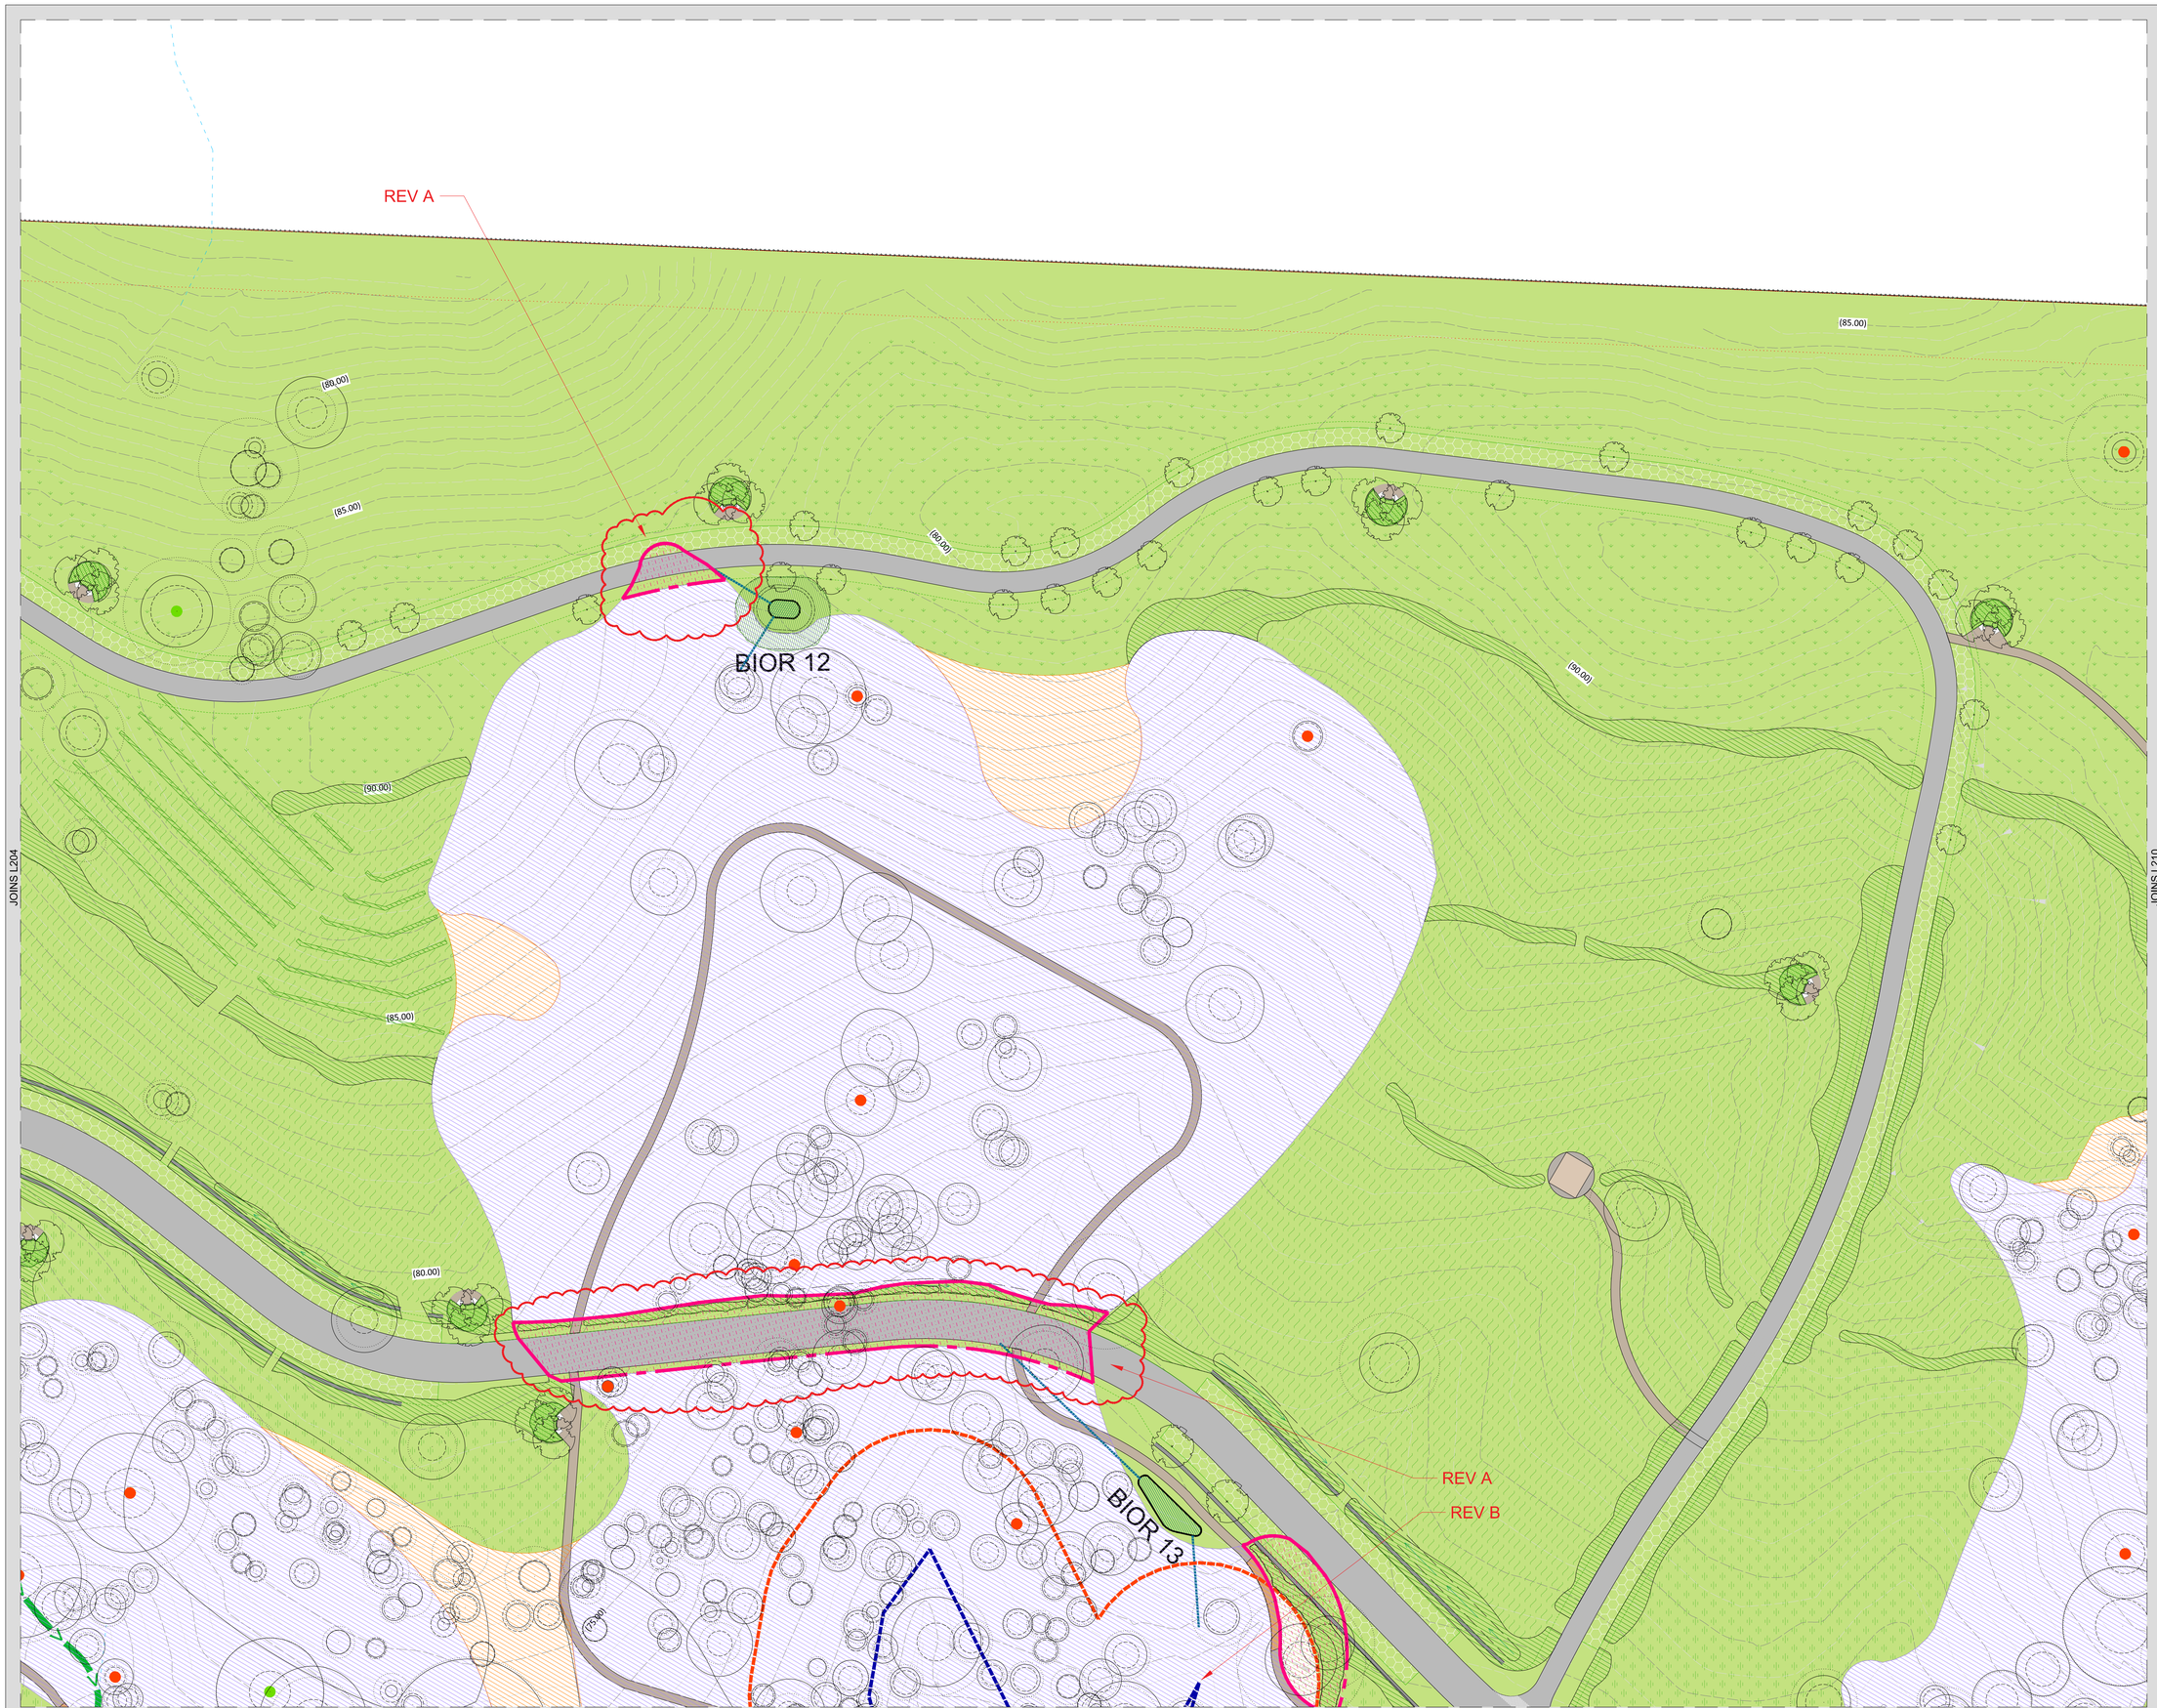

LEGEND

SYMBOL	SURFACE	REFERENCE DOCUMENTS
	LAWN (NO BURIAL)	
	DAM	
	ROAD	*ENGINEERING DRAWINGS, (WSP P/L) *BUSHFIRE REPORT FOR BUSHFIRE COMPLIANCE (TRAVERS P/L)
	ROAD THRESHOLD	
	REINFORCED GRASS PAVEMENT	
	DECK	ARCHITECTURAL DRAWINGS FOR DETAILS (FJMT)
	PATH	
	BOARDWALK/BRIDGE	BALUSTRADES TO MATCH ARCHITECTURAL PROPOSALS FOR BALUSTRADES ON DECKS. (FJMT)
	RETAINING WALL	CIVIL ENGINEERS' DRAWINGS (WSP P/L)
	OUT BUILDINGS PAVEMENT	

BURIAL ZONES

	LAWN W/ CONCEALED CONCRETE BEAMS	*DRAWING L102 FOR BURIAL EXTENT AND TYPES. *DRAWING 201-215 FOR ENLARGEMENTS *LANDSCAPE SPECIFICATIONS
	LAWN W/ LOW HEADSTONE (700mm MAX HEIGHT)	
	LAWN W/ HIGH HEADSTONE (1200mm MAX HEIGHT)	
	TERRACED LAWN	

SYMBOL	FURNITURE	
	SHELTER	DRAWING L607
	SCULPTURE	PUBLIC ART STRATEGY REPORT (FJLA)
	WATER STATION	DRAWING L607
GATE	GATEWAY	
	SEATING	
BIRDHIDE	BIRDHIDE	

SYMBOL	MISCELLANEOUS	
	PROPOSED VINEYARD	DETAILED PLANTING PLANS INTERPRETATION STRATEGY REPORT (FJLA) DRAWING L609
	DEPOT	

SYMBOL	PLANTING	
	EXISTING CUMBERLAND PLAIN WLD. TO BE RETAINED	ECOLOGY REPORT AND VMP (TRAVERS P/L)
	CPW TO BE REMOVED	
	PROPOSED CPW	
	PROPOSED RIPARIAN PLANTING	ECOLOGY REPORT AND VMP (TRAVERS P/L)
	PROPOSED GARDEN BEDS	DRAWINGS 501-530
	PROPOSED AQUATIC PLANTING	ECOLOGY REPORT AND VMP (TRAVERS P/L)
	PROPOSED ROOF PLANTING	DRAWINGS 501-530
	NATURAL BURIAL	
	EXISTING TREE	TREE SURVEY & ASSESSMENT PLANS (TRAVERS P/L)
	EXISTING TREE- DANGEROUS	TREE SURVEY & ASSESSMENT PLANS (TRAVERS P/L)
	EXISTING TREE- HABITAT	TREE SURVEY & ASSESSMENT PLANS (TRAVERS P/L)
	PROPOSED TREE	DRAWINGS 501-530

SYMBOL	OTHER	
	5m CONTOUR- EXISTING	
	1m CONTOUR- EXISTING	
	SITE BOUNDARY	
	NO-BUILD BOUNDARY	
	RIPARIAN ZONE, TOP OF BANK	WATERCOURSE ASSESSMENT (TRAVERS P/L)
	EXTENT OF RIPARIAN BUFFER	WATERCOURSE ASSESSMENT (TRAVERS P/L)
	VALIDATED WATERCOURSE	WATERCOURSE ASSESSMENT (TRAVERS P/L)
	DRAINAGE LINE	WATERCOURSE ASSESSMENT (TRAVERS P/L)
	BIORETENTION SWALE	WATER CYCLE MANAGEMENT PLAN (ALLUVIUM P/L)
	WETLAND TREATMENT ZONES	WATER CYCLE MANAGEMENT PLAN (ALLUVIUM P/L)
	EASEMENT	
	POWERLINE	
	ELECTRICAL POLE	
	FARM FENCING 0.9M POST & WIRE FENCING	DESIGN RESPONSE REPORT CHAPTER 7 (FJLA)
	FRONTAGE TYPE 1 1.8M TRANSPARENT FENCING	DESIGN RESPONSE REPORT CHAPTER 7 (FJLA)
	FRONTAGE TYPE 2 0.6M POST & CABLE FENCING	DESIGN RESPONSE REPORT CHAPTER 7 (FJLA)
	OUT BUILDING FENCING TIMBER POST & RAIL FENCING	INTERPRETATION STRATEGY CHAPTER 5 (FJLA)

Issue:	Rev:	Description:	Date:
DA		COUNCIL	18.09.2017
DA	A	COUNCIL_RFI	15.06.2018
DA	B	DP&E_RFI	22.10.2018

Project title:

MACARTHUR MEMORIAL PARK
VARROVILLE

Drawing title:

OVERALL SITE PLAN

Principal consultant:

Florence Jaquet
Landscape architect

A: 8 Rowell Avenue, Camberwell 3124
E: flo@fjla.com.au
M: 0419 983 641

Client:

Macarthur Memorial Park
Care,Compassion,Choice

Job no: 1210	
Drawn by: OK	
Checked by: FJ	
Scale: 1:500	**Drw no:** L209
CAD file name: L200 SITE PLAN.dwg	**Rev:** B
Plot date: 22/10/2018	**Sheet no:** 13

REV B

REV A

PROPOSED VINEYARDS
IN EXISTING CONTOURED
TRENCHES (REFER PLANTIN PLANS)

LIVING / OUTDOOR
CHAPEL

BIOR 20

(85.00)

(80.00)

(75.00)

(70.00)

(65.00)

(60.00)

(55.00)

JOINS L209

JOINS L211

JOINS L215

LEGEND

SYMBOL	SURFACE	REFERENCE DOCUMENTS
	LAWN (NO BURIAL)	
	DAM	
	ROAD	*ENGINEERING DRAWINGS, (WSP P/L) *BUSHFIRE REPORT FOR BUSHFIRE COMPLIANCE (TRAVERS P/L)
	ROAD THRESHOLD	
	REINFORCED GRASS PAVEMENT	
	DECK	ARCHITECTURAL DRAWINGS FOR DETAILS (FJMT)
	PATH	
	BOARDWALK/BRIDGE	BALUSTRADES TO MATCH ARCHITECTURAL PROPOSALS FOR BALUSTRADES ON DECKS. (FJMT)
	RETAINING WALL	CIVIL ENGINEERS' DRAWINGS (WSP P/L)
	OUT BUILDINGS PAVEMENT	

BURIAL ZONES

	LAWN W/ CONCEALED CONCRETE BEAMS	*DRAWING L102 FOR BURIAL EXTENT AND TYPES. *DRAWING 201-215 FOR ENLARGEMENTS *LANDSCAPE SPECIFICATIONS
	LAWN W/ LOW HEADSTONE (700mm MAX HEIGHT)	
	LAWN W/ HIGH HEADSTONE (1200mm MAX HEIGHT)	
	TERRACED LAWN	

SYMBOL	FURNITURE	
	SHELTER	DRAWING L607
	SCULPTURE	PUBLIC ART STRATEGY REPORT (FJLA)
	WATER STATION	DRAWING L607
DECEL	GATEWAY	
	SEATING	
BIRDHIDE	BIRDHIDE	

SYMBOL	MISCELLANEOUS	
	PROPOSED VINEYARD	DETAILED PLANTING PLANS INTERPRETATION STRATEGY REPORT (FJLA) DRAWING L609
	DEPOT	

SYMBOL	PLANTING	
	EXISTING CUMBERLAND PLAIN WLD. TO BE RETAINED	ECOLOGY REPORT AND VMP (TRAVERS P/L)
	CPW TO BE REMOVED	
	PROPOSED CPW	
	PROPOSED RIPARIAN PLANTING	ECOLOGY REPORT AND VMP (TRAVERS P/L)
	PROPOSED GARDEN BEDS	DRAWINGS 501-530
	PROPOSED AQUATIC PLANTING	ECOLOGY REPORT AND VMP (TRAVERS P/L)
	PROPOSED ROOF PLANTING	DRAWINGS 501-530
	NATURAL BURIAL	
	EXISTING TREE	TREE SURVEY & ASSESSMENT PLANS (TRAVERS P/L)
	EXISTING TREE- DANGEROUS	TREE SURVEY & ASSESSMENT PLANS (TRAVERS P/L)
	EXISTING TREE- HABITAT	TREE SURVEY & ASSESSMENT PLANS (TRAVERS P/L)
	PROPOSED TREE	DRAWINGS 501-530

SYMBOL	OTHER	
	5m CONTOUR- EXISTING	
	1m CONTOUR- EXISTING	
	SITE BOUNDARY	
	NO-BUILD BOUNDARY	
	RIPARIAN ZONE, TOP OF BANK	WATERCOURSE ASSESSMENT (TRAVERS P/L)
	EXTENT OF RIPARIAN BUFFER	WATERCOURSE ASSESSMENT (TRAVERS P/L)
	VALIDATED WATERCOURSE	WATERCOURSE ASSESSMENT (TRAVERS P/L)
	DRAINAGE LINE	WATERCOURSE ASSESSMENT (TRAVERS P/L)
	BIORETENTION SWALE	WATER CYCLE MANAGEMENT PLAN (ALLUVIUM P/L)
	WETLAND TREATMENT ZONES	WATER CYCLE MANAGEMENT PLAN (ALLUVIUM P/L)
	EASEMENT	
	POWERLINE	
	ELECTRICAL POLE	
	FARM FENCING 0.9M POST & WIRE FENCING	DESIGN RESPONSE REPORT CHAPTER 7 (FJLA)
	FRONTAGE TYPE 1 1.8M TRANSPARENT FENCING	DESIGN RESPONSE REPORT CHAPTER 7 (FJLA)
	FRONTAGE TYPE 2 0.6M POST & CABLE FENCING	DESIGN RESPONSE REPORT CHAPTER 7 (FJLA)
	OUT BUILDING FENCING TIMBER POST & RAIL FENCING	INTERPRETATION STRATEGY CHAPTER 5 (FJLA)

Issue:	Rev:	Description:	Date:
DA		COUNCIL	18.09.2017
DA	A	COUNCIL_RFI	15.06.2018
DA	B	DP&E_RFI	22.10.2018

Project title:

MACARTHUR MEMORIAL PARK
VARROVILLE

Drawing title:

OVERALL SITE PLAN

Principal consultant:

Florence Jaquet
Landscape architect

A: 8 Rowell Avenue, Camberwell 3124
E: flo@fjla.com.au
M: 0419 983 641

Client:

Macarthur Memorial Park
Care,Compassion,Choice

Job no: 1210

Drawn by: OK

Checked by: FJ

Scale: 1:500

Drw no: L210

CAD file name: L200 SITE PLAN.dwg

Rev: B

Plot date: 22/10/2018

Sheet no: 14

JOINS L210

JOINS L208

JOINS L214

JOINS L212

BIOR 19

REV B

REV A

REV B

10

45°

10

11°

21°

VARROVILLE HOMESTEAD

GPT 18

(55.00)

(60.00)

(65.00)

(70.00)

(70.00)

(60.00)

(65.00)

(65.00)

(65.00)

LEGEND

SYMBOL	SURFACE	REFERENCE DOCUMENTS
	LAWN (NO BURIAL)	
	DAM	
	ROAD	*ENGINEERING DRAWINGS, (WSP P/L) *BUSHFIRE REPORT FOR BUSHFIRE COMPLIANCE (TRAVERS P/L)
	ROAD THRESHOLD	
	REINFORCED GRASS PAVEMENT	
	DECK	ARCHITECTURAL DRAWINGS FOR DETAILS (FJMT)
	PATH	
	BOARDWALK/BRIDGE	BALUSTRADES TO MATCH ARCHITECTURAL PROPOSALS FOR BALUSTRADES ON DECKS. (FJMT)
	RETAINING WALL	CIVIL ENGINEERS' DRAWINGS (WSP P/L)
	OUT BUILDINGS PAVEMENT	

BURIAL ZONES

LAWN W/ CONCEALED CONCRETE BEAMS	*DRAWING L102 FOR BURIAL EXTENT AND TYPES. *DRAWING 201-215 FOR ENLARGEMENTS *LANDSCAPE SPECIFICATIONS
LAWN W/ LOW HEADSTONE (700mm MAX HEIGHT)	
LAWN W/ HIGH HEADSTONE (1200mm MAX HEIGHT)	
TERRACED LAWN	

SYMBOL	FURNITURE	
	SHELTER	DRAWING L607
	SCULPTURE	PUBLIC ART STRATEGY REPORT (FJLA)
	WATER STATION	DRAWING L607
	GATEWAY	
	SEATING	
	BIRDHIDE	

SYMBOL	MISCELLANEOUS	
	PROPOSED VINEYARD	DETAILED PLANTING PLANS INTERPRETATION STRATEGY REPORT (FJLA)
	DEPOT	DRAWING L609

SYMBOL	PLANTING	
	EXISTING CUMBERLAND PLAIN WLD. TO BE RETAINED	ECOLOGY REPORT AND VMP (TRAVERS P/L)
	CPW TO BE REMOVED	
	PROPOSED CPW	
	PROPOSED RIPARIAN PLANTING	ECOLOGY REPORT AND VMP (TRAVERS P/L)
	PROPOSED GARDEN BEDS	DRAWINGS 501-530
	PROPOSED AQUATIC PLANTING	ECOLOGY REPORT AND VMP (TRAVERS P/L)
	PROPOSED ROOF PLANTING	DRAWINGS 501-530
	NATURAL BURIAL	
	EXISTING TREE	TREE SURVEY & ASSESSMENT PLANS (TRAVERS P/L)
	EXISTING TREE- DANGEROUS	TREE SURVEY & ASSESSMENT PLANS (TRAVERS P/L)
	EXISTING TREE- HABITAT	TREE SURVEY & ASSESSMENT PLANS (TRAVERS P/L)
	PROPOSED TREE	DRAWINGS 501-530

SYMBOL	OTHER	
	5m CONTOUR- EXISTING	
	1m CONTOUR- EXISTING	
	SITE BOUNDARY	
	NO-BUILD BOUNDARY	
	RIPARIAN ZONE, TOP OF BANK	WATERCOURSE ASSESSMENT (TRAVERS P/L)
	EXTENT OF RIPARIAN BUFFER	WATERCOURSE ASSESSMENT (TRAVERS P/L)
	VALIDATED WATERCOURSE	WATERCOURSE ASSESSMENT (TRAVERS P/L)
	DRAINAGE LINE	WATERCOURSE ASSESSMENT (TRAVERS P/L)
	BIORETENTION SWALE	WATER CYCLE MANAGEMENT PLAN (ALLUVIUM P/L)
	WETLAND TREATMENT ZONES	WATER CYCLE MANAGEMENT PLAN (ALLUVIUM P/L)
	EASEMENT	
	POWERLINE	
	ELECTRICAL POLE	
	FARM FENCING 0.9M POST & WIRE FENCING	DESIGN RESPONSE REPORT CHAPTER 7 (FJLA)
	FRONTAGE TYPE 1 1.8M TRANSPARENT FENCING	DESIGN RESPONSE REPORT CHAPTER 7 (FJLA)
	FRONTAGE TYPE 2 0.6M POST & CABLE FENCING	DESIGN RESPONSE REPORT CHAPTER 7 (FJLA)
	OUT BUILDING FENCING TIMBER POST & RAIL FENCING	INTERPRETATION STRATEGY CHAPTER 5 (FJLA)

Issue:	Rev:	Description:	Date:
DA		COUNCIL	18.09.2017
DA	A	COUNCIL_RFI	15.06.2018
DA	B	DP&E_RFI	22.10.2018

Project title:

MACARTHUR MEMORIAL PARK VARROVILLE

Drawing title:

OVERALL SITE PLAN

Principal consultant:

Florence Jaquet
Landscape architect

A: 8 Rowell Avenue, Camberwell 3124
E: flo@fjla.com.au
M: 0419 983 641

Client:

Macarthur Memorial Park
Care,Compassion,Choice

Job no: 1210	
Drawn by: OK	
Checked by: FJ	
Scale: 1:500	**Drw no:** L211
CAD file name: L200 SITE PLAN.dwg	**Rev:** B
Plot date: 22/10/2018	**Sheet no:** 15

JOINS L211

JOINS L207

JOINS L213

(65.00)

(60.00)

(55.00)

(55.00)

(55.00)

2

2.5M

2.5M

BIOR 25

REV B

REV B
EXIT ONLY
(EXCEPT DURING MAJOR EVENTS)

XSV

SV

UNKNOWN PIT

XSV

LEGEND

SYMBOL	SURFACE	REFERENCE DOCUMENTS
	LAWN (NO BURIAL)	
	DAM	
	ROAD	*ENGINEERING DRAWINGS, (WSP P/L) *BUSHFIRE REPORT FOR BUSHFIRE COMPLIANCE (TRAVERS P/L)
	ROAD THRESHOLD	
	REINFORCED GRASS PAVEMENT	
	DECK	ARCHITECTURAL DRAWINGS FOR DETAILS (FJMT)
	PATH	
	BOARDWALK/BRIDGE	BALUSTRADES TO MATCH ARCHITECTURAL PROPOSALS FOR BALUSTRADES ON DECKS. (FJMT)
	RETAINING WALL	CIVIL ENGINEERS' DRAWINGS (WSP P/L)
	OUT BUILDINGS PAVEMENT	

BURIAL ZONES

	LAWN W/ CONCEALED CONCRETE BEAMS	*DRAWING L102 FOR BURIAL EXTENT AND TYPES. *DRAWING 201-215 FOR ENLARGEMENTS *LANDSCAPE SPECIFICATIONS
	LAWN W/ LOW HEADSTONE (700mm MAX HEIGHT)	
	LAWN W/ HIGH HEADSTONE (1200mm MAX HEIGHT)	
	TERRACED LAWN	

SYMBOL	FURNITURE	
	SHELTER	DRAWING L607
	SCULPTURE	PUBLIC ART STRATEGY REPORT (FJLA)
	WATER STATION	DRAWING L607
DECEL	GATEWAY	
	SEATING	
BIRDHIDE	BIRDHIDE	

SYMBOL	MISCELLANEOUS	
	PROPOSED VINEYARD	DETAILED PLANTING PLANS INTERPRETATION STRATEGY REPORT (FJLA) DRAWING L609
	DEPOT	

SYMBOL	PLANTING	
	EXISTING CUMBERLAND PLAIN WLD. TO BE RETAINED	ECOLOGY REPORT AND VMP (TRAVERS P/L)
	CPW TO BE REMOVED	
	PROPOSED CPW	
	PROPOSED RIPARIAN PLANTING	ECOLOGY REPORT AND VMP (TRAVERS P/L)
	PROPOSED GARDEN BEDS	DRAWINGS 501-530
	PROPOSED AQUATIC PLANTING	ECOLOGY REPORT AND VMP (TRAVERS P/L)
	PROPOSED ROOF PLANTING	DRAWINGS 501-530
	NATURAL BURIAL	
	EXISTING TREE	TREE SURVEY & ASSESSMENT PLANS (TRAVERS P/L)
	EXISTING TREE- DANGEROUS	TREE SURVEY & ASSESSMENT PLANS (TRAVERS P/L)
	EXISTING TREE- HABITAT	TREE SURVEY & ASSESSMENT PLANS (TRAVERS P/L)
	PROPOSED TREE	DRAWINGS 501-530

REV A

SYMBOL	OTHER	
	5m CONTOUR- EXISTING	
	1m CONTOUR- EXISTING	
	SITE BOUNDARY	
	NO-BUILD BOUNDARY	
	RIPARIAN ZONE, TOP OF BANK	WATERCOURSE ASSESSMENT (TRAVERS P/L)
	EXTENT OF RIPARIAN BUFFER	WATERCOURSE ASSESSMENT (TRAVERS P/L)
	VALIDATED WATERCOURSE	WATERCOURSE ASSESSMENT (TRAVERS P/L)
	DRAINAGE LINE	WATERCOURSE ASSESSMENT (TRAVERS P/L)
	BIORETENTION SWALE	WATER CYCLE MANAGEMENT PLAN (ALLUVIUM P/L)
	WETLAND TREATMENT ZONES	WATER CYCLE MANAGEMENT PLAN (ALLUVIUM P/L)
	EASEMENT	
	POWERLINE	
	ELECTRICAL POLE	
	FARM FENCING 0.9M POST & WIRE FENCING	DESIGN RESPONSE REPORT CHAPTER 7 (FJLA)
	FRONTAGE TYPE 1 1.8M TRANSPARENT FENCING	DESIGN RESPONSE REPORT CHAPTER 7 (FJLA)
	FRONTAGE TYPE 2 0.6M POST & CABLE FENCING	DESIGN RESPONSE REPORT CHAPTER 7 (FJLA)
	OUT BUILDING FENCING TIMBER POST & RAIL FENCING	INTERPRETATION STRATEGY CHAPTER 5 (FJLA)

REV B

Issue:	Rev:	Description:	Date:
DA		COUNCIL	18.09.2017
DA	A	COUNCIL_RFI	15.06.2018
DA	B	DP&E_RFI	22.10.2018

Project title:

MACARTHUR MEMORIAL PARK
VARROVILLE

Drawing title:

OVERALL SITE PLAN

Principal consultant:

Florence Jaquet
Landscape architect

A: 8 Rowell Avenue, Camberwell 3124
E: flo@fjla.com.au
M: 0419 983 641

Client:

Macarthur Memorial Park
Care, Compassion, Choice

Job no: 1210

Drawn by: OK

Checked by: FJ

Scale: 1:500

Drw no: L212

CAD file name: L200 SITE PLAN.dwg

Rev: B

Plot date: 22/10/2018

Sheet no: 16

JOINS L214

JOINS L212

(60.00)

(50.00)

4M

BIOR 26

REV A

REV B

LEGEND

SYMBOL	SURFACE	REFERENCE DOCUMENTS
	LAWN (NO BURIAL)	
	DAM	
	ROAD	*ENGINEERING DRAWINGS, (WSP P/L) *BUSHFIRE REPORT FOR BUSHFIRE COMPLIANCE (TRAVERS P/L)
	ROAD THRESHOLD	
	REINFORCED GRASS PAVEMENT	
	DECK	ARCHITECTURAL DRAWINGS FOR DETAILS (FJMT)
	PATH	
	BOARDWALK/BRIDGE	BALUSTRADES TO MATCH ARCHITECTURAL PROPOSALS FOR BALUSTRADES ON DECKS. (FJMT)
	RETAINING WALL	CIVIL ENGINEERS' DRAWINGS (WSP P/L)
	OUT BUILDINGS PAVEMENT	

BURIAL ZONES

LAWN W/ CONCEALED CONCRETE BEAMS	*DRAWING L102 FOR BURIAL EXTENT AND TYPES. *DRAWING 201-215 FOR ENLARGEMENTS *LANDSCAPE SPECIFICATIONS
LAWN W/ LOW HEADSTONE (700mm MAX HEIGHT)	
LAWN W/ HIGH HEADSTONE (1200mm MAX HEIGHT)	
TERRACED LAWN	

SYMBOL	FURNITURE	
	SHELTER	DRAWING L607
	SCULPTURE	PUBLIC ART STRATEGY REPORT (FJLA)
	WATER STATION	DRAWING L607
	GATEWAY	
	SEATING	
	BIRDHIDE	

SYMBOL	MISCELLANEOUS	
	PROPOSED VINEYARD	DETAILED PLANTING PLANS INTERPRETATION STRATEGY REPORT (FJLA)
	DEPOT	DRAWING L609

SYMBOL	PLANTING	
	EXISTING CUMBERLAND PLAIN WLD. TO BE RETAINED	ECOLOGY REPORT AND VMP (TRAVERS P/L)
	CPW TO BE REMOVED	
	PROPOSED CPW	
	PROPOSED RIPARIAN PLANTING	ECOLOGY REPORT AND VMP (TRAVERS P/L)
	PROPOSED GARDEN BEDS	DRAWINGS 501-530
	PROPOSED AQUATIC PLANTING	ECOLOGY REPORT AND VMP (TRAVERS P/L)
	PROPOSED ROOF PLANTING	DRAWINGS 501-530
	NATURAL BURIAL	
	EXISTING TREE	TREE SURVEY & ASSESSMENT PLANS (TRAVERS P/L)
	EXISTING TREE- DANGEROUS	TREE SURVEY & ASSESSMENT PLANS (TRAVERS P/L)
	EXISTING TREE- HABITAT	TREE SURVEY & ASSESSMENT PLANS (TRAVERS P/L)
	PROPOSED TREE	DRAWINGS 501-530

SYMBOL	OTHER	
	5m CONTOUR- EXISTING	
	1m CONTOUR- EXISTING	
	SITE BOUNDARY	
	NO-BUILD BOUNDARY	
	RIPARIAN ZONE, TOP OF BANK	WATERCOURSE ASSESSMENT (TRAVERS P/L)
	EXTENT OF RIPARIAN BUFFER	WATERCOURSE ASSESSMENT (TRAVERS P/L)
	VALIDATED WATERCOURSE	WATERCOURSE ASSESSMENT (TRAVERS P/L)
	DRAINAGE LINE	WATERCOURSE ASSESSMENT (TRAVERS P/L)
	BIORETENTION SWALE	WATER CYCLE MANAGEMENT PLAN (ALLUVIUM P/L)
	WETLAND TREATMENT ZONES	WATER CYCLE MANAGEMENT PLAN (ALLUVIUM P/L)
	EASEMENT	
	POWERLINE	
	ELECTRICAL POLE	
	FARM FENCING 0.9M POST & WIRE FENCING	DESIGN RESPONSE REPORT CHAPTER 7 (FJLA)
	FRONTAGE TYPE 1 1.8M TRANSPARENT FENCING	DESIGN RESPONSE REPORT CHAPTER 7 (FJLA)
	FRONTAGE TYPE 2 0.6M POST & CABLE FENCING	DESIGN RESPONSE REPORT CHAPTER 7 (FJLA)
	OUT BUILDING FENCING TIMBER POST & RAIL FENCING	INTERPRETATION STRATEGY CHAPTER 5 (FJLA)

Issue:	Rev:	Description:	Date:
DA		COUNCIL	18.09.2017
DA	A	COUNCIL_RFI	15.06.2018
DA	B	DP&E_RFI	22.10.2018

Project title:

MACARTHUR MEMORIAL PARK
VARROVILLE

Drawing title:

OVERALL SITE PLAN

Principal consultant:

Florence Jaquet
Landscape architect

A: 8 Rowell Avenue, Camberwell 3124
E: flo@fla.com.au
M: 0419 983 641

Client:

Macarthur Memorial Park
Core, Compassion, Choice

Job no: 1210	
Drawn by: OK	
Checked by: FJ	
Scale: 1:500	**Drw no:** L213
CAD file name: L200 SITE PLAN.dwg	**Rev:** B
Plot date: 22/10/2018	**Sheet no:** 17

JOINS L215

JOINS L211

JOINS L213

OUTBUILDINGS

EASEMENT

REV B

(70.00)

(65.00)

(60.00)

(50.00)

(45.00)

LEGEND

SYMBOL	SURFACE	REFERENCE DOCUMENTS
	LAWN (NO BURIAL)	
	DAM	
	ROAD	*ENGINEERING DRAWINGS, (WSP P/L) *BUSHFIRE REPORT FOR BUSHFIRE COMPLIANCE (TRAVERS P/L)
	ROAD THRESHOLD	
	REINFORCED GRASS PAVEMENT	
	DECK	ARCHITECTURAL DRAWINGS FOR DETAILS (FJMT)
	PATH	
	BOARDWALK/BRIDGE	BALUSTRADES TO MATCH ARCHITECTURAL PROPOSALS FOR BALUSTRADES ON DECKS. (FJMT)
	RETAINING WALL	CIVIL ENGINEERS' DRAWINGS (WSP P/L)
	OUT BUILDINGS PAVEMENT	

BURIAL ZONES

LAWN W/ CONCEALED CONCRETE BEAMS	*DRAWING L102 FOR BURIAL EXTENT AND TYPES. *DRAWING 201-215 FOR ENLARGEMENTS *LANDSCAPE SPECIFICATIONS
LAWN W/ LOW HEADSTONE (700mm MAX HEIGHT)	
LAWN W/ HIGH HEADSTONE (1200mm MAX HEIGHT)	
TERRACED LAWN	

SYMBOL	FURNITURE	
	SHELTER	DRAWING L607
	SCULPTURE	PUBLIC ART STRATEGY REPORT (FJLA)
	WATER STATION	DRAWING L607
	GATEWAY	
	SEATING	
	BIRDHIDE	

SYMBOL	MISCELLANEOUS	
	PROPOSED VINEYARD	DETAILED PLANTING PLANS INTERPRETATION STRATEGY REPORT (FJLA)
	DEPOT	DRAWING L609

SYMBOL	PLANTING	
	EXISTING CUMBERLAND PLAIN WLD. TO BE RETAINED	ECOLOGY REPORT AND VMP (TRAVERS P/L)
	CPW TO BE REMOVED	
	PROPOSED CPW	
	PROPOSED RIPARIAN PLANTING	ECOLOGY REPORT AND VMP (TRAVERS P/L)
	PROPOSED GARDEN BEDS	DRAWINGS 501-530
	PROPOSED AQUATIC PLANTING	ECOLOGY REPORT AND VMP (TRAVERS P/L)
	PROPOSED ROOF PLANTING	DRAWINGS 501-530
	NATURAL BURIAL	
	EXISTING TREE	TREE SURVEY & ASSESSMENT PLANS (TRAVERS P/L)
	EXISTING TREE- DANGEROUS	TREE SURVEY & ASSESSMENT PLANS (TRAVERS P/L)
	EXISTING TREE- HABITAT	TREE SURVEY & ASSESSMENT PLANS (TRAVERS P/L)
	PROPOSED TREE	DRAWINGS 501-530

SYMBOL	OTHER	
	5m CONTOUR- EXISTING	
	1m CONTOUR- EXISTING	
	SITE BOUNDARY	
	NO-BUILD BOUNDARY	
	RIPARIAN ZONE, TOP OF BANK	WATERCOURSE ASSESSMENT (TRAVERS P/L)
	EXTENT OF RIPARIAN BUFFER	WATERCOURSE ASSESSMENT (TRAVERS P/L)
	VALIDATED WATERCOURSE	WATERCOURSE ASSESSMENT (TRAVERS P/L)
	DRAINAGE LINE	WATERCOURSE ASSESSMENT (TRAVERS P/L)
	BIORETENTION SWALE	WATER CYCLE MANAGEMENT PLAN (ALLUVIUM P/L)
	WETLAND TREATMENT ZONES	WATER CYCLE MANAGEMENT PLAN (ALLUVIUM P/L)
	EASEMENT	
	POWERLINE	
	ELECTRICAL POLE	
	FARM FENCING 0.9M POST & WIRE FENCING	DESIGN RESPONSE REPORT CHAPTER 7 (FJLA)
	FRONTAGE TYPE 1 1.8M TRANSPARENT FENCING	DESIGN RESPONSE REPORT CHAPTER 7 (FJLA)
	FRONTAGE TYPE 2 0.6M POST & CABLE FENCING	DESIGN RESPONSE REPORT CHAPTER 7 (FJLA)
	OUT BUILDING FENCING TIMBER POST & RAIL FENCING	INTERPRETATION STRATEGY CHAPTER 5 (FJLA)

REV A

REV B

Issue:	Rev:	Description:	Date:
DA		COUNCIL	18.09.2017
DA	A	COUNCIL_RFI	15.06.2018
DA	B	DP&E_RFI	22.10.2018

Project title:

MACARTHUR MEMORIAL PARK VARROVILLE

Drawing title:

OVERALL SITE PLAN

Principal consultant:

Florence Jaquet
Landscape architect

A: 8 Rowell Avenue, Camberwell 3124
E: flo@fja.com.au
M: 0419 983 641

Client:

Macarthur Memorial Park
Care, Compassion, Choice

Job no: 1210

Drawn by: OK

Checked by: FJ

Scale: 1:500


Drw no: L214

CAD file name: L200 SITE PLAN.dwg

Rev: B

Plot date: 22/10/2018

Sheet no: 18

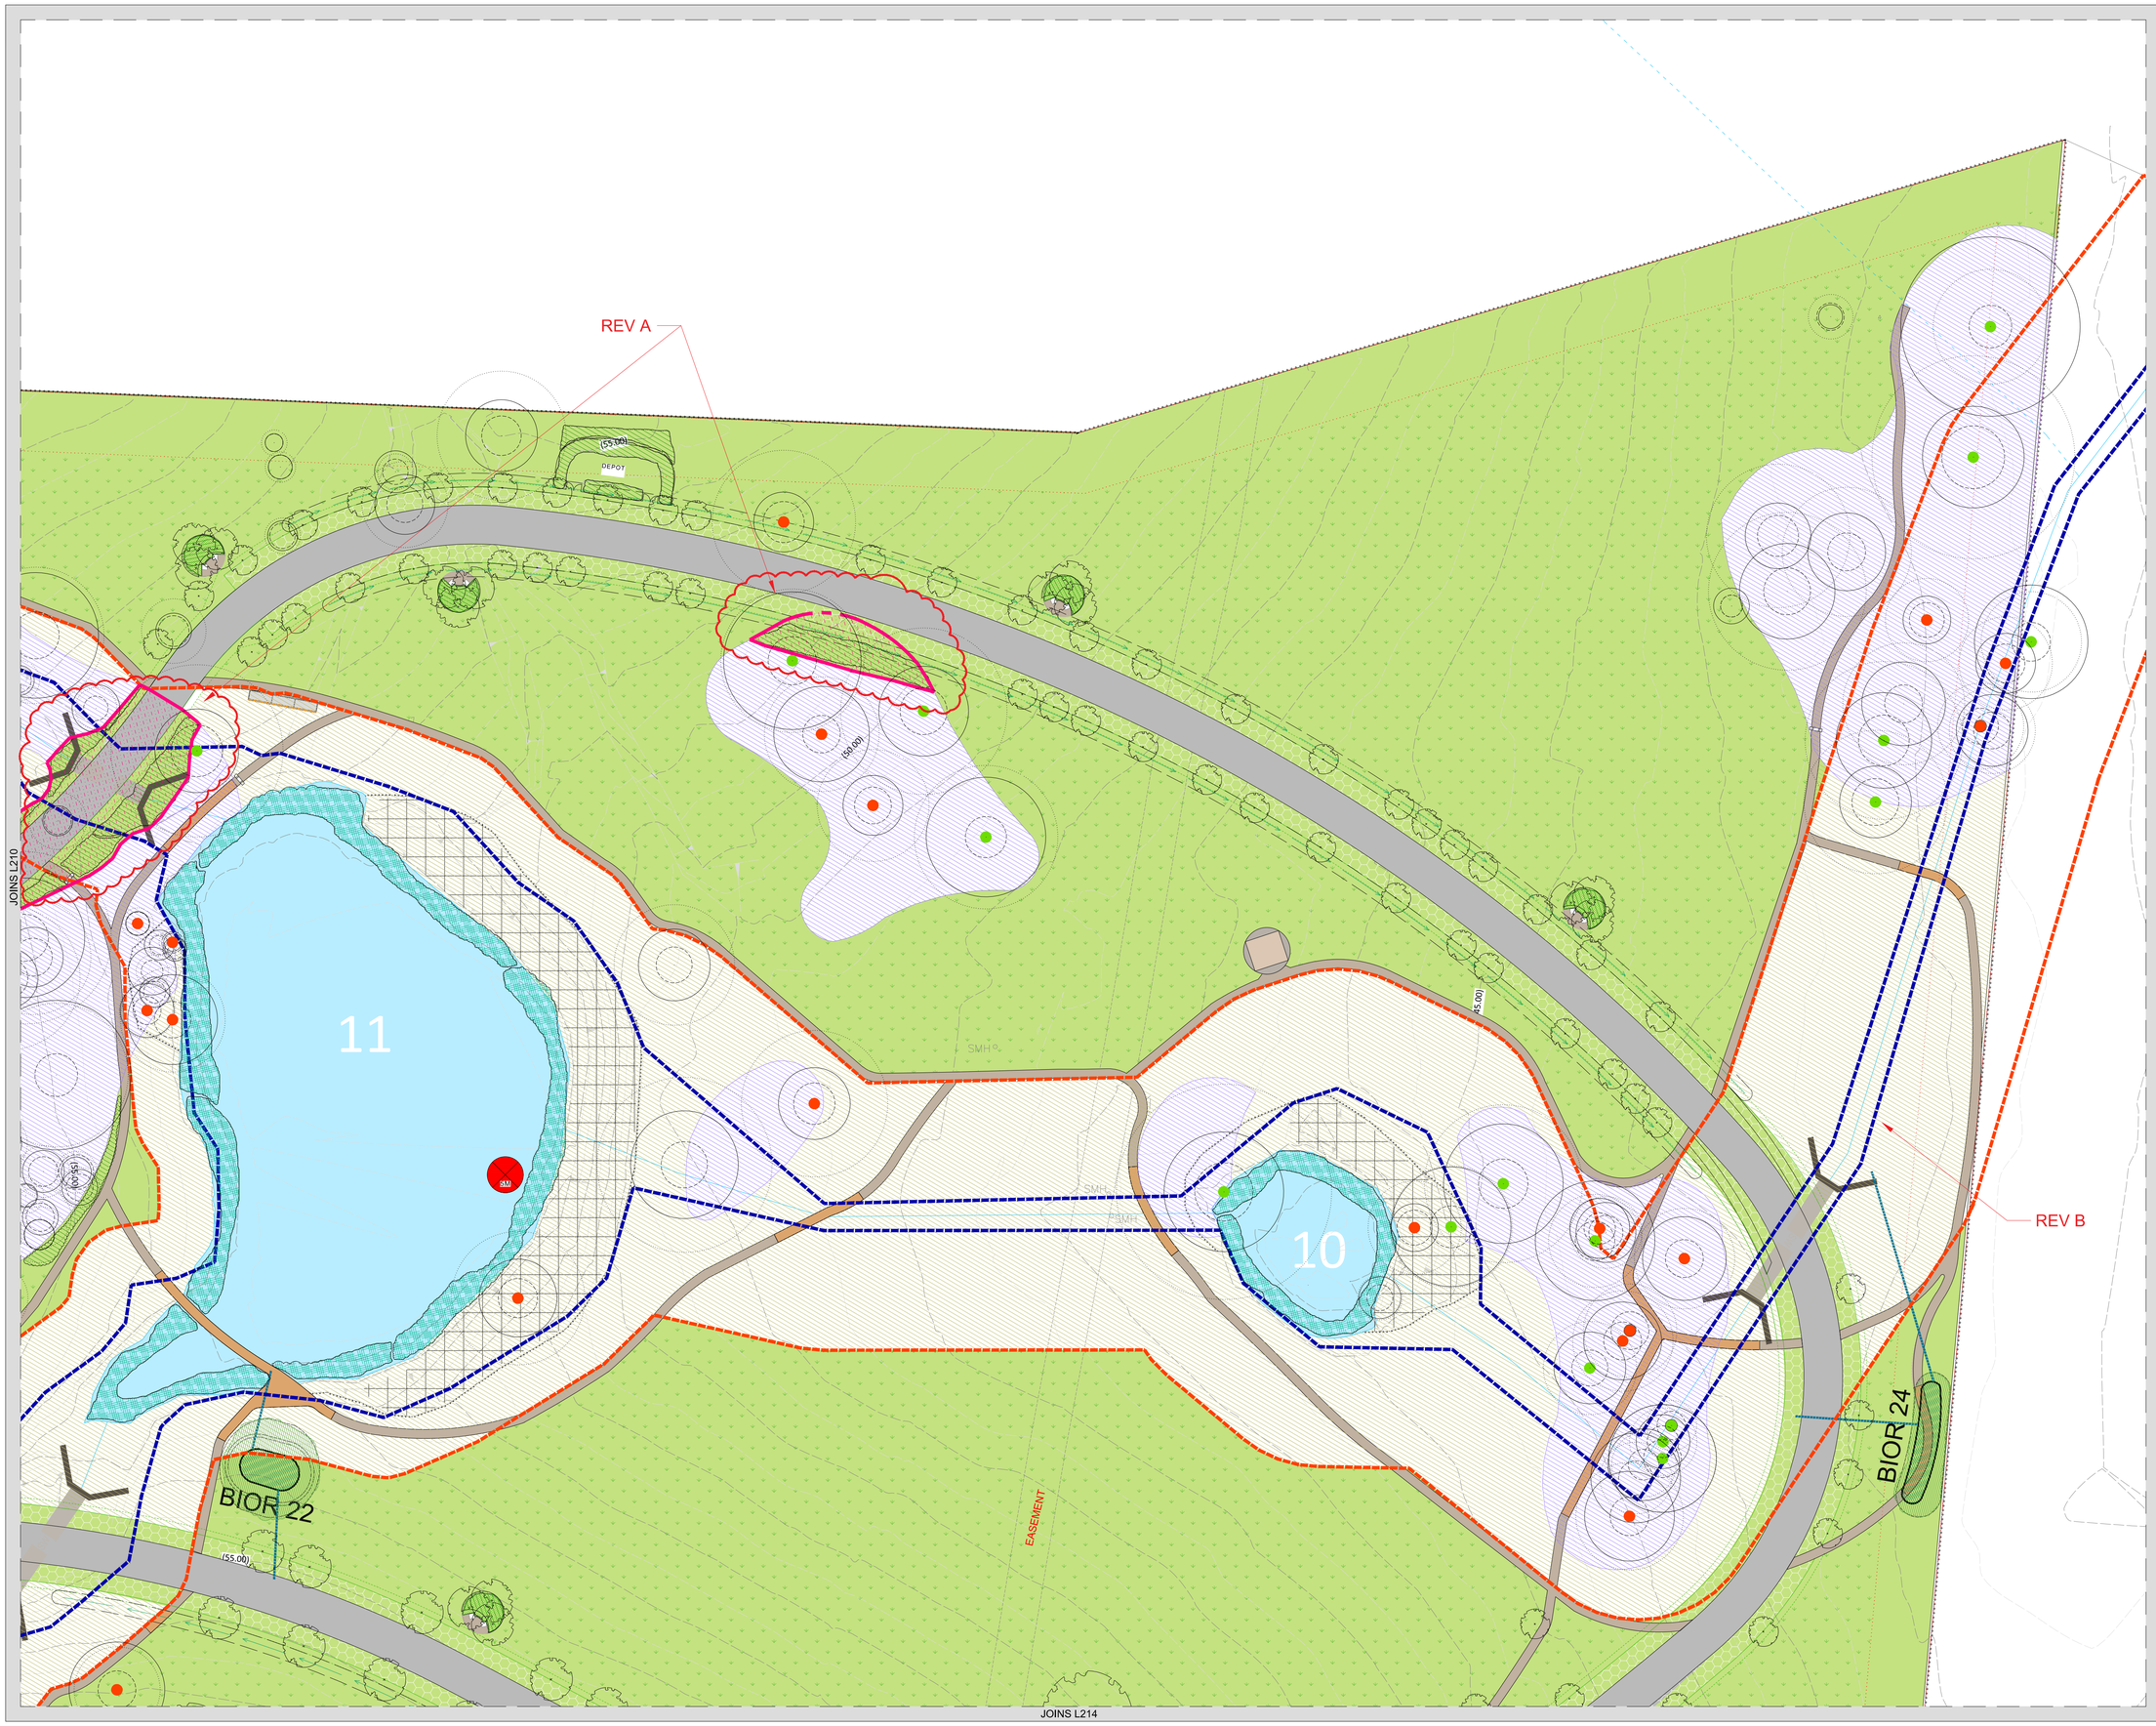

LEGEND

SYMBOL	SURFACE	REFERENCE DOCUMENTS
	LAWN (NO BURIAL)	
	DAM	
	ROAD	*ENGINEERING DRAWINGS, (WSP P/L) *BUSHFIRE REPORT FOR BUSHFIRE COMPLIANCE (TRAVERS P/L)
	ROAD THRESHOLD	
	REINFORCED GRASS PAVEMENT	
	DECK	ARCHITECTURAL DRAWINGS FOR DETAILS (FJMT)
	PATH	
	BOARDWALK/BRIDGE	BALUSTRADES TO MATCH ARCHITECTURAL PROPOSALS FOR BALUSTRADES ON DECKS. (FJMT)
	RETAINING WALL	CIVIL ENGINEERS' DRAWINGS (WSP P/L)
	OUT BUILDINGS PAVEMENT	

BURIAL ZONES

	LAWN W/ CONCEALED CONCRETE BEAMS	*DRAWING L102 FOR BURIAL EXTENT AND TYPES. *DRAWING 201-215 FOR ENLARGEMENTS *LANDSCAPE SPECIFICATIONS
	LAWN W/ LOW HEADSTONE (700mm MAX HEIGHT)	
	LAWN W/ HIGH HEADSTONE (1200mm MAX HEIGHT)	
	TERRACED LAWN	

SYMBOL	FURNITURE	
	SHELTER	DRAWING L607
	SCULPTURE	PUBLIC ART STRATEGY REPORT (FJLA)
	WATER STATION	DRAWING L607
	GATEWAY	
	SEATING	
	BIRDHIDE	

SYMBOL	MISCELLANEOUS	
	PROPOSED VINEYARD	DETAILED PLANTING PLANS INTERPRETATION STRATEGY REPORT (FJLA) DRAWING L609
	DEPOT	

SYMBOL	PLANTING	
	EXISTING CUMBERLAND PLAIN WLD. TO BE RETAINED	ECOLOGY REPORT AND VMP (TRAVERS P/L)
	CPW TO BE REMOVED	
	PROPOSED CPW	
	PROPOSED RIPARIAN PLANTING	ECOLOGY REPORT AND VMP (TRAVERS P/L)
	PROPOSED GARDEN BEDS	DRAWINGS 501-530
	PROPOSED AQUATIC PLANTING	ECOLOGY REPORT AND VMP (TRAVERS P/L)
	PROPOSED ROOF PLANTING	DRAWINGS 501-530
	NATURAL BURIAL	
	EXISTING TREE	TREE SURVEY & ASSESSMENT PLANS (TRAVERS P/L)
	EXISTING TREE- DANGEROUS	TREE SURVEY & ASSESSMENT PLANS (TRAVERS P/L)
	EXISTING TREE- HABITAT	TREE SURVEY & ASSESSMENT PLANS (TRAVERS P/L)
	PROPOSED TREE	DRAWINGS 501-530

SYMBOL	OTHER	
	5m CONTOUR- EXISTING	
	1m CONTOUR- EXISTING	
	SITE BOUNDARY	
	NO-BUILD BOUNDARY	
	RIPARIAN ZONE, TOP OF BANK	WATERCOURSE ASSESSMENT (TRAVERS P/L)
	EXTENT OF RIPARIAN BUFFER	WATERCOURSE ASSESSMENT (TRAVERS P/L)
	VALIDATED WATERCOURSE	WATERCOURSE ASSESSMENT (TRAVERS P/L)
	DRAINAGE LINE	WATERCOURSE ASSESSMENT (TRAVERS P/L)
	BIORETENTION SWALE	WATER CYCLE MANAGEMENT PLAN (ALLUVIUM P/L)
	WETLAND TREATMENT ZONES	WATER CYCLE MANAGEMENT PLAN (ALLUVIUM P/L)
	EASEMENT	
	POWERLINE	
	ELECTRICAL POLE	
	FARM FENCING 0.9M POST & WIRE FENCING	DESIGN RESPONSE REPORT CHAPTER 7 (FJLA)
	FRONTAGE TYPE 1 1.8M TRANSPARENT FENCING	DESIGN RESPONSE REPORT CHAPTER 7 (FJLA)
	FRONTAGE TYPE 2 0.6M POST & CABLE FENCING	DESIGN RESPONSE REPORT CHAPTER 7 (FJLA)
	OUT BUILDING FENCING TIMBER POST & RAIL FENCING	INTERPRETATION STRATEGY CHAPTER 5 (FJLA)

Issue:	Rev:	Description:	Date:
DA		COUNCIL	18.09.2017
DA	A	COUNCIL_RFI	15.06.2018
DA	B	DP&E_RFI	22.10.2018

Project title:

MACARTHUR MEMORIAL PARK VARROVILLE

Drawing title:

OVERALL SITE PLAN

Principal consultant:


Florence Jaquet
Landscape architect

A: 8 Rowell Avenue, Camberwell 3124
E: flo@fjla.com.au
M: 0419 983 641

Client:

Macarthur Memorial Park
Care,Compassion,Choice

Job no: 1210	
Drawn by: OK	
Checked by: FJ	
Scale: 1:500	**Drw no:** L215
CAD file name: L200 SITE PLAN.dwg	**Rev:** B
Plot date: 22/10/2018	**Sheet no:** 19

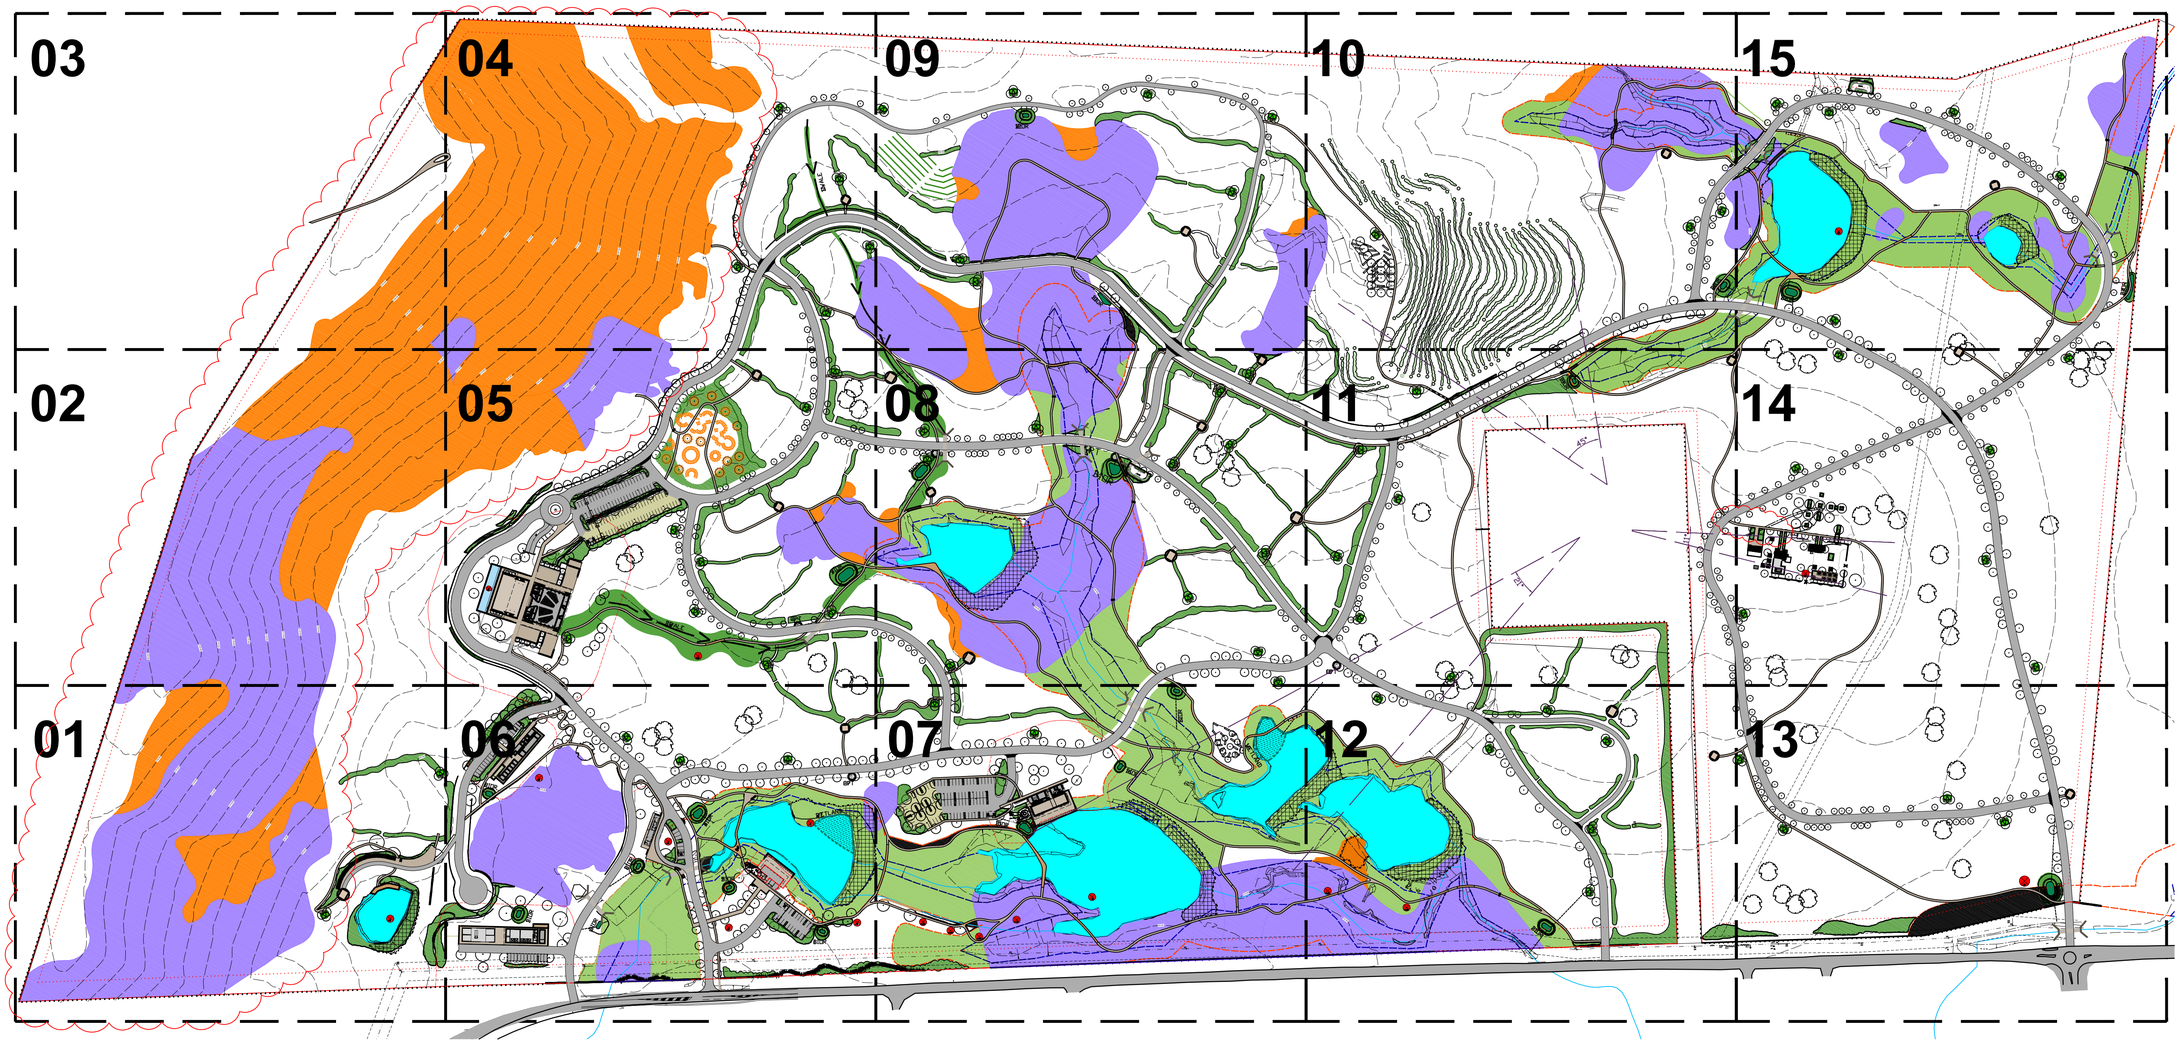

LEGEND

- REMNANT CUMBERLAND PLAIN WOODLAND FOREST
- CUMBERLAND PLAIN WOODLAND FOREST PROPOSED
- RIPARIAN ZONE
- EXISTING DAM
- PROPOSED VINEYARD
- EXTENT OF RIPARIAN BUFFER
- RIPARIAN ZONE, TOP OF BANK

NOTE: REFER TRAVERS WATERCOURSE ASSESSMENT FOR FURTHER DETAILS OF RIPARIAN BUFFER AND ZONES

Issue:	Rev:	Description:	Date:
DA	C	DA ISSUE	23.10.18
DA	B	RESPONSE TO COUNCIL RFI	27.06.18
DA	A	SITE PLAN	25.09.17

Project title:

MACARTHUR MEMORIAL PARK
VARROVILLE

Drawing title:

SITE PLAN

Principal consultant:

Florence Jaquet
Landscape architect
A: 8 Rotell Avenue, Canberwell 3124
E: flo@fjla.com.au
M: 0419 983 641

Client:

Macarthur Memorial Park
Care,Compassion,Choice

NARELLE SONTER
BOTANICA
LANDSCAPE AND HORTICULTURAL SPECIALISTS
PO Box 611 Avalon NSW 2107
Tel: (02) 9918 4016 Mobile: 0419 501 144

Job no: 170220

Drawn by: SDH

Checked by: NS

Scale: AS SHOWN @ A1
1:2500

CAD file name:

Plot date:

Drw no: L501/C

Sheet no: 01



LEGEND

- STREET TREE/TREE
- SHELTER
- WATER STATION
- PEDESTRIAN PATH
- BURIAL ROOM SCREEN PLANTING. REFER BOTANICA PLAN DWG No L525
- SCULPTURE. REFER FJLA DRAWINGS FOR FURTHER DETAILS
- DRAINAGE BASIN. REFER ALLUVIUM DRAWINGS FOR FURTHER STORMWATER DETAILS REFER BOTANICA DWG No L529 FOR PLANTING DETAILS
- REGENERATION
- FULL CPW REVEGETATION
- SEDGES/GRASSES/ GROUNDCOVERS <1m HIGH

NOTE: REFER TRAVERS SCHEDULE 1 - VEGETATION MANAGEMENT WORKS FOR DETAILS ON ALL REVEGETATION AND REGENERATION WORKS IN CPW ON SITE

Issue:	Rev:	Description:	Date:
DA	B	DA ISSUE	23.10.18
DA	A	GRID ONE	25.09.17

Project title:
MACARTHUR MEMORIAL PARK
VARROVILLE

Drawing title:
GRID ONE

Principal consultant:
Florence Jaquet
Landscape architect
A: 8 Rozell Avenue, Camberwell 3124
E: flaff@o.com.au
M: 0419 583 641

Client:
Macarthur Memorial Park
Care,Compassion,Choice

N A R E L L E S O N T E R
BOTANICA
LANDSCAPE AND HORTICULTURAL SPECIALISTS
PO Box 611 Avalon NSW 2107
Tel: (02) 9918 4016 Mobile: 0419 501 144

Job no: 170220
Drawn by: SDH
Checked by: NS
Scale: 1:500 @ A1
CAD file name:
Plot date:
Drw no: L502/B
Sheet no: 02

CPW REVEGETATION
(EXISTING AFRICAN OLIVES
TO BE REMOVED)

REGENERATION AREA. REFER
TRAVERS SCHEDULE 1 -
VEGETATION MANAGEMENT
WORKS

(120.00)
(140.00)
(135.00)
(130.00)
(125.00)
(120.00)
(115.00)
(110.00)
(105.00)
(100.00)
(95.00)
(90.00)
(85.00)

LEGEND

- STREET TREE/TREE
- SHELTER
- WATER STATION
- PEDESTRIAN PATH
- BURIAL ROOM SCREEN PLANTING. REFER BOTANICA PLAN DWG No L525
- SCULPTURE. REFER FJLA DRAWINGS FOR FURTHER DETAILS (4Mt)
- DRAINAGE BASIN. REFER ALLUVIUM DRAWINGS FOR FURTHER STORMWATER DETAILS REFER BOTANICA DWG No L529 FOR PLANTING DETAILS
- REGENERATION
- FULL CPW REVEGETATION
- SEDGES/GRASSES/ GROUNDCOVERS <1m HIGH

NOTE: REFER TRAVERS SCHEDULE 1 - VEGETATION MANAGEMENT WORKS FOR DETAILS ON ALL REVEGETATION AND REGENERATION WORKS IN CPW ON SITE

Issue:	Rev:	Description:	Date:
DA	B	DA ISSUE	23.10.18
DA	A	GRID TWO	25.09.17

Project title:
MACARTHUR MEMORIAL PARK
VARROVILLE


Drawing title:
GRID TWO

Principal consultant:
Florence Jaquet
Landscape architect
A: 8 Rotell Avenue, Camberwell 3124
E: flore_fj.com.au
M: 0419 983 641

Client:
Macarthur Memorial Park
Care,Compassion,Choice

NARELLE SONTER
BOTANICA
LANDSCAPE AND HORTICULTURAL SPECIALISTS
PO Box 611 Avalon NSW 2107
Tel: (02) 9918 4016 Mobile: 0419 501 144

Job no: 170220
Drawn by: SDH
Checked by: NS
Scale: 1:500 @ A1
CAD file name:
Plot date:
Drw no: L503/B
Sheet no: 03

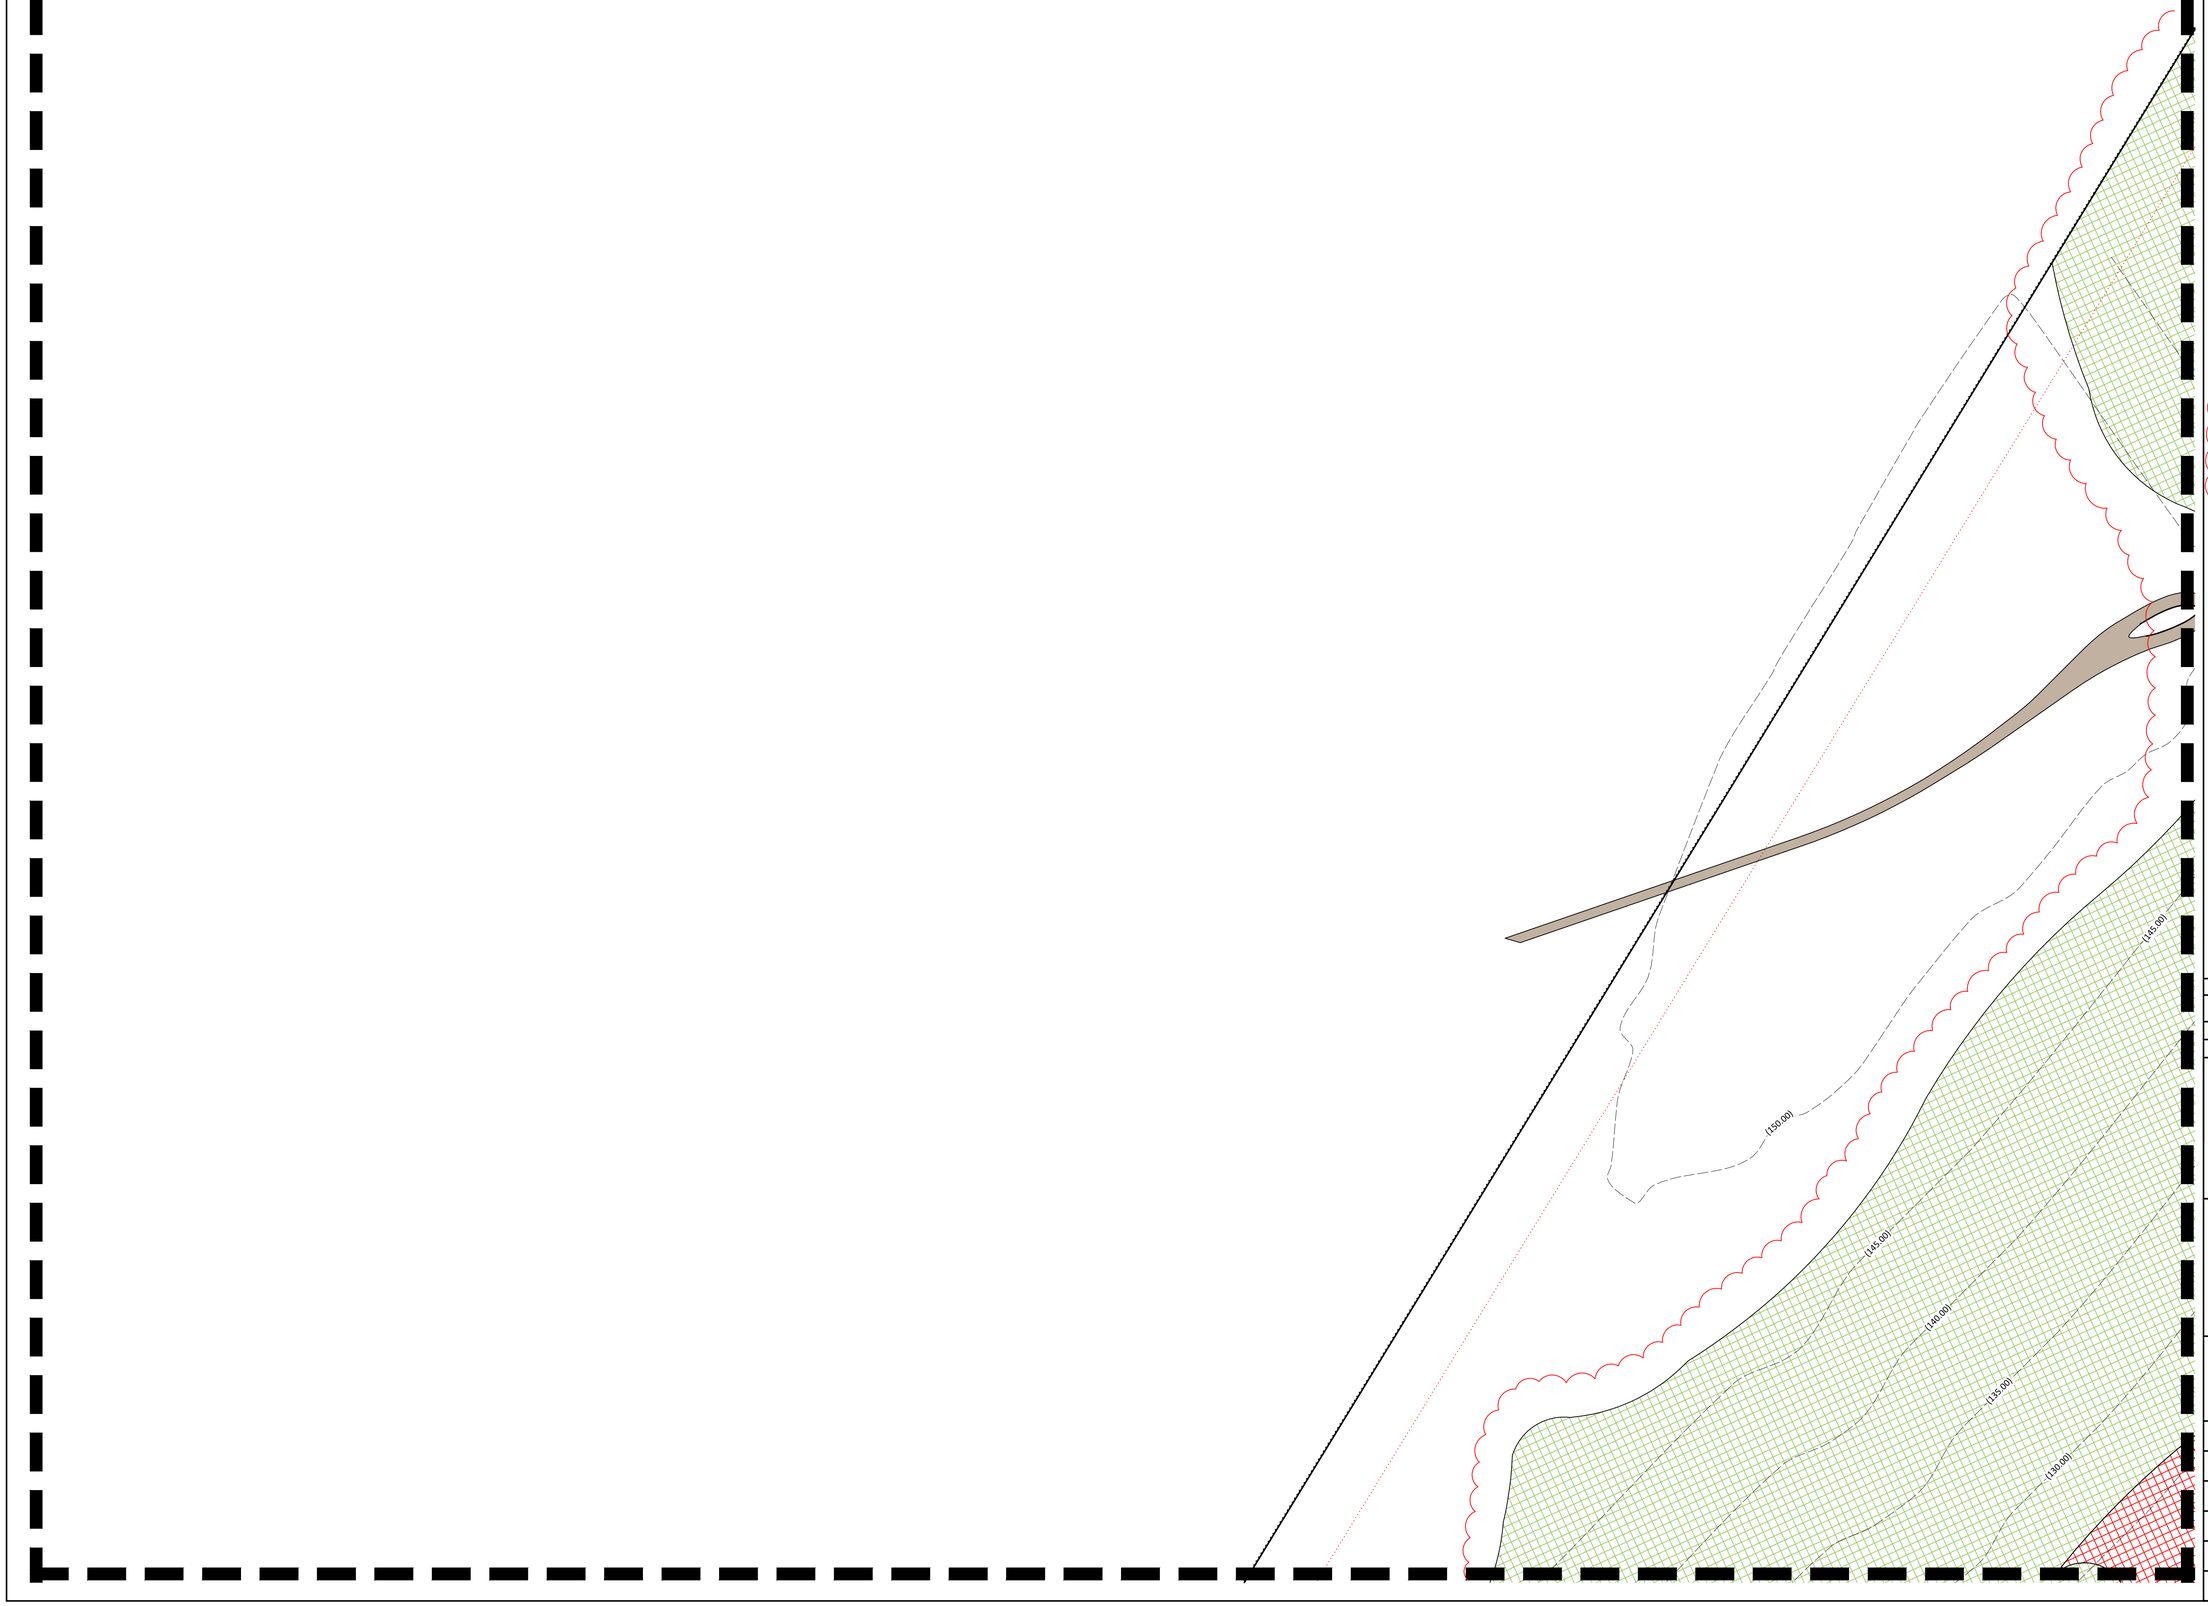

LEGEND

- STREET TREE/TREE
- SHELTER
- WATER STATION
- PEDESTRIAN PATH
- BURIAL ROOM SCREEN PLANTING. REFER BOTANICA PLAN DWG No L525
- SCULPTURE. REFER FJLA DRAWINGS FOR FURTHER DETAILS
- DRAINAGE BASIN. REFER ALLUVIUM DRAWINGS FOR FURTHER STORMWATER DETAILS REFER BOTANICA DWG No L529 FOR PLANTING DETAILS
- REGENERATION
- FULL CPW REVEGETATION
- SEDGES/GRASSES/ GROUNDCOVERS <1m HIGH

NOTE: REFER TRAVERS SCHEDULE 1 - VEGETATION MANAGEMENT WORKS FOR DETAILS ON ALL REVEGETATION AND REGENERATION WORKS IN CPW ON SITE

Issue:	Rev:	Description:	Date:
DA	B	DA ISSUE	23.10.18
DA	A	GRID THREE	25.09.17

Project title:

MACARTHUR MEMORIAL PARK
VARROVILLE

Drawing title:

GRID THREE

Principal consultant:

Florence Jaquet
Landscape architect

A: 8 Rosell Avenue, Camberwell 3124
E: flo@fja.com.au
M 0419 983 641

Client:

Macarthur Memorial Park Care,Compassion,Choice

N A R E L L E S O N T E R
BOTANICA
LANDSCAPE AND HORTICULTURAL SPECIALISTS
PO Box 611 Avalon NSW 2107
Tel: (02) 9918 4016 Mobile: 0419 501 144

Job no: 170220

Drawn by: SDH

Checked by: NS


Scale: 1:500 @ A1

Drw no: L504/B

CAD file name:

Plot date:

Sheet no: 04

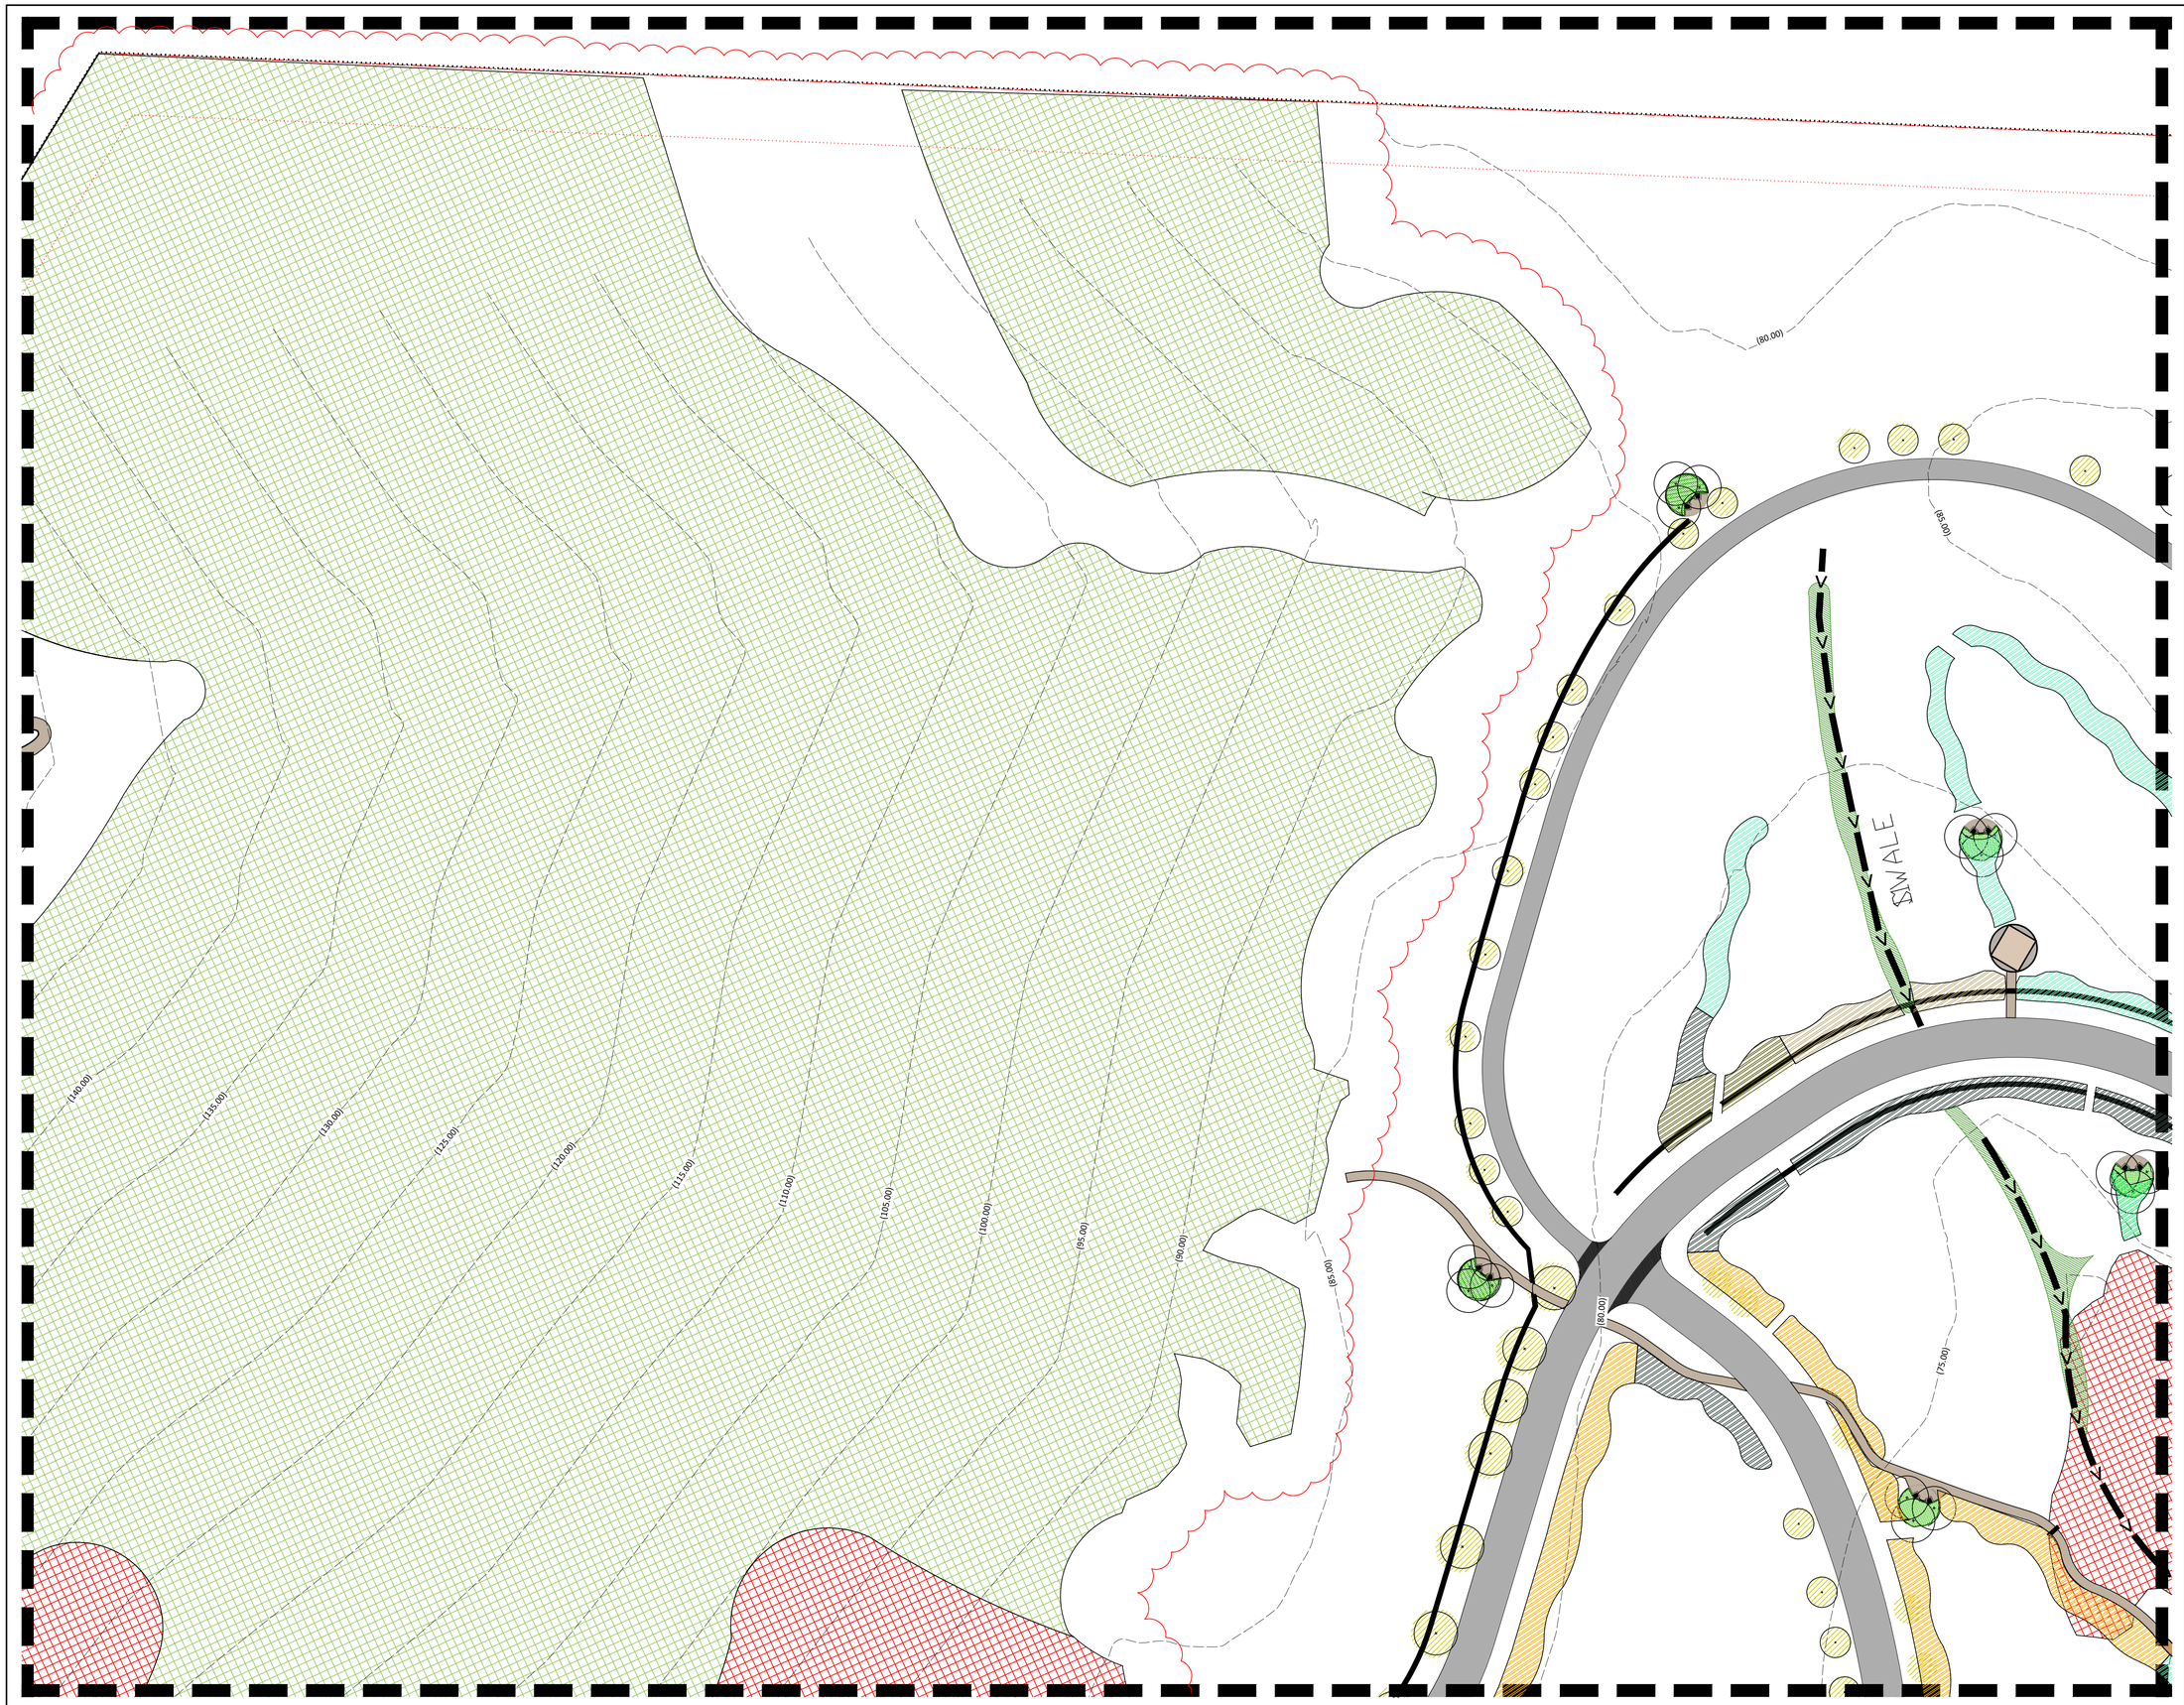

LEGEND

- STREET TREE/TREE
- SHELTER
- WATER STATION
- PEDESTRIAN PATH
- BURIAL ROOM SCREEN PLANTING. REFER BOTANICA PLAN DWG No L525
- SCULPTURE. REFER FJLA DRAWINGS FOR FURTHER DETAILS
- DRAINAGE BASIN. REFER ALLUVIUM DRAWINGS FOR FURTHER STORMWATER DETAILS REFER BOTANICA DWG No L529 FOR PLANTING DETAILS
- REGENERATION
- FULL CPW REVEGETATION
- SEDGES/GRASSES/ GROUNDCOVERS <1m HIGH

NOTE: REFER TRAVERS SCHEDULE 1 - VEGETATION MANAGEMENT WORKS FOR DETAILS ON ALL REVEGETATION AND REGENERATION WORKS IN CPW ON SITE

Issue:	Rev:	Description:	Date:
DA	B	DA ISSUE	23.10.18
DA	A	GRID FOUR	25.09.17

Project title:
MACARTHUR MEMORIAL PARK
VARROVILLE

Drawing title:
GRID FOUR

Principal consultant:
Florence Jaquet
Landscape architect
A: 8 Rosell Avenue, Canberra 3124
E: flo@fja.com.au
M 0419 983 641

Client:
Macarthur Memorial Park
Care, Compassion, Choice

NARELLE SONTER
BOTANICA
LANDSCAPE AND HORTICULTURAL SPECIALISTS
PO Box 611 Avalon NSW 2107
Tel: (02) 9918 4016 Mobile: 0419 501 144

Job no: 170220
Drawn by: SDH
Checked by: NS
Scale: 1:500 @ A1
CAD file name:
Plot date:
Drw no: L505/B
Sheet no: 05

REGENERATION AREA. REFER TRAVERS SCHEDULE 1 - VEGETATION MANAGEMENT WORKS

CPW REVEGETATION (EXISTING AFRICAN OLIVES TO BE REMOVED)

REFER BOTANICA DWG No L518 FOR PLANTING DETAILS

RETAIN ALL EXISTING CPW VEGETATION WITHIN NATURAL BURIAL ROOMS

NATURAL BURIAL ROOMS

REFER BOTANICA DWG No L518 FOR TYPICAL PLANTING IN NATURAL BURIAL AREA

CHAPEL CAR PARK

CHAPEL

CHAPEL BUILDING

MEMORIALISED GARDENS. REFER BOTANICA DWG No L517 FOR MORE DETAILS

CPW REGENERATION

TREATMENT SWALE

BOARDWALK OVER SWALE

REFER BOTANICA DWG No L518 FOR PLANTING DETAILS

LEGEND

- STREET TREE/TREE
- SHELTER
- WATER STATION
- PEDESTRIAN PATH
- BURIAL ROOM SCREEN PLANTING. REFER BOTANICA PLAN DWG No L525
- SCULPTURE. REFER FJLA DRAWINGS FOR FURTHER DETAILS
- DRAINAGE BASIN. REFER ALLUVIUM DRAWINGS FOR FURTHER STORMWATER DETAILS REFER BOTANICA DWG No L529 FOR PLANTING DETAILS
- REGENERATION
- FULL CPW REVEGETATION
- SEDGES/GRASSES/ GROUNDCOVERS <1m HIGH

NOTE: REFER TRAVERS SCHEDULE 1 - VEGETATION MANAGEMENT WORKS FOR DETAILS ON ALL REVEGETATION AND REGENERATION WORKS IN CPW ON SITE

Issue:	Rev:	Description:	Date:
DA	B	DA ISSUE	23.10.18
DA	A	GRID FIVE	25.09.17

Project title:
MACARTHUR MEMORIAL PARK VARROVILLE

Drawing title:
GRID FIVE

Principal consultant:
Florence Jaquet
Landscape architect
A: 8 Rosell Avenue, Camberwell 3124
E: flo@fja.com.au
M: 0419 983 641

Client:
Macarthur Memorial Park
Care, Compassion, Choice

NARELLE SONTER
BOTANICA
LANDSCAPE AND HORTICULTURAL SPECIALISTS
PO Box 611 Avalon NSW 2107
Tel: (02) 9918 4016 Mobile: 0419 501 144

Job no: 170220
Drawn by: SDH
Checked by: NS
Scale: 1:500 @ A1
CAD file name:
Plot date:
Drw no: L506/B
Sheet no: 06

REFER BOTANICA DWG No L521 FOR PLANTING DETAILS

ADMINISTRATION BUILDING
ARMOURY UNDER BUILDING

(85.00)

(80.00)

BIOR

(75.00)

3M

CPW REGENERATION

REFER BOTANICA DWG No L524 FOR PLANTING DETAILS

ENTRY GATEHOUSE BUILDING

3M

BPT

BIOR

WETLAND

4M

CAFE BUILDING

CAFE

MEMORIAL STONE BLADE

BIOR

(65.00)

CAFE CARPARK

4M

3M

BIOR

REFER BOTANICA DWG No L520 FOR PLANTING DETAILS

BIOR

(70.00)

BIOR

GARDEN STAFF BUILDING

WORKSHOPS

REFER BOTANICA DWG No L522 FOR PLANTING DETAILS

BROAD BANDS OF DECORATIVE GRASSES HIGHLIGHT ENTRANCE

(70.00)

LEGEND

- STREET TREE/TREE
- SHELTER
- WATER STATION
- PEDESTRIAN PATH
- BURIAL ROOM SCREEN PLANTING. REFER BOTANICA PLAN DWG No L525
- SCULPTURE. REFER FJLA DRAWINGS FOR FURTHER DETAILS
- DRAINAGE BASIN. REFER ALLUVIUM DRAWINGS FOR FURTHER STORMWATER DETAILS. REFER BOTANICA DWG No L529 FOR PLANTING DETAILS
- REGENERATION
- FULL CPW REVEGETATION
- SEDGES/GRASSES/ GROUNDCOVERS <1m HIGH

NOTE: REFER TRAVERS SCHEDULE 1 - VEGETATION MANAGEMENT WORKS FOR DETAILS ON ALL REVEGETATION AND REGENERATION WORKS IN CPW ON SITE

Issue:	Rev:	Description:	Date:
DA	C	DA Issue	23.10.18
DA	B	RESPONSE TO COUNCIL RFI	27.06.18
DA	A	GRID SIX	25.09.17

Project title:
MACARTHUR MEMORIAL PARK
VARROVILLE

Drawing title:
GRID SIX

Principal consultant:
Florence Jaquet
Landscape architect
4 B Rowell Avenue, Camberwell 3124
E: floeff@o.com.au
M 0419 983 641

Client:
Macarthur Memorial Park
Care,Compassion,Choice

NARELLE SONTER
BOTANICA
LANDSCAPE AND HORTICULTURAL SPECIALISTS
PO Box 611 Avalon NSW 2107
Tel: (02) 9918 4016 Mobile: 0419 501 144

Job no: 170220	
Drawn by: SDH	
Checked by: NS	
Scale: 1:500 @ A1	Drw no: L507/C
CAD file name:	
Plot date:	Sheet no: 07

REFER BOTANICA DWG No L519 FOR PLANTING DETAILS

FUNCTION CENTRE

FUNCTION CENTRE CARPARK

(65.00)

(60.00)

(55.00)

B&DR

WETLAND

REFER BOTANICA DWG No L529 FOR PLANTING DETAILS ON MEMORIAL PATH THROUGH RIPARIAN ZONE

CPW REGENERATION AREA

CPW GRASSES AS BED FOR SCULPTURES, EXTENDS TO BANDS OF GRASSES ALONG ENTRY FENCE

4M

2.5M

S T A N D R

LEGEND

- STREET TREE/TREE
- SHELTER
- WATER STATION
- PEDESTRIAN PATH
- BURIAL ROOM SCREEN PLANTING. REFER BOTANICA PLAN DWG No L525
- SCULPTURE. REFER FJLA DRAWINGS FOR FURTHER DETAILS
- DRAINAGE BASIN. REFER ALLUVIUM DRAWINGS FOR FURTHER STORMWATER DETAILS REFER BOTANICA DWG No L529 FOR PLANTING DETAILS
- REGENERATION
- FULL CPW REVEGETATION
- SEDGES/GRASSES/ GROUNDCOVERS <1m HIGH

NOTE: REFER TRAVERS SCHEDULE 1 - VEGETATION MANAGEMENT WORKS FOR DETAILS ON ALL REVEGETATION AND REGENERATION WORKS IN CPW ON SITE

Issue:	Rev:	Description:	Date:
DA	B	DA ISSUE	23.10.18
DA	A	GRID SEVEN	25.09.17

Project title:
MACARTHUR MEMORIAL PARK
VARROVILLE

Drawing title:
GRID SEVEN

Principal consultant:
Florence Jaquet
Landscape architect
A: 8 Rowell Avenue, Camberwell 3124
E: flo@fja.com.au
M: 0419 983 641

Client:
Macarthur Memorial Park
Cora Compassion Choice

NARELLE SONTER
BOTANICA
LANDSCAPE AND HORTICULTURAL SPECIALISTS
PO Box 611 Avalon NSW 2107
Tel: (02) 9918 4016 Mobile: 0419 501 144

Job no: 170220
Drawn by: SDH
Checked by: NS
Scale: 1:500 @ A1
CAD file name:
Plot date:
Drw no: L508/B
Sheet no: 08

CPW REGENERATION AREA

STANDS OF INDIGENOUS TREES PROVIDE SHADE AND FOCAL POINTS ACROSS THE SITE

INDIGENOUS SCREEN PLANTING AROUND DEPOT

REFER BOTANICA DWG No L529 FOR TYPICAL PLANTING AROUND SHELTER

CPW REGENERATION AREA

(75.00)
(70.00)
(65.00)
(60.00)
(60.00)
(65.00)

LEGEND

- STREET TREE/TREE
- SHELTER
- WATER STATION
- PEDESTRIAN PATH
- BURIAL ROOM SCREEN PLANTING. REFER BOTANICA PLAN DWG No L525
- SCULPTURE. REFER FJLA DRAWINGS FOR FURTHER DETAILS
- DRAINAGE BASIN. REFER ALLUVIUM DRAWINGS FOR FURTHER STORMWATER DETAILS REFER BOTANICA DWG No L529 FOR PLANTING DETAILS
- REGENERATION
- FULL CPW REVEGETATION
- SEDGES/GRASSES/ GROUNDCOVERS <1m HIGH

NOTE: REFER TRAVERS SCHEDULE 1 - VEGETATION MANAGEMENT WORKS FOR DETAILS ON ALL REVEGETATION AND REGENERATION WORKS IN CPW ON SITE

Issue:	Rev:	Description:	Date:
DA	B	DA ISSUE	23.10.18
DA	A	GRID EIGHT	25.09.17

Project title:
MACARTHUR MEMORIAL PARK
VARROVILLE


Drawing title:
GRID EIGHT

Principal consultant:
Florence Jaquet
Landscape architect
A: 8 Rowell Avenue, Camberwell 3124
E: flaff@ia.com.au
M: 0419 983 641

Client:
Macarthur Memorial Park
Care,Compassion,Choice

NARELLE SONTER
BOTANICA
LANDSCAPE AND HORTICULTURAL SPECIALISTS
PO Box 611 Avalon NSW 2107
Tel: (02) 9918 4016 Mobile: 0419 501 144

Job no: 170220
Drawn by: SDH
Checked by: NS
Scale: 1:500 @ A1
CAD file name:
Plot date:
Drw no: L509/B
Sheet no: 09

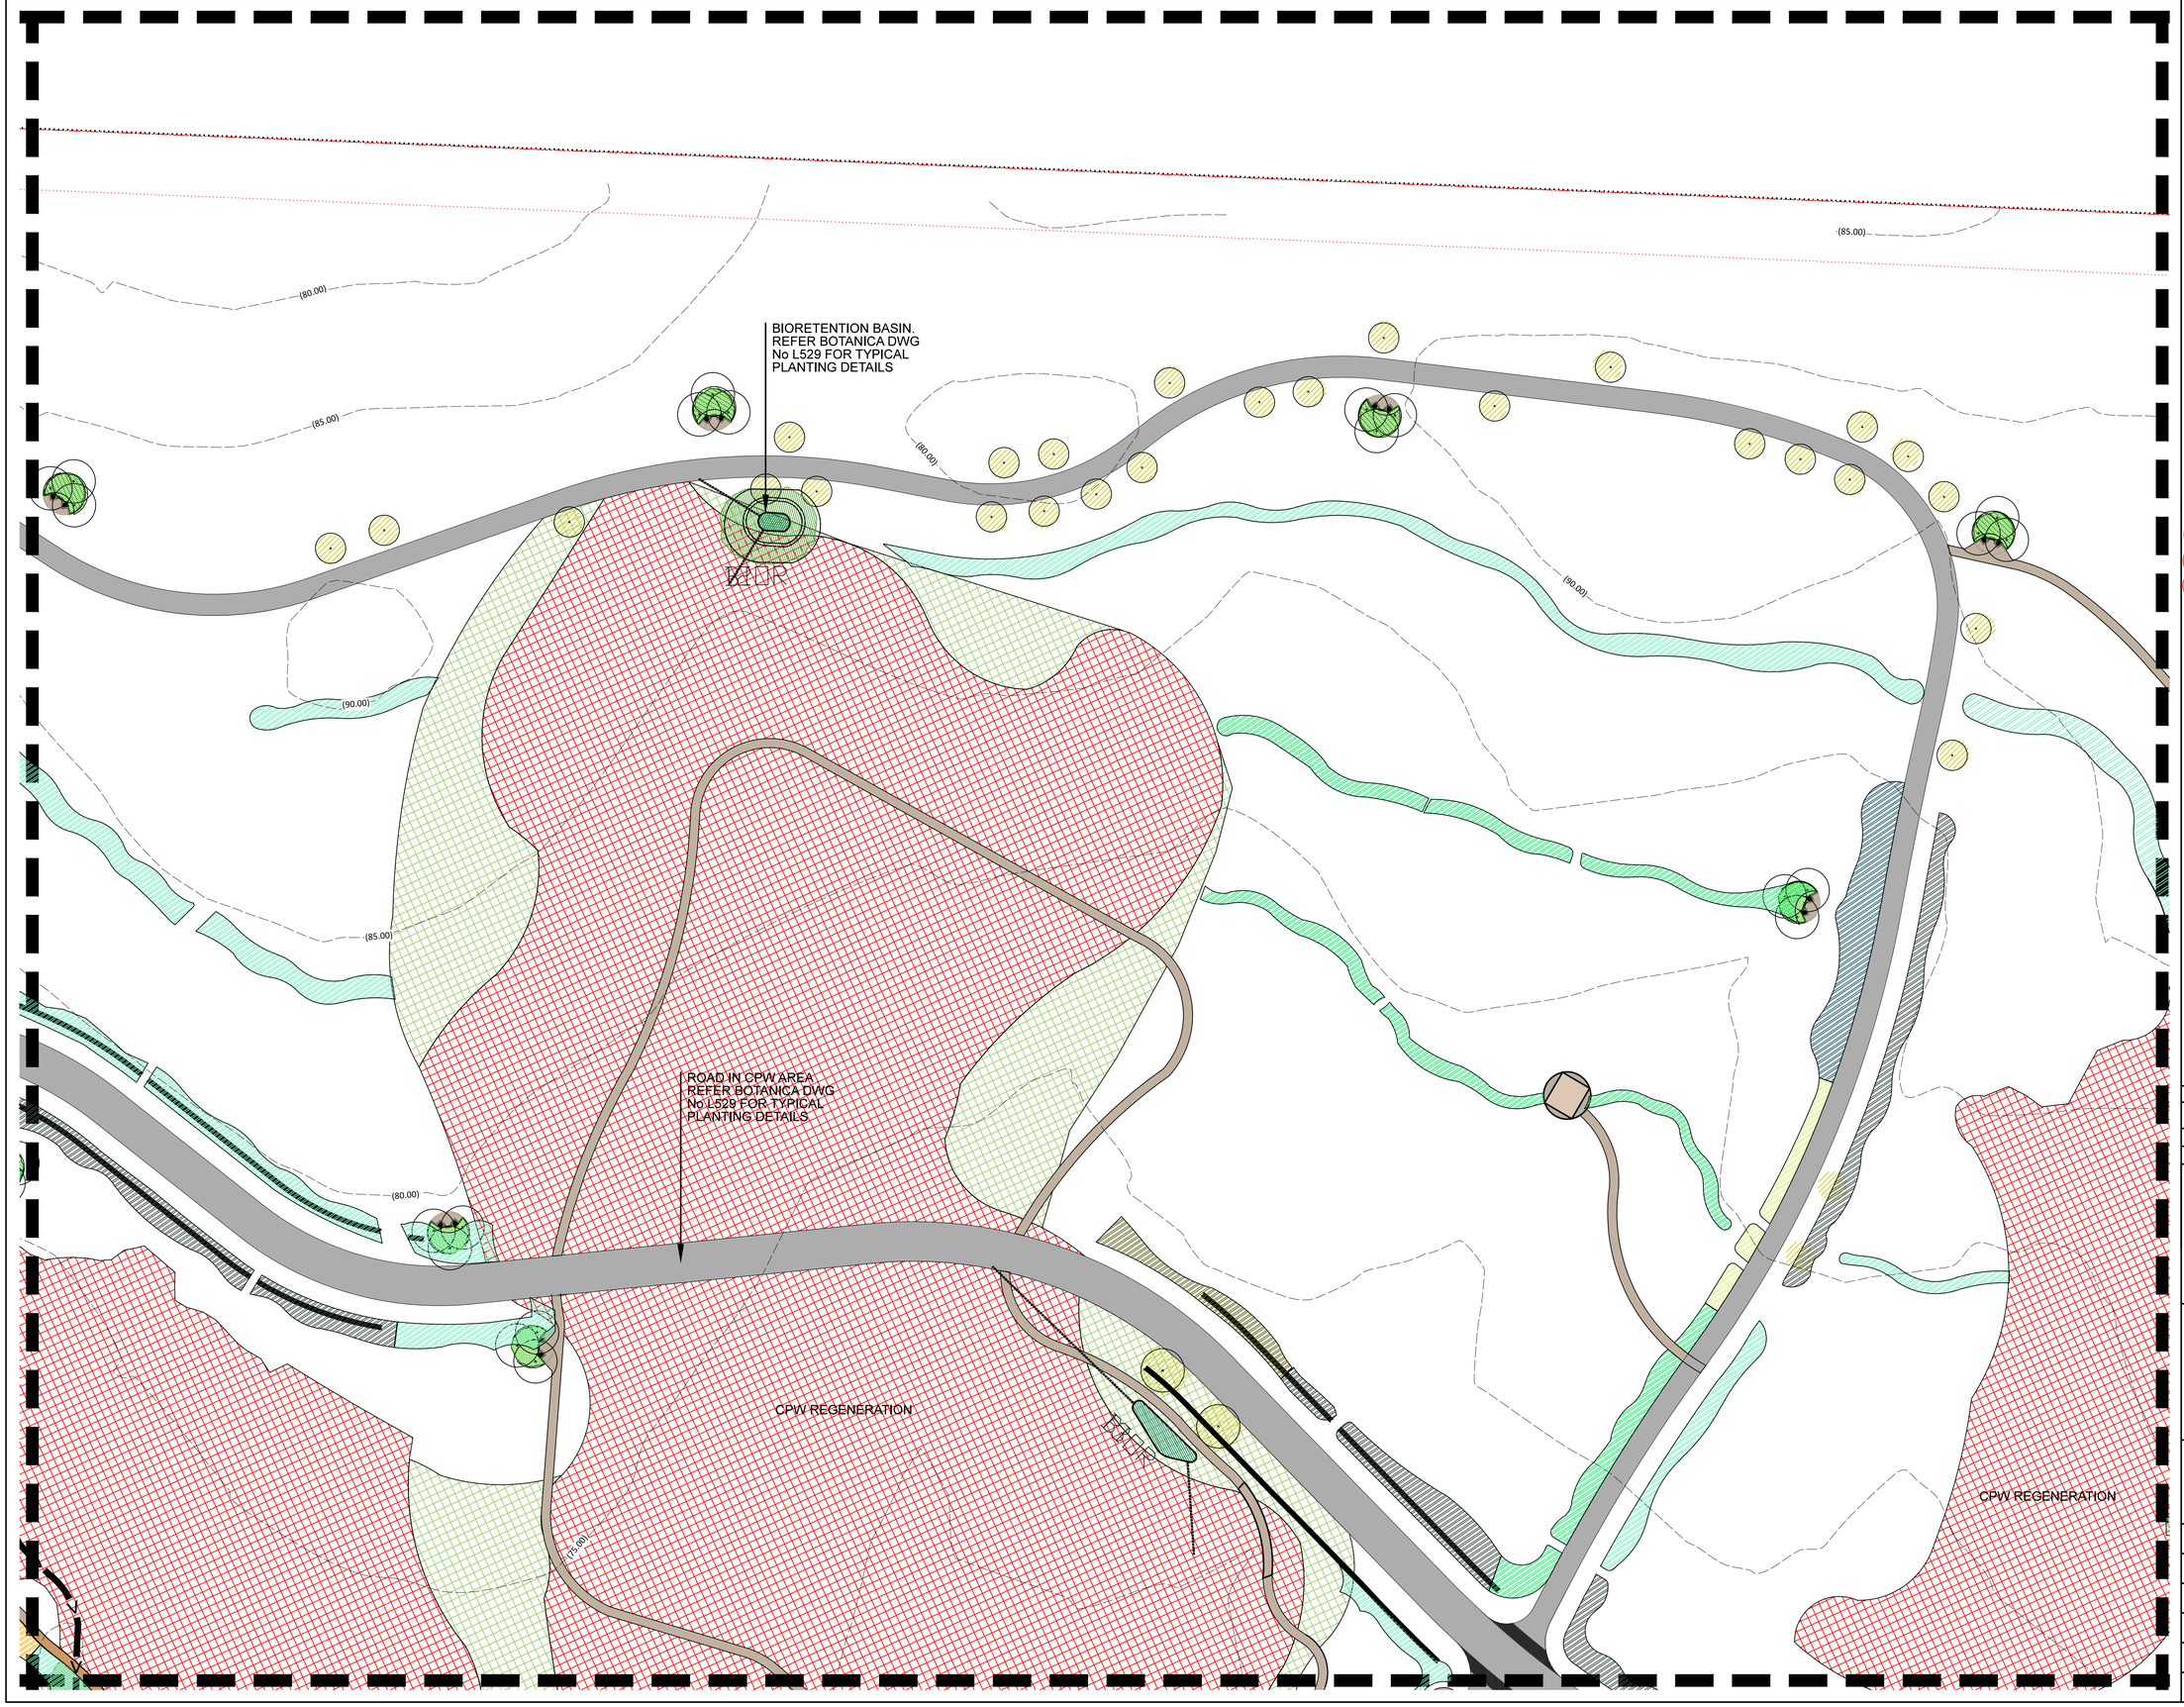

LEGEND

- STREET TREE/TREE
- SHELTER
- WATER STATION
- PEDESTRIAN PATH
- BURIAL ROOM SCREEN PLANTING. REFER BOTANICA PLAN DWG No L525
- SCULPTURE. REFER FJLA DRAWINGS FOR FURTHER DETAILS
- DRAINAGE BASIN. REFER ALLUVIUM DRAWINGS FOR FURTHER STORMWATER DETAILS REFER BOTANICA DWG No L529 FOR PLANTING DETAILS
- REGENERATION
- FULL CPW REVEGETATION
- SEDGES/GRASSES/ GROUNDCOVERS <1m HIGH

NOTE: REFER TRAVERS SCHEDULE 1 - VEGETATION MANAGEMENT WORKS FOR DETAILS ON ALL REVEGETATION AND REGENERATION WORKS IN CPW ON SITE

Issue:	Rev:	Description:	Date:
DA	B	DA ISSUE	23.10.18
DA	A	GRID NINE	25.09.17

Project title:
MACARTHUR MEMORIAL PARK VARROVILLE

Drawing title:
GRID NINE

Principal consultant:

Florence Jaquet
Landscape architect

A: 8 Rowell Avenue, Camberwell 3124
E: flo@fjla.com.au
M: 0419 983 641

Client:

Macarthur Memorial Park

NARELLE SONTER
BOTANICA
LANDSCAPE AND HORTICULTURAL SPECIALISTS
PO Box 611 Avalon NSW 2107
Tel: (02) 9918 4016 Mobile: 0419 501 144

Job no: 170220
Drawn by: SDH
Checked by: NS
Scale: 1:500 @ A1
CAD file name:
Plot date:
Drw no: L510/B
Sheet no: 10

CPW REGENERATION

HERITAGE VINEYARDS
(REFER BOTANICA DWG No L529
FOR TYPICAL DETAIL)

GROVE OF INDIGENOUS
TREES PROVIDE SHADE TO
REST AREA.
INTERPRETATION FOR
HERITAGE VINEYARD AREA

PATHWAY LINKS TO
NORTH EASTERN DAMS

(85.00)
(80.00)
(75.00)
(70.00)
(65.00)
(60.00)
(55.00)

LEGEND

- STREET TREE/TREE
- SHELTER
- WATER STATION
- PEDESTRIAN PATH
- BURIAL ROOM SCREEN PLANTING. REFER BOTANICA PLAN DWG No L525
- SCULPTURE. REFER FJLA DRAWINGS FOR FURTHER DETAILS
- DRAINAGE BASIN. REFER ALLUVIUM DRAWINGS FOR FURTHER STORMWATER DETAILS REFER BOTANICA DWG No L529 FOR PLANTING DETAILS
- REGENERATION
- FULL CPW REVEGETATION
- SEDGES/GRASSES/ GROUNDCOVERS <1m HIGH

NOTE: REFER TRAVERS SCHEDULE 1 - VEGETATION MANAGEMENT WORKS FOR DETAILS ON ALL REVEGETATION AND REGENERATION WORKS IN CPW ON SITE

Issue:	Rev:	Description:	Date:
DA	B	DA ISSUE	23.10.18
DA	A	GRID TEN	25.09.17

Project title:
MACARTHUR MEMORIAL PARK
VARROVILLE

Drawing title:
GRID TEN

Principal consultant:
Florence Jaquet
Landscape architect
A: 8 Rokell Avenue, Camberwell 3124
E: flo@fja.com.au
M: 0419 983 641

Client:
Macarthur Memorial Park
Care,Compassion,Choice

NARELLE SONTER
BOTANICA
LANDSCAPE AND HORTICULTURAL SPECIALISTS
PO Box 611 Avalon NSW 2107
Tel: (02) 9918 4016 Mobile: 0419 501 144

Job no: 170220
Drawn by: SDH
Checked by: NS
Scale: 1:500 @ A1
CAD file name:
Plot date:
Drw no: L511/B
Sheet no: 11

HERITAGE VINEYARDS
(REFER BOTANICA DWG No L529
FOR TYPICAL DETAIL)

INDIGENOUS SCREEN
PLANTING TO 5m IN HEIGHT
PROVIDES BUFFER TO
VARROVILLE HOUSE

45°

VARROVILLE HOUSE

21°

SCREEN PLANTING TO 2.5m
IN HEIGHT PROVIDES
BUFFER TO VARROVILLE
HOUSE

11°

BALTR

(75.00)

(65.00)

(60.00)

(70.00)

LEGEND

- STREET TREE/TREE
- SHELTER
- WATER STATION
- PEDESTRIAN PATH
- BURIAL ROOM SCREEN PLANTING. REFER BOTANICA PLAN DWG No L525
- SCULPTURE. REFER FJLA DRAWINGS FOR FURTHER DETAILS
- DRAINAGE BASIN. REFER ALLUVIUM DRAWINGS FOR FURTHER STORMWATER DETAILS REFER BOTANICA DWG No L529 FOR PLANTING DETAILS
- REGENERATION
- FULL CPW REVEGETATION
- SEDGES/GRASSES/ GROUNDCOVERS <1m HIGH

NOTE: REFER TRAVERS SCHEDULE 1 - VEGETATION MANAGEMENT WORKS FOR DETAILS ON ALL REVEGETATION AND REGENERATION WORKS IN CPW ON SITE

Issue:	Rev:	Description:	Date:
DA	B	DA ISSUE	23.10.18
DA	A	GRID ELEVEN	25.09.17

Project title:

MACARTHUR MEMORIAL PARK
VARROVILLE

Drawing title:

GRID ELEVEN

Principal consultant:

Florence Jaquet
Landscape architect

A: 8 Rosell Avenue, Camberwell 3124
E: flo@fjla.com.au
M: 0419 983 641

Client:

Macarthur Memorial Park
Care,Compassion,Choice

N A R E L L E S O N T E R
BOTANICA
LANDSCAPE AND HORTICULTURAL SPECIALISTS
PO Box 611 Avalon NSW 2107
Tel: (02) 9918 4016 Mobile: 0419 501 144

Job no: 170220	
Drawn by: SDH	
Checked by: NS	
Scale: 1:500 @ A1	**Drw no:** L512/B
CAD file name:	
Plot date:	**Sheet no:** 12

PATH IN RIPARIAN ZONE.
REFER BOTANICA DWG
No L529 FOR TYPICAL
PLANTING DETAILS

BROAD BANDS OF
DECORATIVE GRASSES
HIGHLIGHT ENTRANCE

INDIGENOUS SCREEN
PLANTING TO SITE
BOUNDARY

CPW REGENERATION

(65.00)

(60.00)

(55.00)

(55.00)

(55.00)

2.5M

2.5M

2.5M

E W S R O A D

LEGEND

- STREET TREE/TREE
- SHELTER
- WATER STATION
- PEDESTRIAN PATH
- BURIAL ROOM SCREEN PLANTING. REFER BOTANICA PLAN DWG No L525
- SCULPTURE. REFER FJLA DRAWINGS FOR FURTHER DETAILS
- DRAINAGE BASIN. REFER ALLUVIUM DRAWINGS FOR FURTHER STORMWATER DETAILS REFER BOTANICA DWG No L529 FOR PLANTING DETAILS
- REGENERATION
- FULL CPW REVEGETATION
- SEDGES/GRASSES/ GROUNDCOVERS <1m HIGH

NOTE: REFER TRAVERS SCHEDULE 1 - VEGETATION MANAGEMENT WORKS FOR DETAILS ON ALL REVEGETATION AND REGENERATION WORKS IN CPW ON SITE

Issue:	Rev:	Description:	Date:
DA	B	DA ISSUE	23.10.18
DA	A	GRID TWELVE	25.09.17

Project title:
MACARTHUR MEMORIAL PARK
VARROVILLE

Drawing title:
GRID TWELVE

Principal consultant:
Florence Jaquet
Landscape architect
A: 8 Rowell Avenue, Camberwell 3124
E: flo@fja.com.au
M: 0419 983 641

Client:
Macarthur Memorial Park

NARELLE SONTER
BOTANICA
LANDSCAPE AND HORTICULTURAL SPECIALISTS
PO Box 611 Avalon NSW 2107
Tel: (02) 9918 4016 Mobile: 0419 501 144

Job no: 170220	
Drawn by: SDH	
Checked by: NS	
Scale: 1:500 @ A1	**Drw no:** L513/B
CAD file name:	
Plot date:	**Sheet no:** 13

REFER BOTANICA DWG
No L527 FOT STREET
TREE SPECIES
IDENTIFICATION

STANDS OF
INDIGENOUS TREES
PROVIDE SHADE AND
FOCAL POINTS ACROSS
THE SITE

BROAD BANDS OF
DECORATIVE GRASSES
HIGHLIGHT ENTRANCE

(60.00)

(55.00)

(50.00)

4M

RIVER

LEGEND

- STREET TREE/TREE
- SHELTER
- WATER STATION
- PEDESTRIAN PATH
- BURIAL ROOM SCREEN PLANTING. REFER BOTANICA PLAN DWG No L525
- SCULPTURE. REFER FJLA DRAWINGS FOR FURTHER DETAILS
- DRAINAGE BASIN. REFER ALLUVIUM DRAWINGS FOR FURTHER STORMWATER DETAILS REFER BOTANICA DWG No L529 FOR PLANTING DETAILS
- REGENERATION
- FULL CPW REVEGETATION
- SEDGES/GRASSES/ GROUNDCOVERS <1m HIGH

NOTE: REFER TRAVERS SCHEDULE 1 - VEGETATION MANAGEMENT WORKS FOR DETAILS ON ALL REVEGETATION AND REGENERATION WORKS IN CPW ON SITE

Issue:	Rev:	Description:	Date:
DA	B	DA ISSUE	23.10.18
DA	A	GRID THIRTEEN	25.09.17

Project title:

MACARTHUR MEMORIAL PARK
VARROVILLE

Drawing title:

GRID THIRTEEN

Principal consultant:

Florence Jaquet
Landscape architect

A: 8 Rotell Avenue, Camberwell 3124
E: flo@fja.com.au
M: 0419 983 641

Client:

Macarthur Memorial Park
Care, Compassion, Choice

N A R E L L E S O N T E R
BOTANICA
LANDSCAPE AND HORTICULTURAL SPECIALISTS

PO Box 611 Avalon NSW 2107
Tel: (02) 9918 4016 Mobile: 0419 501 144

Job no: 170220

Drawn by: SDH

Checked by: NS


Scale: 1:500 @ A1

Drw no: L514/B

CAD file name:

Plot date:

Sheet no: 14

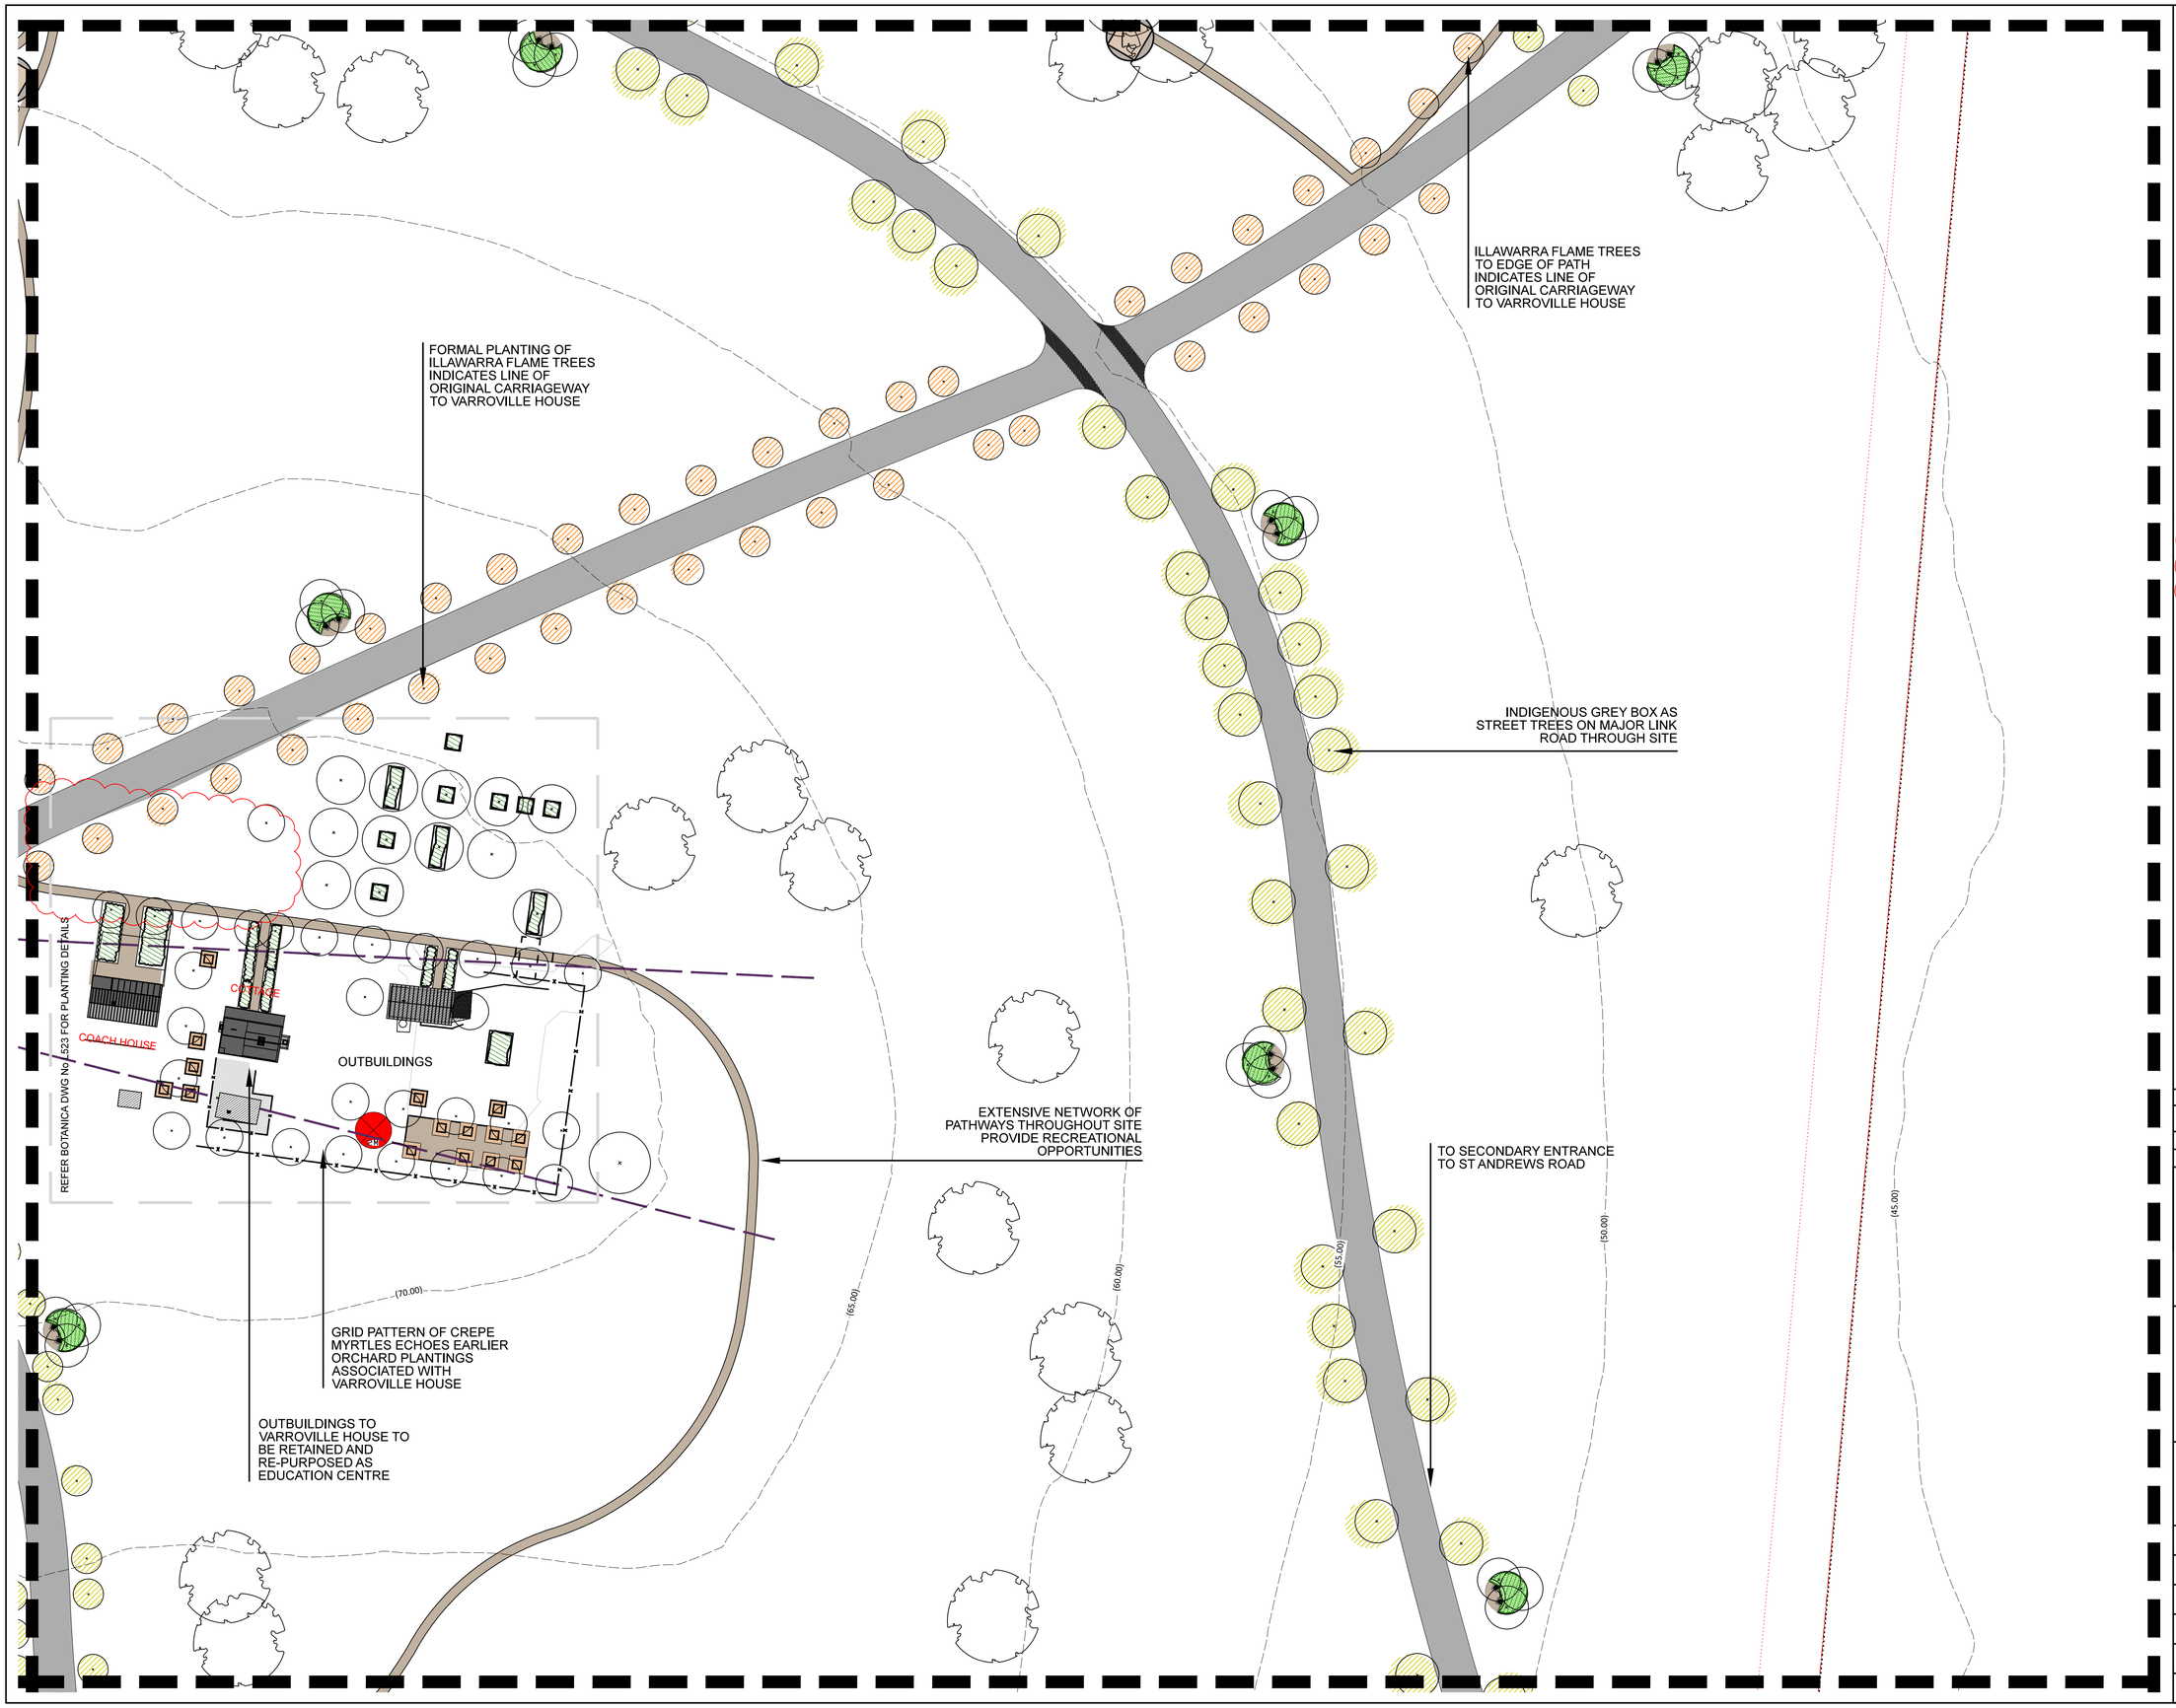

LEGEND

- STREET TREE/TREE
- SHELTER
- WATER STATION
- PEDESTRIAN PATH
- BURIAL ROOM SCREEN PLANTING. REFER BOTANICA PLAN DWG No L525
- SCULPTURE. REFER FJLA DRAWINGS FOR FURTHER DETAILS
- DRAINAGE BASIN. REFER ALLUVIUM DRAWINGS FOR FURTHER STORMWATER DETAILS REFER BOTANICA DWG No L529 FOR PLANTING DETAILS
- REGENERATION
- FULL CPW REVEGETATION
- SEDGES/GRASSES/ GROUNDCOVERS <1m HIGH

NOTE: REFER TRAVERS SCHEDULE 1 - VEGETATION MANAGEMENT WORKS FOR DETAILS ON ALL REVEGETATION AND REGENERATION WORKS IN CPW ON SITE

Issue:	Rev:	Description:	Date:
DA	B	DA ISSUE	23.10.18
DA	A	GRID FOURTEEN	25.09.17

Project title:
MACARTHUR MEMORIAL PARK
VARROVILLE

Drawing title:
GRID FOURTEEN

Principal consultant:
Florence Jaquet
Landscape architect
A: 8 Rowell Avenue, Camberwell 3124
E: flo@fja.com.au
M: 0419 983 641

Client:
Macarthur Memorial Park
Care,Compassion,Choice

NARELLE SONTER
BOTANICA
LANDSCAPE AND HORTICULTURAL SPECIALISTS
PO Box 611 Avalon NSW 2107
Tel: (02) 9918 4016 Mobile: 0419 501 144

Job no: 170220
Drawn by: SDH
Checked by: NS
Scale: 1:500 @ A1
CAD file name:
Plot date:
Drw no: L515/B
Sheet no: 15

SHELTER OVERLOOKING DAM AND WOODED AREA PROVIDES OPPORTUNITY FOR REST AND CONTEMPLATION

CPW REGENERATION

CPW REGENERATION

CIRCUITS, PATHWAYS AND BOARDWALKS PROVIDE ALTERNATIVE ROUTES THROUGH CUMBERLAND PLAIN WOODLAND AND RIPARIAN AREAS

BOARDWALK CONTINUES LINE OF EARLIER CARRIAGEWAY TO VARROVILLE HOUSE

ILLAWARRA FLAME TREES TO EDGE OF PATH INDICATES LINE OF ORIGINAL CARRIAGEWAY TO VARROVILLE HOUSE

(55.00)

(45.00)

LEGEND

- STREET TREE/TREE
- SHELTER
- WATER STATION
- PEDESTRIAN PATH
- BURIAL ROOM SCREEN PLANTING. REFER BOTANICA PLAN DWG No L525
- SCULPTURE. REFER FJLA DRAWINGS FOR FURTHER DETAILS
- DRAINAGE BASIN. REFER ALLUVIUM DRAWINGS FOR FURTHER STORMWATER DETAILS REFER BOTANICA DWG No L529 FOR PLANTING DETAILS
- REGENERATION
- FULL CPW REVEGETATION
- SEDGES/GRASSES/ GROUNDCOVERS <1m HIGH

NOTE: REFER TRAVERS SCHEDULE 1 - VEGETATION MANAGEMENT WORKS FOR DETAILS ON ALL REVEGETATION AND REGENERATION WORKS IN CPW ON SITE

Issue:	Rev:	Description:	Date:
DA	B	DA ISSUE	23.10.18
DA	A	GRID FIFTEEN	25.09.17

Project title:
MACARTHUR MEMORIAL PARK VARROVILLE


Drawing title:
GRID FIFTEEN

Principal consultant:
Florence Jaquet Landscape architect
A: 8 Rosell Avenue, Canberrell 3124
E: flo@fja.com.au
M 0419 983 641

Client:
Macarthur Memorial Park Care,Compassion,Choice

NARELLE SONTER
BOTANICA
LANDSCAPE AND HORTICULTURAL SPECIALISTS
PO Box 611 Avalon NSW 2107
Tel: (02) 9918 4016 Mobile: 0419 501 144

Job no: 170220
Drawn by: SDH
Checked by: NS
Scale: 1:500 @ A1
CAD file name:
Plot date:
Drw no: L516/B
Sheet no: 16

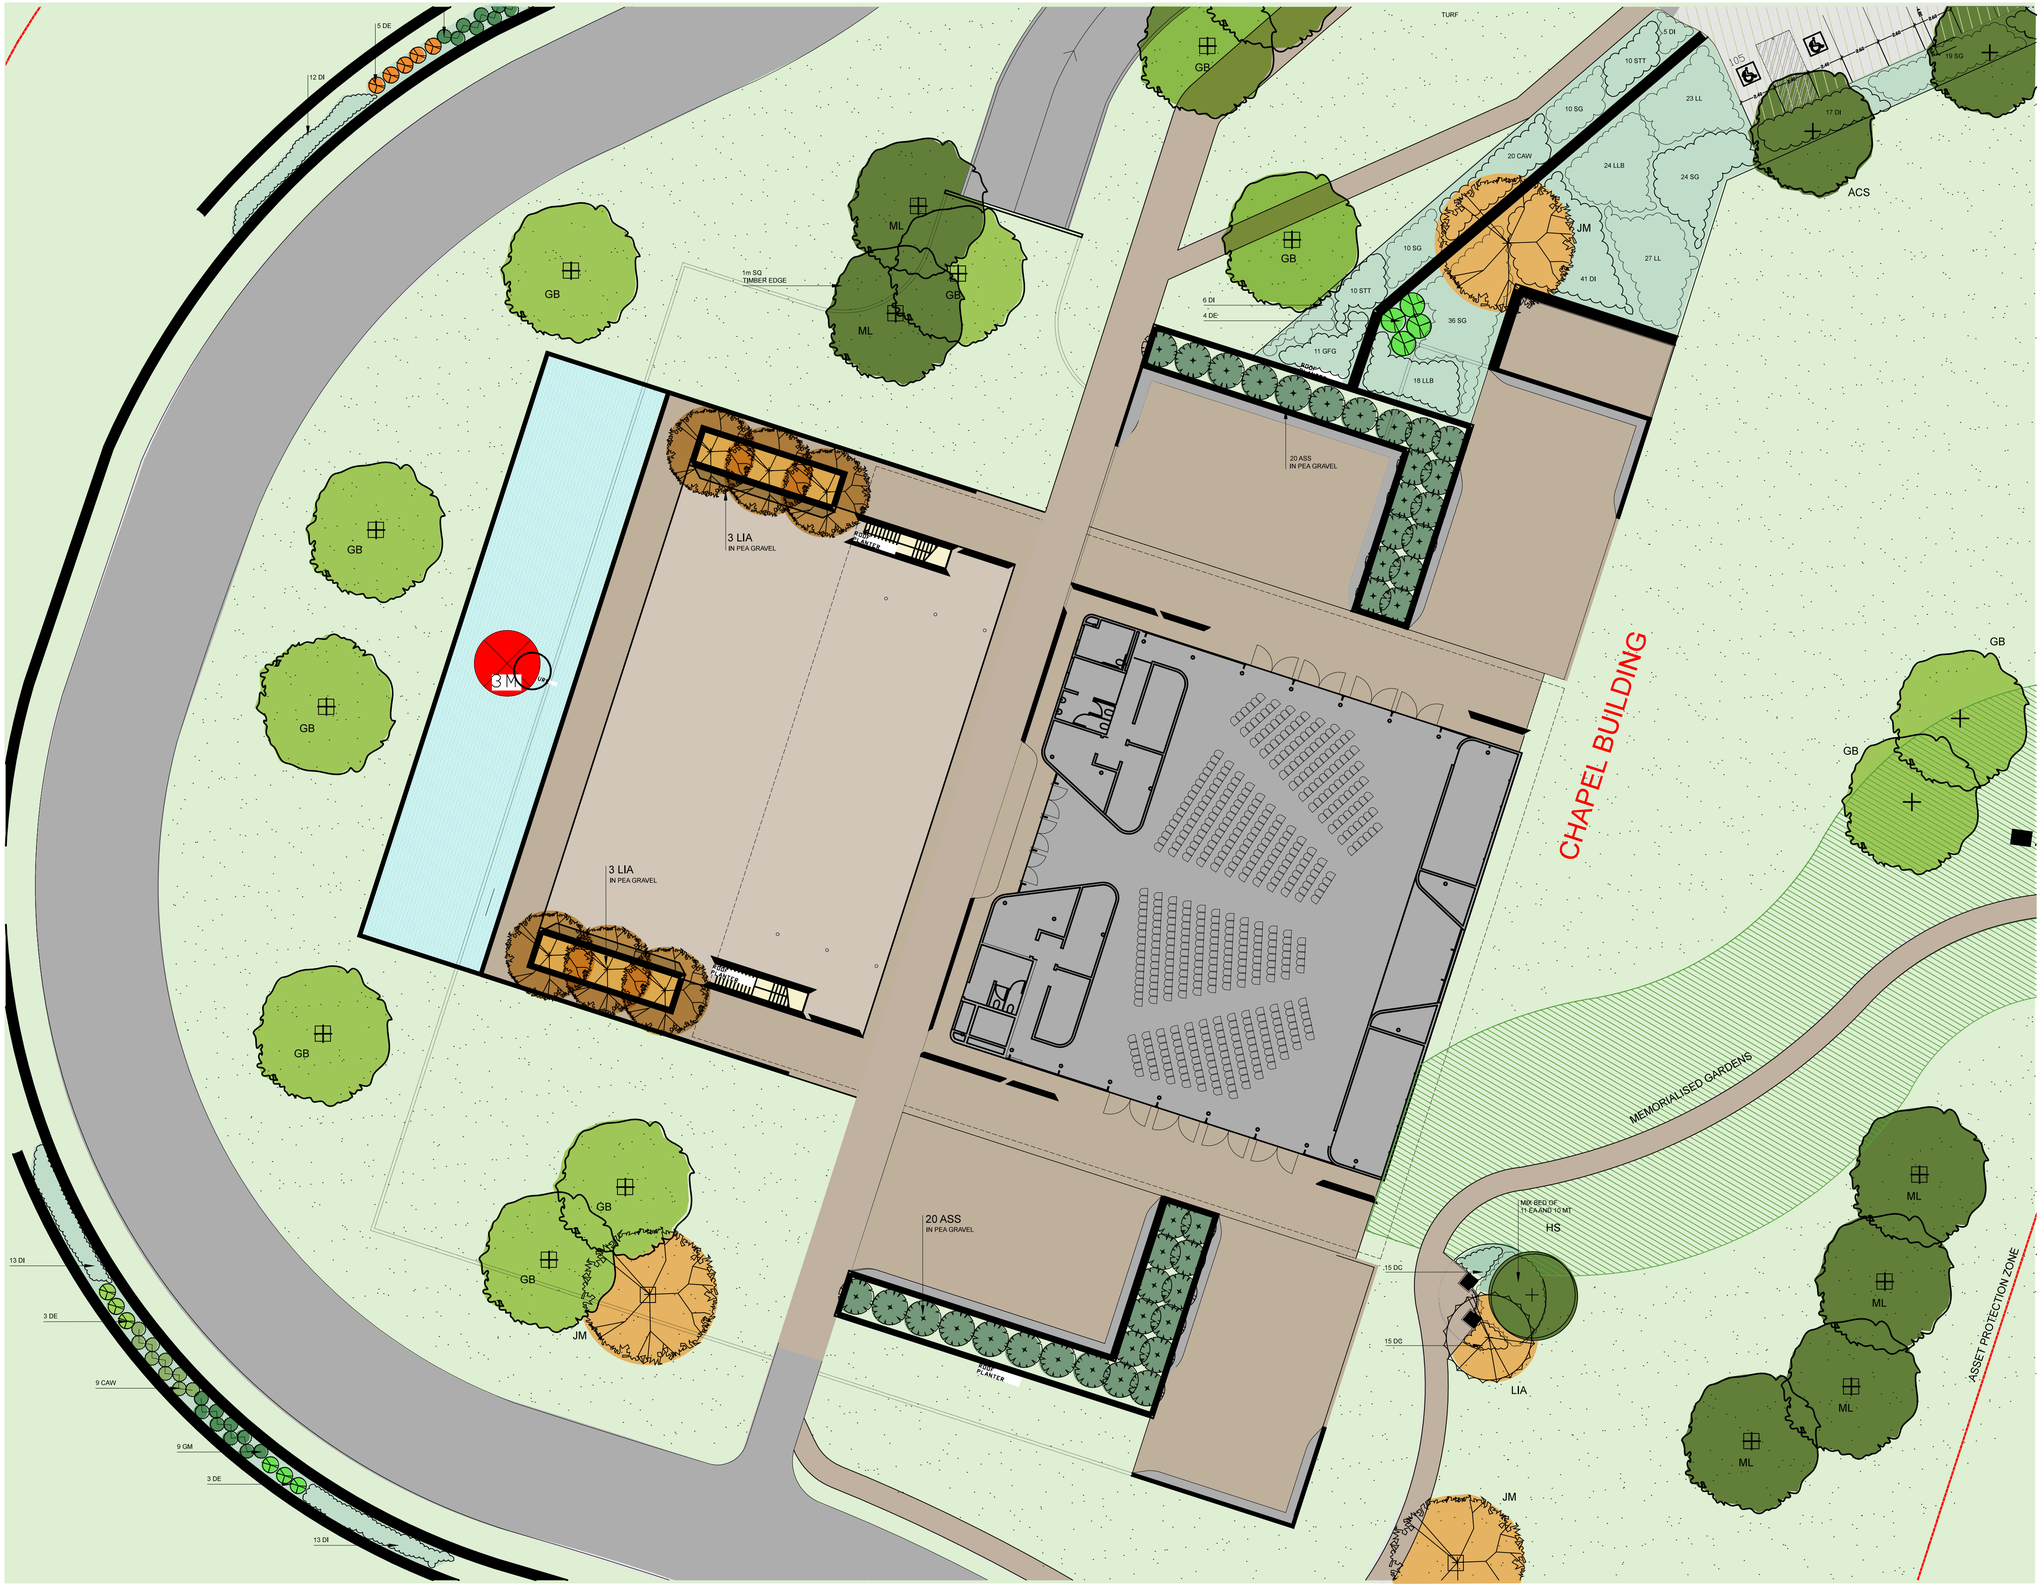

LEGEND

- PEDESTRIAN PATH
- MEMORIALISED GARDENS
- EVERGREEN TREE
- DECIDUOUS TREE
- STREET TREE
- PROPOSED SHRUBS, GRASSES AND GROUNDCOVERS
- TE — TIMBER EDGE
- SCULPTURE. REFER FJLA DRAWINGS FOR FURTHER DETAILS

NOTES:

PLEASE REFER BOTANICA DWG No L518 FOR CHAPEL PLANT SCHEDULE

Issue:	Rev:	Description:	Date:
DA	B	DA ISSUE	23.10.18
DA	A	CHAPEL LP	19.09.17

Project title:

MACARTHUR MEMORIAL PARK
VARROVILLE

Drawing title:

CHAPEL LANDSCAPE PLAN

Principal consultant:

Florence Jaquet
Landscape architect

A: 8 Rosell Avenue, Camberwell 3124
E: flolf.ja.com.au
M 0419 983 641

Client:

Macarthur Memorial Park
Care,Compassion,Choice

N A R E L L E S O N T E R
BOTANICA
LANDSCAPE AND HORTICULTURAL SPECIALISTS
PO Box 611 Avalon NSW 2107
Tel: (02) 9918 4016 Mobile: 0419 501 144

Job no: 170220

Drawn by: SDH

Checked by: NS


Scale: 1:200 @ A1

Drw no: L517/B

CAD file name:

Plot date:

Sheet no: 17

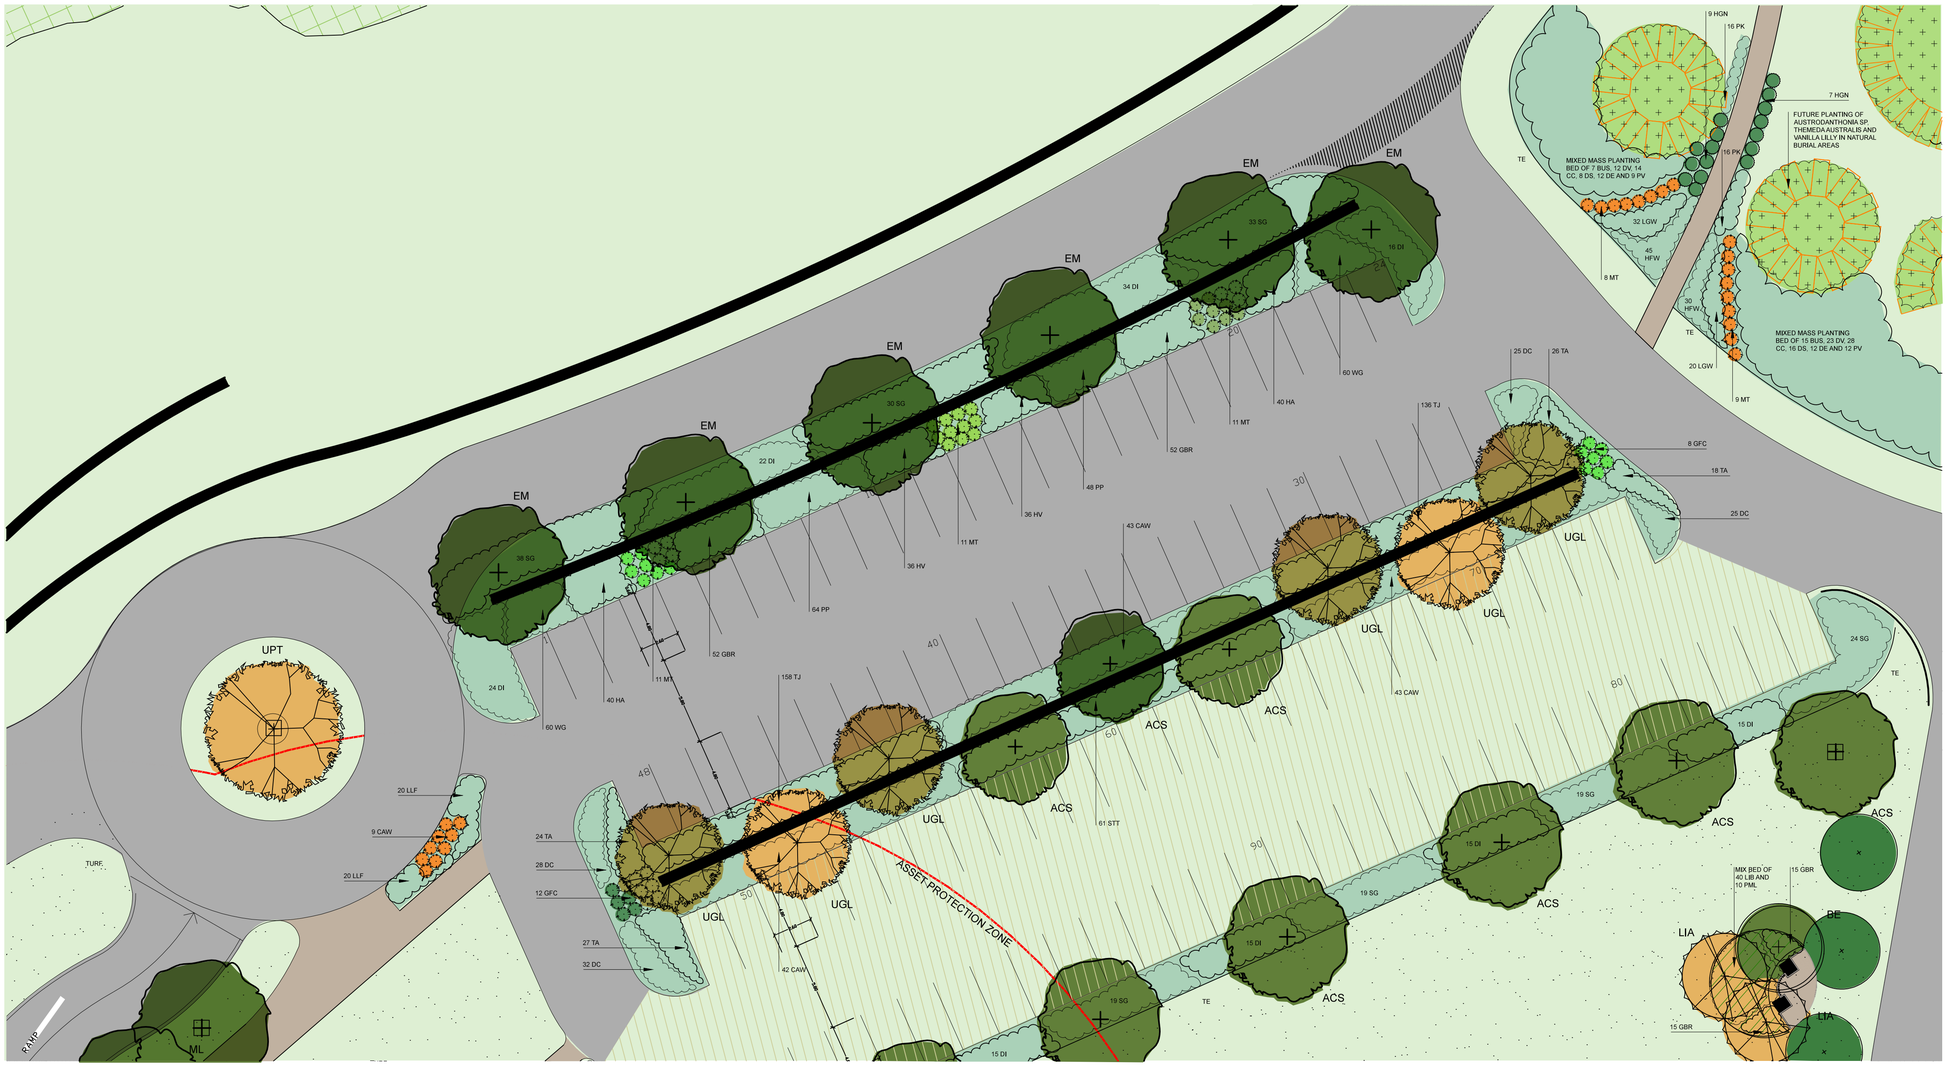

CHAPEL AND CHAPEL CAR PARK PLANTING SCHEDULE

Key	Botanical Name	Common Name	Mat Ht	Pot Size	No
Large Trees					
ACS	*Acmena smithii*	Lilly Pilly	12m	75 litre	8
GB	*Ginkgo biloba*	Maidenhair Tree	10m	75 litre	11
JM	*Jacaranda mimosifolia*	Jacaranda	12m	75 litre	3
UGL	*Ulmus glabra 'Lutescens'*	Golden Wych Elm	10m	75 litre	6
Small Trees and Large Shrubs					
ASS	*Acmena smithii 'Sublime'*	Sublime Lilly Pilly	3-5m	25 litre	40
BUS*	*Bursaria spinosa*	Blackthorn	2-3m	25 litre	22
CC	*Callistemon citrinus*	Crimson Bottlebrush	2m	25 litre	42
DV*	*Dodonaea viscosa*	Hop Bush	2m	25 litre	35
HS	*Hakea sericea*	Needle-Bush	3m	25 litre	1
LIA	*Lagerstroemia indica 'Acoma'*	Acoma Crepe Myrtle	3.5m	45 litre	7
ML	*Melaleuca linariifolia*	Snow In Summer	8m	45 litre	7
Small and Medium Shrubs					
CAW	*Callistemon 'Anzac White'*	Anzac White	1m	5 litre	166
DS*	*Dillwynia sieberi*	Parrot Pea	1.5m	5 litre	24
DE	*Doryanthes excelsa*	Gymea Lily	1-2m	5 litre	35
EA	*Eriostemon australasius*	Pink Wax Flower	1-2m	5 litre	11
GFC	*Grevillea 'Fire Cracker'*	Fire Cracker	1m	5 litre	31
GM	*Grevillea mucronulata*	Green Spider Flower	1-2m	5 litre	9
HGN	*Hymenosporum 'Gold Nugget'*	Gold Nugget Frangipani	0.7m	5 litre	16
LLB	*Leptospermum 'Lemon Lime Bitters'*	Lemon, Lime Bitters	0.7m	5 litre	42
MT	*Melaleuca thymifolia*	Thyme Honey Myrtle	1m	5 litre	60
PML	*Pimelea linifolia*	Slender Rice Flower	0.4m	5 litre	10
PV*	*Pultenaea villosa*	Wildenow	0.5-2m	5 litre	21
STT	*Syzygium 'Tiny Trev'*	Tiny Trev	0.7m	5 litre	81

Key	Botanical Name	Common Name	Mat Ht	Pot Size	No
Grasses					
DC	*Dianella caerulea*	Blue Flax Lily	0.5m	150mm	140
DI	*Dietes iridioides*	African Iris	0.8m	150mm	262
LGW	*Lomandra 'Great White'*	Great White Mat-Rush	0.5m	150mm	52
LIB	*Liriope 'Isabella'*	Isabella Liriope	0.4m	150mm	40
LLF*	*Lomandra filiformis*	Wattle Mat-Rush	0.4m	150mm	40
LL	*Lomandra longifolia*	Spiny-headed Mat-Rush	1m	150mm	50
PK	*Poa 'Kingsdale'*	Kingsdale	0.5m	150mm	32
SG	*Stypandra glauca*	Nodding Blue Lily	1m	150mm	281
TA*	*Themeda australis*	Kangaroo grass	1m	150mm	95
Groundcovers, Climbers					
GBR	*Grevillea 'Bronze Rambler'*	Bronze Rambler	0.2m	140mm	134
HA	*Hibbertia aspera*	Rough Guinea Flower	0.2m	150mm	80
HFW	*Hardenbergia 'Flat White'*	Flat White Twining-Pea	0.2m	150mm	75
PP	*Pandorea pandorana*	Wonga-Wonga Vine	0.3m	150mm	112
TJ	*Trachelospermum jasminoides*	Star Jasmine	0.2m	150mm	294
WG	*Wahlenbergia gracilis*	Australian Bluebell	0.2m	150mm	120

**Cumberland Plain Woodland Species*

LEGEND

- PEDESTRIAN PATH
- MEMORIALISED GARDENS
- NATURAL BURIAL GARDENS
- EVERGREEN TREE
- DECIDUOUS TREE
- STREET TREE
- PROPOSED SHRUBS, GRASSES AND GROUNDCOVERS
- TE — TIMBER EDGE

Issue:	Rev:	Description:	Date:
DA	B	DA ISSUE	23.10.18
DA	A	CHAPEL CAR PARK LP	19.09.17

Project title:

MACARTHUR MEMORIAL PARK
VARROVILLE

Drawing title:

CHAPEL CAR PARK
LANDSCAPE PLAN

Principal consultant:

Florence Jaquet
Landscape architect

A: 8 Rozell Avenue, Canberra ACT 3124
E: flo@fja.com.au
M: 0419 983 641

Client:

Macarthur Memorial Park
Care, Compassion, Choice

NARELLE SONTER
BOTANICA
LANDSCAPE AND HORTICULTURAL SPECIALISTS
PO Box 611 Avalon NSW 2107
Tel: (02) 9918 4016 Mobile: 0419 501 144

Job no: 170220

Drawn by: SDH

Checked by: NS

Scale: 1:200 @ A1

Drw no: L518/B

CAD file name:

Plot date:

Sheet no: 18



PLANTING SCHEDULE

Key	Botanical Name	Common Name	Mat Ht	Pot Size	No
Small Trees and Large Shrubs					
CC	*Callistemon citrinus*	Crimson Bottlebrush	2m	25 litre	7
CS	*Callistemon salignus*	Willow Bottlebrush	3-4m	25 litre	6
CGM	*Ceratopetalum gummiferum*	Christmas Bush	2-4m	25 litre	3
DT*	*Dodonaea triquetra*	Common Hop Bush	3m	25 litre	2
DV*	*Dodonaea viscosa*	Hop Bush	2m	25 litre	16
HS	*Hakea sericea*	Needle-Bush	3m	25 litre	4
JS	*Jacksonia scoparia*	Dogwood	3m	25 litre	3
LIN	*Lagerstoemia indica 'Natchez'*	Natchez Crepe Myrtle	8m	75 litre	19
ML	*Melaleuca linariifolia*	Snow In Summer	8m	45 litre	18
PLV	*Persoonia levis*	Broad-Leaf Geebung	4m	25 litre	3
Small and Medium Shrubs					
BVN	*Baeckea virgata 'Nana'*	Dwarf Baekea	1m	5 litre	8
CAW	*Callistemon 'Anzac White'*	Anzac White	1m	5 litre	14
DE	*Doryanthes excelsa*	Gymea Lily	1-2m	5 litre	17
EA	*Eriostemon australasius*	Pink Wax Flower	1-2m	5 litre	7
GF	*Gardenia 'Florida'*	Florida Gardenia	1.5m	5 litre	19
GFC	*Grevillea 'Fire Cracker'*	Fire Cracker	1m	5 litre	41
GJ	*Grevillea juniperina*	Prickly Spider Flower	2m	5 litre	6
GM	*Grevillea mucronulata*	Green Spider Flower	1-2m	5 litre	8
GS	*Grevillea sericea*	Pink Spider Flower	1-2m	5 litre	5
HGN	*Hymenosporum 'Gold Nugget'*	Gold Nugget Frangipani	0.7m	5 litre	12
IA*	*Indigophera australis*	Native Indigo	1.5m	5 litre	2
KA	*Kunzea ambigua*	Tick Bush	2-3m	25 litre	6
MT	*Melaleuca thymifolia*	Thyme Honey Myrtle	1m	5 litre	50
OM	*Olearia microphylla*	Small-Leaved Daisy Bush	1m	5 litre	8
PML	*Pimelea linifolia*	Slender Rice Flower	0.4m	150mm	6
YF	*Yucca filamentosa*	Adam's Needle	1-2m	5 litre	12
Grasses					
CT*	*Chloris truncata*	Windmill Grass	0.5m	150mm	31
DC	*Dianella caerulea*	Blue Flax Lily	0.5m	150mm	184
DL*	*Dianella longifolia*	Smooth Flax Lily	0.8m	150mm	16
DI	*Dietes iridioides*	African Iris	0.8m	150mm	28
DRV*	*Dianella revoluta*	Paroo Lily	0.6m	150mm	19
DTB	*Dianella tasmanica 'Blaze'*	Blaze Lily	0.5m	150mm	80
EC*	*Echinopogon caespitosus*	Tufted Hedgehog Grass	0.6m	150mm	26
LGW	*Lomandra 'Great White'*	Great White Mat-Rush	0.5m	Viro-Tube	90
LLF*	*Lomandra filiformis*	Wattle Mat-Rush	0.4m	150mm	204
LL	*Lomandra longifolia*	Spiny-headed Mat-Rush	1m	150mm	13
LM*	*Lomandra multiflora*	Many Flowered Mat-Rush	0.7m	150mm	18
MS*	*Microlaena stipoides*	Weeping Grass	0.4m	150mm	92
PK	*Poa 'Kingsdale'*	Kingsdale	0.5m	Viro-Tube	148
POL	*Poa labillardieri*	Common Tussock Grass	0.8m	150mm	189
SG	*Stypandra glauca*	Nodding Blue Lily	1m	150mm	28
Groundcovers, Climbers					
AM*	*Arthropodium milleflorum*	Pale Vanilla Lily	0.5m	150mm	30
DR*	*Dichondra repens*	Kidney Weed	0.3m	150mm	17
ED*	*Eremophila debilis*	Winter Apple	1m	150mm	13
GMT	*Grevillea 'Mt Tamboritha'*	Mount Tamboritha	0.2m	150mm	30
HA	*Hibbertia aspera*	Rough Guinea Flower	0.2m	150mm	77
HV*	*Hardenbergia violacea*	Purple Twining-Pea	0.2m	150mm	172
KR	*Kennedia rubicunda*	Dusky Coral Pea	0.3m	150mm	23
PP	*Pandorea pandorana*	Wonga-Wonga Vine	0.3m	150mm	54
TJ	*Trachelospermum jasminoides*	Star Jasmine	0.2m	150mm	35
WG	*Wahlenbergia gracilis*	Australian Bluebell	0.2m	150mm	20

*Cumberland Plain Woodland Species



LEGEND

- PEDESTRIAN PATH
- RIPARIAN CORRIDOR: FULL CPW REVEGETATION. REFER TRAVERS VEGETATION MANAGEMENT WORKS SCHEDULE 1
- EXISTING DAM
- EVERGREEN TREE
- DECIDUOUS TREE
- STREET TREE
- PROPOSED SHRUBS, GRASSES AND GROUNDCOVERS
- TE — TIMBER EDGE
- DRAINAGE BASIN. REFER ALLUVIUM DRAWINGS FOR FURTHER STORMWATER DETAILS

Issue:	Rev:	Description:	Date:
DA	B	DA ISSUE	23.10.18
DA	A	FUNCTION CENTRE LP	19.09.17

Project title:

MACARTHUR MEMORIAL PARK
VARROVILLE

Drawing title:

FUNCTION CENTRE
LANDSCAPE PLAN

Principal consultant:

Florence Jaquet
Landscape architect

4a 8 Rokell Avenue, Camberwell 3124
E: flo@fja.com.au
M: 0419 983 641

Client:

Macarthur Memorial Park
Care, Compassion, Choice

NARELLE SONTER
BOTANICA
LANDSCAPE AND HORTICULTURAL SPECIALISTS

PO Box 611 Avalon NSW 2107
Tel: (02) 9918 4016 Mobile: 0419 501 144

Job no: 170220	
Drawn by: SDH	
Checked by: NS	
Scale: 1:200 @ A1	**Drw no:** L519/B
CAD file name:	
Plot date:	**Sheet no:** 19



PLANTING SCHEDULE

Key	Botanical Name	Common Name	Mat Ht	Pot Size	No
Large Trees					
FR	*Fraxinus 'Raywoodii'*	Claret Ash	12m	75 litre	6
JM	*Jacaranda mimosifolia*	Jacaranda	12m	75 litre	2
TL	*Tristaniopsis laurina*	Water Gum	15m	75 litre	5
Small Trees and Large Shrubs					
BE	*Banksia ericifolia*	Heath Banksia	2-5m	25 litre	2
HS	*Hakea sericea*	Needle-Bush	3m	25 litre	5
LIN	*Lagerstoemia indica 'Natchez'*	Natchez Crepe Myrtle	8m	75 litre	2
ML	*Melaleuca linariifolia*	Snow In Summer	8m	45 litre	4
Small and Medium Shrubs					
BVN	*Baeckea virgata 'Nana'*	Dwarf Baekea	1m	5 litre	13
CAW	*Callistemon 'Anzac White'*	Anzac White	1m	5 litre	17
CS	*Callistemon subulatus*	Dwarf Bottlebrush	1-2m	5 litre	27
DU*	*Daviesia ulicifolia*	Gorse Bitter Pea	1m	5 litre	7
DE	*Doryanthes excelsa*	Gymea Lily	1-2m	5 litre	31
EA	*Eriostemon australasius*	Pink Wax Flower	1-2m	5 litre	16
GF	*Gardenia 'Florida'*	Florida Gardenia	1.5m	5 litre	33
GFC	*Grevillea 'Fire Cracker'*	Fire Cracker	1m	5 litre	33
GO*	*Goodenia ovata*	Goodenia	1.5m	5 litre	3
GS	*Grevillea sericea*	Pink Spider Flower	1-2m	5 litre	15
IA*	*Indigophera australis*	Native Indigo	1.5m	5 litre	7
KA	*Kunzea ambigua*	Tick Bush	2-3m	25 litre	6
LP	*Leptospermum polygalifolium*	Yellow Tea Tree	2-3m	25 litre	4
MT	*Melaleuca thymifolia*	Thyme Honey Myrtle	1m	5 litre	39
OM	*Olearia microphylla*	Small-Leaved Daisy Bush	1m	5 litre	26
OD	*Ozothamnus diosmifolium*	Sago Flower	2m	5 litre	12
PFG	*Philotheca 'Flower Girl'*	Wax Flower	1.5m	5 litre	18
PML	*Pimelea linifolia*	Slender Rice Flower	0.4m	5 litre	58
XE	*Xanthorrea australis*	Austral Grass Tree	1-2m	25 litre	13
YF	*Yucca filamentosa*	Adam's Needle	1-2m	5 litre	7

Key	Botanical Name	Common Name	Mat Ht	Pot Size	No
Grasses					
DC	*Dianella caerulea*	Blue Flax Lily	0.5m	150mm	89
DL*	*Dianella longifolia*	Smooth Flax Lily	0.8m	150mm	56
DI	*Dietes iridioides*	African Iris	0.8m	150mm	52
DRV*	*Dianella revoluta*	Paroo Lily	0.6m	150mm	43
EC*	*Echinopogon caespitosus*	Tufted Hedgehog Grass	0.6m	150mm	7
LGW	*Lomandra 'Great White'*	Great White Mat-Rush	0.5m	150mm	36
LAM	*Liriope 'Amethyst'*	Amethyst Liriope	0.4m	150mm	36
LIB	*Liriope 'Isabella'*	Isabella Liriope	0.4m	150mm	12
LLF*	*Lomandra filiformis*	Wattle Mat-Rush	0.4m	150mm	75
LL	*Lomandra longifolia*	Spiny-headed Mat-Rush	1m	150mm	28
LM*	*Lomandra multiflora*	Many Flowered Mat-Rush	0.7m	150mm	2
LLT	*Lomandra 'Tanika'*	Tanika Mat-Rush	0.6m	150mm	56
POL	*Poa labillardieri*	Common Tussock Grass	0.8m	150mm	33
SG	*Stypandra glauca*	Nodding Blue Lily	1m	150mm	15
TA*	*Themeda australis*	Kangaroo grass	1m	150mm	44
Groundcovers, Climbers					
AM*	*Arthropodium milleflorum*	Pale Vanilla Lily	0.5m	150mm	34
BA*	*Brunoniella australis*	Blue Yam	0.3m	150mm	18
GBR	*Grevillea 'Bronze Rambler'*	Bronze Rambler	0.2m	140mm	32
HFW	*Hardenbergia 'Flat White'*	Flat White Twining-Pea	0.2m	150mm	42
HV*	*Hardenbergia violacea*	Purple Twining-Pea	0.2m	150mm	119
PP	*Pandorea pandorana*	Wonga-Wonga Vine	0.3m	150mm	20
PSP	*Patersonia spp.*	Purple Flag	0.2m	150mm	7

*Cumberland Plain Woodland Species

LEGEND

- PEDESTRIAN PATH
- RIPARIAN CORRIDOR: FULL CPW REVEGETATION. REFER TRAVERS VEGETATION MANAGEMENT WORKS SCHEDULE 1
- SEDGES, GRASSES, GROUNDCOVERS LESS THAN 1m TALL. REFER TRAVERS VEGETATION MANAGEMENT WORKS SCHEDULE 1
- EXISTING DAM
- EVERGREEN TREE
- DECIDUOUS TREE
- STREET TREE
- PROPOSED SHRUBS, GRASSES AND GROUNDCOVERS
- TE — TIMBER EDGE
- SCULPTURE. REFER FJLA DRAWINGS FOR FURTHER DETAILS
- DRAINAGE BASIN. REFER ALLUVIUM DRAWINGS FOR FURTHER STORMWATER DETAILS

Issue:	Rev:	Description:	Date:
DA	C	DA ISSUE	23.10.18
DA	B	RESPONSE TO COUNCIL RFI	27.06.18
DA	A	CAFE LP	19.09.17

Project title:

MACARTHUR MEMORIAL PARK VARROVILLE

Drawing title:

CAFE LANDSCAPE PLAN

Principal consultant:

Florence Jaquet
Landscape architect

A: 8 Rozell Avenue, Canberrell 3124
E: flo@fja.com.au
M: 0419 983 641

Client:

Macarthur Memorial Park
Care, Compassion, Choice

N A R E L L E S O N T E R
BOTANICA
LANDSCAPE AND HORTICULTURAL SPECIALISTS
PO Box 611 Avalon NSW 2107
Tel: (02) 9918 4016 Mobile: 0419 501 144

Job no: 170220

Drawn by: SDH

Checked by: NS

Scale: 1:200 @ A1

Drw no: L520/C

CAD file name:

Plot date:

Sheet no: 20



PLANTING SCHEDULE

Key	Botanical Name	Common Name	Mat Ht	Pot Size	No
Large Trees					
CM*	*Corymbia maculata*	Spotted Gum	15-22m	75 litre	1
EM*	*Eucalyptus moluccana*	Grey Box	20-25m	75 litre	3
ET*	*Eucalyptus tereticornis*	Forest Red Gum	25m	75 litre	1
JM	*Jacaranda mimosifolia*	Jacaranda	12m	75 litre	1
PCA	*Pyrus calleryana 'Aristocrat'*	Aristocrat Chanticleer	12m	75 litre	2
TL	*Tristaniopsis laurina*	Water Gum	15m	75 litre	2
ZS	*Zelkova serrata*	Japanese Elm	12-15m	75 litre	1
Small Trees and Large Shrubs					
AB*	*Angophora bakeri*	Narrow-Leaved Apple	15m	75 litre	2
AD*	*Acacia decurrens*	Black Wattle	10-15m	75 litre	10
AL	*Allocasuarina littoralis*	Black She-Oak	12m	75 litre	2
AI*	*Acacia implexa*	Hickory Wattle	4-10m	45 litre	1
BUS*	*Bursaria spinosa*	Blackthorn	2-3m	25 litre	10
CC	*Callistemon citrinus*	Crimson Bottlebrush	2m	25 litre	4
DV*	*Dodonaea viscosa*	Hop Bush	2m	25 litre	4
ER	*Elaeocarpus reticulatus*	Blueberry Ash	4-10m	45 litre	2
LIN	*Lagerstoemia indica 'Natchez'*	Natchez Crepe Myrtle	8m	75 litre	7
MD	*Melaleuca decora*	White Feather Honey	3-7m	25 litre	1
Small and Medium Shrubs					
BVN	*Baeckea virgata 'Nana'*	Dwarf Baekea	1m	5 litre	14
CAW	*Callistemon 'Anzac White'*	Anzac White	1m	5 litre	22
DU*	*Daviesia ulicifolia*	Gorse Bitter Pea	1m	5 litre	24
DE	*Doryanthes excelsa*	Gymea Lily	1-2m	5 litre	22
EA	*Eriostemon australasius*	Pink Wax Flower	1-2m	5 litre	7
GF	*Gardenia 'Florida'*	Florida Gardenia	1.5m	5 litre	19
GFC	*Grevillea 'Fire Cracker'*	Fire Cracker	1m	5 litre	17
GM	*Grevillea mucronulata*	Green Spider Flower	1-2m	5 litre	2
GS	*Grevillea sericea*	Pink Spider Flower	1-2m	5 litre	9
IA*	*Indigophera australis*	Native Indigo	1.5m	5 litre	8
LP	*Leptospermum polygalifolium*	Yellow Tea Tree	2-3m	25 litre	3
MT	*Melaleuca thymifolia*	Thyme Honey Myrtle	1m	5 litre	25
OM	*Olearia microphylla*	Small-Leaved Daisy Bush	1m	5 litre	8
OD	*Ozothamnus diosmifolium*	Sago Flower	2m	5 litre	5
PFG	*Philotheca 'Flower Girl'*	Wax Flower	1.5m	5 litre	16
PML	*Pimelea linifolia*	Slender Rice Flower	0.4m	5 litre	23
PV*	*Pultenaea villosa*	Willdenow	0.5-2m	5 litre	4
XE	*Xanthorrea australis*	Austral Grass Tree	1-2m	25 litre	7
YF	*Yucca filamentosa*	Adam's Needle	1-2m	5 litre	15
Grasses					
ACP	*Austrodanthonia caespitosa*	Common Wallaby Grass	0.4m	150mm	104
CT*	*Chloris truncata*	Windmill Grass	0.5m	150mm	32
DC	*Dianella caerulea*	Blue Flax Lily	0.5m	150mm	67
DL*	*Dianella longifolia*	Smooth Flax Lily	0.8m	150mm	50
DI	*Dietes iridioides*	African Iris	0.8m	150mm	68
DRV*	*Dianella revoluta*	Paroo Lily	0.6m	150mm	132
LLF*	*Lomandra filiformis*	Wattle Mat-Rush	0.4m	150mm	101
LL	*Lomandra longifolia*	Spiny-headed Mat-Rush	1m	150mm	32
LM*	*Lomandra multiflora*	Many Flowered Mat-Rush	0.7m	150mm	36
MS*	*Microlaena stipoides*	Weeping Grass	0.4m	150mm	23
POL	*Poa labillardieri*	Common Tussock Grass	0.8m	150mm	56
SG	*Stypandra glauca*	Nodding Blue Lily	1m	150mm	38
TA*	*Themeda australis*	Kangaroo grass	1m	150mm	36
Groundcovers, Climbers					
AH	*Actinotus helianthi*	Flannel Flower	0.4m	150mm	42
AJ*	*Ajuga australis*	Australian Bugle	0.2m	150mm	60
AM*	*Arthropodium milleflorum*	Pale Vanilla Lily	0.5m	150mm	15
DR*	*Dichondra repens*	Kidney Weed	0.3m	150mm	24
GT*	*Glycine tabacina*	Love Creeper	0.1m	150mm	13
GH*	*Goodenia hederacea*	Ivy Goodenia	0.3m	150mm	11
HV*	*Hardenbergia violacea*	Purple Twining-Pea	0.2m	150mm	52
HD*	*Hibbertia diffusa*	Guinea Flower	0.3m	150mm	28
PSP	*Patersonia spp*	Purple Flag	0.2m	150mm	22
WG	*Wahlenbergia gracilis*	Australian Bluebell	0.2m	150mm	15

Cumberland Plain Woodland Species

LEGEND

- PEDESTRIAN PATH
- EVERGREEN TREE
- DECIDUOUS TREE
- STREET TREE
- PROPOSED SHRUBS, GRASSES AND GROUNDCOVERS
- TE — TIMBER EDGE
- SCULPTURE. REFER FJLA DRAWINGS FOR FURTHER DETAILS
- DRAINAGE BASIN. REFER ALLUVIUM DRAWINGS FOR FURTHER STORMWATER DETAILS

Issue:	Rev:	Description:	Date:
DA	B	DA ISSUE	23.10.18
DA	A	ADMINISTRATION LP	19.09.17

Project title:

MACARTHUR MEMORIAL PARK
VARROVILLE

Drawing title:

ADMINISTRATION BUILDING
LANDSCAPE PLAN

Principal consultant:

Florence Jaquet
Landscape architect

A: 8 Rowell Avenue, Camberwell 3124
E: flo@fjla.com.au
M: 0419 583 641

Client:

Macarthur Memorial Park
Care, Compassion, Choice

N A R E L L E S O N T E R
BOTANICA
LANDSCAPE AND HORTICULTURAL SPECIALISTS
PO Box 611 Avalon NSW 2107
Tel: (02) 9918 4016 Mobile: 0419 501 144

Job no: 170220

Drawn by: SDH

Checked by: NS


Scale: 1:200 @ A1

CAD file name:

Drw no: L521/B

Plot date:

Sheet no: 21

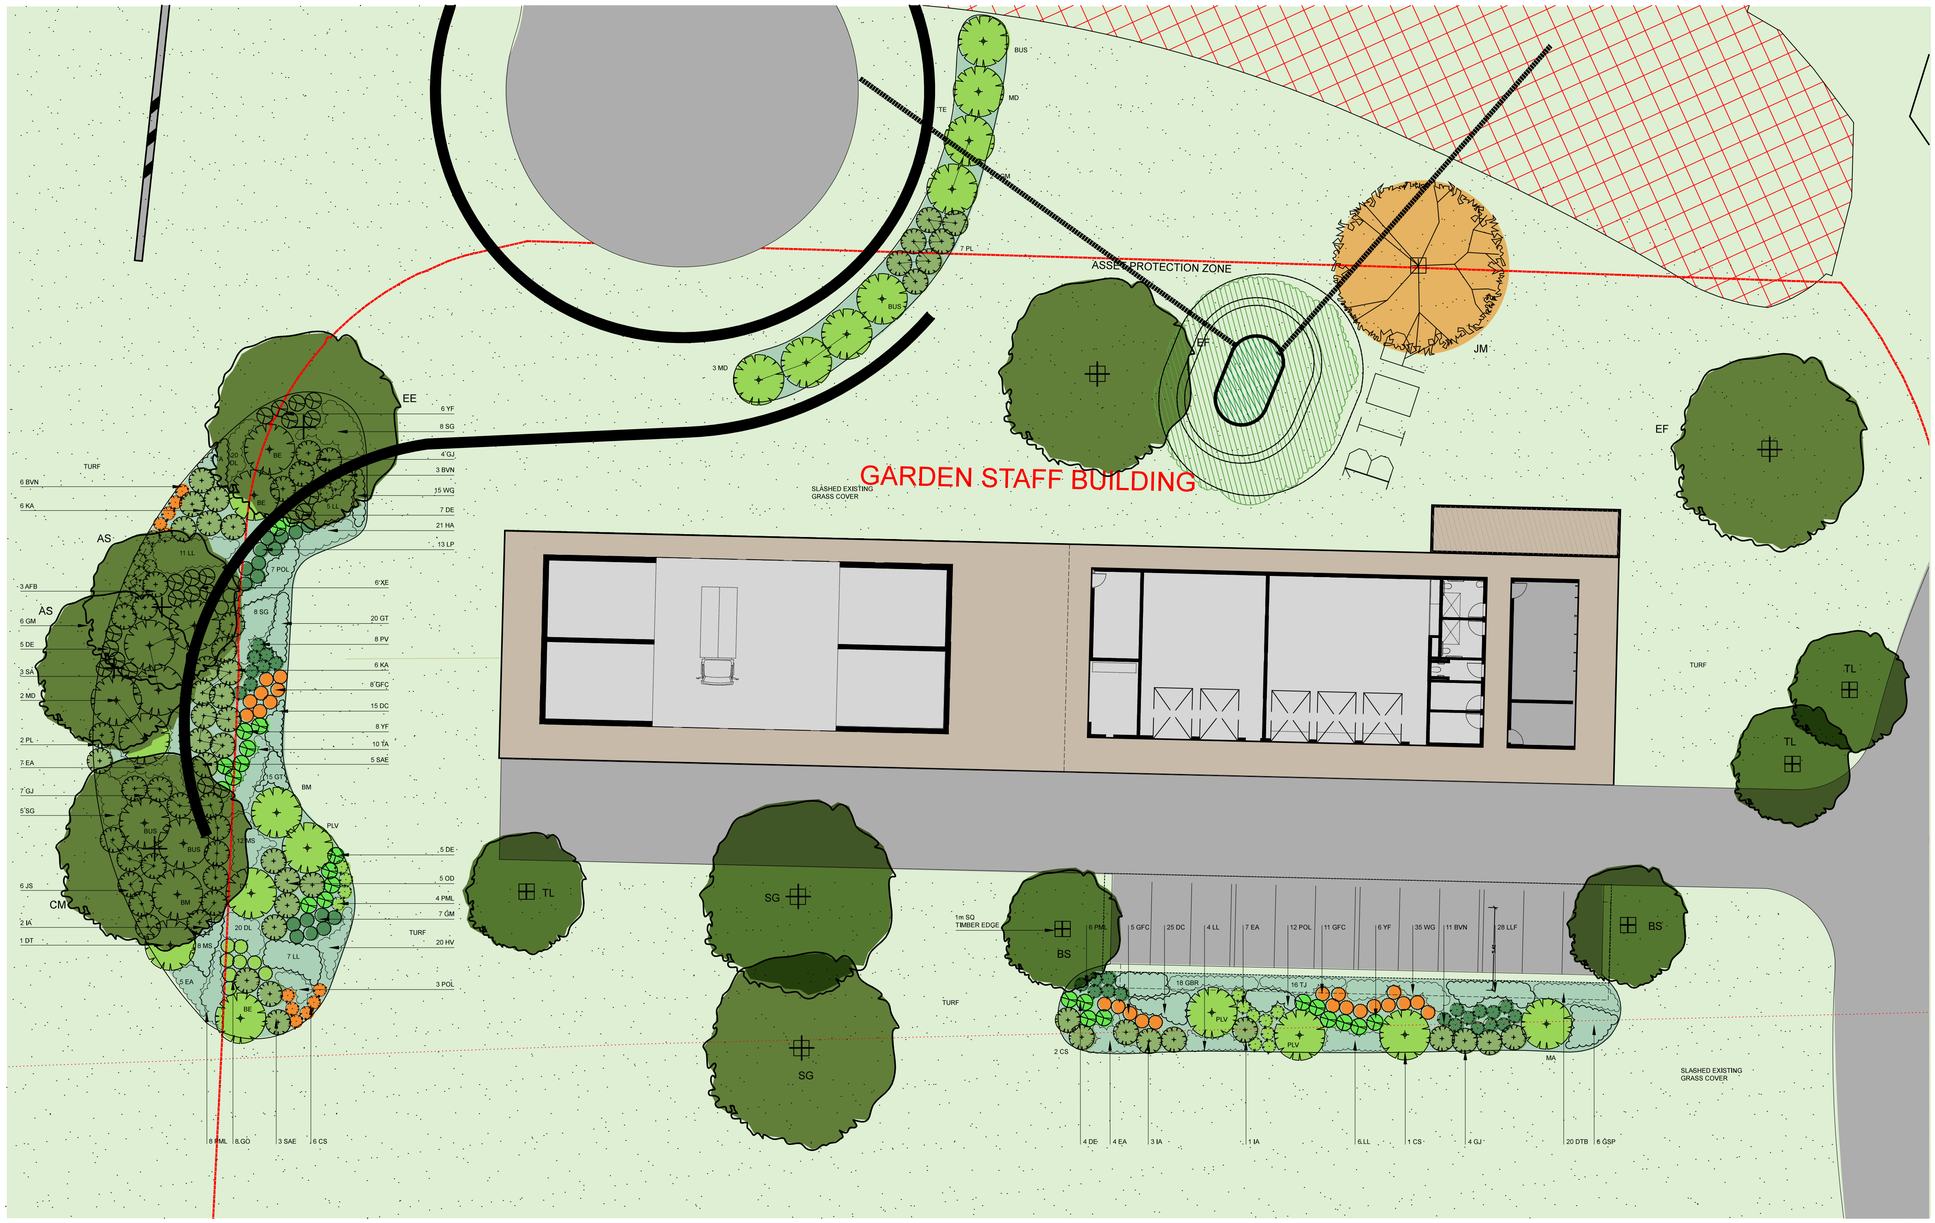

PLANTING SCHEDULE

Key	Botanical Name	Common Name	Mat Ht	Pot Size	No
Large Trees					
AS*	*Angophora subvelutina*	Broad Leaved Apple	12-20m	75 litre	2
CM*	*Corymbia maculata*	Spotted Gum	15-22m	75 litre	1
EE*	*Eucalyptus eugenioides*	Thin-Leaved Stringybark	25m	75 litre	1
EF*	*Eucalyptus fibrosa*	Red Ironbark	30m	75 litre	2
JM	*Jacaranda mimosifolia*	Jacaranda	12m	75 litre	1
SG*	*Syncarpia glomulifera*	Turpentine	15-20m	75 litre	2
TL	*Tristaniopsis laurina*	Water Gum	15m	75 litre	3
Small Trees and Large Shrubs					
AFB	*Acacia floribunda*	Sally Wattle	4-6m	25 litre	3
BM	*Backhousia myrtifolia*	Grey Myrtle	3-4m	25 litre	2
BE	*Banksia ericifolia*	Heath Banksia	2-5m	25 litre	2
BS	*Banksia serrata*	Old Man Banksia	4-8m	45 itre	2
BUS*	*Bursaria spinosa*	Blackthorn	2-3m	25 litre	4
OGM	*Ceratopetalum gummiferum*	Christmas Bush	2-4m	25 litre	2
CS	*Callistemon salignus*	Willow Bottlebrush	3-4m	25 litre	10
DT*	*Dodonaea triquetra*	Common Hop Bush	3m	25 litre	2
JS	*Jacksonia scoparia*	Dogwood	3m	25 litre	6
MA	*Melaleuca armillaris*	Bracelet Honey Myrtle	7m	25 litre	1
MD	*Melaleuca decora*	White Feather Honey	3-7m	25 litre	6
PLV	*Persoonia levis*	Broad-Leaf Geebung	4m	25 litre	3
SAE	*Syzygium australe 'Elite'*	Elite Lilly Pilly	3-4m	25 litre	11
Small and Medium Shrubs					
BVN	*Baeckea virgata 'Nana'*	Dwarf Baekea	1m	5 litre	20
DE	*Doryanthes excelsa*	Gymea Lily	1-2m	5 litre	21
EA	*Eriostemon australasius*	Pink Wax Flower	1-2m	5 litre	23
GFC	*Grevillea 'Fire Cracker'*	Fire Cracker	1m	5 litre	24
GJ	*Grevillea juniperina*	Prickly Spider Flower	2m	5 litre	15
GM	*Grevillea mucronulata*	Green Spider Flower	1-2m	5 litre	20
GO*	*Goodenia ovata*	Goodenia	1.5m	5 litre	8
IA*	*Indigophera australis*	Native Indigo	1.5m	5 litre	6
KA	*Kunzea ambigua*	Tick Bush	2-3m	25 litre	12
LP	*Leptospermum polygalifolium*	Yellow Tea Tree	2-3m	25 litre	13
OD	*Ozothamnus diosmifolium*	Sago Flower	2m	5 litre	5
PL	*Persoonia linearis*	Narrow-Leaf Geebung	2-3m	25 litre	9
PML	*Pimelea linifolia*	Slender Rice Flower	0.4m	5 litre	18
PV*	*Pultenaea villosa*	Willdenow	0.5-2m	5 litre	8
XE	*Xanthorrea australis*	Austral Grass Tree	1-2m	25 litre	6
YF	*Yucca filamentosa*	Adam's Needle	1-2m	5 litre	20

Key	Botanical Name	Common Name	Mat Ht	Pot Size	No
Grasses					
DC	*Dianella caerulea*	Blue Flax Lily	0.5m	150mm	40
DL*	*Dianella longifolia*	Smooth Flax Lily	0.8m	150mm	40
DTB	*Dianella tasmanica 'Blaze'*	Blaze Lily	0.5m	150mm	20
GSP	*Gahnia spp.*	Rough Saw-sedge	1m	150mm	6
LLF*	*Lomandra filiformis*	Wattle Mat-Rush	0.4m	150mm	28
LL	*Lomandra longifolia*	Spiny-headed Mat-Rush	1m	150mm	33
MS*	*Microlaena stipoides*	Weeping Grass	0.4m	150mm	20
POL	*Poa labillardieri*	Common Tussock Grass	0.8m	150mm	22
SG	*Stypandra glauca*	Nodding Blue Lily	1m	150mm	21
TA*	*Themeda australis*	Kangaroo grass	1m	150mm	15
Groundcovers, Climbers					
GBR	*Grevillea 'Bronze Rambler'*	Bronze Rambler	0.2m	150mm	18
GT*	*Glycine tabacina*	Love Creeper	0.1m	150mm	35
HA	*Hibbertia aspera*	Rough Guinea Flower	0.2m	150mm	21
HV*	*Hardenbergia violacea*	Purple Twining-Pea	0.2m	150mm	20
TJ	*Trachelospermum jasminoides*	Star Jasmine	0.2m	150mm	16
WG	*Wahlenbergia gracilis*	Australian Bluebell	0.2m	150mm	50

**Cumberland Plain Woodland Species*

LEGEND

- EVERGREEN TREE
- DECIDUOUS TREE
- STREET TREE
- PROPOSED SHRUBS, GRASSES AND GROUNDCOVERS
- TE — TIMBER EDGE
- DRAINAGE BASIN. REFER ALLUVIUM DRAWINGS FOR FURTHER STORMWATER DETAILS

Issue:	Rev:	Description:	Date:
DA	B	DA ISSUE	23.10.18
DA	A	WORKSHOP LP	19.09.17

Project title:

MACARTHUR MEMORIAL PARK
VARROVILLE

Drawing title:

WORKSHOP LANDSCAPE PLAN

Principal consultant:

Florence Jaquet
Landscape architect

A: 8 Rowell Avenue, Camberwell 3124
E: flo@fja.com.au
M 0419 983 641

Client:

Macarthur Memorial Park
Care, Compassion, Choice

NARELLE SONTER
BOTANICA
LANDSCAPE AND HORTICULTURAL SPECIALISTS
PO Box 611 Avalon NSW 2107
Tel: (02) 9918 4016 Mobile: 0419 501 144

Job no: 170220

Drawn by: SDH

Checked by: NS


Scale: 1:200 @ A1

Drw no: L522/B

CAD file name:

Plot date:

Sheet no: 22

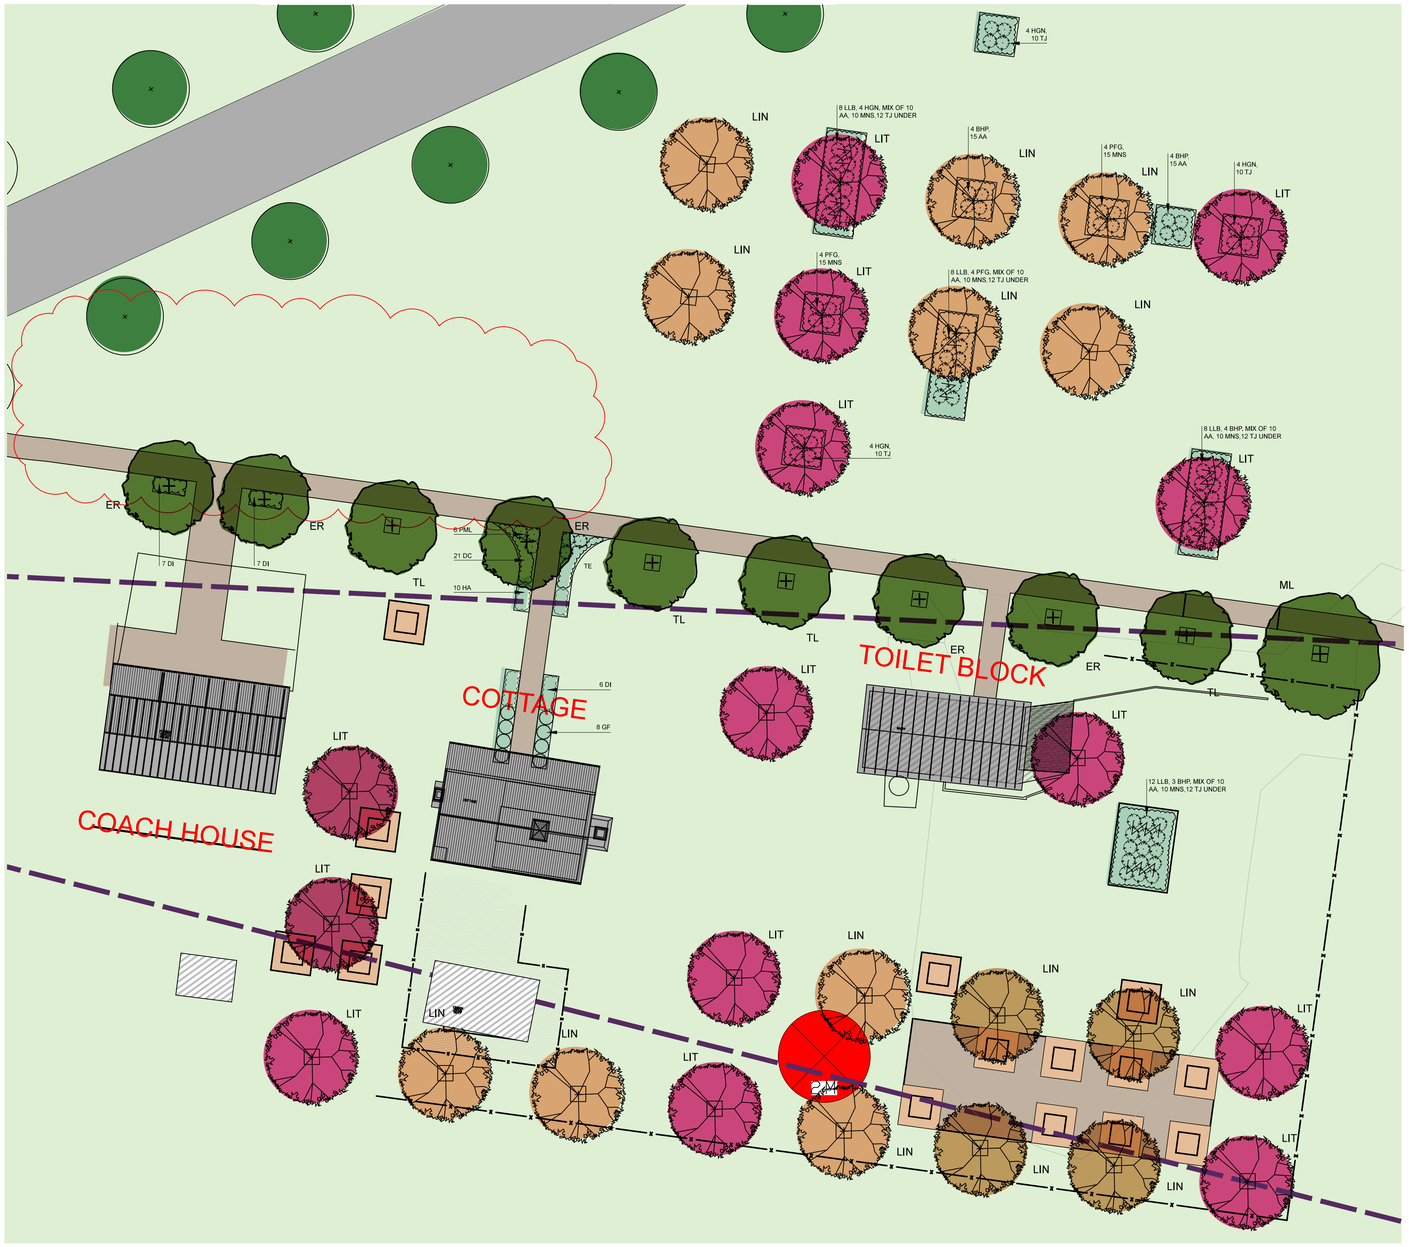

PLANTING SCHEDULE

Key	Botanical Name	Common Name	Mat Ht	Pot Size	No
Large Trees					
TL	*Tristaniopsis laurina*	Water Gum	15m	75 litre	4
Small Trees and Large Shrubs					
ER	*Elaeocarpus reticulatus*	Blueberry Ash	4-10m	45 litre	4
LIN	*Lagerstroemia indica 'Natchez'*	Natchez Crepe Myrtle	8m	75 litre	1
LIT	*lagerstroemia indica 'Tuscarora'*	Tuscarora Crepe Myrtle	5-6m	45 litre	14
ML	*Melaleuca linariifolia*	Snow In Summer	8m	45 litre	1
Small and Medium Shrubs					
BHP	*Banksia spinulosa 'Honey Pots'*	Honey Pots	1m	5 litre	11
GF	*Gardenia 'Florida'*	Florida Gardenia	1.5m	5 litre	8
HGN	*Hymenosporum 'Gold Nugget'*	Gold Nugget Frangipani	0.7m	5 litre	16
LLB	*Leptospermum 'Lemon Lime Bitters'*	Lemon, Lime Bitters	0.7m	5 litre	36
PFG	*Philotheca 'Flower Girl'*	Wax Flower	1.5m	5 litre	12
PML	*Pimelea linifolia*	Slender Rice Flower	0.4m	5 litre	6
Grasses					
DC	*Dianella caerulea*	Blue Flax Lily	0.5m	150mm	21
DI	*Dietes iridioides*	African Iris	0.8m	150mm	20
LGW	*Lomandra 'Great White'*	Great White Mat-Rush	0.5m	Viro-Tube	29
Groundcovers, Climbers					
AA	*Acinos arvensis*	Basil Thyme	0.2m	150mm	55
HA	*Hibbertia aspera*	Rough Guinea Flower	0.2m	150mm	10
MNS	*Mentha satureioides*	Bush Mint	0.3m	150mm	70
TJ	*Trachelospermum jasminoides*	Star Jasmine	0.2m	150mm	78

**Cumberland Plain Woodland Species*

LEGEND

- PEDESTRIAN PATH
- EVERGREEN TREE
- DECIDUOUS TREE
- STREET TREE
- PROPOSED SHRUBS, GRASSES AND GROUNDCOVERS
- TE — TIMBER EDGE
- 4M — SCULPTURE. REFER FJLA DRAWINGS FOR FURTHER DETAILS
- DRAINAGE BASIN. REFER ALLUVIUM DRAWINGS FOR FURTHER STORMWATER DETAILS

Issue:	Rev:	Description:	Date:
DA	B	DA ISSUE	23.10.18
DA	A	OUTBUILDINGS LP	19.09.17

Project title:

MACARTHUR MEMORIAL PARK
VARROVILLE

Drawing title:

OUTBUILDINGS
LANDSCAPE PLAN

Principal consultant:

Florence Jaquet
Landscape architect

A: 8 Rowell Avenue, Camberwell 3124
E: flo@fjla.com.au
M: 0419 983 641

Client:

Macarthur Memorial Park
Care,Compassion,Choice

NARELLE SONTER
BOTANICA
LANDSCAPE AND HORTICULTURAL SPECIALISTS
PO Box 611 Avalon NSW 2107
Tel. (02) 9918 4016 Mobile: 0419 501 144

Job no: 170220

Drawn by: SDH

Checked by: NS


Scale: 1:200 @ A1

Drw no: L523/B

CAD file name:

Plot date:

Sheet no: 23

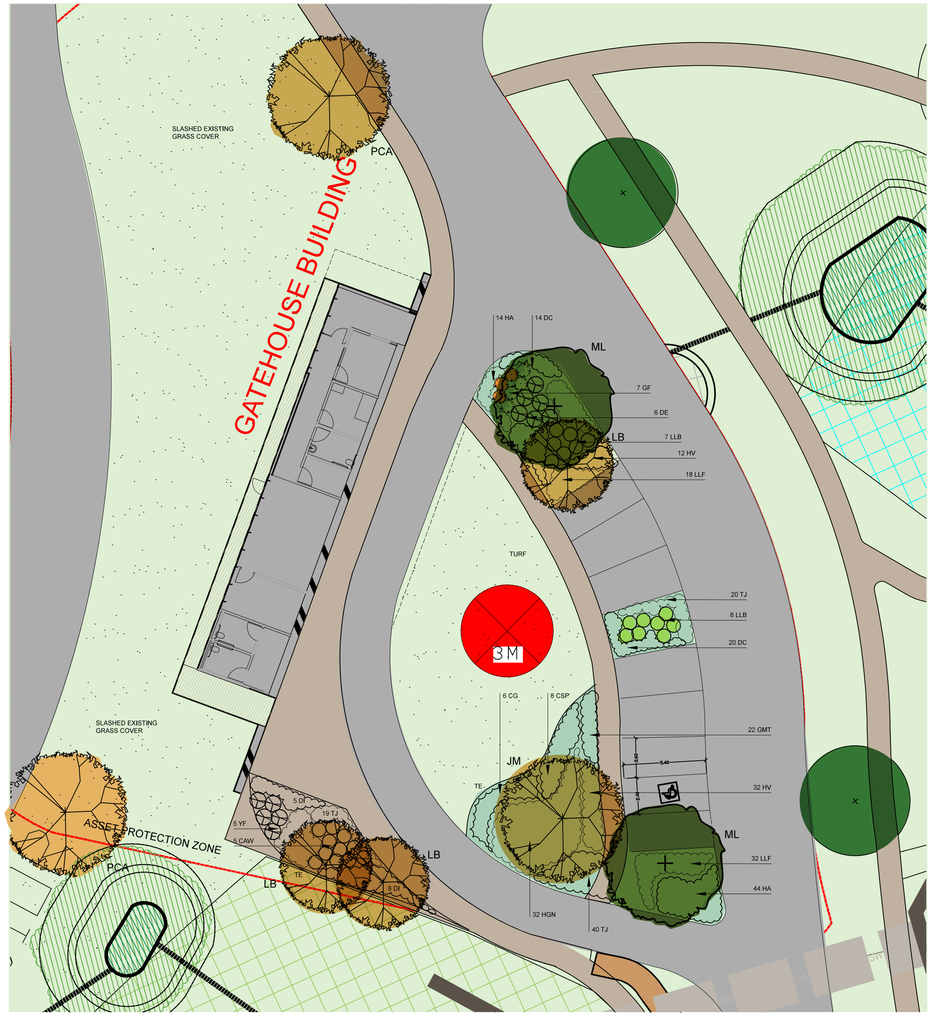

01 GATEHOUSE LANDSCAPE PLAN
1:200

GATEHOUSE PLANTING SCHEDULE


Key	Botanical Name	Common Name	Mat Ht	Pot Size	No
Large Trees					
JM	*Jacaranda mimosifolia*	Jacaranda	12m	75 litre	1
PCA	*Pyrus calleryana 'Aristocrat'*	Aristocrat Chanticleer	12m	75 litre	2
Small Trees and Large Shrubs					
LB	*Lagerstroemia indica 'Biloxi'*	Biloxi Crepe Myrtle	7m	45 litre	3
ML	*Melaleuca linariifolia*	Snow In Summer	8m	45 litre	2
Small and Medium Shrubs					
CAW	*Callistemon 'Anzac White'*	Anzac White	1m	5 litre	5
DE	*Doryanthes excelsa*	Gymea Lily	1-2m	5 litre	6
GF	*Gardenia 'Florida'*	Florida Gardenia	1.5m	5 litre	7
HGN	*Hymenosporum 'Gold Nugget'*	Gold Nugget Frangipani	0.7m	5 litre	32
LLB	*Leptospermum 'Lemon Lime Bitters'*	Lemon, Lime Bitters	0.7m	5 litre	15
YF	*Yucca filamentosa*	Adam's Needle	1-2m	5 litre	5

Key	Botanical Name	Common Name	Mat Ht	Pot Size	No
Grasses					
CSP*	*Carex spp.*	Tall Sedge	1m	150mm	8
CG*	*Cyperus gracilis*	Slender Flat Sedge	1.2m	150mm	6
DC	*Dianella caerulea*	Blue Flax Lily	0.5m	150mm	42
DI	*Dietes iridioides*	African Iris	0.8m	150mm	13
LLF*	*Lomandra filiformis*	Wattle Mat-Rush	0.4m	150mm	50
Groundcovers, Climbers					
GMT	*Grevillea 'Mt Tamboritha'*	Mount Tamboritha	0.2m	150mm	22
HA	*Hibbertia aspera*	Rough Guinea Flower	0.2m	150mm	58
HV*	*Hardenbergia violacea*	Purple Twining-Pea	0.2m	150mm	44
TJ	*Trachelospermum jasminoides*	Star Jasmine	0.2m	150mm	79

**Cumberland Plain Woodland Species*


MEMORIALISED GARDEN PLANTING SCHEDULE

Key	Botanical Name	Common Name	Mat Ht	Pot Size	No
Small Shrubs & Accent Plants					
DE	*Doryanthes excelsa*	Gymea Lily	1-2m	5 litre	23
LLS	*Leptospermum 'Little Lemon Scents'*	Little Lemon Scents	1m	5 litre	15
Grasses					
DC	*Dianella caerulea*	Blue Flax Lily	0.5m	150mm	84
DI	*Dietes iridioides*	African Iris	0.8m	150mm	103
ICY	*Imperata cylindrica*	Yalba	0.4m	150mm	68
PPL	*Pennisetum 'Purple Lea'*	Purple Lea	0.9m	150mm	106
PK	*Poa 'Kingsdale'*	Kingsdale	0.5m	150mm	130
SG	*Stypandra glauca*	Nodding Blue Lily	1m	150mm	72
WG	*Wahlenbergia gracilis*	Australian Bluebell	0.2m	150mm	90
Groundcovers					
GJM	*Grevillea 'Molonglo'*	Molonglo	0.4m	150mm	24
GMT	*Grevillea 'Mt Tamboritha'*	Mount Tamboritha	0.2m	150mm	34
HFW	*Hardenbergia 'Flat White'*	Flat White Twining-Pea	0.2m	150mm	46
HVM	*Hardenbergia 'Meema'*	Meema Twining-Pea	0.6m	150mm	28
MY	*Myoporum 'Yareena'*	Yareena Boobialla	0.2m	150mm	90
SPF	*Scaevola 'Purple Fusion'*	Purple Fusion	0.3m	150mm	139

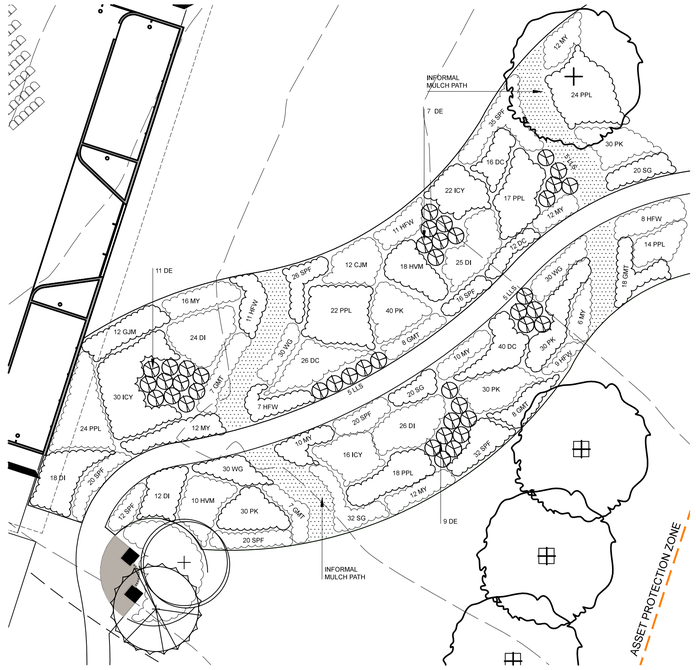

02 MEMORIALISED GARDEN LANDSCAPE PLAN
1:200

NOTE: REFER BOTANICA DWG No L517 & L518 FOR TREE SPECIES DETAILS

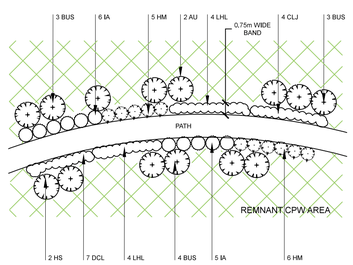

TYPICAL BARRIER PLANTING TO PATH THROUGH CPW
1:200

DENSE BAND OF PLANTING TO EITHER SIDE OF PATH DISCOURAGES PEDESTRIAN ACCESS TO CPW

CPW AREA PLANT SCHEDULE

Key	Botanical Name	Common Name	Mat Ht	Pot Size	No
Shrubs					
AU	*Acacia ulicifolia*	Prickly Moses	2m	150mm	2
BUS*	*Bursaria spinosa*	Blackthorn	2-3m	150mm	10
CLJ	*Callistemon 'Little John'*	Little John	0.7m	150mm	4
IA*	*Indigophera australis*	Native Indigo	1.5m	150mm	11
HS	*Hakea sericea*	Needle-Bush	3m	150mm	2
Groundcovers					
DCL	*Dianella caerulea 'Lucia'*	Lucia Flax Lily	0.6m	150mm	7
HM	*Hardenbergia 'Meema'*	Meema Sarsparilla	0.6m	150mm	11
LHL	*Lomandra hystrix 'Lucky Stripe'*	Lucky Strip Lomandra	1m	150mm	8

**Cumberland Plain Woodland Species*

LEGEND

- PEDESTRIAN PATH
- RIPARIAN CORRIDOR: FULL CPW REVEGETATION. REFER TRAVERS VEGETATION MANAGEMENT WORKS SCHEDULE 1
- EVERGREEN TREE
- DECIDUOUS TREE
- STREET TREE
- PROPOSED SHRUBS, GRASSES AND GROUNDCOVERS
- TE — TIMBER EDGE
- SCULPTURE. REFER FJLA DRAWINGS FOR FURTHER DETAILS
- DRAINAGE BASIN. REFER ALLUVIUM DRAWINGS FOR FURTHER STORMWATER DETAILS

Issue:	Rev:	Description:	Date:
DA	B	DA ISSUE	23.10.18
DA	A	GATEHOUSE LP	19.09.17

Project title:
MACARTHUR MEMORIAL PARK VARROVILLE


Drawing title:
GATEHOUSE LANDSCAPE PLAN

Principal consultant:
Florence Jaquet
Landscape architect
A: 8 Rowell Avenue, Camberwell 3124
E: flo@fja.com.au
M 0419 983 641

Client:
Macarthur Memorial Park
Care, Compassion, Choice

N A R E L L E S O N T E R
BOTANICA
LANDSCAPE AND HORTICULTURAL SPECIALISTS
PO Box 611 Avalon NSW 2107
Tel: (02) 9918 4016 Mobile: 0419 501 144

Job no: 170220	
Drawn by: SDH	
Checked by: NS	
Scale: 1:200 @ A1	**Drw no:** L524/B
CAD file name:	
Plot date:	**Sheet no:** 24

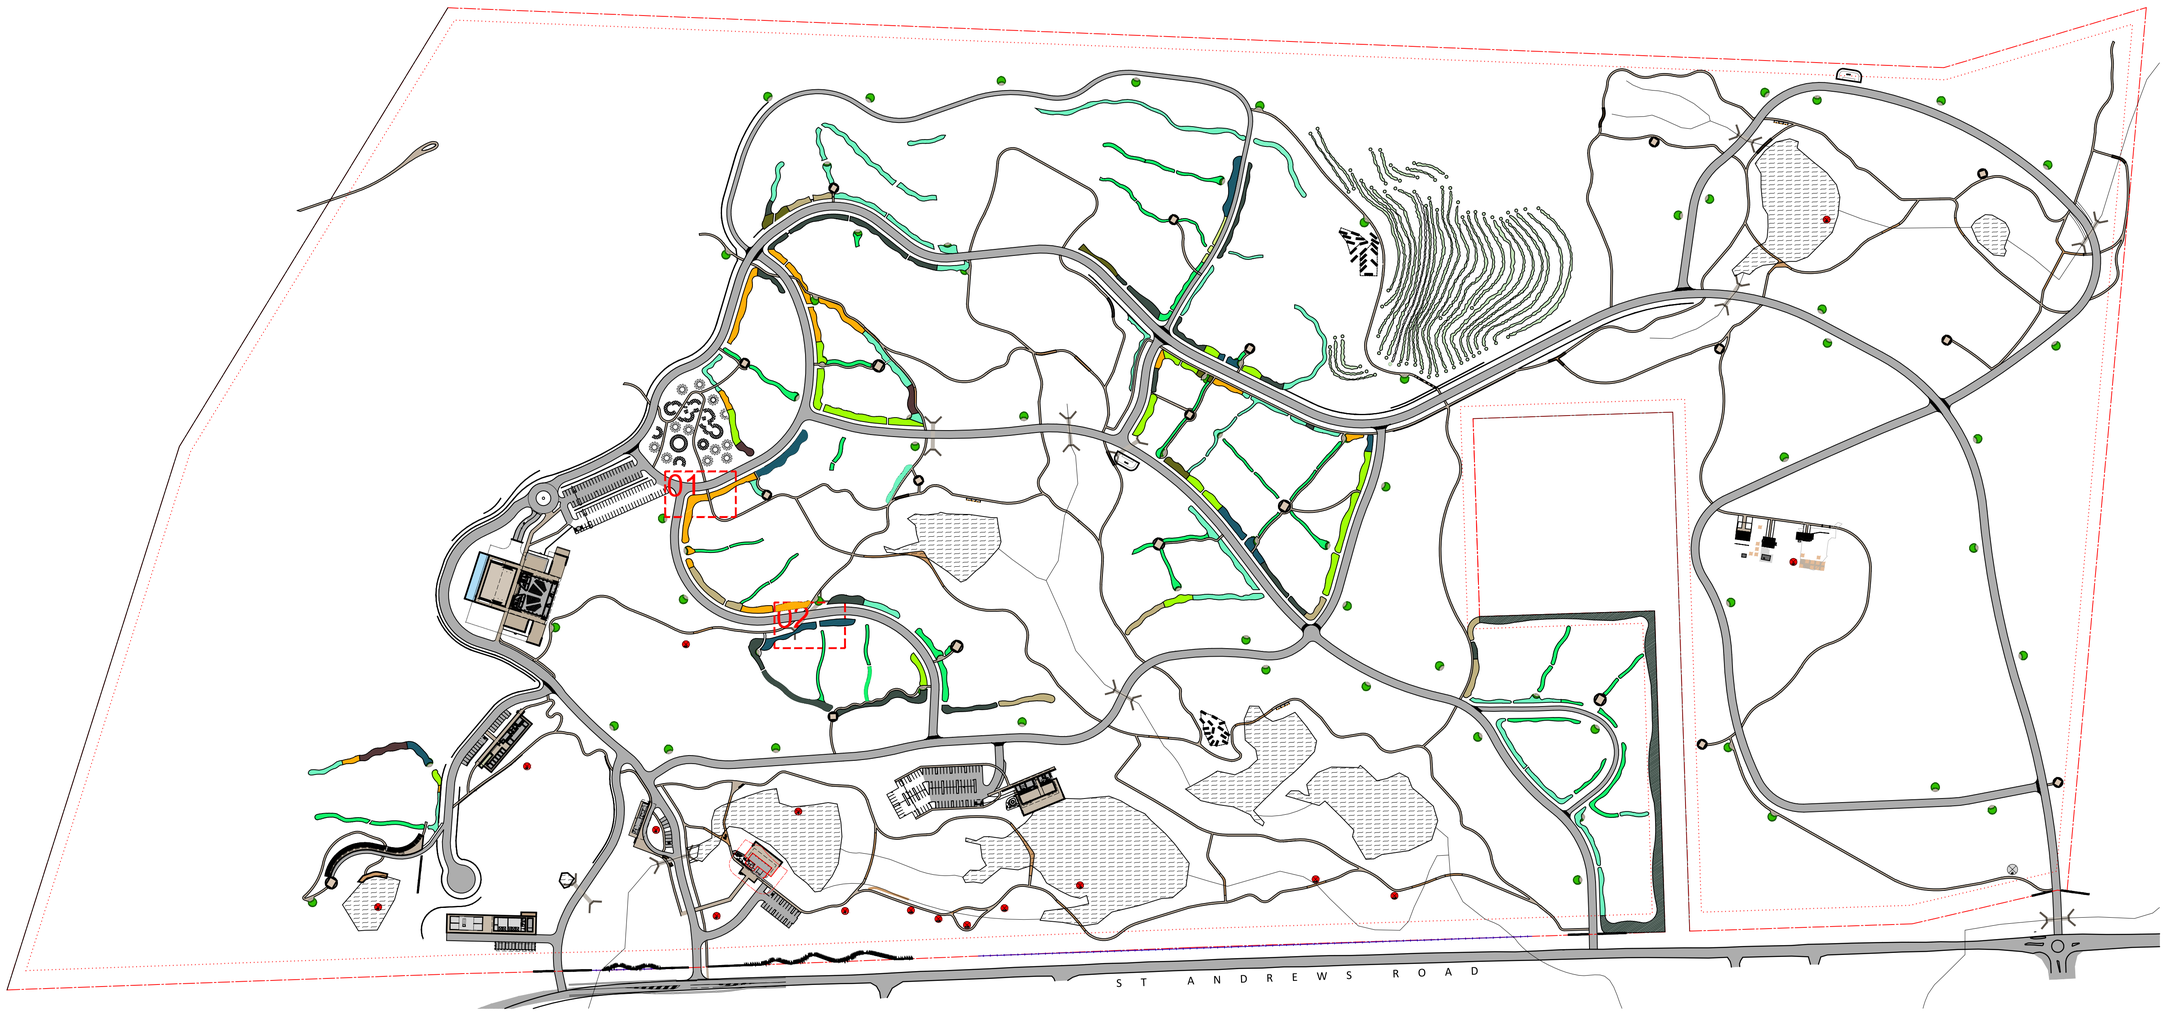

LEGEND:

SCREEN PLANTING HEIGHTS

1.0m
1.5m
2.0m
2.5m
3.0m
3.5m
4.0m
4.5m
5.0m
6.0m

TREES

SHELTER

WATER STATION

01 REFER BOTANICA DWG No L526, FOR FURTHER PLANTING INFORMATION IN BOXES 01 AND 02

Issue:	Rev:	Description:	Date:
DA	B	DA ISSUE	23.10.18
DA	A	BURIAL SCREEN	25.09.17

Project title:

MACARTHUR MEMORIAL PARK
VARROVILLE

Drawing title:

BURIAL SCREEN
LANDSCAPE PLAN

Principal consultant:

Florence Jaquet
Landscape architect

A: 8 Rosell Avenue, Camberwell 3124
E: flo@fja.com.au
M 0419 983 641

Client:

Macarthur Memorial Park

NARELLE SONTER
BOTANICA
LANDSCAPE AND HORTICULTURAL SPECIALISTS
PO Box 611 Avalon NSW 2107
Tel: (02) 9918 4016 Mobile: 0419 501 144

Job no: 170220

Drawn by: SDH

Checked by: NS


Scale: AS SHOWN @ A1
1:2500

CAD file name:


Plot date:

Drw no: L525/B

Sheet no: 25

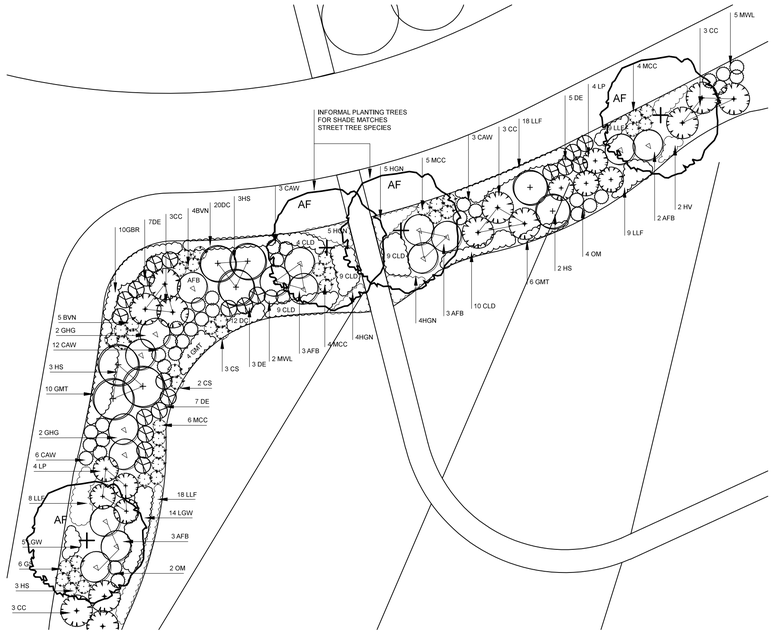

01 TYPICAL 3m HEIGHT BURIAL SCREEN
1:200

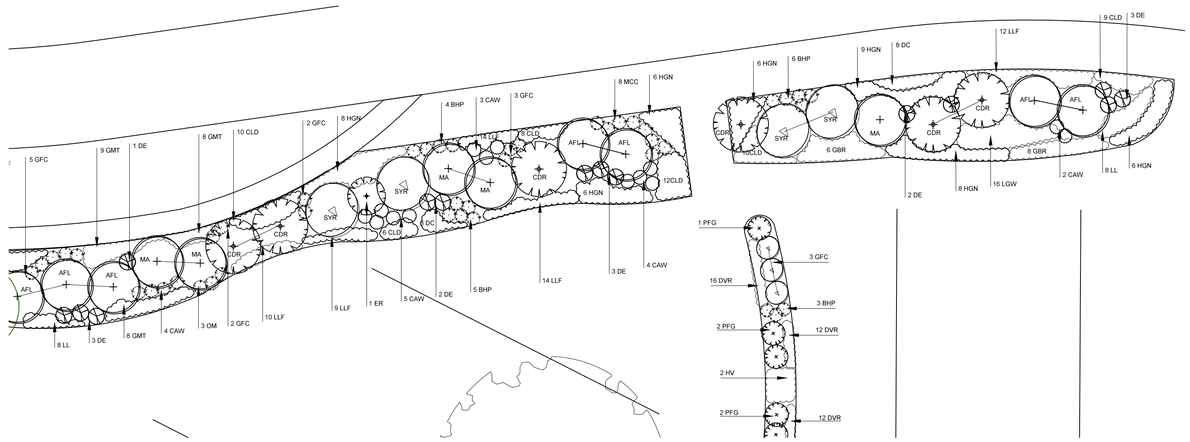

02 TYPICAL 5m HEIGHT BURIAL SCREENS
1:200

PLANTING SCHEDULE

Key	Botanical Name	Common Name	Mat Ht	Pot Size	No
Large Trees					
AF*	*Angophora floribunda*	Rough- Barked Apple	25m	75 litre	3
Small Trees and Large Shrubs					
AFL	*Acacia falcata*	Sickle Wattle	5m	25 litre	7
AFB	*Acacia floribunda*	Sally Wattle	2-4m	25 litre	12
CC	*Callistemon citrinus*	Crimson Bottlebrush	2m	25 litre	12
CS	*Callistemon salignus*	Willow Bottlebrush	3-4m	25 litre	5
CDR	*Callistemon 'Dawson River Weeper'*	Weeping Bottlebrush	5-6m	25 litre	6
ER	*Elaeocarpus reticulatus*	Blueberry Ash	4-10m	45 litre	1
GHG	*Grevillea 'Honey Gem'*	Honey Gem	3-4m	45 litre	4
HS	*Hakea salicifolia*	Willow Leaf Hakea	5m	25 litre	11
MA	*Melaleuca armillaris*	Bracelot Honey Myrtle	5m	25 litre	5
SYR	*Syzygium australe 'Resilience'*	Resilience Lilly Pilly	5m	25 litre	4
Small and Medium Shrubs					
BHP	*Banksia spinulosa 'Honey Pots'*	Honey Pot Banksia	1m	5 litre	21
BVN	*Baeckea virgata 'Nana'*	Dwarf Baekea	1m	5 litre	9
CAW	*Callistemon White Anzac'*	Anzac White	1m	5 litre	78
CLD	*Crowea exalata 'Little Dome'*	Waxflower	0.4m	5litre	96
DE	*Doryanthes excelsa*	Gymea Lily	1-2m	5 litre	36
GFC	*Grevillea 'Fire Cracker'*	Fire Cracker	1m	5 litre	18
GS	*Grevillea sericea*	Pink Spider Flower	1-2m	5 litre	6
HGN	*Hymenosporum 'Gold Nugget'*	Gold Nugget Frangipani	0.7m	5 litre	75
LP	*Leptospermum polygalifolium*	Yellow Tea Tree	2-3m	25 litre	8
MWL	*Melaleuca 'White Lace'*	White Lace Honey Myrtle	1m	5 litre	7
MCC	*Melaleuca 'Cotton Candy'*	Cotton Candy Honey Myrtle	1m	5 litre	27
OM	*Olearia microphylla*	Small-Leaved Daisy Bush	1m	5 litre	9
PFG	*Philotheca 'Flower Girl'*	Wax Flower	1.5m	5 litre	5
Grasses					
DC	*Dianella caerulea*	Blue Flax Lily	0.5m	150mm	48
DRV*	*Dianella revoluta*	Paroo Lily	0.6m	150mm	56
LGW	*Lomandra 'Great White'*	Great White Mat-Rush	0.5m	150mm	35
LLF*	*Lomandra filiformis*	Wattle Mat-Rush	0.4m	150mm	127
LL	*Lomandra longifolia*	Spiny-headed Mat-Rush	1m	150mm	16
Groundcovers, Climbers					
GBR	*Grevillea 'Bronze Rambler'*	Bronze Rambeler	0.2m	150mm	24
GMT	*Grevillea 'Mt Tamboritha'*	Mount Tamboritha	0.2m	150mm	45
HV*	*Hardenbergia violacea*	Purple Twining-Pea	0.2m	150mm	4

**Cumberland Plain Woodland Species*

LEGEND

STREET TREE

3-5m TALL TREES

PROPOSED SHRUBS, GRASSES AND GROUNDCOVERS

TE — TIMBER EDGE

HEADSTONES

NOTES:

PLEASE REFER BOTANICA DWG No L525, BURIAL SCREEN LANDSCAPE PLAN, FOR DETAIL LOCATION AND FURTHER PLANTING INFORMATION

Issue:	Rev:	Description:	Date:
DA	B	DA ISSUE	22.10.18
DA	A	BURIAL DETAILS LP	25.09.17

Project title:

MACARTHUR MEMORIAL PARK
VARROVILLE

Drawing title:

BURIAL SCREEN
TYPICAL DETAILS

Principal consultant:

Florence Jaquet
Landscape architect

A: 8 Roskell Avenue, Camberwell 3124
E: flo@fja.com.au
M: 0419 983 641

Client:

Macarthur Memorial Park
Care, Compassion, Choice

N A R E L L E S O N T E R
BOTANICA
LANDSCAPE AND HORTICULTURAL SPECIALISTS
PO Box 611 Avalon NSW 2107
Tel: (02) 9918 4016 Mobile: 0419 501 144

Job no: 170220

Drawn by: SDH

Checked by: NS


Scale: AS SHOWN @ A1

CAD file name:

Plot date:

Drw no: L526/B

Sheet no: 26

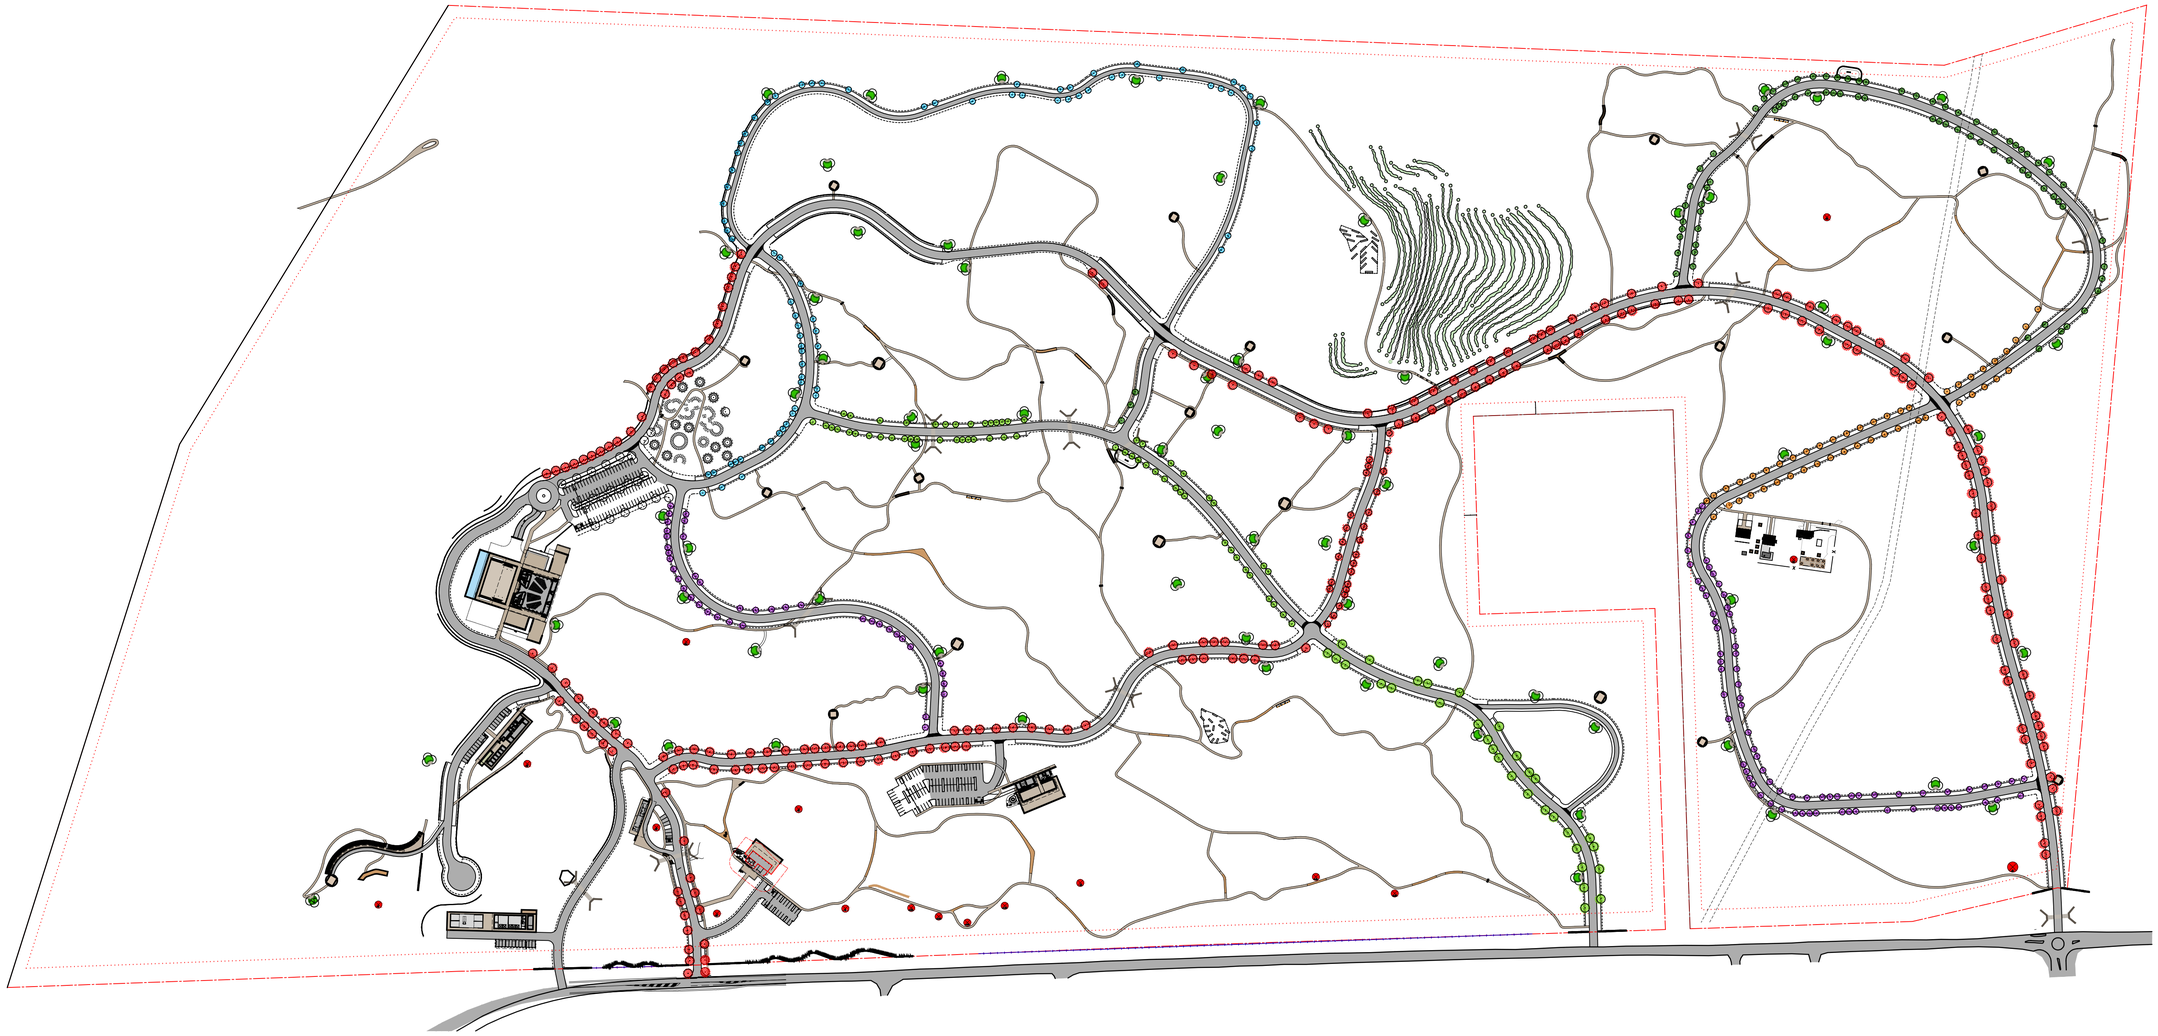

TREE PLANTING SCHEDULE

Botanical Name	Common Name	Mat Ht	Pot Size
Angophora floribunda	Rough Barked Apple	15m	200 litre
Eucalyptus moluccana	Grey Box	25m	200 litre
Melaleuca linariifolia	Snow In Summer	8m	200 litre
Tristaniopsis laurina	Water Gum	15m	200 litre
Eucalyptus sideroxylon rosea	Pink Flowering Ironbark	15m	200 litre
Brachychiton acerifolius	Illawarra Flame Tree	12m	200 litre

Issue:	Rev:	Description:	Date:
DA	C	DA ISSUE	23.10.18
DA	B	RESPONSE TO COUNCIL RFI	27.06.18
DA	A	STREET TREE PLAN	25.09.17

Project title:

MACARTHUR MEMORIAL PARK
VARROVILLE

Drawing title:

STREET TREE PLAN

Principal consultant:

Florence Jaquet
Landscape architect

A: 8 Rosell Avenue, Camberwell 3124
E: flo@fja.com.au
M: 0419 983 641

Client:

Macarthur Memorial Park
Care, Compassion, Choice

NARELLE SONTER
BOTANICA
LANDSCAPE AND HORTICULTURAL SPECIALISTS
PO Box 611 Avalon NSW 2107
Tel: (02) 9918 4016 Mobile: 0419 501 144

Job no: 170220

Drawn by: SDH

Checked by: NS


Scale: AS SHOWN @ A1
1:2500

Drw no: L527/C


CAD file name:

Plot date:


Sheet no: 27

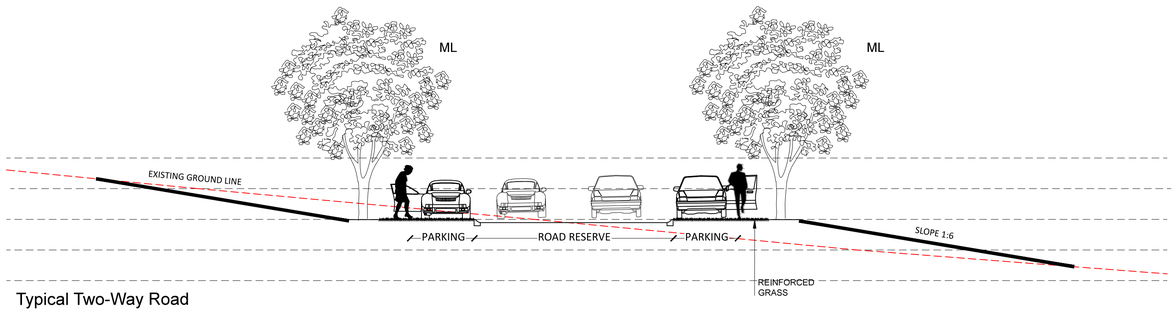


Typical Two-Way Road

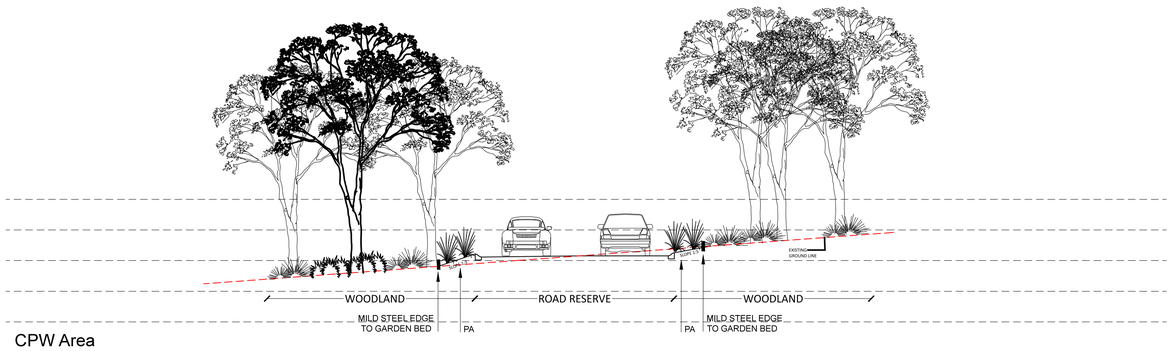

CPW Area

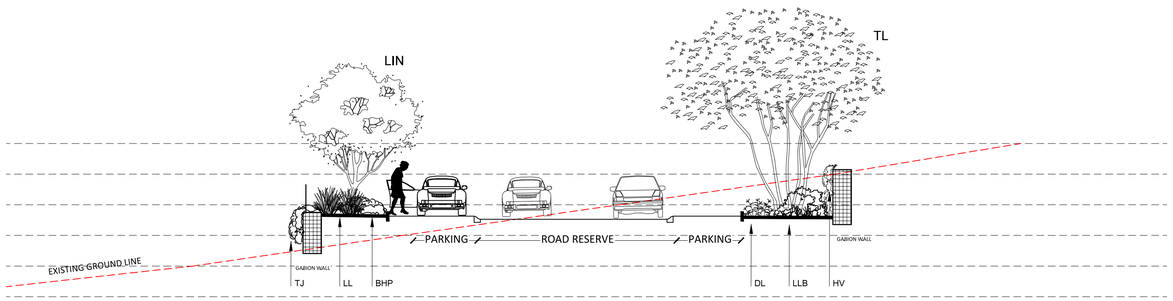

Road in Cut & Fill

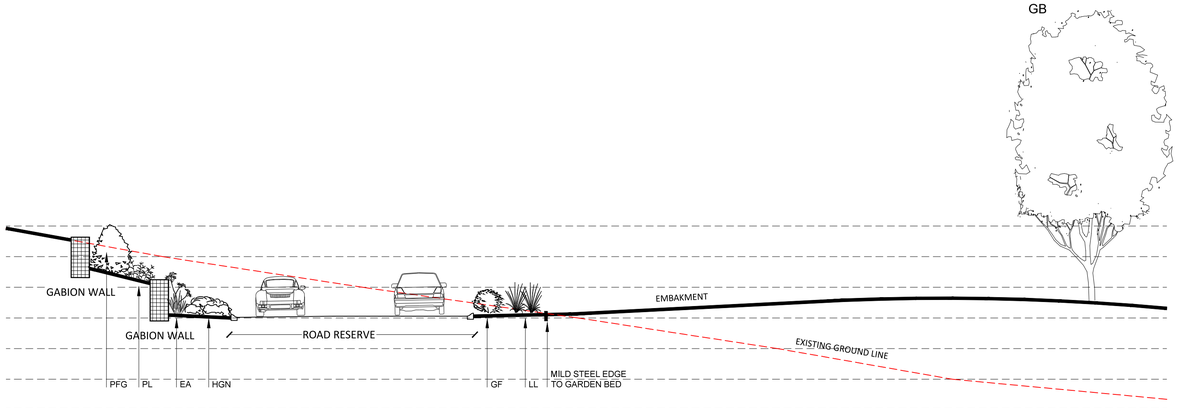


Chapel Area

01 TYPICAL ROAD SECTIONS
1:100

INDICATIVE VERGE PLANTING SCHEDULE

Key	Botanical Name	Common Name	Mat Ht
Trees			
GB	*Ginkgo biloba*	Maidenhair Tree	10m
LIN	*Lagerstroemia Indica 'Natchez'*	Crepe Myrtle	7m
ML	*Melaleuca linarifolia*	Snow in Summer	8m
TL	*Tristaniopsis laurina 'Luscious'*	Water Gum	9m
Shrubs and Feature Plants			
BHP	*Banksia spinulosa 'Honey Pots'*	Honey Pots	1m
BVN	*Baeckea virgata 'Nana'*	Dwarf Baekea	1m
DE	*Doryanthes excelsa*	Gymea Lily	1-2m
EA	*Eriostemon australasius*	Pink Wax Flower	1-2m
GF	*Gardenia 'Florida'*	Florida Gardenia	1.5m
GFC	*Grevillea 'Fire Cracker'*	Fire Cracker	1m
HGN	*Hymenosporum 'Gold Nugget'*	Gold Nugget Frangipani	0.7m
LLB	*Leptospermum 'Lemon Lime Bitters'*	Lemon, Lime Bitters	0.7m
MT	*Melaleuca thymifolia*	Thyme Honey Myrtle	1m
PFG	*Philotheca 'Flower Girl'*	Wax Flower	1.5m
PML	*Pimelea linifolia*	Slender Rice Flower	0.4m
Climbers, Grasses and Groundcovers			
DC	*Dianella caerulea*	Blue Flax Lily	0.6m
DL	*Dianella longifolia*	Flax Lily	0.5m
FN	*Ficinia nodosa*	Knobby Club Rush	0.8m
HV	*Hardenbergia violacea*	Native Sarsoparilla	0.3m
LL	*Lomandra longifolia*	Matrush	1m
PA	*Pennisetum alopecureoides*	Fountain Grass	1.2m
PL	*Poa labillardieri 'Eskdale'*	Tussock Grass	0.6m
TJ	*Trachelospermum jasminoides*	Star Jasmine	0.3m

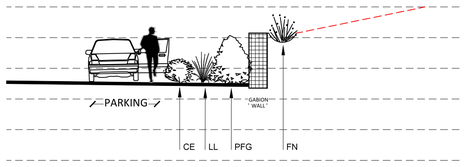

02 DRAINAGE SWALE SECTION
1:100

Issue:	Rev:	Description:	Date:
DA	B	DA ISSUE	22.10.18
DA	A	ROAD SECTIONS	25.09.17

Project title:
MACARTHUR MEMORIAL PARK
VARROVILLE


Drawing title:
TYPICAL ROAD
SECTIONS

Principal consultant:
Florence Jaquet
Landscape architect
A: 8 Rowell Avenue, Camberwell 3124
E: flo@fja.com.au
M: 0419 983 641


Client:
Macarthur Memorial Park

NARELLE SONTER
BOTANICA
LANDSCAPE AND HORTICULTURAL SPECIALISTS
PO Box 611 Avalon NSW 2107
Tel: (02) 9918 4016 Mobile: 0419 501 144


Job no: 170220
Drawn by: SDH
Checked by: NS
Scale: AS SHOWN @ A1
CAD file name:
Plot date:
Drw no: L528/B
Sheet no: 28

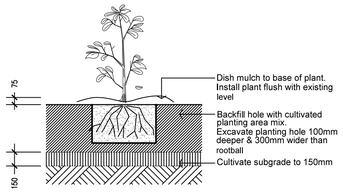

SHRUB PLANTING DETAIL
NTS

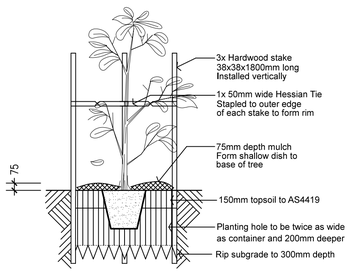


TREE PLANTING DETAIL
NTS

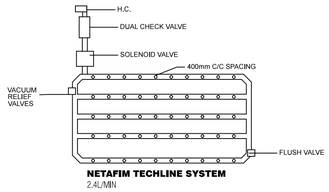


NOTE: FLOW RATE FROM WATER SOURCE ON SITE IS TO BE ADEQUATE TO ENSURE OPTIMUM PERFORMANCE FOR THE INSTALLED DRIP IRRIGATION SYSTEM ACROSS THE SITE.


TYPICAL IRRIGATION DETAIL
NTS

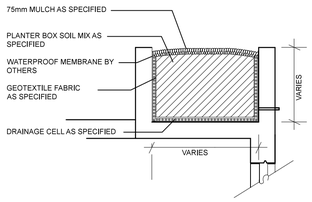

TYPICAL PLANTER BOX DETAIL
NTS

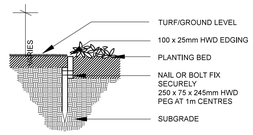


TIMBER EDGE DETAIL
NTS

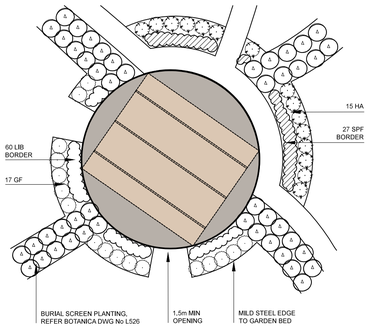


TYPICAL SHELTER DETAIL
1:200

SHELTER PLANT SCHEDULE


Key	Botanical Name	Common Name	Mat Ht	Pot Size	No
Shrubs					
GF	*Gardenia 'Florida'*	Florida Gardenia	1.5m	5 litre	17
HA	*Hardenbergia 'Alba'*	Alba Sarsparilla	1m	5 itre	15
Groundcovers					
LIB	*Liriope 'Isabella'*	Isabella Liriope	0.4m	150mm	60
SPF	*Scaevola 'Purple Fusion'*	Purple Fusion	0.3m	150mm	27

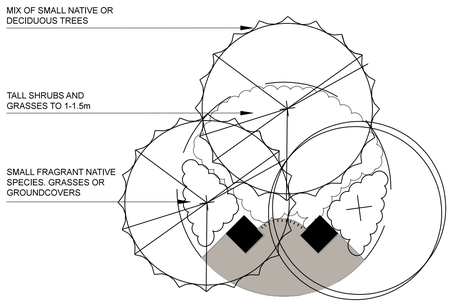

TYPICAL WATER STATION PLANTING DETAIL
1:100

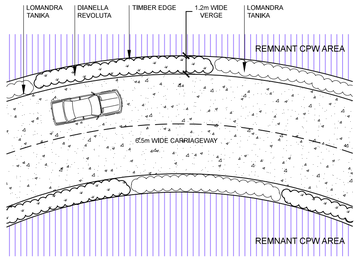


TYPICAL ROAD VERGE IN CPW AREAS
1:200

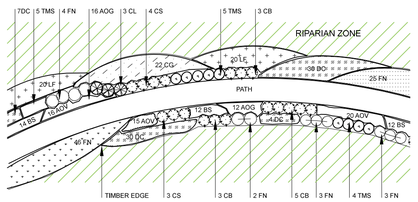

TYPICAL 1.5m PATH IN RIPARIAN ZONE DETAIL
1:200


RIPARIAN ZONE PLANT SCHEDULE

Key	Botanical Name	Common Name	Mat Ht	Pot Size	No
AOG	*Acorus gramineus 'Ogon'*	Golden Sweet Flag	0.3m	140mm	28
AOV	*Acorus gramineus 'Ogon' var.*	Variegated Sweet Flag	0.3m	140mm	51
BS	*Bletolla striata*	Chinese Ground Orchid	0.4m	140mm	38
CB	*Canna 'Pixie Beatrix'*	Dwarf Canna Apricot	0.7m	140mm	11
CL	*Canna 'Pixie Leilani'*	Dwarf Canna Cerise	1.0m	140mm	3
CS	*Canna 'Pixie Star'*	Dwarf Canna Cream	0.7m	140mm	7
CG	*Cyperus gracilis*	Slender Flat-sedge	0.7m	140mm	22
DC	*Dianella caerulea*	Blue Flax-lily	0.6m	140mm	71
FN	*Ficinia nodosa*	Knobby Club-rush	0.7m	140mm	83
LF	*Lomandra filiformis*	Wattle Mat-rush	1.0m	140mm	40
TMS	*Louisiana iris*	Taylors Mineral Springs	1.0m	140mm	14

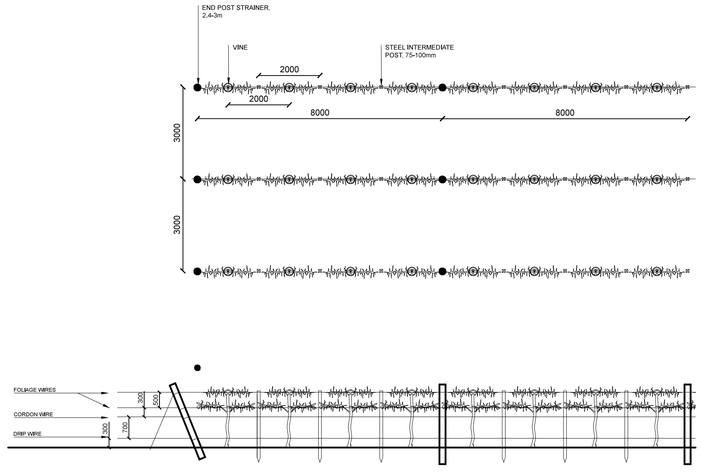

TYPICAL VINEYARD DETAIL
1:100


NOTE: SUBJECT TO MODIFICATIONS FOLLOWING FURTHER ARCHAEOLOGICAL INVESTIGATIONS

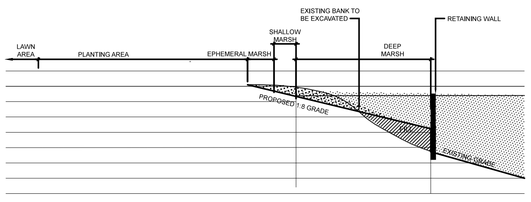


TYPICAL DAM EDGE SECTION - WETLANDS
1:100

INDICATIVE DAM PLANT SCHEDULE

Key	Botanical Name	Mat Ht	Pot Size	Density
Ephemeral Marsh				
FN	*Ficinia nodosa*	1m	Viro-Tube	5/sqm
JU	*Juncus usitatis*	1m	Viro-Tube	5/sqm
SM	*Schoenoplectus mucronatus*	1m	Viro-Tube	5/sqm
AQUATIC AREAS				
Shallow Marsh				
BA	*Baumea articulate*	1m	Viro-Tube	2/sqm
EA	*Eleocharis acuta*	0,6m	Viro-Tube	3/sqm
APA	*Alisma plantago-aquatica*	0,5-1m	Viro-Tube	4/sqm
Deep Marsh				
MD	*Marsilea drummondii*	0,1m	Viro-Tube	6/sqm
NC	*Nymphae capensis*	0,2m	Viro-Tube	6/sqm
VA	*Vallisnera australis*	0,5-1m	Viro-Tube	4/sqm

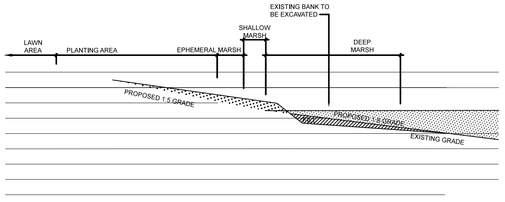

TYPICAL DAM EDGE SECTION
1:100

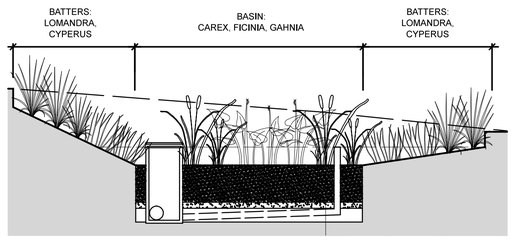

TYPICAL BIO-RETENTION SWALE
1:50

BIO-FILTER AREA INDICATIVE PLANT SCHEDULE

Botanical Name	Mature Ht	Pot Size	Density
Carex apressa	1m	Viro-Tube	4/m2
Cyperus gracilis	1.5m	Viro-Tube	4/m2
Ficinia nodosa	0.8m	Viro-Tube	4/m2
Gahnia clarkei	1.5m	Viro-Tube	4/m2
Lomandra longifolia	1m	Viro-Tube	4/m2

Issue:	Rev:	Description:	Date:
DA	B	DA ISSUE	22.10.18
DA	A	DETAILS SHEET	25.09.17

Project title:
MACARTHUR MEMORIAL PARK VARROVILLE

Drawing title:
DETAILS SHEET

Principal consultant:
Florence Jaquet
Landscape architect
A: 8 Rosell Avenue, Canberrell 3124
E: flolf.ja.com.au
M 0419 983 641

Client:
Macarthur Memorial Park
Cons.Cremation.Chapel

NARELLE SONTER
BOTANICA
LANDSCAPE AND HORTICULTURAL SPECIALISTS
PO Box 611 Avalon NSW 2107
Tel: (02) 9918 4016 Mobile: 0419 501 144

Job no: 170220
Drawn by: SDH
Checked by: NS
Scale: AS SHOWN @ A1
CAD file name:
Plot date:
Drw no: L529/B
Sheet no: 29

TREES



Corymbia maculata
Spottled Gum



Eucalyptus moluccana
Grey Box



Eucalyptus tereticornis
Forest Red Gum




Brachychiton acerifolius
Illawarra flame tree



Syncarpia glomulifera
Turpentine



Tristaniopsis laurina
Water Gum

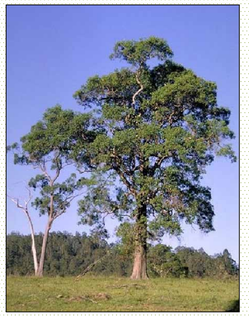

Angophora subvelutina
Broad-leaved apple



Callistemon salignus
Willow Bottlerush



Eucalyptus sideroxylon
Mugga Ironbark



Melaleuca styphelioides
Prickly-leaved Tea Tree



Acmena smithii
Lilly Pilly



Angophora floribunda
Rough-barked Apple



Gingko biloba
Maidenhair Tree



Melaleuca decora
White Feather Honey Myrtle



Lagerstroemia indica
Crepe Myrtle



Banksia serrata
Old man Banksia



Acacia decurrens
Black Wattle

SHRUBS



Callistemon salignus 'Great Balls of Fire'



Acacia spp.



Callistemon Dawson River Weeper



Acacia implexa
Hickory Wattle



Westringia fruticosa
Coastal Rosemary



Bursaria spinosa
Sweet Bursaria



Banksia ericifolia
Heath-leaved Banksia



Grevillea 'Honey Gem'

GROUNDCOVERS GRASSES AND SEDGES



Carex spp
Tall Sedge



Poa labillardieri
Tussock Grass



Cyperus gracilis
Slender Flax-Sedge



Grevillea 'Mt Tambotitha'



Grevillea 'Firecracker'



Anigozanthos 'Bush Endeavour'
Kangaroo Paw Bush Endeavour



Canna Lily



Doryanthes excelsa
Gymea Lily



Lomandra 'Seascape'



Lomandra longifolia



Themeda triandra
Kangaroo Grass



Ficina nodosa
Knobby Club Rush



Lomandra multiflora
Many-flowered Mat-rush



Dianella revoluta
Blue Flax-Lily

Issue:	Rev:	Description:	Date:
DA	B	DA ISSUE	23.10.18
DA	A	IMAGE SHEET	19.09.17

Project title:
MACARTHUR MEMORIAL PARK
VARROVILLE


Drawing title:
IMAGE SHEET

Principal consultant:
Florence Jaquet
Landscape architect
A: 8 Rotell Avenue, Camberwell 3124
E: flojaq@ca.com.au
M: 0419 583 641

Client:
Macarthur Memorial Park

NARELLE SONTER
BOTANICA
LANDSCAPE AND HORTICULTURAL SPECIALISTS
PO Box 611 Avalon NSW 2107
Tel: (02) 9918 4016 Mobile: 0419 501 144

Job no: 170220
Drawn by: SDH
Checked by: NS
Scale: NTS
CAD file name:
Plot date:
Drw no: L530/B
Sheet no: 1

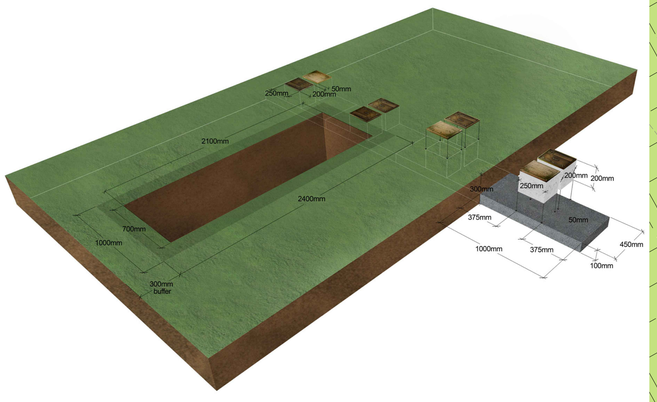

CONCEALED CONCRETE BEAMS

0.45

5.1

NO GRAVES IN TREE PROTECTION ZONE (INDICATIVE ONLY)

NOTE: GRAVE ALIGNMENT IS INDICATIVE ONLY. FINAL LAYOUT WILL BE DEPENDENT ON CULTURAL & RELIGIOUS REQUIREMENTS.

LEGEND

SYMBOL	SURFACE	REFERENCE DOCUMENTS
	LAWN (NO BURIAL)	
	DAM	
	ROAD	*ENGINEERING DRAWINGS. (WSP P/L) *BUSHFIRE REPORT FOR BUSHFIRE COMPLIANCE (TRAVERS P/L)
	ROAD THRESHOLD	
	REINFORCED GRASS PAVEMENT	
	DECK	ARCHITECTURAL DRAWINGS FOR DETAILS (FJMT)
	PATH	
	BOARDWALK/BRIDGE	BALUSTRADES TO MATCH ARCHITECTURAL PROPOSALS FOR BALUSTRADES ON DECKS. (FJMT)
	RETAINING WALL	CIVIL ENGINEERS' DRAWINGS (WSP P/L)
	OUT BUILDINGS PAVEMENT	

BURIAL ZONES

	LAWN W/ CONCEALED CONCRETE BEAMS	*DRAWING L102 FOR BURIAL EXTENT AND TYPES. *DRAWING 201-215 FOR ENLARGEMENTS. *LANDSCAPE SPECIFICATIONS
	LAWN W/ LOW HEADSTONE (700mm MAX HEIGHT)	
	LAWN W/ HIGH HEADSTONE (1200mm MAX HEIGHT)	
	TERRACED LAWN	

SYMBOL	FURNITURE	
	SHELTER	DRAWING L607
	SCULPTURE	PUBLIC ART STRATEGY REPORT (FJLA)
	WATER STATION	DRAWING L607
	GATEWAY	
	SEATING	
	BIRDHIDE	

SYMBOL	MISCELLANEOUS	
	PROPOSED VINEYARD	DETAILED PLANTING PLANS INTERPRETATION STRATEGY REPORT (FJLA)
	DEPOT	DRAWING L609

SYMBOL	PLANTING	
	EXISTING CUMBERLAND PLAIN WLD. TO BE RETAINED	ECOLOGY REPORT AND VMP (TRAVERS P/L)
	CPW TO BE REMOVED	
	PROPOSED CPW	
	PROPOSED RIPARIAN PLANTING	ECOLOGY REPORT AND VMP (TRAVERS P/L)
	PROPOSED GARDEN BEDS	DRAWINGS 501-530
	PROPOSED AQUATIC PLANTING	ECOLOGY REPORT AND VMP (TRAVERS P/L)
	PROPOSED ROOF PLANTING	DRAWINGS 501-530
	NATURAL BURIAL	
	EXISTING TREE	TREE SURVEY & ASSESSMENT PLANS (TRAVERS P/L)
	EXISTING TREE- DANGEROUS	TREE SURVEY & ASSESSMENT PLANS (TRAVERS P/L)
	EXISTING TREE- HABITAT	TREE SURVEY & ASSESSMENT PLANS (TRAVERS P/L)
	PROPOSED TREE	DRAWINGS 501-530

SYMBOL	OTHER	
	5m CONTOUR- EXISTING	
	1m CONTOUR- EXISTING	
	SITE BOUNDARY	
	NO-BUILD BOUNDARY	
	RIPARIAN ZONE, TOP OF BANK	WATERCOURSE ASSESSMENT (TRAVERS P/L)
	EXTENT OF RIPARIAN BUFFER	WATERCOURSE ASSESSMENT (TRAVERS P/L)
	VALIDATED WATERCOURSE	WATERCOURSE ASSESSMENT (TRAVERS P/L)
	DRAINAGE LINE	WATERCOURSE ASSESSMENT (TRAVERS P/L)
	BIORETENTION SWALE	WATER CYCLE MANAGEMENT PLAN (ALLUVIUM P/L)
	WETLAND TREATMENT ZONES	WATER CYCLE MANAGEMENT PLAN (ALLUVIUM P/L)
	EASEMENT	
	POWERLINE	
	ELECTRICAL POLE	
	FARM FENCING 0.9M POST & WIRE FENCING	DESIGN RESPONSE REPORT CHAPTER 7 (FJLA)
	FRONTAGE TYPE 1 1.8M TRANSPARENT FENCING	DESIGN RESPONSE REPORT CHAPTER 7 (FJLA)
	FRONTAGE TYPE 2 0.6M POST & CABLE FENCING	DESIGN RESPONSE REPORT CHAPTER 7 (FJLA)
	OUT BUILDING FENCING TIMBER POST & RAIL FENCING	INTERPRETATION STRATEGY CHAPTER 5 (FJLA)

Issue:	Rev:	Description:	Date:
DA		COUNCIL	18.09.2017
DA		DP&E_RFI	22.10.2018

Project title:

MACARTHUR MEMORIAL PARK VARROVILLE

Drawing title:

TYPICAL LAWN BURIAL AREA

Principal consultant:

Florence Jaquet
Landscape architect

A: 8 Rowell Avenue, Camberwell 3124
E: flo@fjla.com.au
M: 0419 983 641

Client:

Macarthur Memorial Park
Care,Compassion,Choice

Job no: 1210

Drawn by: OK

Checked by: FJ

Scale: 1:100


Drw no: L601

CAD file name: L600 SITE ENLARGEMENTS.dwg

Rev:

Plot date: 22/10/2018

Sheet no: 20

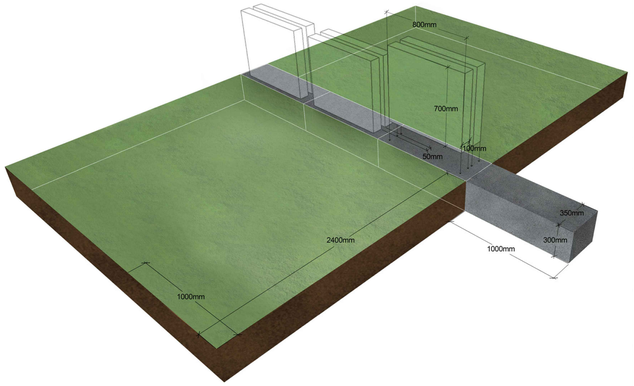

NO GRAVES IN TREE PROTECTION ZONE

CONCRETE BEAMS

0,35

5,1

NOTE: GRAVE ALIGNMENT IS INDICATIVE ONLY. FINAL LAYOUT WILL BE DEPENDENT ON CULTURAL & RELIGIOUS REQUIREMENTS.

LEGEND

SYMBOL	SURFACE	REFERENCE DOCUMENTS
	LAWN (NO BURIAL)	
	DAM	
	ROAD	*ENGINEERING DRAWINGS. (WSP P/L) *BUSHFIRE REPORT FOR BUSHFIRE COMPLIANCE (TRAVERS P/L)
	ROAD THRESHOLD	
	REINFORCED GRASS PAVEMENT	
	DECK	ARCHITECTURAL DRAWINGS FOR DETAILS (FJMT)
	PATH	
	BOARDWALK/BRIDGE	BALUSTRADES TO MATCH ARCHITECTURAL PROPOSALS FOR BALUSTRADES ON DECKS. (FJMT) CIVIL ENGINEERS' DRAWINGS (WSP P/L)
	RETAINING WALL	
	OUT BUILDINGS PAVEMENT	

BURIAL ZONES

	LAWN W/ CONCEALED CONCRETE BEAMS	*DRAWING L102 FOR BURIAL EXTENT AND TYPES. *DRAWING 201-215 FOR ENLARGEMENTS. *LANDSCAPE SPECIFICATIONS
	LAWN W/ LOW HEADSTONE (700mm MAX HEIGHT)	
	LAWN W/ HIGH HEADSTONE (1200mm MAX HEIGHT)	
	TERRACED LAWN	

SYMBOL	FURNITURE	
	SHELTER	DRAWING L607
	SCULPTURE	PUBLIC ART STRATEGY REPORT (FJLA)
	WATER STATION	DRAWING L607
	GATEWAY	
	SEATING	
	BIRDHIDE	

SYMBOL	MISCELLANEOUS	
	PROPOSED VINEYARD	DETAILED PLANTING PLANS INTERPRETATION STRATEGY REPORT (FJLA)
	DEPOT	DRAWING L609

SYMBOL	PLANTING	
	EXISTING CUMBERLAND PLAIN WLD. TO BE RETAINED	ECOLOGY REPORT AND VMP (TRAVERS P/L)
	CPW TO BE REMOVED	
	PROPOSED CPW	
	PROPOSED RIPARIAN PLANTING	ECOLOGY REPORT AND VMP (TRAVERS P/L)
	PROPOSED GARDEN BEDS	DRAWINGS 501-530
	PROPOSED AQUATIC PLANTING	ECOLOGY REPORT AND VMP (TRAVERS P/L)
	PROPOSED ROOF PLANTING	DRAWINGS 501-530
	NATURAL BURIAL	
	EXISTING TREE	TREE SURVEY & ASSESSMENT PLANS (TRAVERS P/L)
	EXISTING TREE- DANGEROUS	TREE SURVEY & ASSESSMENT PLANS (TRAVERS P/L)
	EXISTING TREE- HABITAT	TREE SURVEY & ASSESSMENT PLANS (TRAVERS P/L)
	PROPOSED TREE	DRAWINGS 501-530

SYMBOL	OTHER	
	5m CONTOUR- EXISTING	
	1m CONTOUR- EXISTING	
	SITE BOUNDARY	
	NO-BUILD BOUNDARY	
	RIPARIAN ZONE, TOP OF BANK	WATERCOURSE ASSESSMENT (TRAVERS P/L)
	EXTENT OF RIPARIAN BUFFER	WATERCOURSE ASSESSMENT (TRAVERS P/L)
	VALIDATED WATERCOURSE	WATERCOURSE ASSESSMENT (TRAVERS P/L)
	DRAINAGE LINE	WATERCOURSE ASSESSMENT (TRAVERS P/L)
	BIORETENTION SWALE	WATER CYCLE MANAGEMENT PLAN (ALLUVIUM P/L)
	WETLAND TREATMENT ZONES	WATER CYCLE MANAGEMENT PLAN (ALLUVIUM P/L)
	EASEMENT	
	POWERLINE	
	ELECTRICAL POLE	
	FARM FENCING 0.9M POST & WIRE FENCING	DESIGN RESPONSE REPORT CHAPTER 7 (FJLA)
	FRONTAGE TYPE 1 1.8M TRANSPARENT FENCING	DESIGN RESPONSE REPORT CHAPTER 7 (FJLA)
	FRONTAGE TYPE 2 0.6M POST & CABLE FENCING	DESIGN RESPONSE REPORT CHAPTER 7 (FJLA)
	OUT BUILDING FENCING TIMBER POST & RAIL FENCING	INTERPRETATION STRATEGY CHAPTER 5 (FJLA)

Issue:	Rev:	Description:	Date:
DA		COUNCIL	18.09.2017
DA		DP&E_RFI	22.10.2018

Project title:

MACARTHUR MEMORIAL PARK VARROVILLE

Drawing title:

TYPICAL LOW HEADSTONE BURIAL AREA

Principal consultant:

Florence Jaquet
Landscape architect

A: 8 Rowell Avenue, Camberwell 3124
E: flo@fla.com.au
M: 0419 983 641

Client:

Macarthur Memorial Park
Care, Compassion, Choice

Job no: 1210

Drawn by: OK

Checked by: FJ

Scale: 1:100


Drw no: L602

CAD file name: L600 SITE ENLARGEMENTS.dwg

Rev:

Plot date: 22/10/2018

Sheet no: 21

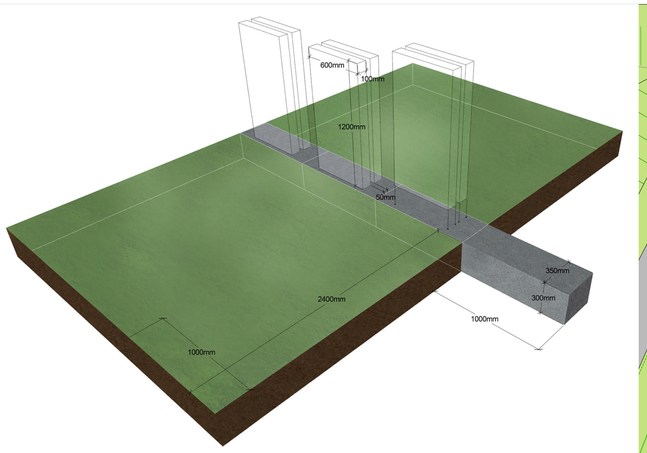

CONCRETE BEAMS

5.1

0.35

PATH

NOTE: GRAVE ALIGNMENT IS INDICATIVE ONLY. FINAL LAYOUT WILL BE DEPENDENT ON CULTURAL & RELIGIOUS REQUIREMENTS.

LEGEND

SYMBOL	SURFACE	REFERENCE DOCUMENTS
	LAWN (NO BURIAL)	
	DAM	
	ROAD	*ENGINEERING DRAWINGS. (WSP P/L) *BUSHFIRE REPORT FOR BUSHFIRE COMPLIANCE (TRAVERS P/L)
	ROAD THRESHOLD	
	REINFORCED GRASS PAVEMENT	
	DECK	ARCHITECTURAL DRAWINGS FOR DETAILS (FJMT)
	PATH	
	BOARDWALK/BRIDGE	BALUSTRADES TO MATCH ARCHITECTURAL PROPOSALS FOR BALUSTRADES ON DECKS. (FJMT)
	RETAINING WALL	CIVIL ENGINEERS' DRAWINGS (WSP P/L)
	OUT BUILDINGS PAVEMENT	

BURIAL ZONES

	LAWN W/ CONCEALED CONCRETE BEAMS	*DRAWING L102 FOR BURIAL EXTENT AND TYPES. *DRAWING 201-215 FOR ENLARGEMENTS *LANDSCAPE SPECIFICATIONS
	LAWN W/ LOW HEADSTONE (700mm MAX HEIGHT)	
	LAWN W/ HIGH HEADSTONE (1200mm MAX HEIGHT)	
	TERRACED LAWN	

SYMBOL	FURNITURE	
	SHELTER	DRAWING L607
	SCULPTURE	PUBLIC ART STRATEGY REPORT (FJLA)
	WATER STATION	DRAWING L607
	GATEWAY	
	SEATING	
	BIRDHIDE	

SYMBOL	MISCELLANEOUS	
	PROPOSED VINEYARD	DETAILED PLANTING PLANS INTERPRETATION STRATEGY REPORT (FJLA)
	DEPOT	DRAWING L609

SYMBOL	PLANTING	
	EXISTING CUMBERLAND PLAIN WLD. TO BE RETAINED	ECOLOGY REPORT AND VMP (TRAVERS P/L)
	CPW TO BE REMOVED	
	PROPOSED CPW	
	PROPOSED RIPARIAN PLANTING	ECOLOGY REPORT AND VMP (TRAVERS P/L)
	PROPOSED GARDEN BEDS	DRAWINGS 501-530
	PROPOSED AQUATIC PLANTING	ECOLOGY REPORT AND VMP (TRAVERS P/L)
	PROPOSED ROOF PLANTING	DRAWINGS 501-530
	NATURAL BURIAL	
	EXISTING TREE	TREE SURVEY & ASSESSMENT PLANS (TRAVERS P/L)
	EXISTING TREE- DANGEROUS	TREE SURVEY & ASSESSMENT PLANS (TRAVERS P/L)
	EXISTING TREE- HABITAT	TREE SURVEY & ASSESSMENT PLANS (TRAVERS P/L)
	PROPOSED TREE	DRAWINGS 501-530

SYMBOL	OTHER	
	5m CONTOUR- EXISTING	
	1m CONTOUR- EXISTING	
	SITE BOUNDARY	
	NO-BUILD BOUNDARY	
	RIPARIAN ZONE, TOP OF BANK	WATERCOURSE ASSESSMENT (TRAVERS P/L)
	EXTENT OF RIPARIAN BUFFER	WATERCOURSE ASSESSMENT (TRAVERS P/L)
	VALIDATED WATERCOURSE	WATERCOURSE ASSESSMENT (TRAVERS P/L)
	DRAINAGE LINE	WATERCOURSE ASSESSMENT (TRAVERS P/L)
	BIORETENTION SWALE	WATER CYCLE MANAGEMENT PLAN (ALLUVIUM P/L)
	WETLAND TREATMENT ZONES	WATER CYCLE MANAGEMENT PLAN (ALLUVIUM P/L)
	EASEMENT	
	POWERLINE	
	ELECTRICAL POLE	
	FARM FENCING 0.9M POST & WIRE FENCING	DESIGN RESPONSE REPORT CHAPTER 7 (FJLA)
	FRONTAGE TYPE 1 1.8M TRANSPARENT FENCING	DESIGN RESPONSE REPORT CHAPTER 7 (FJLA)
	FRONTAGE TYPE 2 0.6M POST & CABLE FENCING	DESIGN RESPONSE REPORT CHAPTER 7 (FJLA)
	OUT BUILDING FENCING TIMBER POST & RAIL FENCING	INTERPRETATION STRATEGY CHAPTER 5 (FJLA)

Issue:	Rev:	Description:	Date:
DA		COUNCIL	18.09.2017
DA		DP&E_RFI	22.10.2018

Project title:

MACARTHUR MEMORIAL PARK VARROVILLE

Drawing title:

TYPICAL HIGH HEADSTONE BURIAL AREA

Principal consultant:

Florence Jaquet
Landscape architect

A: 8 Rowell Avenue, Camberwell 3124
E: flo@fjla.com.au
M: 0419 983 641

Client:

Macarthur Memorial Park
Care,Compassion,Choice

Job no: 1210

Drawn by: OK

Checked by: FJ

Scale: 1:100


Drw no: L603

CAD file name: L600 SITE ENLARGEMENTS.dwg

Rev:

Plot date: 22/10/2018

Sheet no: 22

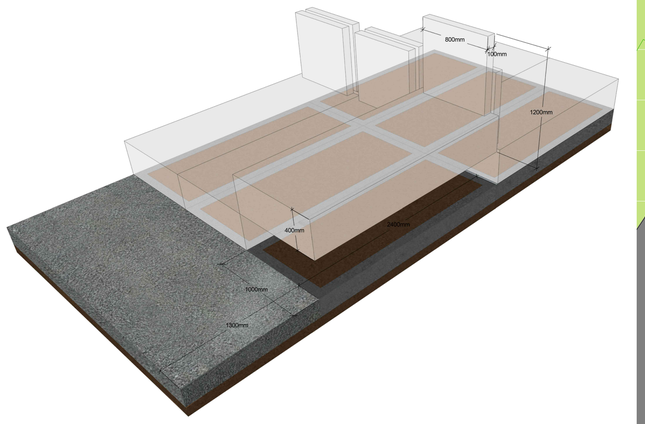

SCREEN PLANTING

1.3

4.8

PATH

GRAVEL ROAD

SCREEN PLANTING

NOTE: GRAVE ALIGNMENT IS INDICATIVE ONLY. FINAL LAYOUT WILL BE DEPENDENT ON CULTURAL & RELIGIOUS REQUIREMENTS.

LEGEND

SYMBOL	SURFACE	REFERENCE DOCUMENTS
	LAWN (NO BURIAL)	
	DAM	
	ROAD	*ENGINEERING DRAWINGS. (WSP P/L) *BUSHFIRE REPORT FOR BUSHFIRE COMPLIANCE (TRAVERS P/L)
	ROAD THRESHOLD	
	REINFORCED GRASS PAVEMENT	
	DECK	ARCHITECTURAL DRAWINGS FOR DETAILS (FJMT)
	PATH	
	BOARDWALK/BRIDGE	BALUSTRADES TO MATCH ARCHITECTURAL PROPOSALS FOR BALUSTRADES ON DECKS. (FJMT)
	RETAINING WALL	CIVIL ENGINEERS' DRAWINGS (WSP P/L)
	OUT BUILDINGS PAVEMENT	

BURIAL ZONES

	LAWN W/ CONCEALED CONCRETE BEAMS	*DRAWING L102 FOR BURIAL EXTENT AND TYPES. *DRAWING 201-215 FOR ENLARGEMENTS. *LANDSCAPE SPECIFICATIONS
	LAWN W/ LOW HEADSTONE (700mm MAX HEIGHT)	
	LAWN W/ HIGH HEADSTONE (1200mm MAX HEIGHT)	
	TERRACED LAWN	

SYMBOL	FURNITURE	
	SHELTER	DRAWING L607
	SCULPTURE	PUBLIC ART STRATEGY REPORT (FJLA)
	WATER STATION	DRAWING L607
	GATEWAY	
	SEATING	
	BIRDHIDE	

SYMBOL	MISCELLANEOUS	
	PROPOSED VINEYARD	DETAILED PLANTING PLANS INTERPRETATION STRATEGY REPORT (FJLA)
	DEPOT	DRAWING L609

SYMBOL	PLANTING	
	EXISTING CUMBERLAND PLAIN WLD. TO BE RETAINED	ECOLOGY REPORT AND VMP (TRAVERS P/L)
	CPW TO BE REMOVED	
	PROPOSED CPW	
	PROPOSED RIPARIAN PLANTING	ECOLOGY REPORT AND VMP (TRAVERS P/L)
	PROPOSED GARDEN BEDS	DRAWINGS 501-530
	PROPOSED AQUATIC PLANTING	ECOLOGY REPORT AND VMP (TRAVERS P/L)
	PROPOSED ROOF PLANTING	DRAWINGS 501-530
	NATURAL BURIAL	
	EXISTING TREE	TREE SURVEY & ASSESSMENT PLANS (TRAVERS P/L)
	EXISTING TREE- DANGEROUS	TREE SURVEY & ASSESSMENT PLANS (TRAVERS P/L)
	EXISTING TREE- HABITAT	TREE SURVEY & ASSESSMENT PLANS (TRAVERS P/L)
	PROPOSED TREE	DRAWINGS 501-530

SYMBOL	OTHER	
	5m CONTOUR- EXISTING	
	1m CONTOUR- EXISTING	
	SITE BOUNDARY	
	NO-BUILD BOUNDARY	
	RIPARIAN ZONE, TOP OF BANK	WATERCOURSE ASSESSMENT (TRAVERS P/L)
	EXTENT OF RIPARIAN BUFFER	WATERCOURSE ASSESSMENT (TRAVERS P/L)
	VALIDATED WATERCOURSE	WATERCOURSE ASSESSMENT (TRAVERS P/L)
	DRAINAGE LINE	WATERCOURSE ASSESSMENT (TRAVERS P/L)
	BIORETENTION SWALE	WATER CYCLE MANAGEMENT PLAN (ALLUVIUM P/L)
	WETLAND TREATMENT ZONES	WATER CYCLE MANAGEMENT PLAN (ALLUVIUM P/L)
	EASEMENT	
	POWERLINE	
	ELECTRICAL POLE	
	FARM FENCING 0.9M POST & WIRE FENCING	DESIGN RESPONSE REPORT CHAPTER 7 (FJLA)
	FRONTAGE TYPE 1 1.8M TRANSPARENT FENCING	DESIGN RESPONSE REPORT CHAPTER 7 (FJLA)
	FRONTAGE TYPE 2 0.6M POST & CABLE FENCING	DESIGN RESPONSE REPORT CHAPTER 7 (FJLA)
	OUT BUILDING FENCING TIMBER POST & RAIL FENCING	INTERPRETATION STRATEGY CHAPTER 5 (FJLA)

Issue:	Rev:	Description:	Date:
DA		COUNCIL	18.09.2017
DA		DP&E_RFI	22.10.2018

Project title:

MACARTHUR MEMORIAL PARK VARROVILLE

Drawing title:

TYPICAL FULL MONUMENTAL BURIAL AREA

Principal consultant:

Florence Jaquet
Landscape architect

A: 8 Rowell Avenue, Camberwell 3124
E: flo@fjla.com.au
M: 0419 983 641

Client:

Macarthur Memorial Park
Care,Compassion,Choice

Job no: 1210

Drawn by: OK

Checked by: FJ

Scale: 1:100


Drw no: L604

CAD file name: L600 SITE ENLARGEMENTS.dwg

Rev:

Plot date: 22/10/2018

Sheet no: 23

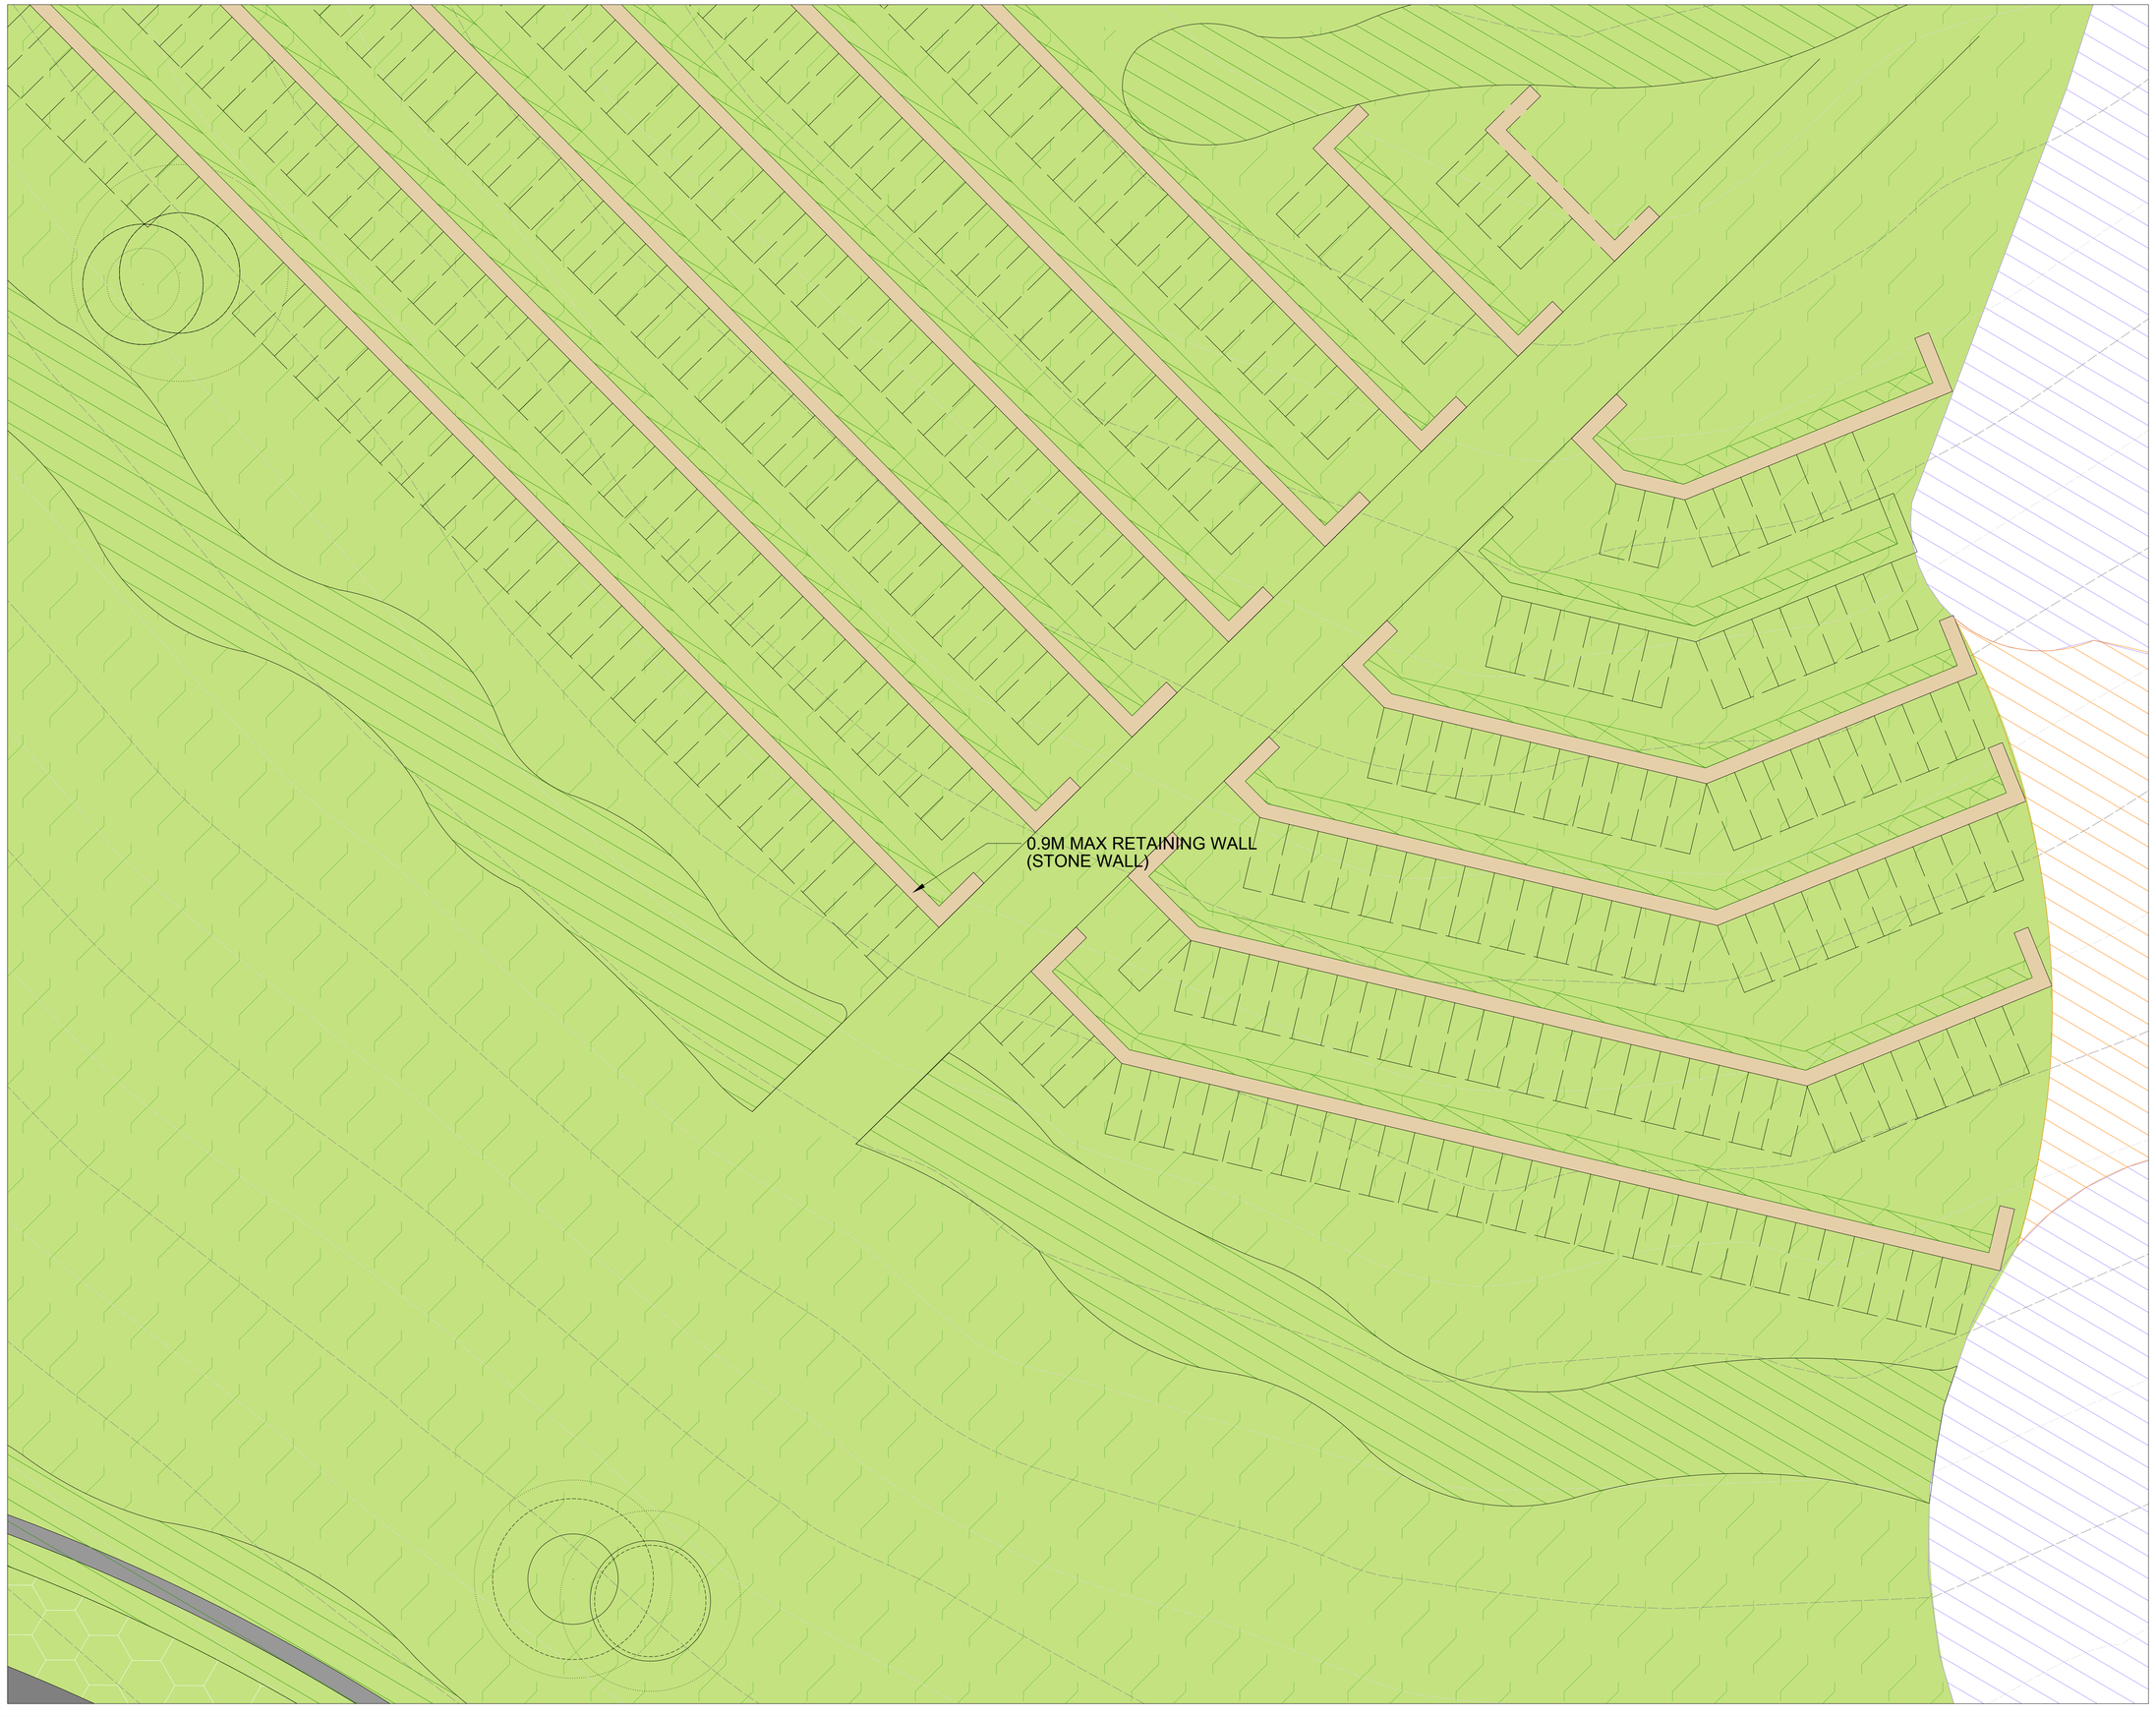

LEGEND

SYMBOL	SURFACE	REFERENCE DOCUMENTS
	LAWN (NO BURIAL)	
	DAM	
	ROAD	*ENGINEERING DRAWINGS. (WSP P/L) *BUSHFIRE REPORT FOR BUSHFIRE COMPLIANCE (TRAVERS P/L)
	ROAD THRESHOLD	
	REINFORCED GRASS PAVEMENT	
	DECK	ARCHITECTURAL DRAWINGS FOR DETAILS (FJMT)
	PATH	
	BOARDWALK/BRIDGE	BALUSTRADES TO MATCH ARCHITECTURAL PROPOSALS FOR BALUSTRADES ON DECKS. (FJMT)
	RETAINING WALL	CIVIL ENGINEERS' DRAWINGS (WSP P/L)
	OUT BUILDINGS PAVEMENT	

BURIAL ZONES

	LAWN W/ CONCEALED CONCRETE BEAMS	*DRAWING L102 FOR BURIAL EXTENT AND TYPES. *DRAWING 201-215 FOR ENLARGEMENTS *LANDSCAPE SPECIFICATIONS
	LAWN W/ LOW HEADSTONE (700mm MAX HEIGHT)	
	LAWN W/ HIGH HEADSTONE (1200mm MAX HEIGHT)	
	TERRACED LAWN	

SYMBOL	FURNITURE	
	SHELTER	DRAWING L607
	SCULPTURE	PUBLIC ART STRATEGY REPORT (FJLA)
	WATER STATION	DRAWING L607
	GATEWAY	
	SEATING	
	BIRDHIDE	

SYMBOL	MISCELLANEOUS	
	PROPOSED VINEYARD	DETAILED PLANTING PLANS INTERPRETATION STRATEGY REPORT (FJLA)
	DEPOT	DRAWING L609

SYMBOL	PLANTING	
	EXISTING CUMBERLAND PLAIN WLD. TO BE RETAINED	ECOLOGY REPORT AND VMP (TRAVERS P/L)
	CPW TO BE REMOVED	
	PROPOSED CPW	
	PROPOSED RIPARIAN PLANTING	ECOLOGY REPORT AND VMP (TRAVERS P/L)
	PROPOSED GARDEN BEDS	DRAWINGS 501-530
	PROPOSED AQUATIC PLANTING	ECOLOGY REPORT AND VMP (TRAVERS P/L)
	PROPOSED ROOF PLANTING	DRAWINGS 501-530
	NATURAL BURIAL	
	EXISTING TREE	TREE SURVEY & ASSESSMENT PLANS (TRAVERS P/L)
	EXISTING TREE- DANGEROUS	TREE SURVEY & ASSESSMENT PLANS (TRAVERS P/L)
	EXISTING TREE- HABITAT	TREE SURVEY & ASSESSMENT PLANS (TRAVERS P/L)
	PROPOSED TREE	DRAWINGS 501-530

SYMBOL	OTHER	
	5m CONTOUR- EXISTING	
	1m CONTOUR- EXISTING	
	SITE BOUNDARY	
	NO-BUILD BOUNDARY	
	RIPARIAN ZONE, TOP OF BANK	WATERCOURSE ASSESSMENT (TRAVERS P/L)
	EXTENT OF RIPARIAN BUFFER	WATERCOURSE ASSESSMENT (TRAVERS P/L)
	VALIDATED WATERCOURSE	WATERCOURSE ASSESSMENT (TRAVERS P/L)
	DRAINAGE LINE	WATERCOURSE ASSESSMENT (TRAVERS P/L)
	BIORETENTION SWALE	WATER CYCLE MANAGEMENT PLAN (ALLUVIUM P/L)
	WETLAND TREATMENT ZONES	WATER CYCLE MANAGEMENT PLAN (ALLUVIUM P/L)
	EASEMENT	
	POWERLINE	
	ELECTRICAL POLE	
	FARM FENCING 0.9M POST & WIRE FENCING	DESIGN RESPONSE REPORT CHAPTER 7 (FJLA)
	FRONTAGE TYPE 1 1.8M TRANSPARENT FENCING	DESIGN RESPONSE REPORT CHAPTER 7 (FJLA)
	FRONTAGE TYPE 2 0.6M POST & CABLE FENCING	DESIGN RESPONSE REPORT CHAPTER 7 (FJLA)
	OUT BUILDING FENCING TIMBER POST & RAIL FENCING	INTERPRETATION STRATEGY CHAPTER 5 (FJLA)

Issue:	Rev:	Description:	Date:
DA		COUNCIL	18.09.2017
DA		DP&E_RFI	22.10.2018

Project title:

MACARTHUR MEMORIAL PARK
VARROVILLE

Drawing title:

TYPICAL TERRACED BURIAL AREA

Principal consultant:

Florence Jaquet
Landscape architect

A: 8 Rowell Avenue, Camberwell 3124
E: flo@fjla.com.au
M: 0419 983 641

Client:

Macarthur Memorial Park
Care,Compassion,Choice

Job no: 1210

Drawn by: OK

Checked by: FJ

Scale: 1:100

Drw no: L605

CAD file name: L600 SITE ENLARGEMENTS.dwg

Rev:

Plot date: 22/10/2018

Sheet no: 24

UNDERSTOREY REVEGETATION (TO BE REPAIRED AFTER EACH BURIAL)

PROPOSED TREE:
GRAVES RADIATING FROM SRZ
ZONE FOR ASH INTERNMENT
(BIODEGRADABLE MARKERS ONLY)

SRZ (AS PER TRAVERS TREE ASSESSMENT)

EXISTING TREE:
GRAVES RADIATING FROM SRZ CIRCLE.
BIODEGRADABLE MARKERS ONLY.
ZONE FOR ASH INTERMENT

PATH

LEGEND

SYMBOL	SURFACE	REFERENCE DOCUMENTS
	LAWN (NO BURIAL)	
	DAM	
	ROAD	*ENGINEERING DRAWINGS. (WSP P/L) *BUSHFIRE REPORT FOR BUSHFIRE COMPLIANCE (TRAVERS P/L)
	ROAD THRESHOLD	
	REINFORCED GRASS PAVEMENT	
	DECK	ARCHITECTURAL DRAWINGS FOR DETAILS (FJMT)
	PATH	
	BOARDWALK/BRIDGE	BALUSTRADES TO MATCH ARCHITECTURAL PROPOSALS FOR BALUSTRADES ON DECKS. (FJMT)
	RETAINING WALL	CIVIL ENGINEERS' DRAWINGS (WSP P/L)
	OUT BUILDINGS PAVEMENT	

BURIAL ZONES

LAWN W/ CONCEALED CONCRETE BEAMS	*DRAWING L102 FOR BURIAL EXTENT AND TYPES. *DRAWING 201-215 FOR ENLARGEMENTS *LANDSCAPE SPECIFICATIONS
LAWN W/ LOW HEADSTONE (700mm MAX HEIGHT)	
LAWN W/ HIGH HEADSTONE (1200mm MAX HEIGHT)	
TERRACED LAWN	

SYMBOL	FURNITURE	
	SHELTER	DRAWING L607
	SCULPTURE	PUBLIC ART STRATEGY REPORT (FJLA)
	WATER STATION	DRAWING L607
	GATEWAY	
	SEATING	
	BIRDHIDE	

SYMBOL	MISCELLANEOUS	
	PROPOSED VINEYARD	DETAILED PLANTING PLANS INTERPRETATION STRATEGY REPORT (FJLA)
	DEPOT	DRAWING L609

SYMBOL	PLANTING	
	EXISTING CUMBERLAND PLAIN WLD. TO BE RETAINED	ECOLOGY REPORT AND VMP (TRAVERS P/L)
	CPW TO BE REMOVED	
	PROPOSED CPW	
	PROPOSED RIPARIAN PLANTING	ECOLOGY REPORT AND VMP (TRAVERS P/L)
	PROPOSED GARDEN BEDS	DRAWINGS 501-530
	PROPOSED AQUATIC PLANTING	ECOLOGY REPORT AND VMP (TRAVERS P/L)
	PROPOSED ROOF PLANTING	DRAWINGS 501-530
	NATURAL BURIAL	
	EXISTING TREE	TREE SURVEY & ASSESSMENT PLANS (TRAVERS P/L)
	EXISTING TREE- DANGEROUS	TREE SURVEY & ASSESSMENT PLANS (TRAVERS P/L)
	EXISTING TREE- HABITAT	TREE SURVEY & ASSESSMENT PLANS (TRAVERS P/L)
	PROPOSED TREE	DRAWINGS 501-530

SYMBOL	OTHER	
	5m CONTOUR- EXISTING	
	1m CONTOUR- EXISTING	
	SITE BOUNDARY	
	NO-BUILD BOUNDARY	
	RIPARIAN ZONE, TOP OF BANK	WATERCOURSE ASSESSMENT (TRAVERS P/L)
	EXTENT OF RIPARIAN BUFFER	WATERCOURSE ASSESSMENT (TRAVERS P/L)
	VALIDATED WATERCOURSE	WATERCOURSE ASSESSMENT (TRAVERS P/L)
	DRAINAGE LINE	WATERCOURSE ASSESSMENT (TRAVERS P/L)
	BIORETENTION SWALE	WATER CYCLE MANAGEMENT PLAN (ALLUVIUM P/L)
	WETLAND TREATMENT ZONES	WATER CYCLE MANAGEMENT PLAN (ALLUVIUM P/L)
	EASEMENT	
	POWERLINE	
	ELECTRICAL POLE	
	FARM FENCING 0.9M POST & WIRE FENCING	DESIGN RESPONSE REPORT CHAPTER 7 (FJLA)
	FRONTAGE TYPE 1 1.8M TRANSPARENT FENCING	DESIGN RESPONSE REPORT CHAPTER 7 (FJLA)
	FRONTAGE TYPE 2 0.6M POST & CABLE FENCING	DESIGN RESPONSE REPORT CHAPTER 7 (FJLA)
	OUT BUILDING FENCING TIMBER POST & RAIL FENCING	INTERPRETATION STRATEGY CHAPTER 5 (FJLA)

Issue:	Rev:	Description:	Date:
DA		COUNCIL	18.09.2017
DA		DP&E_RFI	22.10.2018

Project title:
MACARTHUR MEMORIAL PARK VARROVILLE


Drawing title:
TYPICAL NATURAL BURIAL


Principal consultant:
Florence Jaquet
Landscape architect
A: 8 Rowell Avenue, Camberwell 3124
E: flo@fjla.com.au
M: 0419 983 641

Client:
Macarthur Memorial Park
Care,Compassion,Choice

Job no: 1210
Drawn by: OK
Checked by: FJ
Scale: 1:100
Drw no: L606
CAD file name: L600 SITE ENLARGEMENTS.dwg
Rev:
Plot date: 22/10/2018
Sheet no: 25



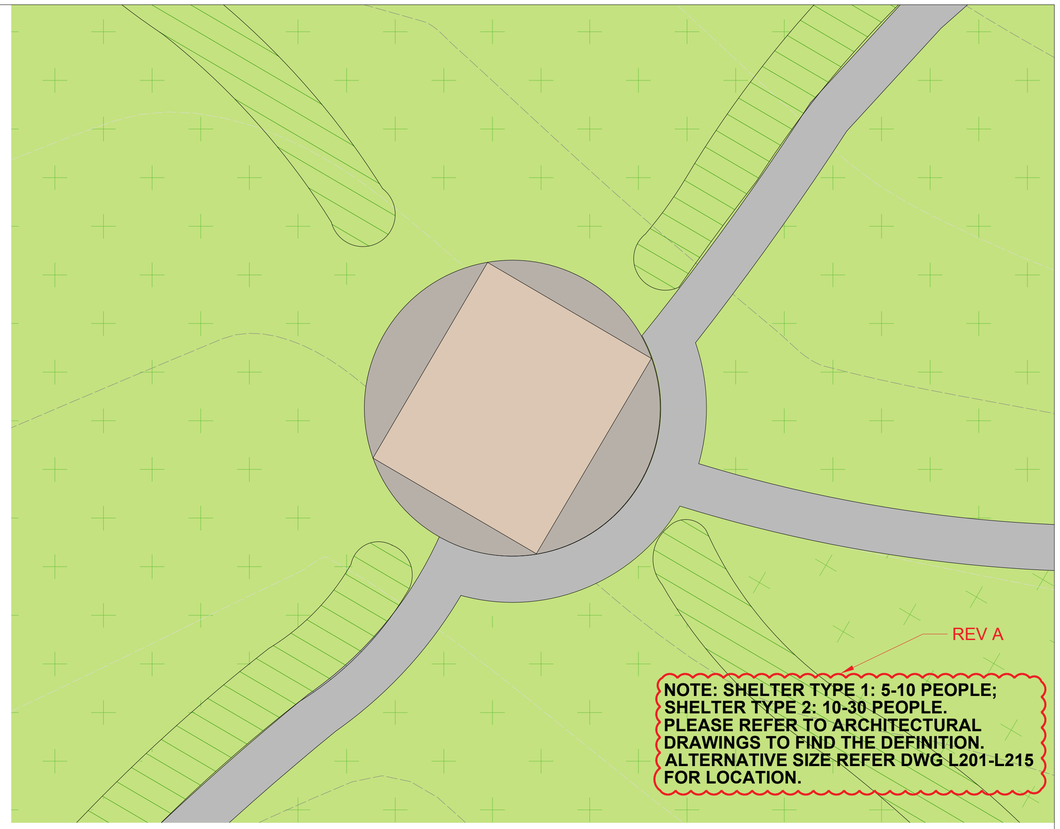

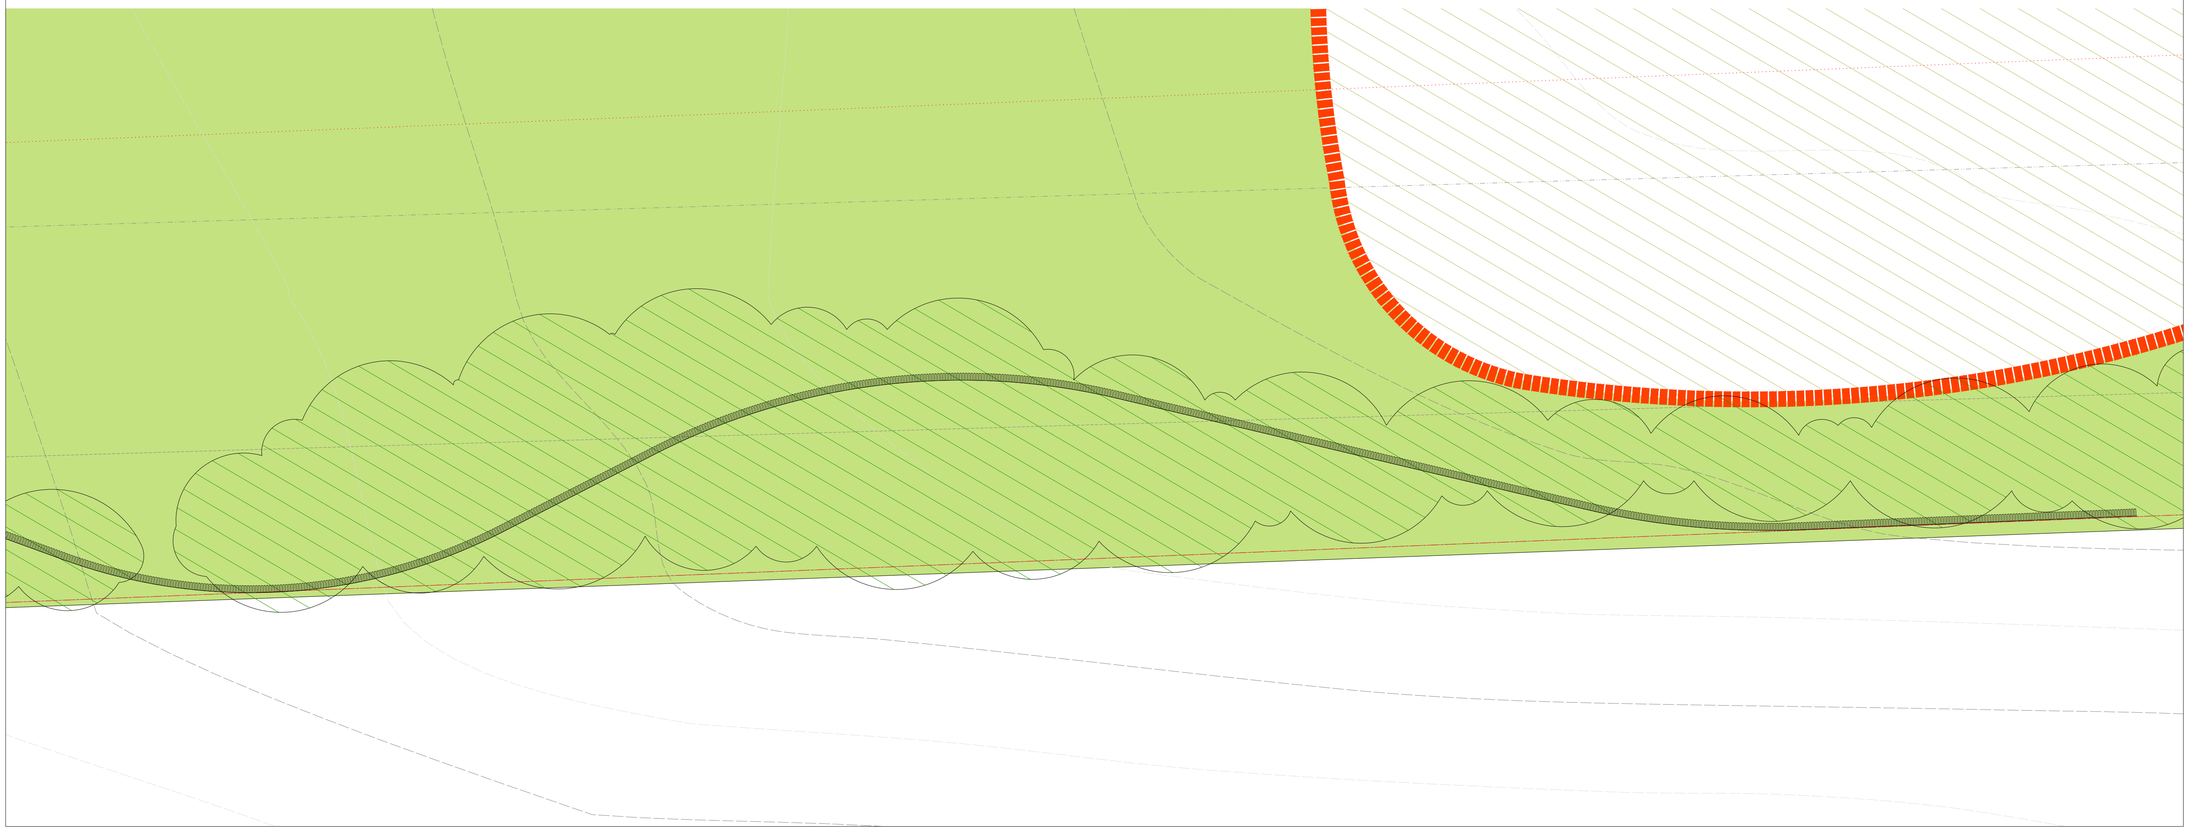

LEGEND

SYMBOL	SURFACE	REFERENCE DOCUMENTS
	LAWN (NO BURIAL)	
	DAM	
	ROAD	*ENGINEERING DRAWINGS. (WSP P/L) *BUSHFIRE REPORT FOR BUSHFIRE COMPLIANCE (TRAVERS P/L)
	ROAD THRESHOLD	
	REINFORCED GRASS PAVEMENT	
	DECK	ARCHITECTURAL DRAWINGS FOR DETAILS (FJMT)
	PATH	
	BOARDWALK/BRIDGE	BALUSTRADES TO MATCH ARCHITECTURAL PROPOSALS FOR BALUSTRADES ON DECKS. (FJMT)
	RETAINING WALL	CIVIL ENGINEERS' DRAWINGS (WSP P/L)
	OUT BUILDINGS PAVEMENT	

BURIAL ZONES

	LAWN W/ CONCEALED CONCRETE BEAMS	*DRAWING L102 FOR BURIAL EXTENT AND TYPES. *DRAWING 201-215 FOR ENLARGEMENTS *LANDSCAPE SPECIFICATIONS
	LAWN W/ LOW HEADSTONE (700mm MAX HEIGHT)	
	LAWN W/ HIGH HEADSTONE (1200mm MAX HEIGHT)	
	TERRACED LAWN	

SYMBOL	FURNITURE	
	SHELTER	DRAWING L607
	SCULPTURE	PUBLIC ART STRATEGY REPORT (FJLA)
	WATER STATION	DRAWING L607
	GATEWAY	
	SEATING	
	BIRDHIDE	

SYMBOL	MISCELLANEOUS	
	PROPOSED VINEYARD	DETAILED PLANTING PLANS INTERPRETATION STRATEGY REPORT (FJLA)
	DEPOT	DRAWING L609

SYMBOL	PLANTING	
	EXISTING CUMBERLAND PLAIN WLD. TO BE RETAINED	ECOLOGY REPORT AND VMP (TRAVERS P/L)
	CPW TO BE REMOVED	
	PROPOSED CPW	
	PROPOSED RIPARIAN PLANTING	ECOLOGY REPORT AND VMP (TRAVERS P/L)
	PROPOSED GARDEN BEDS	DRAWINGS 501-530
	PROPOSED AQUATIC PLANTING	ECOLOGY REPORT AND VMP (TRAVERS P/L)
	PROPOSED ROOF PLANTING	DRAWINGS 501-530
	NATURAL BURIAL	
	EXISTING TREE	TREE SURVEY & ASSESSMENT PLANS (TRAVERS P/L)
	EXISTING TREE- DANGEROUS	TREE SURVEY & ASSESSMENT PLANS (TRAVERS P/L)
	EXISTING TREE- HABITAT	TREE SURVEY & ASSESSMENT PLANS (TRAVERS P/L)
	PROPOSED TREE	DRAWINGS 501-530

SYMBOL	OTHER	
	5m CONTOUR- EXISTING	
	1m CONTOUR- EXISTING	
	SITE BOUNDARY	
	NO-BUILD BOUNDARY	
	RIPARIAN ZONE, TOP OF BANK	WATERCOURSE ASSESSMENT (TRAVERS P/L)
	EXTENT OF RIPARIAN BUFFER	WATERCOURSE ASSESSMENT (TRAVERS P/L)
	VALIDATED WATERCOURSE	WATERCOURSE ASSESSMENT (TRAVERS P/L)
	DRAINAGE LINE	WATERCOURSE ASSESSMENT (TRAVERS P/L)
	BIORETENTION SWALE	WATER CYCLE MANAGEMENT PLAN (ALLUVIUM P/L)
	WETLAND TREATMENT ZONES	WATER CYCLE MANAGEMENT PLAN (ALLUVIUM P/L)
	EASEMENT	
	POWERLINE	
	ELECTRICAL POLE	
	FARM FENCING 0.9M POST & WIRE FENCING	DESIGN RESPONSE REPORT CHAPTER 7 (FJLA)
	FRONTAGE TYPE 1 1.8M TRANSPARENT FENCING	DESIGN RESPONSE REPORT CHAPTER 7 (FJLA)
	FRONTAGE TYPE 2 0.6M POST & CABLE FENCING	DESIGN RESPONSE REPORT CHAPTER 7 (FJLA)
	OUT BUILDING FENCING TIMBER POST & RAIL FENCING	INTERPRETATION STRATEGY CHAPTER 5 (FJLA)

Issue:	Rev:	Description:	Date:
DA		COUNCIL	18.09.2017
DA	A	DP&E_RFI	22.10.2018

Project title:

MACARTHUR MEMORIAL PARK VARROVILLE

Drawing title:

TYPICAL WATER STATION, SHELTER, FENCING AND LIVING CHAPEL

Principal consultant:

Florence Jaquet
Landscape architect

A: 8 Rowell Avenue, Camberwell 3124
E: flo@fjla.com.au
M: 0419 983 641

Client:

Macarthur Memorial Park
Care,Compassion,Choice

Job no: 1210

Drawn by: OK

Checked by: FJ

Scale: 1:100


Drw no: L607


CAD file name: L600 SITE ENLARGEMENTS.dwg


Rev:

Plot date: 22/10/2018

Sheet no: 26

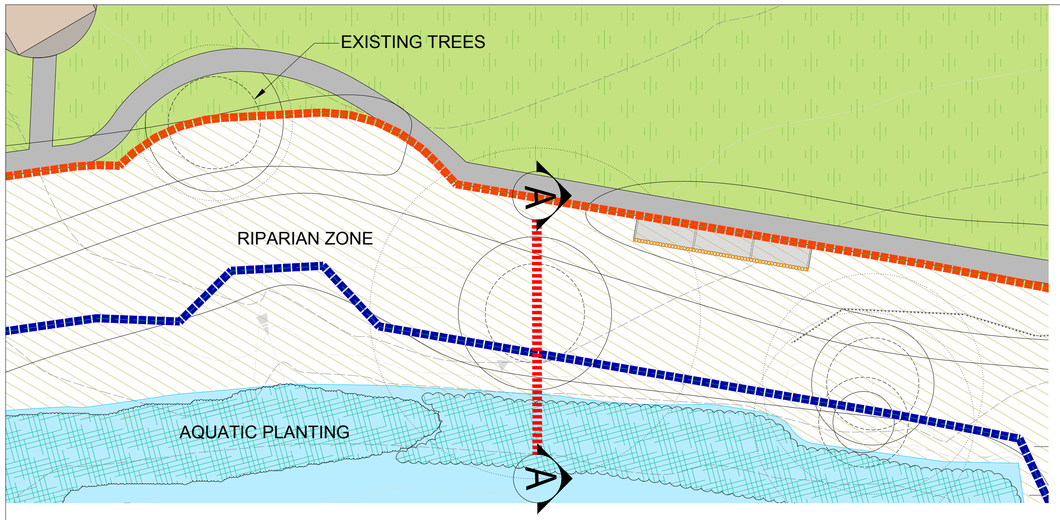

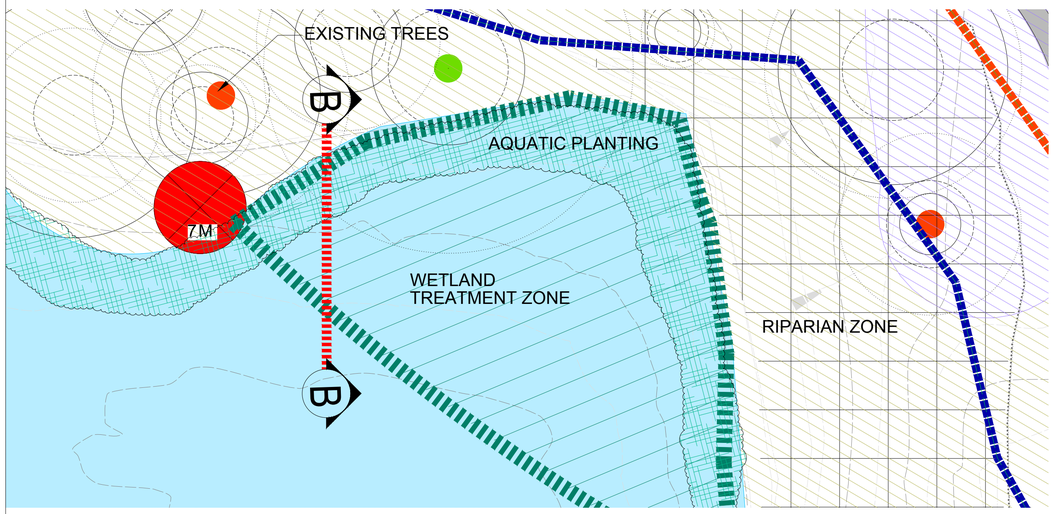

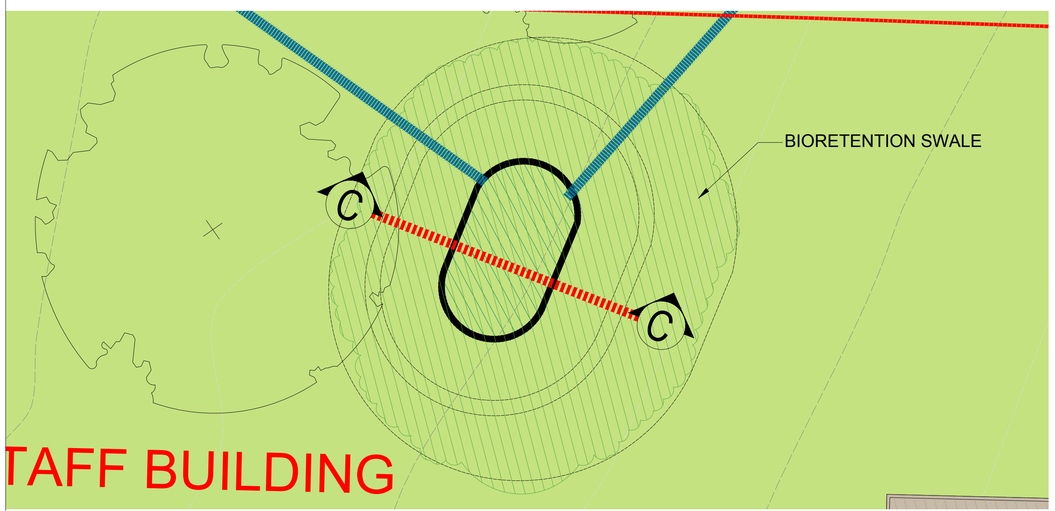

LEGEND

SYMBOL	SURFACE	REFERENCE DOCUMENTS
	LAWN (NO BURIAL)	
	DAM	
	ROAD	*ENGINEERING DRAWINGS. (WSP P/L) *BUSHFIRE REPORT FOR BUSHFIRE COMPLIANCE (TRAVERS P/L)
	ROAD THRESHOLD	
	REINFORCED GRASS PAVEMENT	
	DECK	ARCHITECTURAL DRAWINGS FOR DETAILS (FJMT)
	PATH	
	BOARDWALK/BRIDGE	BALUSTRADES TO MATCH ARCHITECTURAL PROPOSALS FOR BALUSTRADES ON DECKS. (FJMT)
	RETAINING WALL	CIVIL ENGINEERS' DRAWINGS (WSP P/L)
	OUT BUILDINGS PAVEMENT	

BURIAL ZONES

	LAWN W/ CONCEALED CONCRETE BEAMS	*DRAWING L102 FOR BURIAL EXTENT AND TYPES. *DRAWING 201-215 FOR ENLARGEMENTS *LANDSCAPE SPECIFICATIONS
	LAWN W/ LOW HEADSTONE (700mm MAX HEIGHT)	
	LAWN W/ HIGH HEADSTONE (1200mm MAX HEIGHT)	
	TERRACED LAWN	

SYMBOL	FURNITURE	
	SHELTER	DRAWING L607
	SCULPTURE	PUBLIC ART STRATEGY REPORT (FJLA)
	WATER STATION	DRAWING L607
	GATEWAY	
	SEATING	
	BIRDHIDE	

SYMBOL	MISCELLANEOUS	
	PROPOSED VINEYARD	DETAILED PLANTING PLANS INTERPRETATION STRATEGY REPORT (FJLA)
	DEPOT	DRAWING L609

SYMBOL	PLANTING	
	EXISTING CUMBERLAND PLAIN WLD. TO BE RETAINED	ECOLOGY REPORT AND VMP (TRAVERS P/L)
	CPW TO BE REMOVED	
	PROPOSED CPW	
	PROPOSED RIPARIAN PLANTING	ECOLOGY REPORT AND VMP (TRAVERS P/L)
	PROPOSED GARDEN BEDS	DRAWINGS 501-530
	PROPOSED AQUATIC PLANTING	ECOLOGY REPORT AND VMP (TRAVERS P/L)
	PROPOSED ROOF PLANTING	DRAWINGS 501-530
	NATURAL BURIAL	
	EXISTING TREE	TREE SURVEY & ASSESSMENT PLANS (TRAVERS P/L)
	EXISTING TREE- DANGEROUS	TREE SURVEY & ASSESSMENT PLANS (TRAVERS P/L)
	EXISTING TREE- HABITAT	TREE SURVEY & ASSESSMENT PLANS (TRAVERS P/L)
	PROPOSED TREE	DRAWINGS 501-530

SYMBOL	OTHER	
	5m CONTOUR- EXISTING	
	1m CONTOUR- EXISTING	
	SITE BOUNDARY	
	NO-BUILD BOUNDARY	
	RIPARIAN ZONE, TOP OF BANK	WATERCOURSE ASSESSMENT (TRAVERS P/L)
	EXTENT OF RIPARIAN BUFFER	WATERCOURSE ASSESSMENT (TRAVERS P/L)
	VALIDATED WATERCOURSE	WATERCOURSE ASSESSMENT (TRAVERS P/L)
	DRAINAGE LINE	WATERCOURSE ASSESSMENT (TRAVERS P/L)
	BIORETENTION SWALE	WATER CYCLE MANAGEMENT PLAN (ALLUVIUM P/L)
	WETLAND TREATMENT ZONES	WATER CYCLE MANAGEMENT PLAN (ALLUVIUM P/L)
	EASEMENT	
	POWERLINE	
	ELECTRICAL POLE	
	FARM FENCING 0.9M POST & WIRE FENCING	DESIGN RESPONSE REPORT CHAPTER 7 (FJLA)
	FRONTAGE TYPE 1 1.8M TRANSPARENT FENCING	DESIGN RESPONSE REPORT CHAPTER 7 (FJLA)
	FRONTAGE TYPE 2 0.6M POST & CABLE FENCING	DESIGN RESPONSE REPORT CHAPTER 7 (FJLA)
	OUT BUILDING FENCING TIMBER POST & RAIL FENCING	INTERPRETATION STRATEGY CHAPTER 5 (FJLA)

Issue:	Rev:	Description:	Date:
DA		COUNCIL	18.09.2017
DA		DP&E_RFI	22.10.2018

Project title:

MACARTHUR MEMORIAL PARK
VARROVILLE

Drawing title:

TYPICAL WSUD ELEMENTS (DAM SAFE EDGE, WETLAND AND BIORETENTION)

Principal consultant:

Florence Jaquet
Landscape architect

A: 8 Rowell Avenue, Camberwell 3124
E: flo@fja.com.au
M: 0419 983 641

Client:

Macarthur Memorial Park
Care, Compassion, Choice

Job no: 1210

Drawn by: OK

Checked by: FJ

Scale: 1:100


Drw no: L608

CAD file name: L600 SITE ENLARGEMENTS.dwg

Rev:

Plot date: 22/10/2018

Sheet no: 27

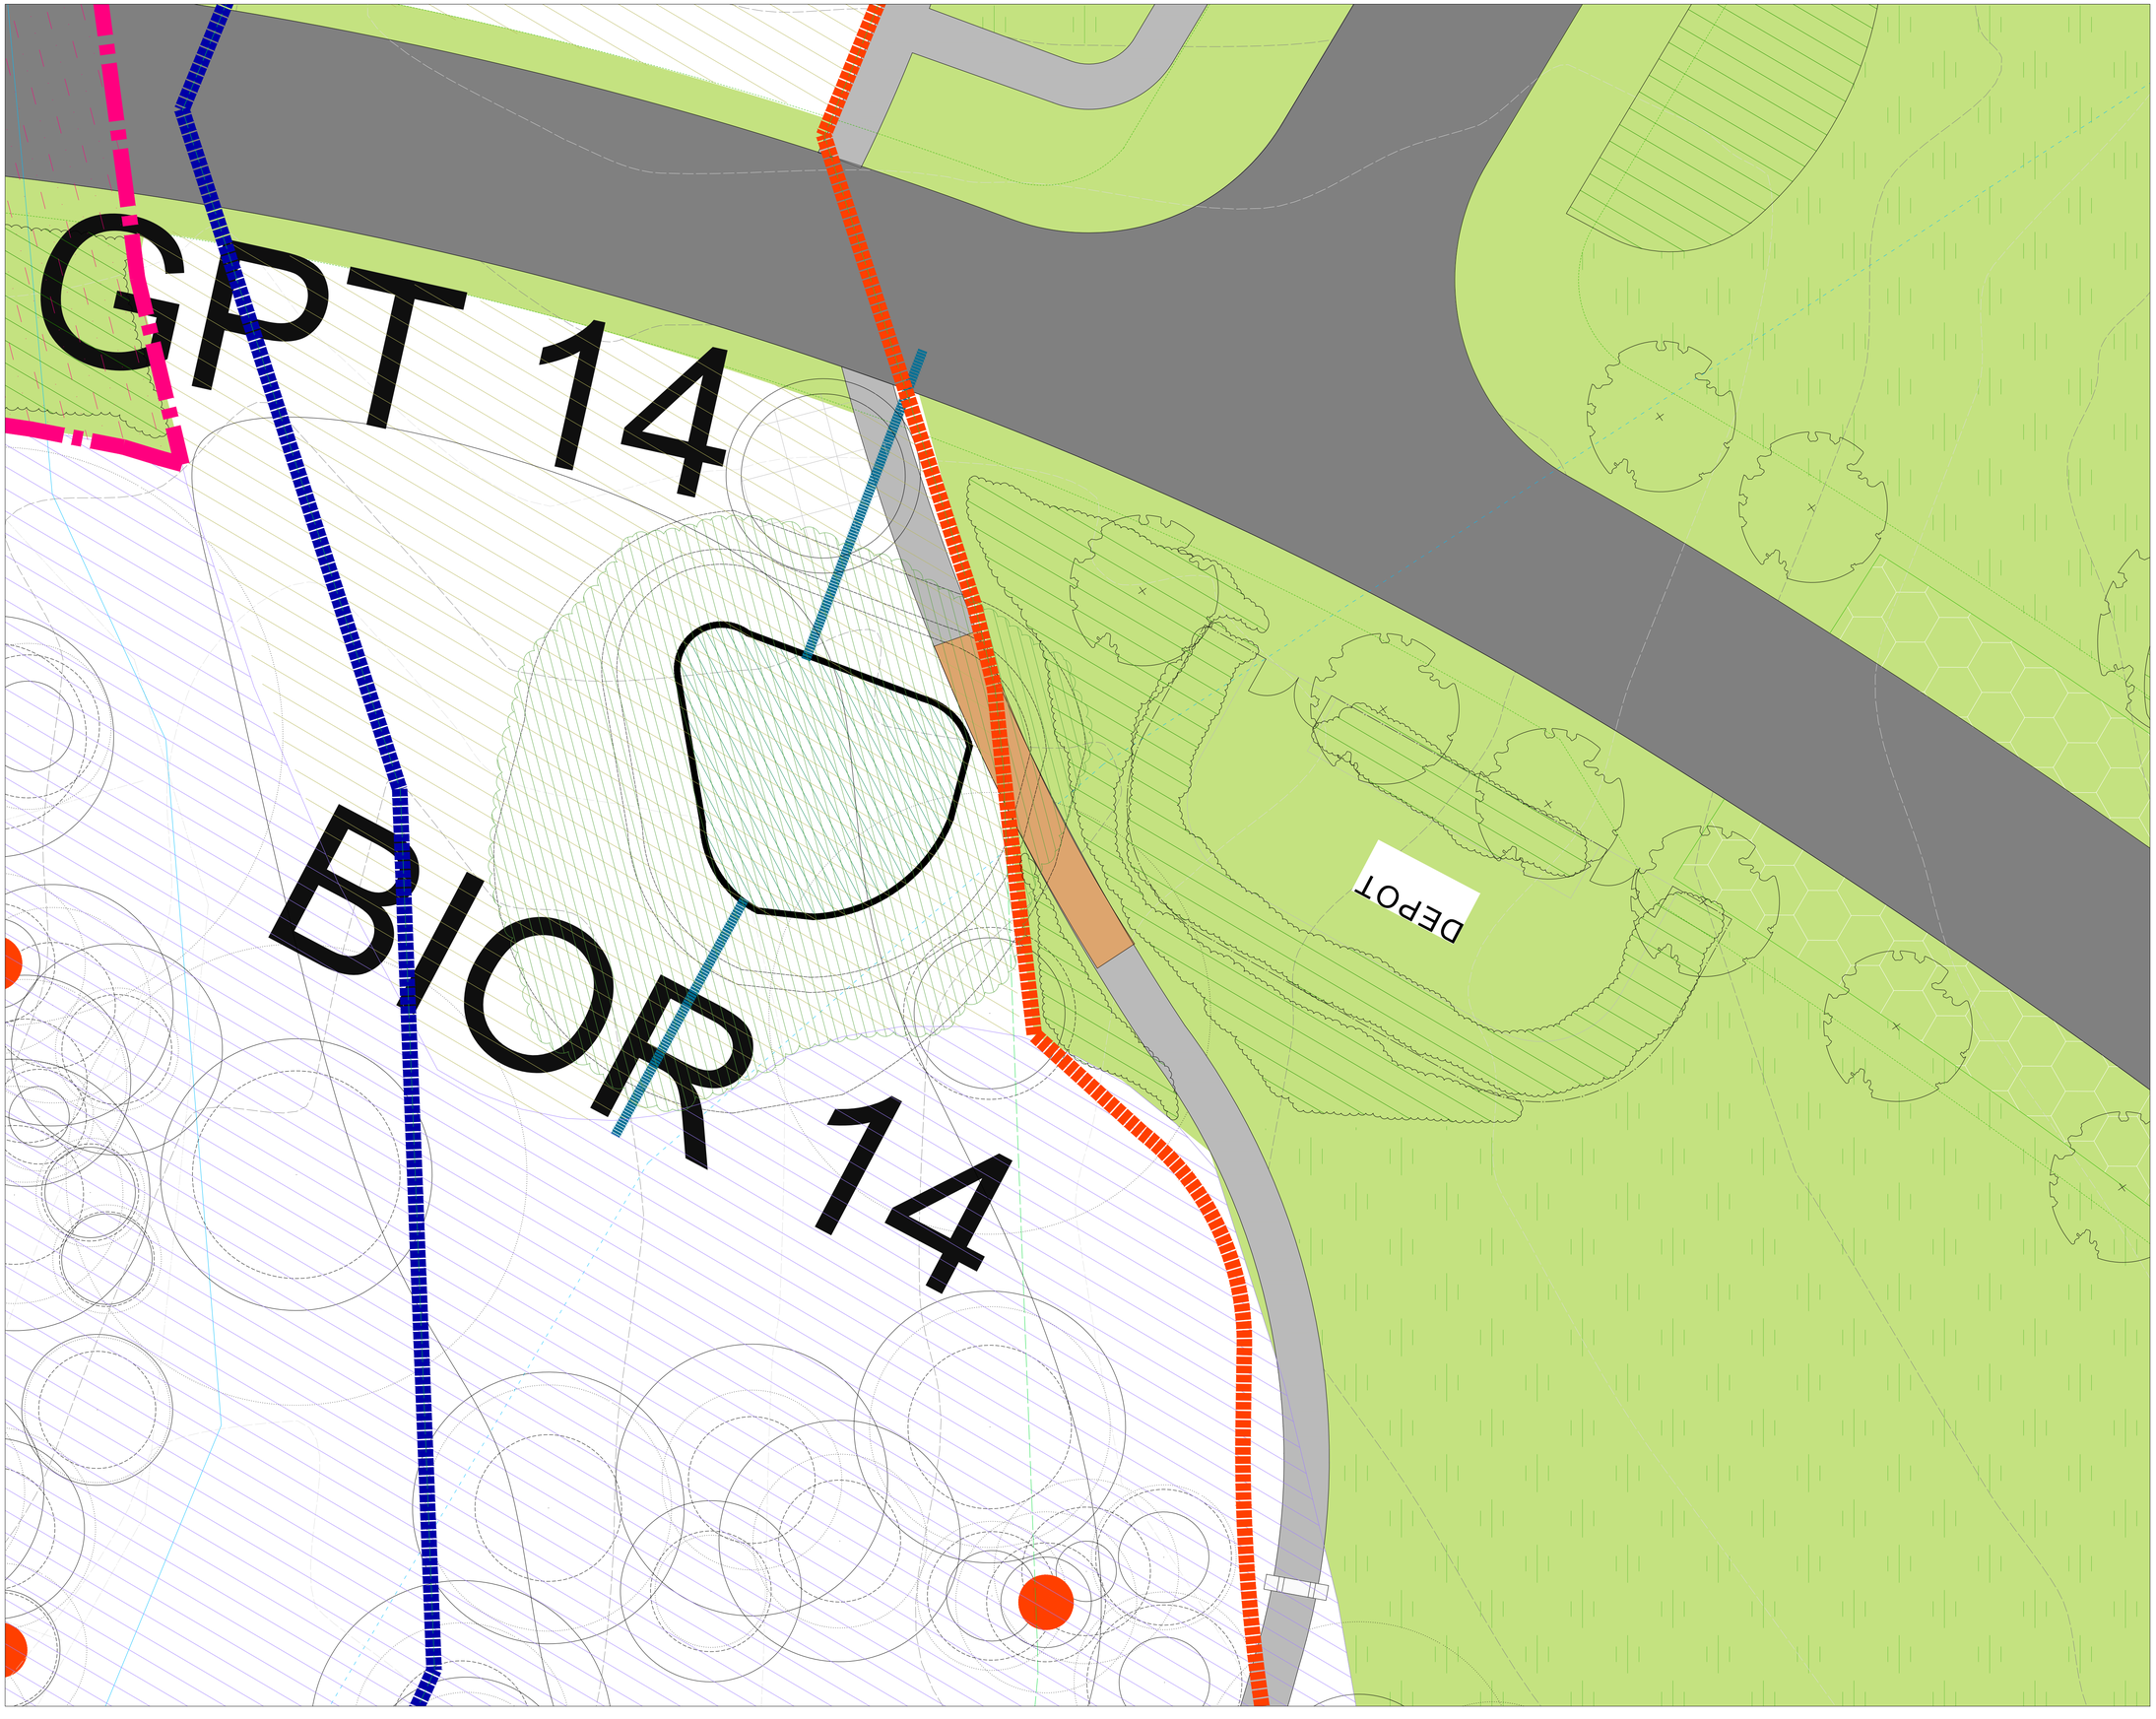

LEGEND

SYMBOL	SURFACE	REFERENCE DOCUMENTS
	LAWN (NO BURIAL)	
	DAM	
	ROAD	*ENGINEERING DRAWINGS. (WSP P/L) *BUSHFIRE REPORT FOR BUSHFIRE COMPLIANCE (TRAVERS P/L)
	ROAD THRESHOLD	
	REINFORCED GRASS PAVEMENT	
	DECK	ARCHITECTURAL DRAWINGS FOR DETAILS (FJMT)
	PATH	
	BOARDWALK/BRIDGE	BALUSTRADES TO MATCH ARCHITECTURAL PROPOSALS FOR BALUSTRADES ON DECKS. (FJMT)
	RETAINING WALL	CIVIL ENGINEERS' DRAWINGS (WSP P/L)
	OUT BUILDINGS PAVEMENT	

BURIAL ZONES

	LAWN W/ CONCEALED CONCRETE BEAMS	*DRAWING L102 FOR BURIAL EXTENT AND TYPES. *DRAWING 201-215 FOR ENLARGEMENTS *LANDSCAPE SPECIFICATIONS
	LAWN W/ LOW HEADSTONE (700mm MAX HEIGHT)	
	LAWN W/ HIGH HEADSTONE (1200mm MAX HEIGHT)	
	TERRACED LAWN	

SYMBOL	FURNITURE	
	SHELTER	DRAWING L607
	SCULPTURE	PUBLIC ART STRATEGY REPORT (FJLA)
	WATER STATION	DRAWING L607
	GATEWAY	
	SEATING	
FENCE	BIRDHIDE	

SYMBOL	MISCELLANEOUS	
	PROPOSED VINEYARD	DETAILED PLANTING PLANS INTERPRETATION STRATEGY REPORT (FJLA)
	DEPOT	DRAWING L609

SYMBOL	PLANTING	
	EXISTING CUMBERLAND PLAIN WLD. TO BE RETAINED	ECOLOGY REPORT AND VMP (TRAVERS P/L)
	CPW TO BE REMOVED	
	PROPOSED CPW	
	PROPOSED RIPARIAN PLANTING	ECOLOGY REPORT AND VMP (TRAVERS P/L)
	PROPOSED GARDEN BEDS	DRAWINGS 501-530
	PROPOSED AQUATIC PLANTING	ECOLOGY REPORT AND VMP (TRAVERS P/L)
	PROPOSED ROOF PLANTING	DRAWINGS 501-530
	NATURAL BURIAL	
	EXISTING TREE	TREE SURVEY & ASSESSMENT PLANS (TRAVERS P/L)
	EXISTING TREE- DANGEROUS	TREE SURVEY & ASSESSMENT PLANS (TRAVERS P/L)
	EXISTING TREE- HABITAT	TREE SURVEY & ASSESSMENT PLANS (TRAVERS P/L)
	PROPOSED TREE	DRAWINGS 501-530

SYMBOL	OTHER	
	5m CONTOUR- EXISTING	
	1m CONTOUR- EXISTING	
	SITE BOUNDARY	
	NO-BUILD BOUNDARY	
	RIPARIAN ZONE, TOP OF BANK	WATERCOURSE ASSESSMENT (TRAVERS P/L)
	EXTENT OF RIPARIAN BUFFER	WATERCOURSE ASSESSMENT (TRAVERS P/L)
	VALIDATED WATERCOURSE	WATERCOURSE ASSESSMENT (TRAVERS P/L)
	DRAINAGE LINE	WATERCOURSE ASSESSMENT (TRAVERS P/L)
	BIORETENTION SWALE	WATER CYCLE MANAGEMENT PLAN (ALLUVIUM P/L)
	WETLAND TREATMENT ZONES	WATER CYCLE MANAGEMENT PLAN (ALLUVIUM P/L)
	EASEMENT	
	POWERLINE	
	ELECTRICAL POLE	
	FARM FENCING 0.9M POST & WIRE FENCING	DESIGN RESPONSE REPORT CHAPTER 7 (FJLA)
	FRONTAGE TYPE 1 1.8M TRANSPARENT FENCING	DESIGN RESPONSE REPORT CHAPTER 7 (FJLA)
	FRONTAGE TYPE 2 0.6M POST & CABLE FENCING	DESIGN RESPONSE REPORT CHAPTER 7 (FJLA)
	OUT BUILDING FENCING TIMBER POST & RAIL FENCING	INTERPRETATION STRATEGY CHAPTER 5 (FJLA)

Issue:	Rev:	Description:	Date:
DA		COUNCIL	18.09.2017
DA		DP&E_RFI	22.10.2018

Project title:

MACARTHUR MEMORIAL PARK VARROVILLE

Drawing title:

TYPICAL SOIL DEPOT

Principal consultant:

Florence Jaquet
Landscape architect

A: 8 Rowell Avenue, Camberwell 3124
E: flo@fja.com.au
M: 0419 983 641

Client:

Macarthur Memorial Park
Care, Compassion, Choice

Job no: 1210

Drawn by: OK

Checked by: FJ

Scale: 1:100

Drw no: L609

CAD file name: L600 SITE ENLARGEMENTS.dwg

Rev:

Plot date: 22/10/2018

Sheet no: 28