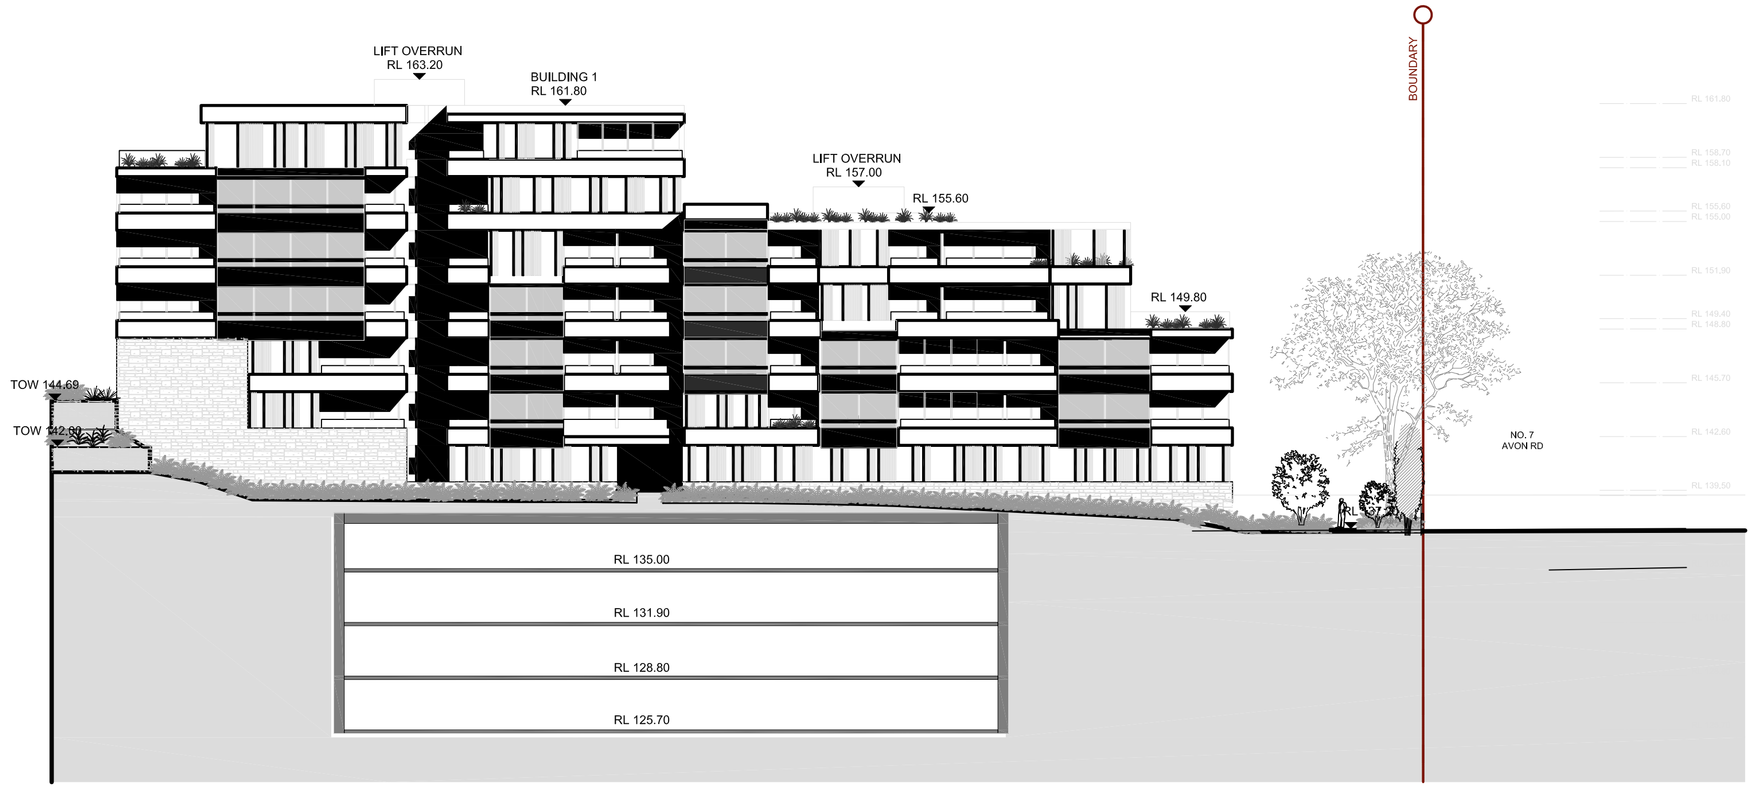

1
LA23A
WEST ELEVATION BUILDING 1
1:250

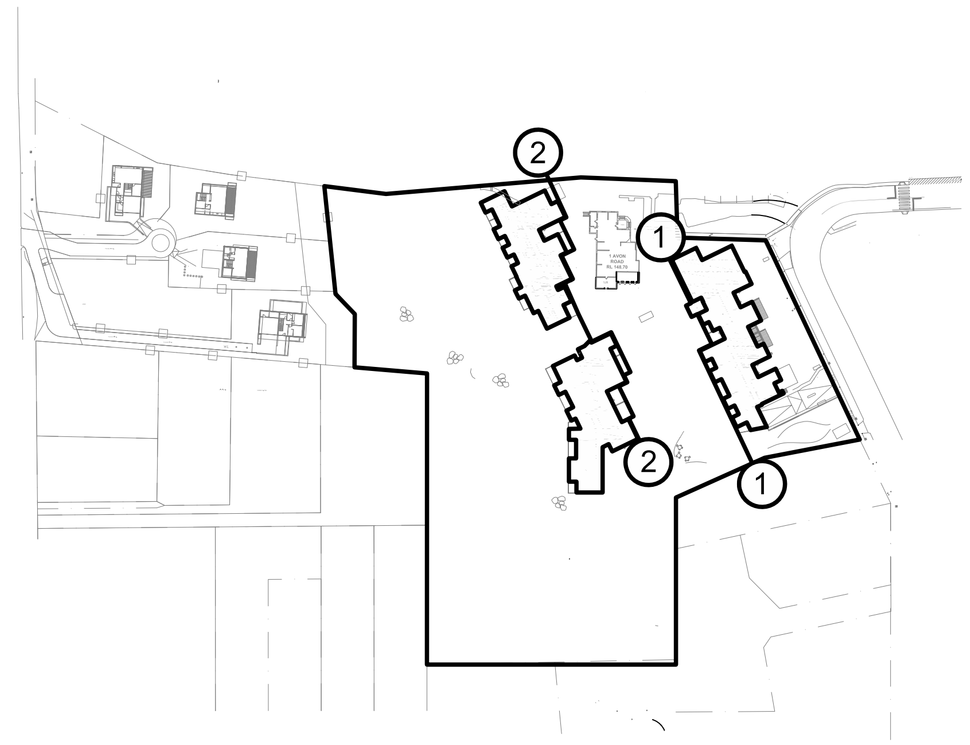

KEY PLAN
1:1500

1
LA23A
EAST ELEVATION BUILDING 3 & BUILDING 4
1:250

TaylorBrammer

TAYLOR BRAMMER LANDSCAPE ARCHITECTS PTY LTD
SYDNEY STUDIO
218 Oxford Street
Woollahra, NSW, 2025
T 61 2 9387 8855
F 61 2 9387 8155
E sydney@taylorbrammer.com.au

A	Issue for LEC	07.08.2015
	DESCRIPTION	DATE

PROJECT:
Proposed Residential Development,
1 Avon Rd Pymble

DRAWING TITLE:
Landscape Elevations

CLIENT:
Ausbao Pymble Pty Ltd

SCALE: 1:250 @ A1 | CHECKED: MT | DRAWING NO: | REVISION:
DATE: 27.02.2015 | JOB NO: 15-006S | LA23A | A
DRAWN: MW | DESIGNED: MT

Copyright of Taylor Brammer Landscape Architects Pty Ltd.
ABN 61 098 724 988