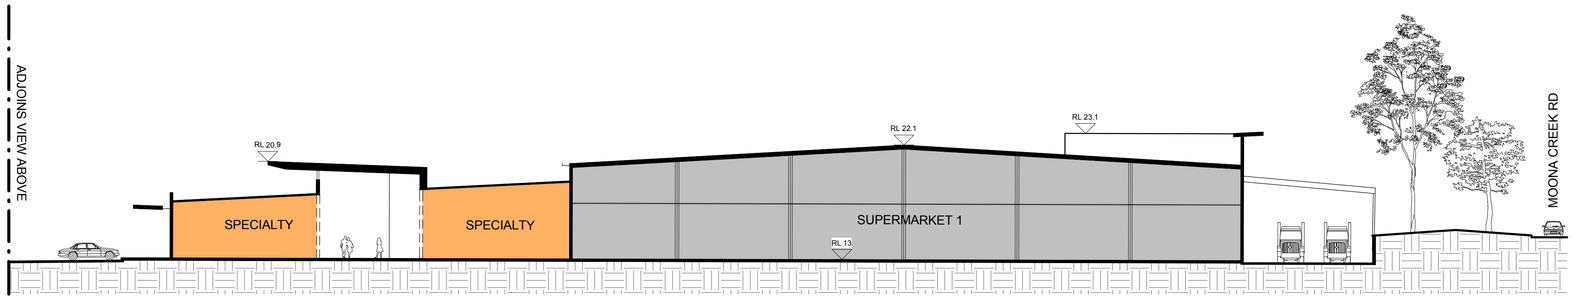

1 EAST-WEST
1:250

Scott Carver

Scott Carver Pty Ltd
Level 8, 71 Macquarie Street
Sydney NSW 2000 Australia

Telephone +61 2 9957 3988
hello@scottcarver.com.au
www.scottcarver.com.au

Project: Vincentia District Centre

Client: Fabcot Pty Ltd

1 : 250 @ A1

Title: Stage 1 Sections Sheet 2

Reference No.: 20110128

Discipline:

Drawing. No.: DA1602

Rev.: I