



MACARTHUR MEMORIAL PARK

WATER SENSITIVE URBAN DESIGN CONCEPT PLANS

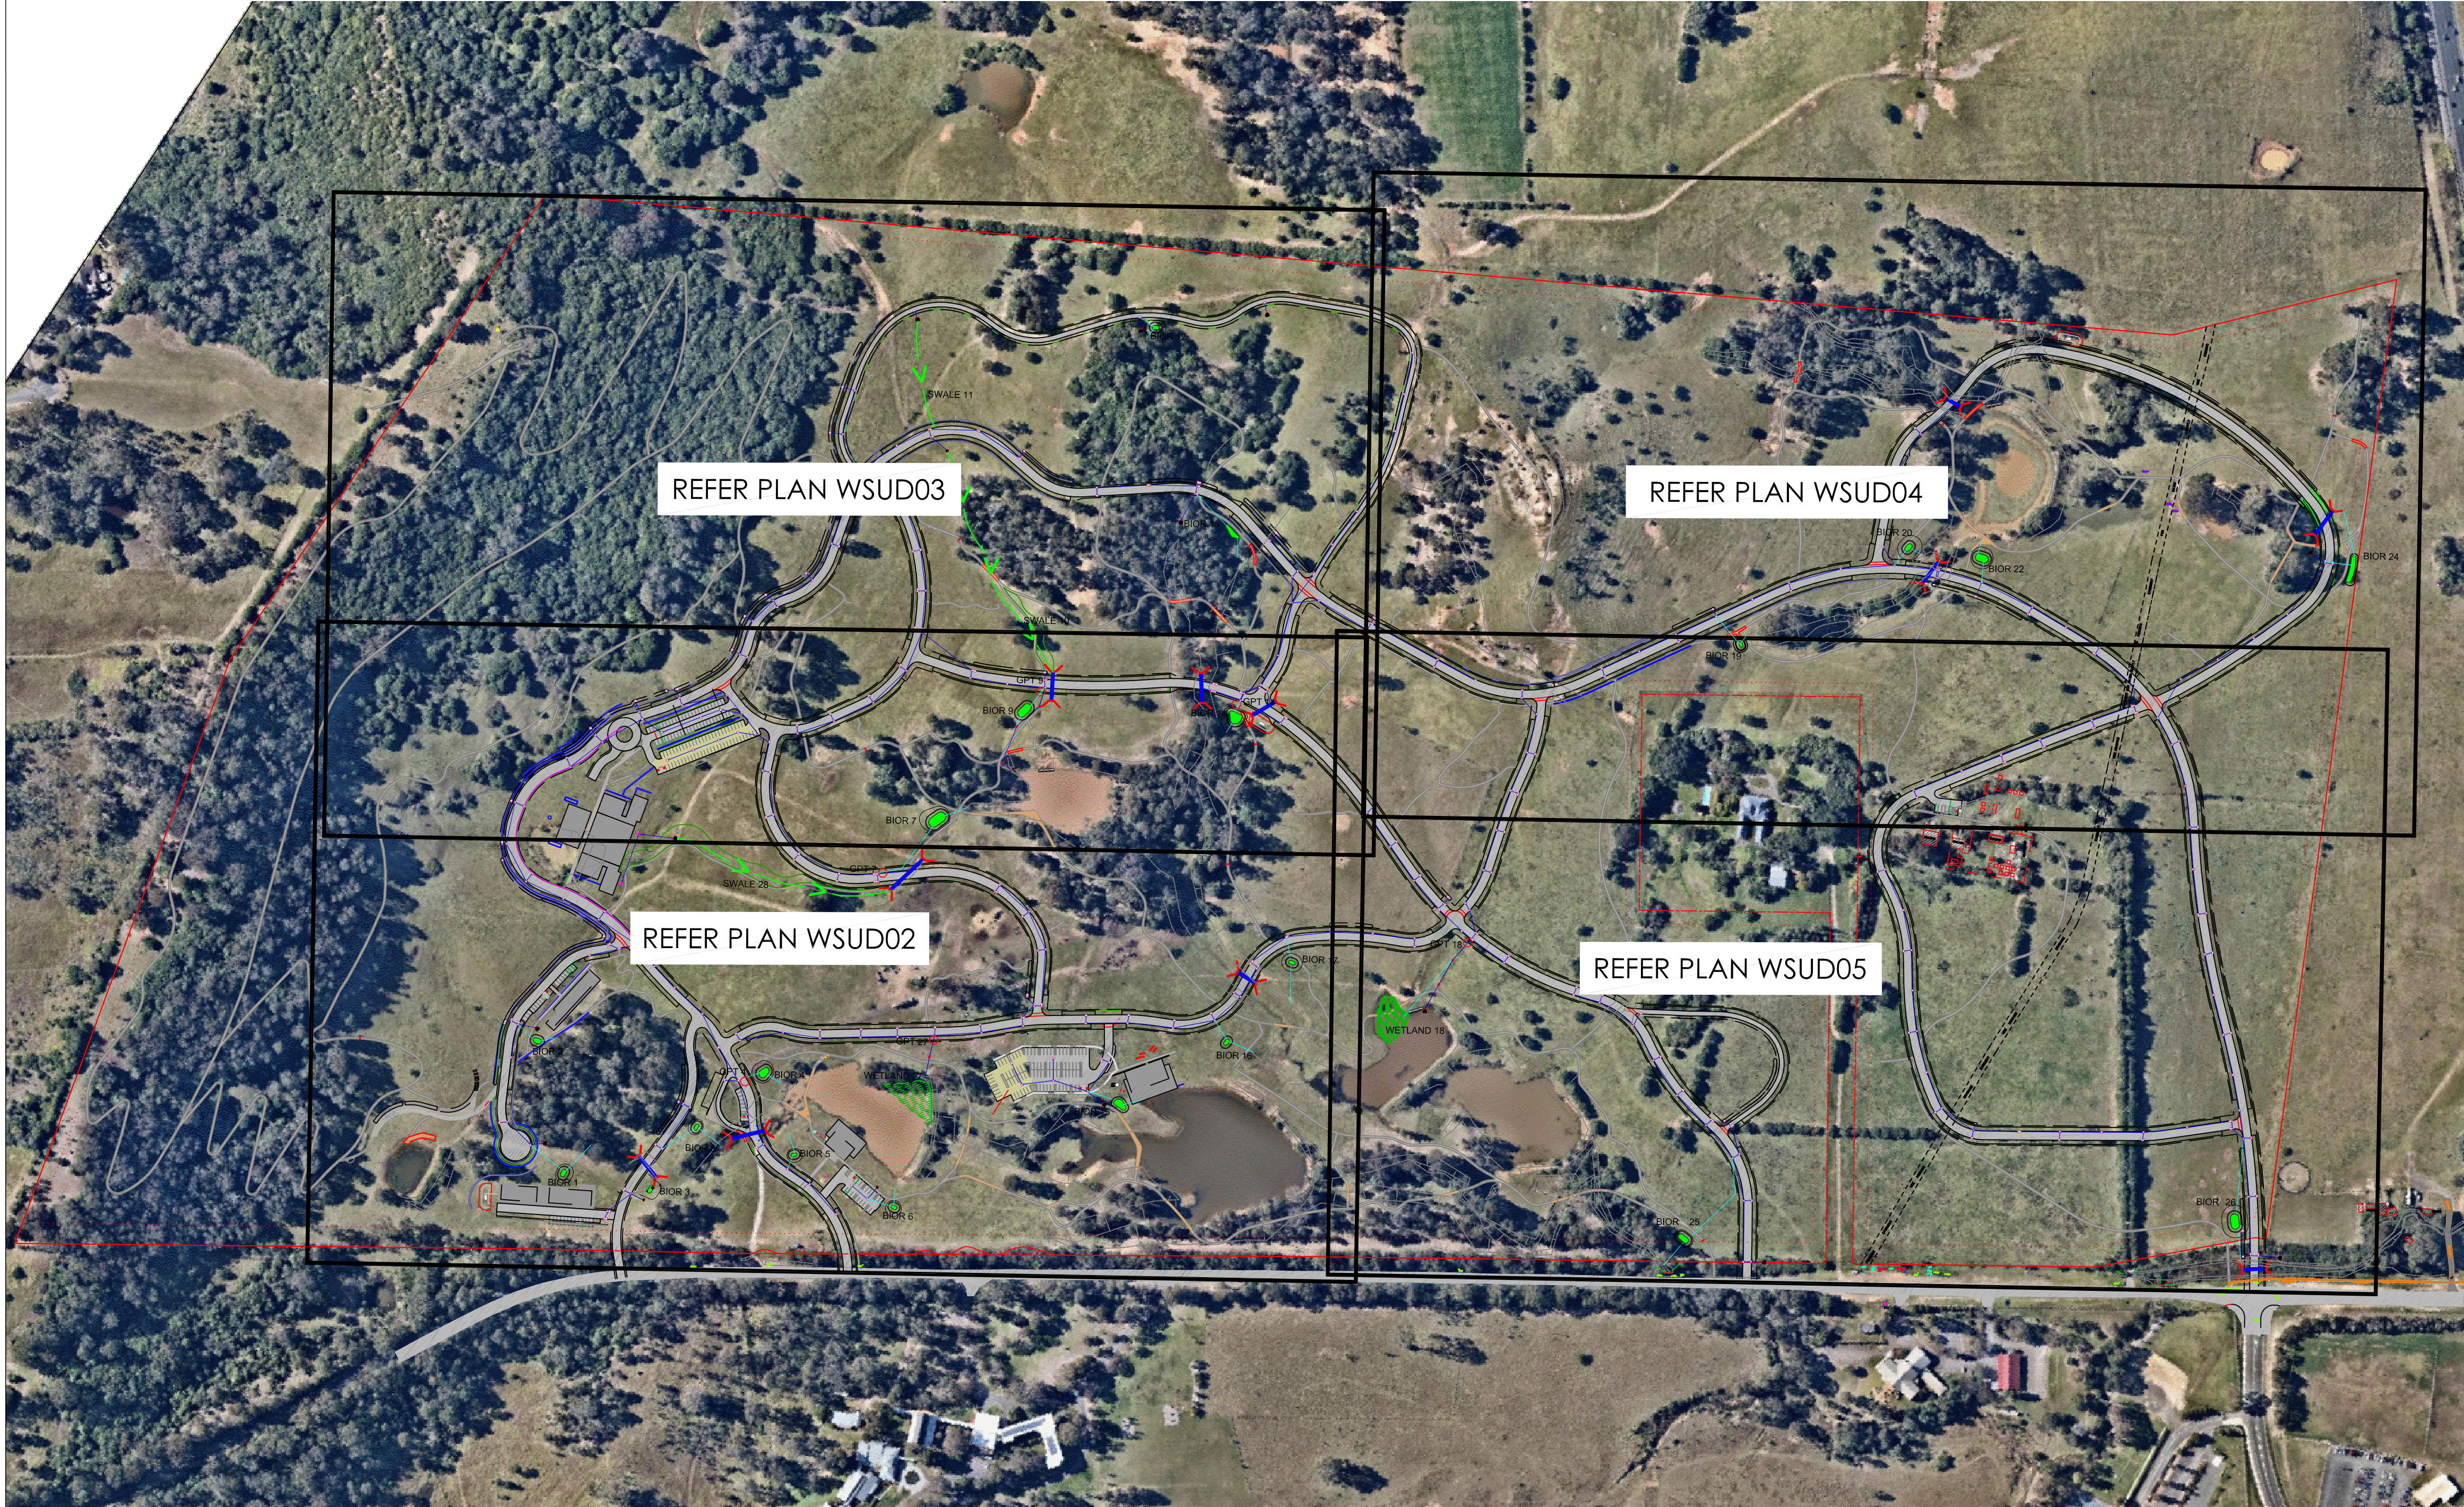

SCHEDULE OF DRAWINGS	
WSUD01	COVER PAGE AND SCHEDULE OF DRAWINGS
WSUD02	WSUD CONCEPT PLAN
WSUD03	WSUD CONCEPT PLAN
WSUD04	WSUD CONCEPT PLAN
WSUD05	WSUD CONCEPT PLAN
WSUD10	TYPICAL BIORETENTION PLAN
WSUD11	TYPICAL BIORETENTION SECTION

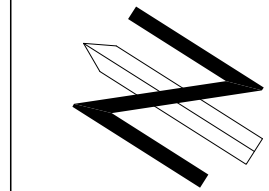

REV	DESCRIPTION	DATE	INTL
B	ISSUE FOR DA	30.08.17	LB
A	DRAFT - FOR DA	04.08.17	AMc
REV	DESCRIPTION	DATE	INTL
REVISIONS			

	NAME	DATE
DESIGNED:	AMc	21/08/2017
DRAWN:	LB	21/08/2017
CHECKED:	AMc	21/08/2017
APPROVED:	AMc	21/08/2017

SCALE (at A1)
1:3000




Client:



WARREN SMITH & PARTNERS
MACARTHUR MEMORIAL PARK
WATER SENSITIVE URBAN DESIGN
DEVELOPMENT APPLICATION


Drawing No. WSUD01
Sheet No. 1
© Alluvium Consulting Australia Pty Ltd

Revision No. B
File Name: MMP_v10a.dwg
ABN 45 653 522 596

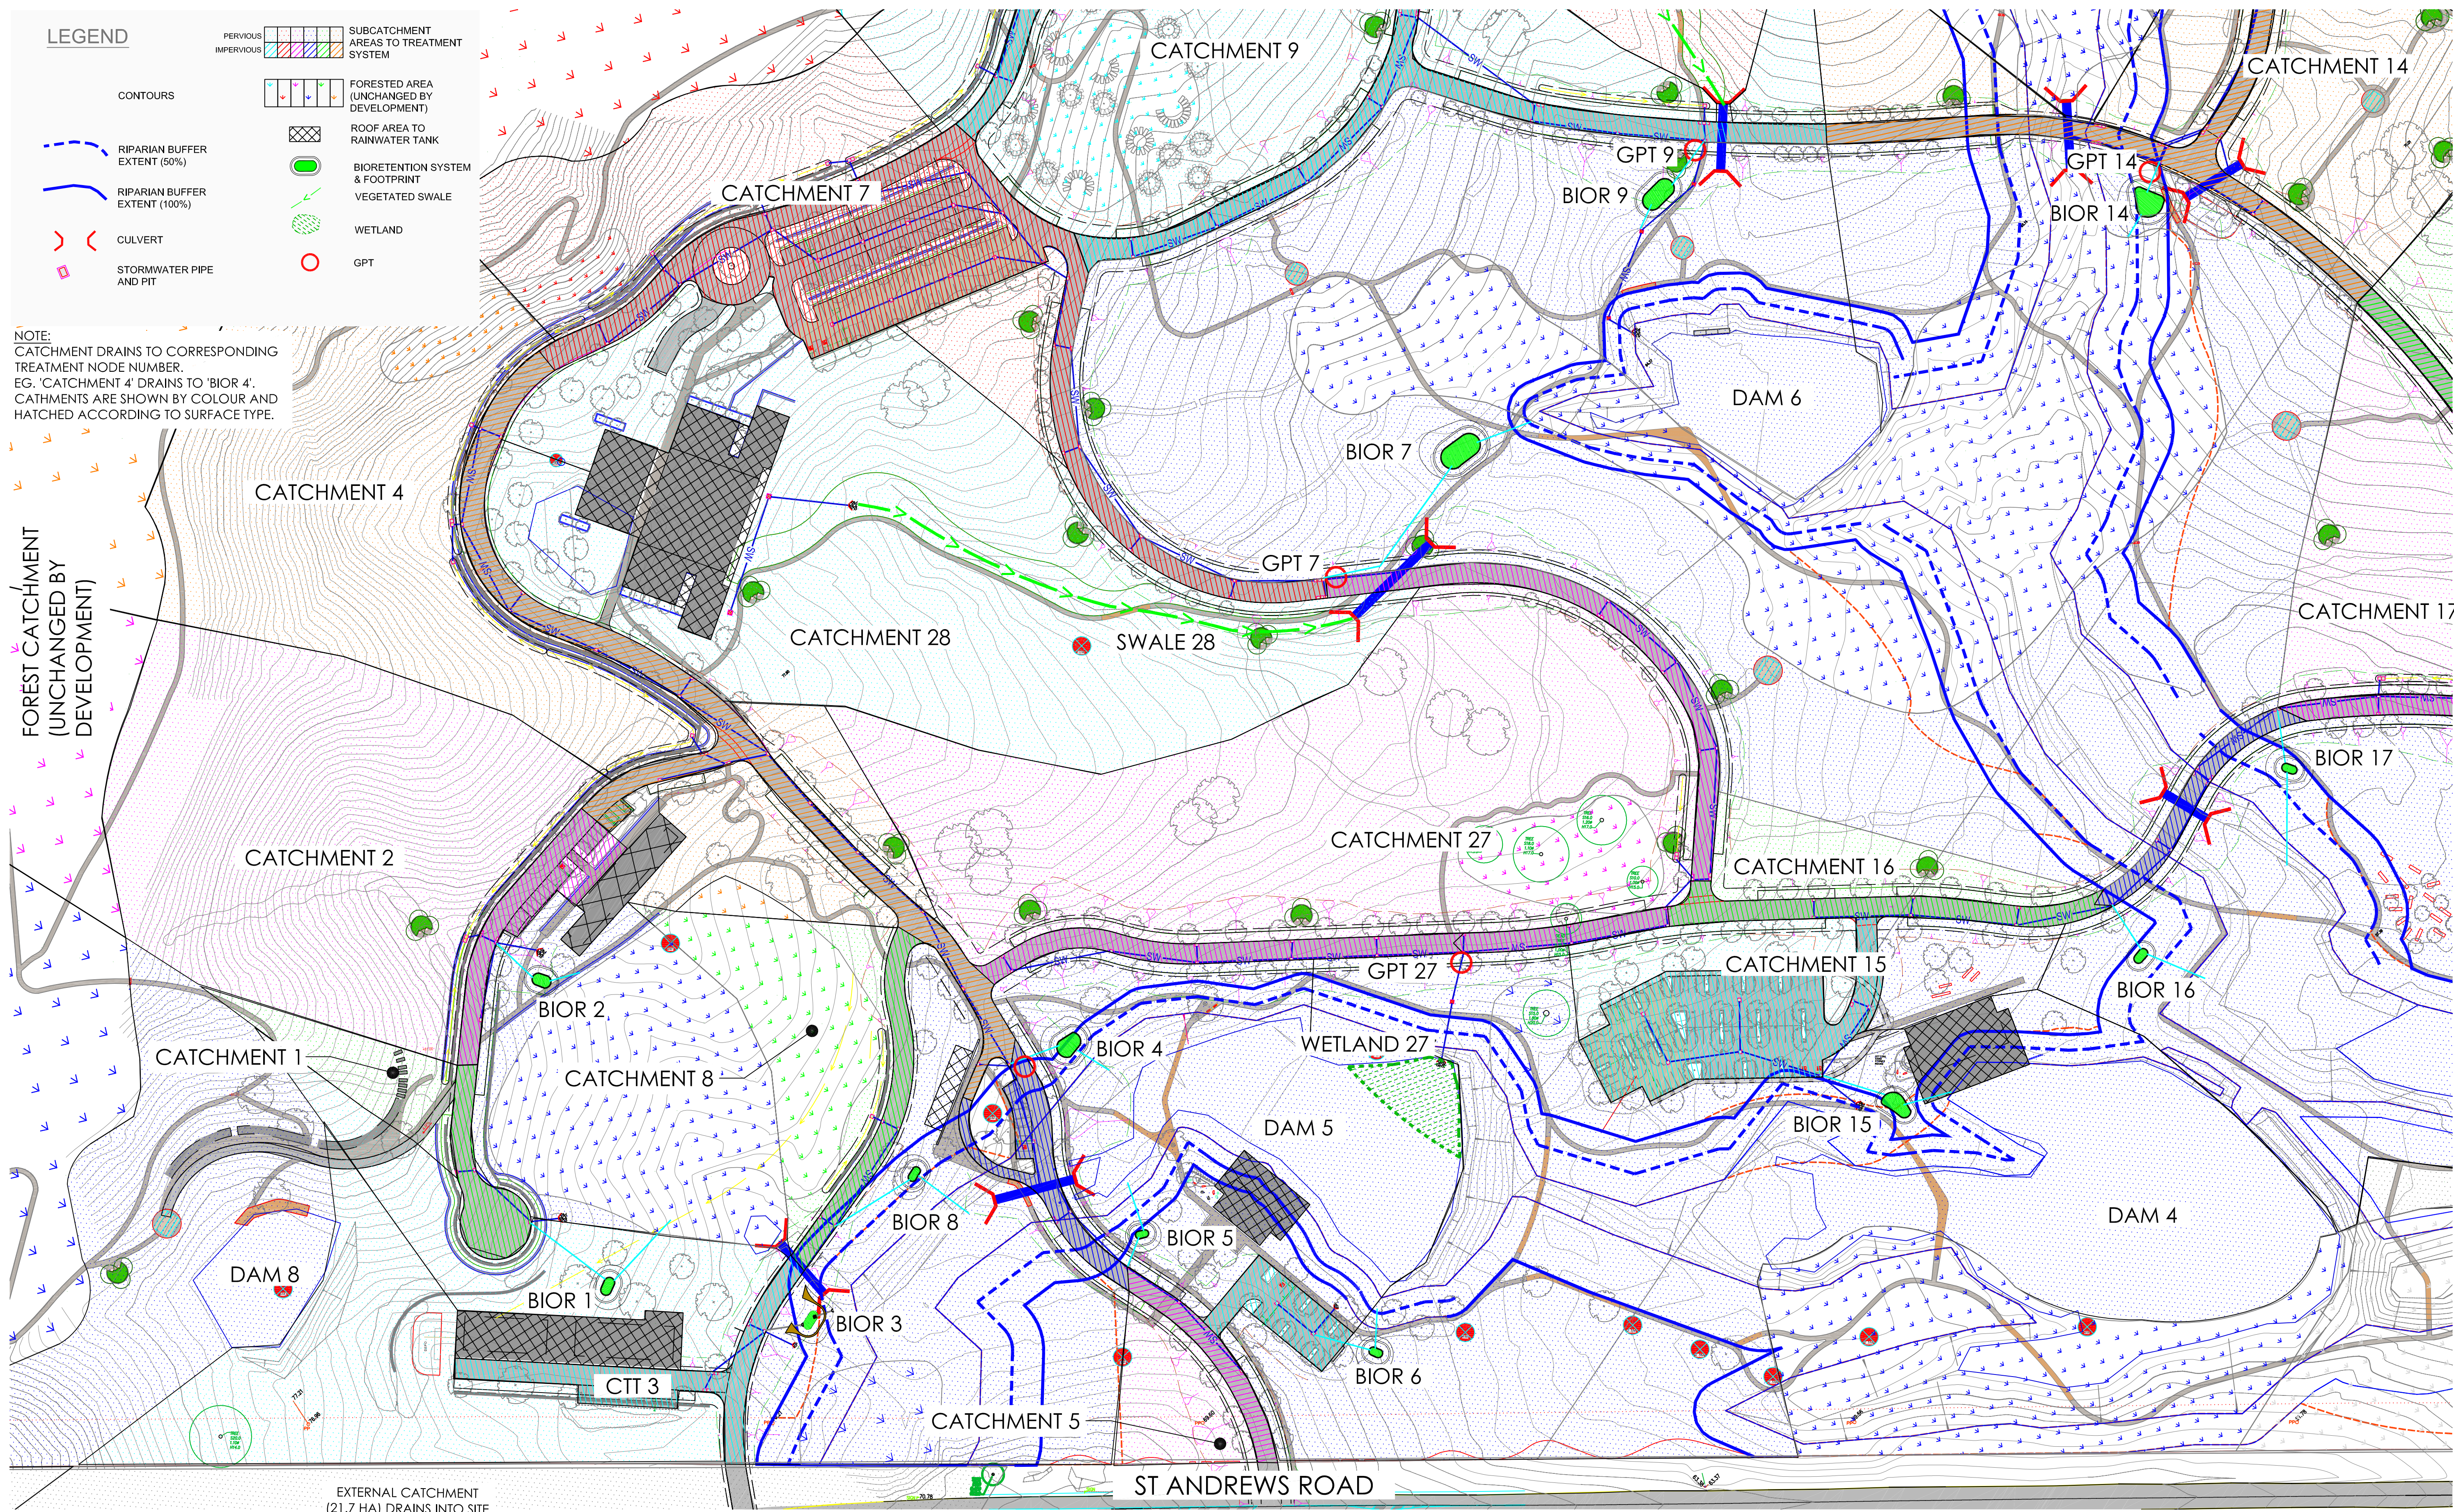

REV	DESCRIPTION	DATE	INTL
B	ISSUE FOR DA	30.08.17	LB
A	DRAFT - FOR DA	04.08.17	AMc

REV	DESCRIPTION	DATE	INTL
B	ISSUE FOR DA	30.08.17	LB
A	DRAFT - FOR DA	04.08.17	AMc

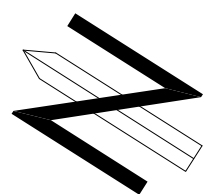

	NAME	DATE
DESIGNED:	AMc	21/08/2017
DRAWN:	LB	21/08/2017
CHECKED:	AMc	21/08/2017
APPROVED:	AMc	21/08/2017
SCALE (at A1)		
	1:1000	



www.alluvium.com.au
T +61 2 8094 9703

Client:



WARREN SMITH & PARTNERS
MACARTHUR MEMORIAL PARK
WATER SENSITIVE URBAN DESIGN
DEVELOPMENT APPLICATION CONCEPT PLAN

Drawing No. WSUD02
Sheet No. 2
© Alluvium Consulting Australia Pty Ltd

Revision No. B
File Name: MMP_v10a.dwg
ABN 45 653 522 596

LEGEND

PERVIOUS

IMPERVIOUS

SUBCATCHMENT AREAS TO TREATMENT SYSTEM

CONTOURS

RIPIARIAN BUFFER EXTENT (50%)

RIPIARIAN BUFFER EXTENT (100%)

CULVERT

STORMWATER PIPE AND PIT

FORESTED AREA (UNCHANGED BY DEVELOPMENT)

ROOF AREA TO RAINWATER TANK


BIORETENTION SYSTE & FOOTPRINT

VEGETATED SWALE


WETLAND

GPT

NOTE:
CATCHMENT DRAINS TO CORRESPONDING TREATMENT NODE NUMBER.
EG. 'CATCHMENT 9' DRAINS TO 'GPT 9' AND 'BIOR 4'. CATCHMENTS ARE SHOWN BY COLOUR AND HATCHED ACCORDING TO SURFACE TYPE.

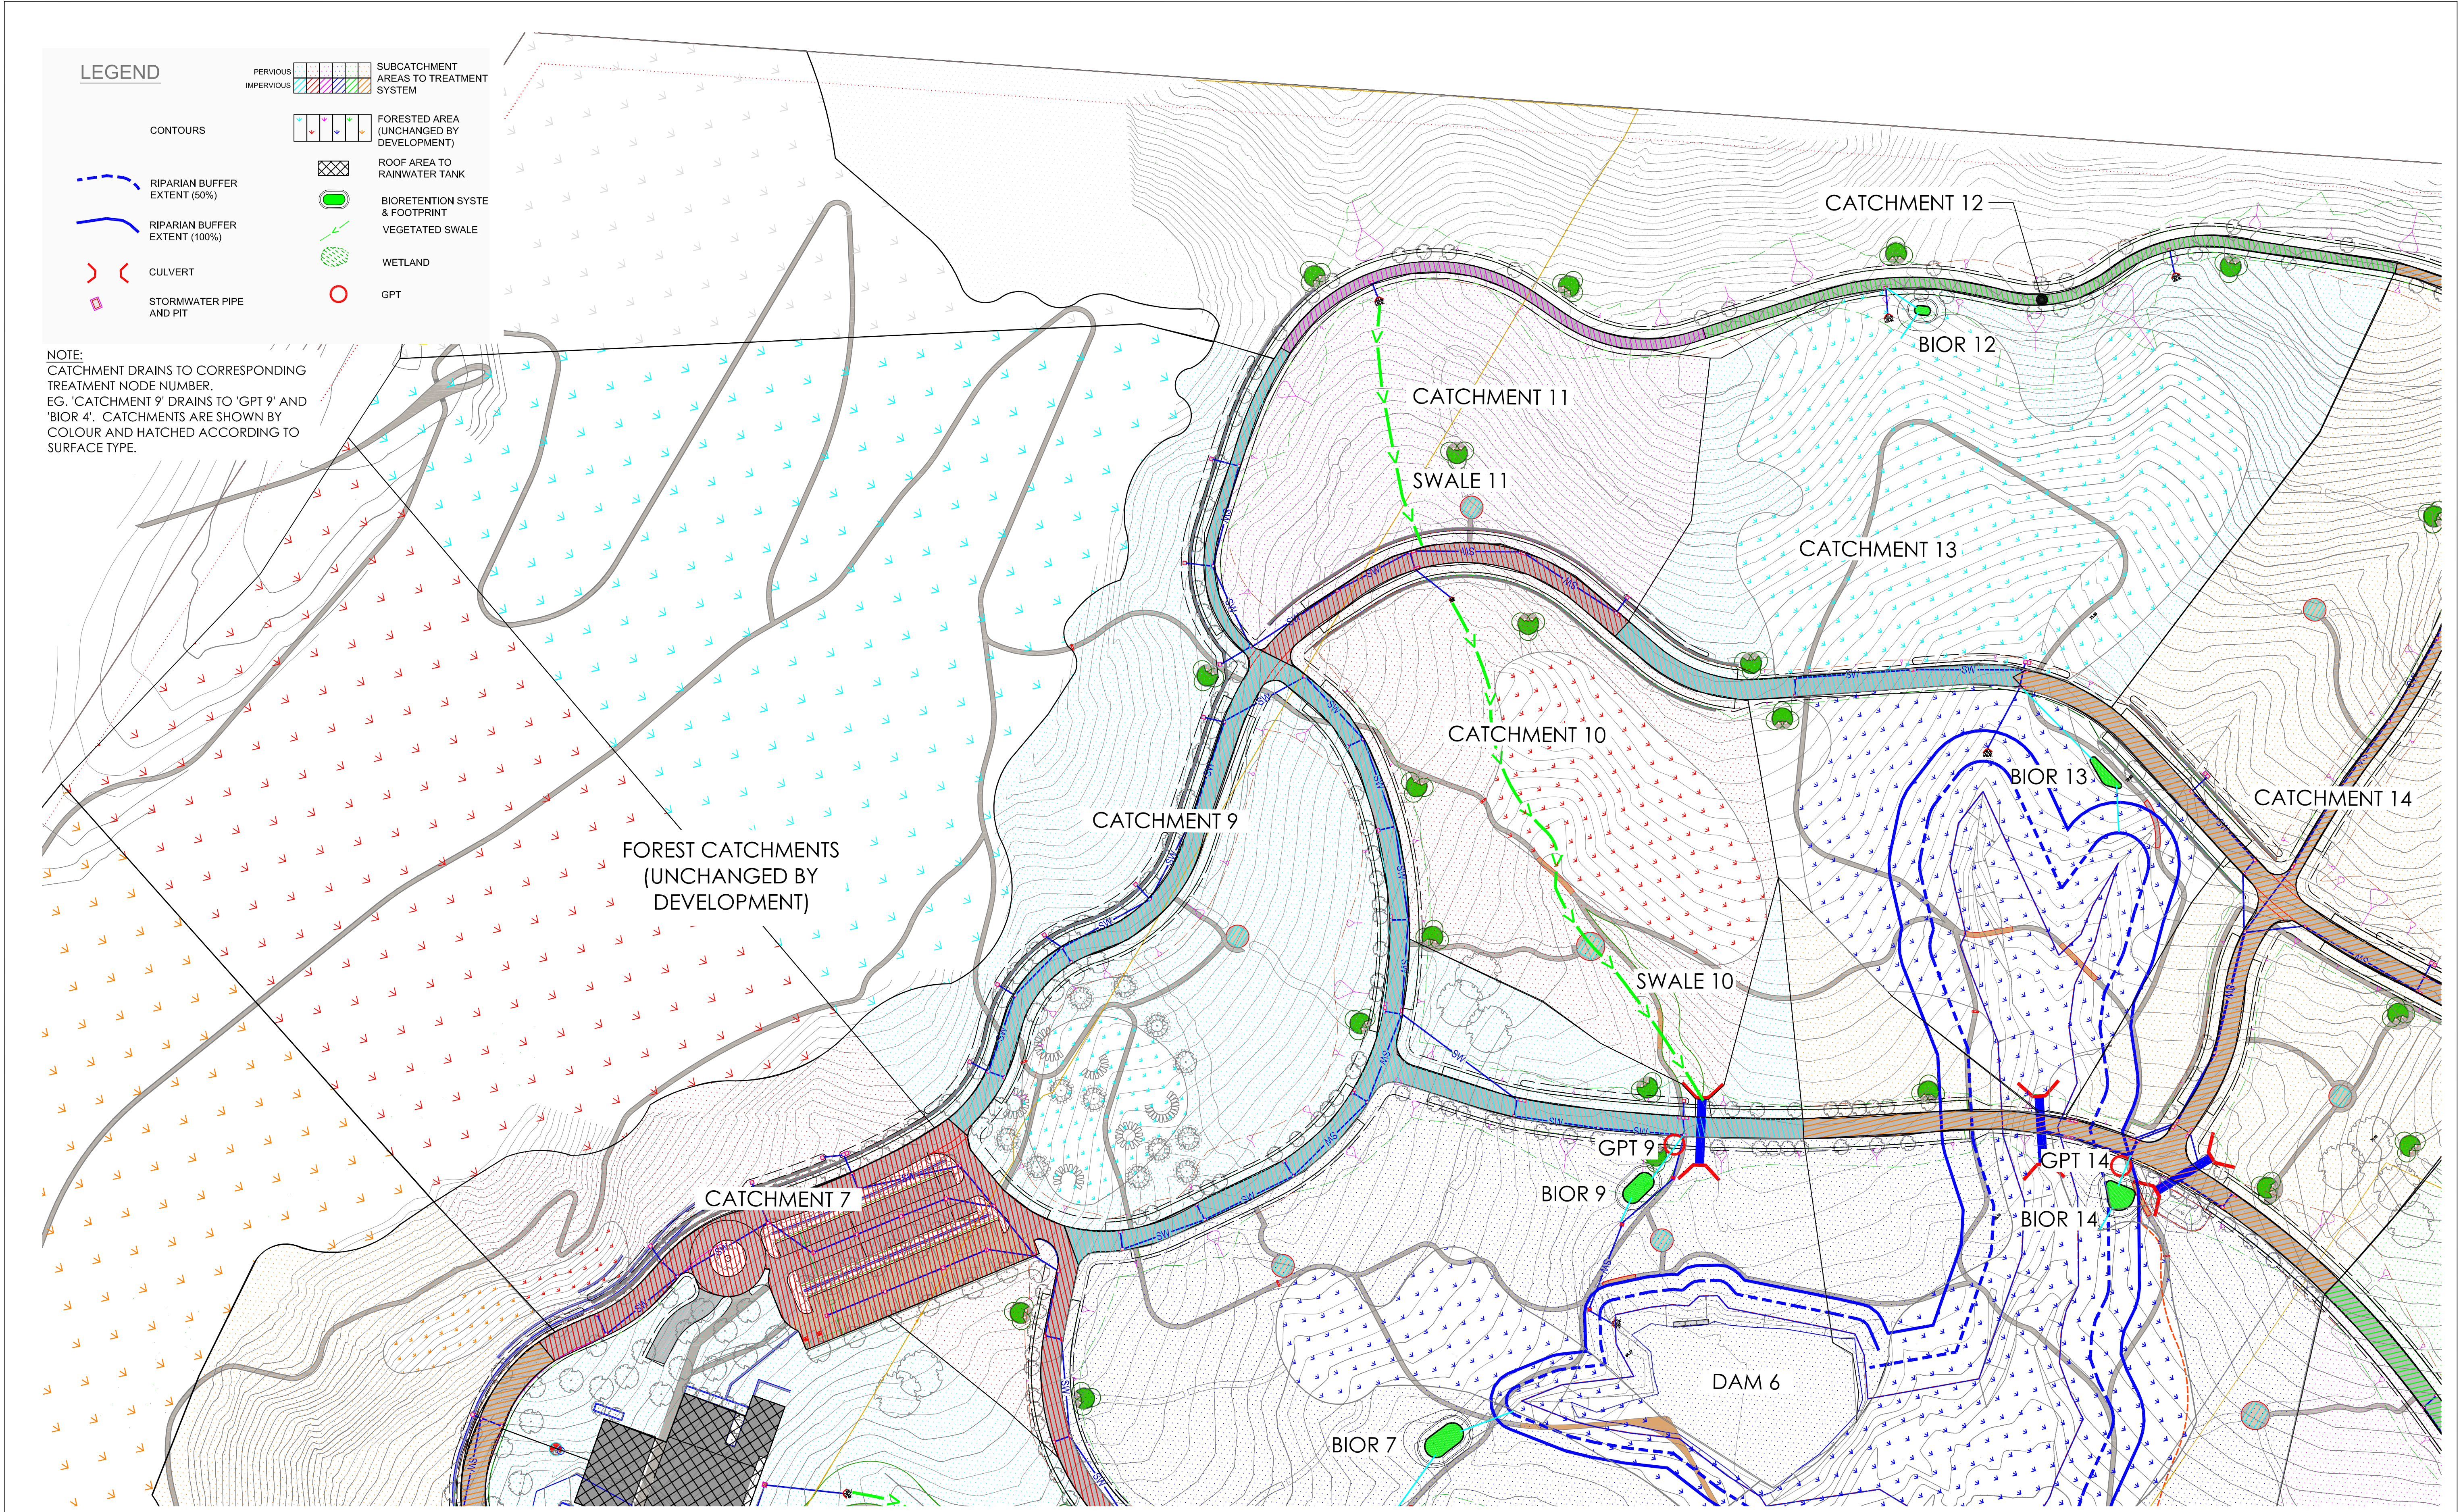

B	ISSUE FOR DA	30.08.17	LB	
A	DRAFT - FOR DA	04.08.17	AMc	
REV	DESCRIPTION	DATE	INTL	
REVISIONS				

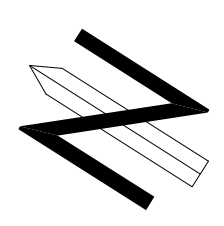

	NAME	DATE
DESIGNED:	AMc	21/08/2017
DRAWN:	LB	21/08/2017
CHECKED:	AMc	21/08/2017
APPROVED:	AMc	21/08/2017
SCALE (at A1)		
		1:1000


www.alluvium.com.au
T +61 2 8094 9703

Client:
 Warren Smith & Partners
 Catholic Cemeteries & Crematoria
Care, Compassion, Choice

WARREN SMITH & PARTNERS

MACARTHUR MEMORIAL PARK

WATER SENSITIVE URBAN DESIGN

DEVELOPMENT APPLICATION CONCEPT PLAN

Drawing No. WSUD03

Sheet No. 3


© Alluvium Consulting Australia Pty Ltd

Revision No. B


File Name: MMP_v10a.dwg

ABN 45 653 522 596

A1

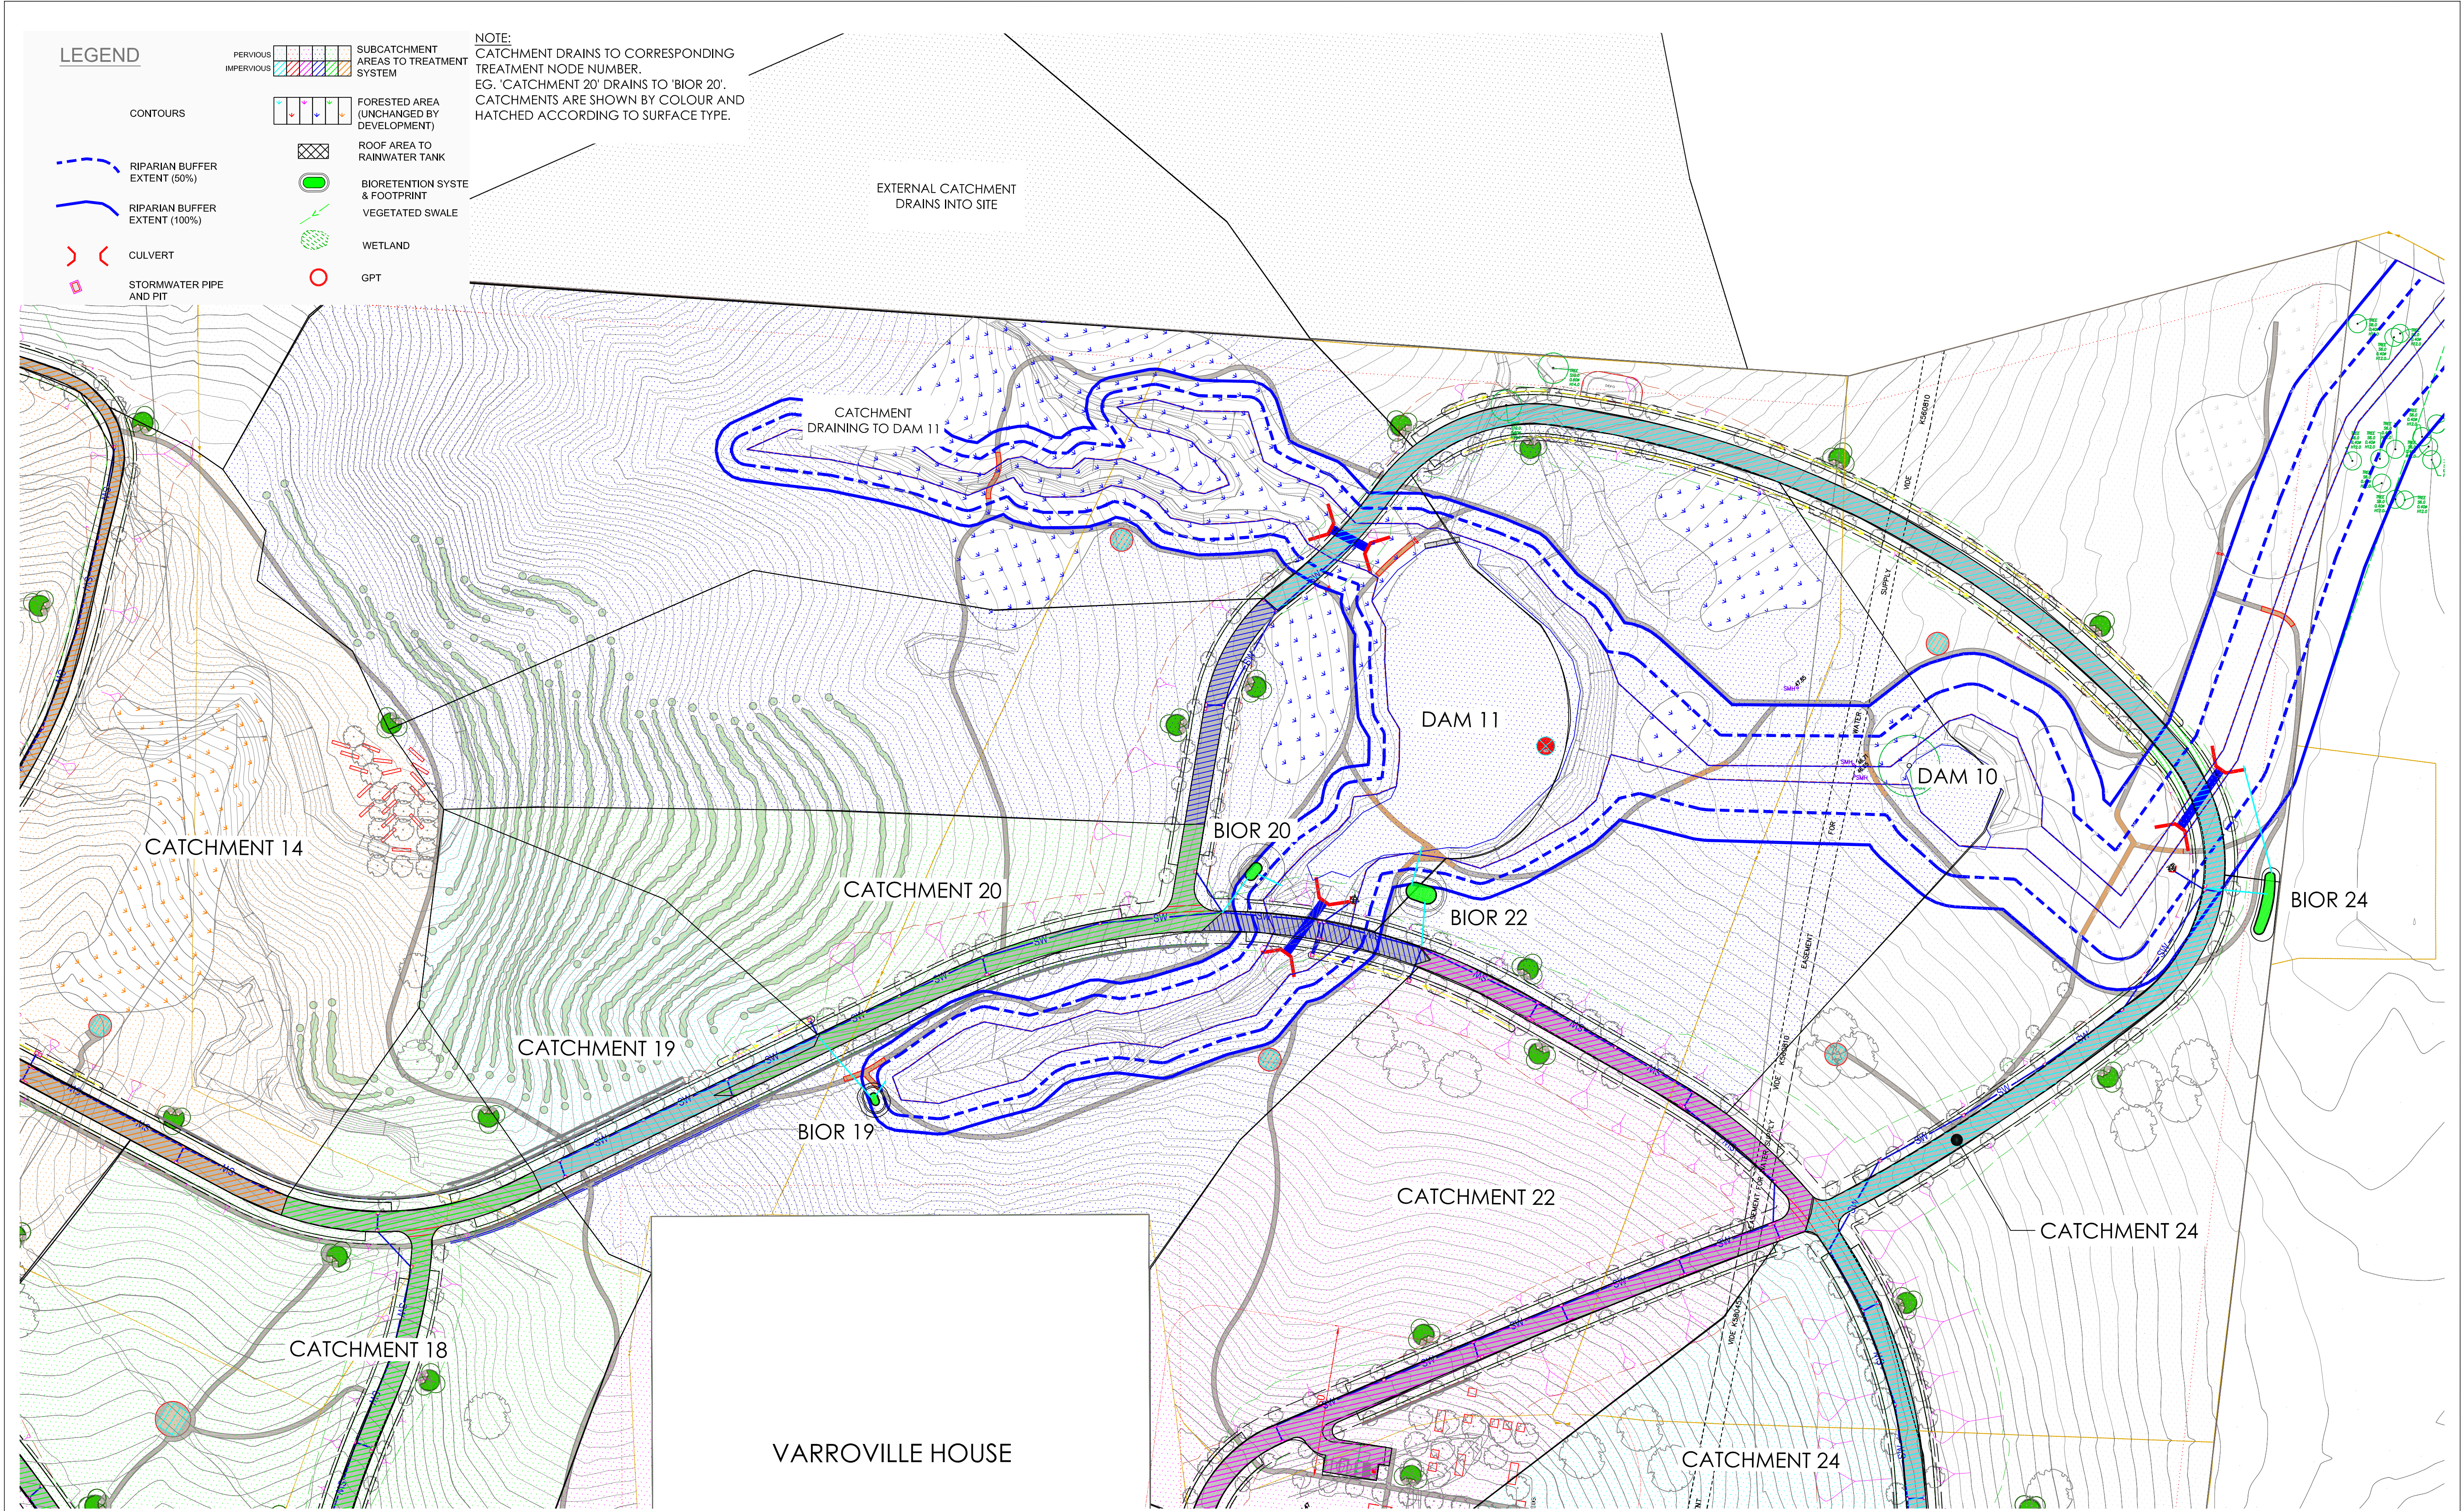

B	ISSUE FOR DA	30.08.17	LB		
A	DRAFT - FOR DA	04.08.17	AMc		
REV	DESCRIPTION	DATE	INTL		
REVISIONS					

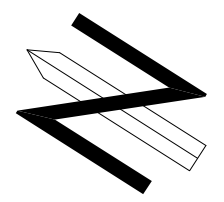

	NAME	DATE
DESIGNED:	AMc	21/08/2017
DRAWN:	LB	21/08/2017
CHECKED:	AMc	21/08/2017
APPROVED:	AMc	21/08/2017
SCALE (at A1)		
	1:1000	



www.alluvium.com.au
T +61 2 8094 9703


Client:




WARREN SMITH & PARTNERS
MACARTHUR MEMORIAL PARK
WATER SENSITIVE URBAN DESIGN
DEVELOPMENT APPLICATION CONCEPT PLAN

Drawing No. SK04
Sheet No. 4
© Alluvium Consulting Australia Pty Ltd

Revision No. B
File Name: MMP_v10a.dwg
ABN 45 653 522 596

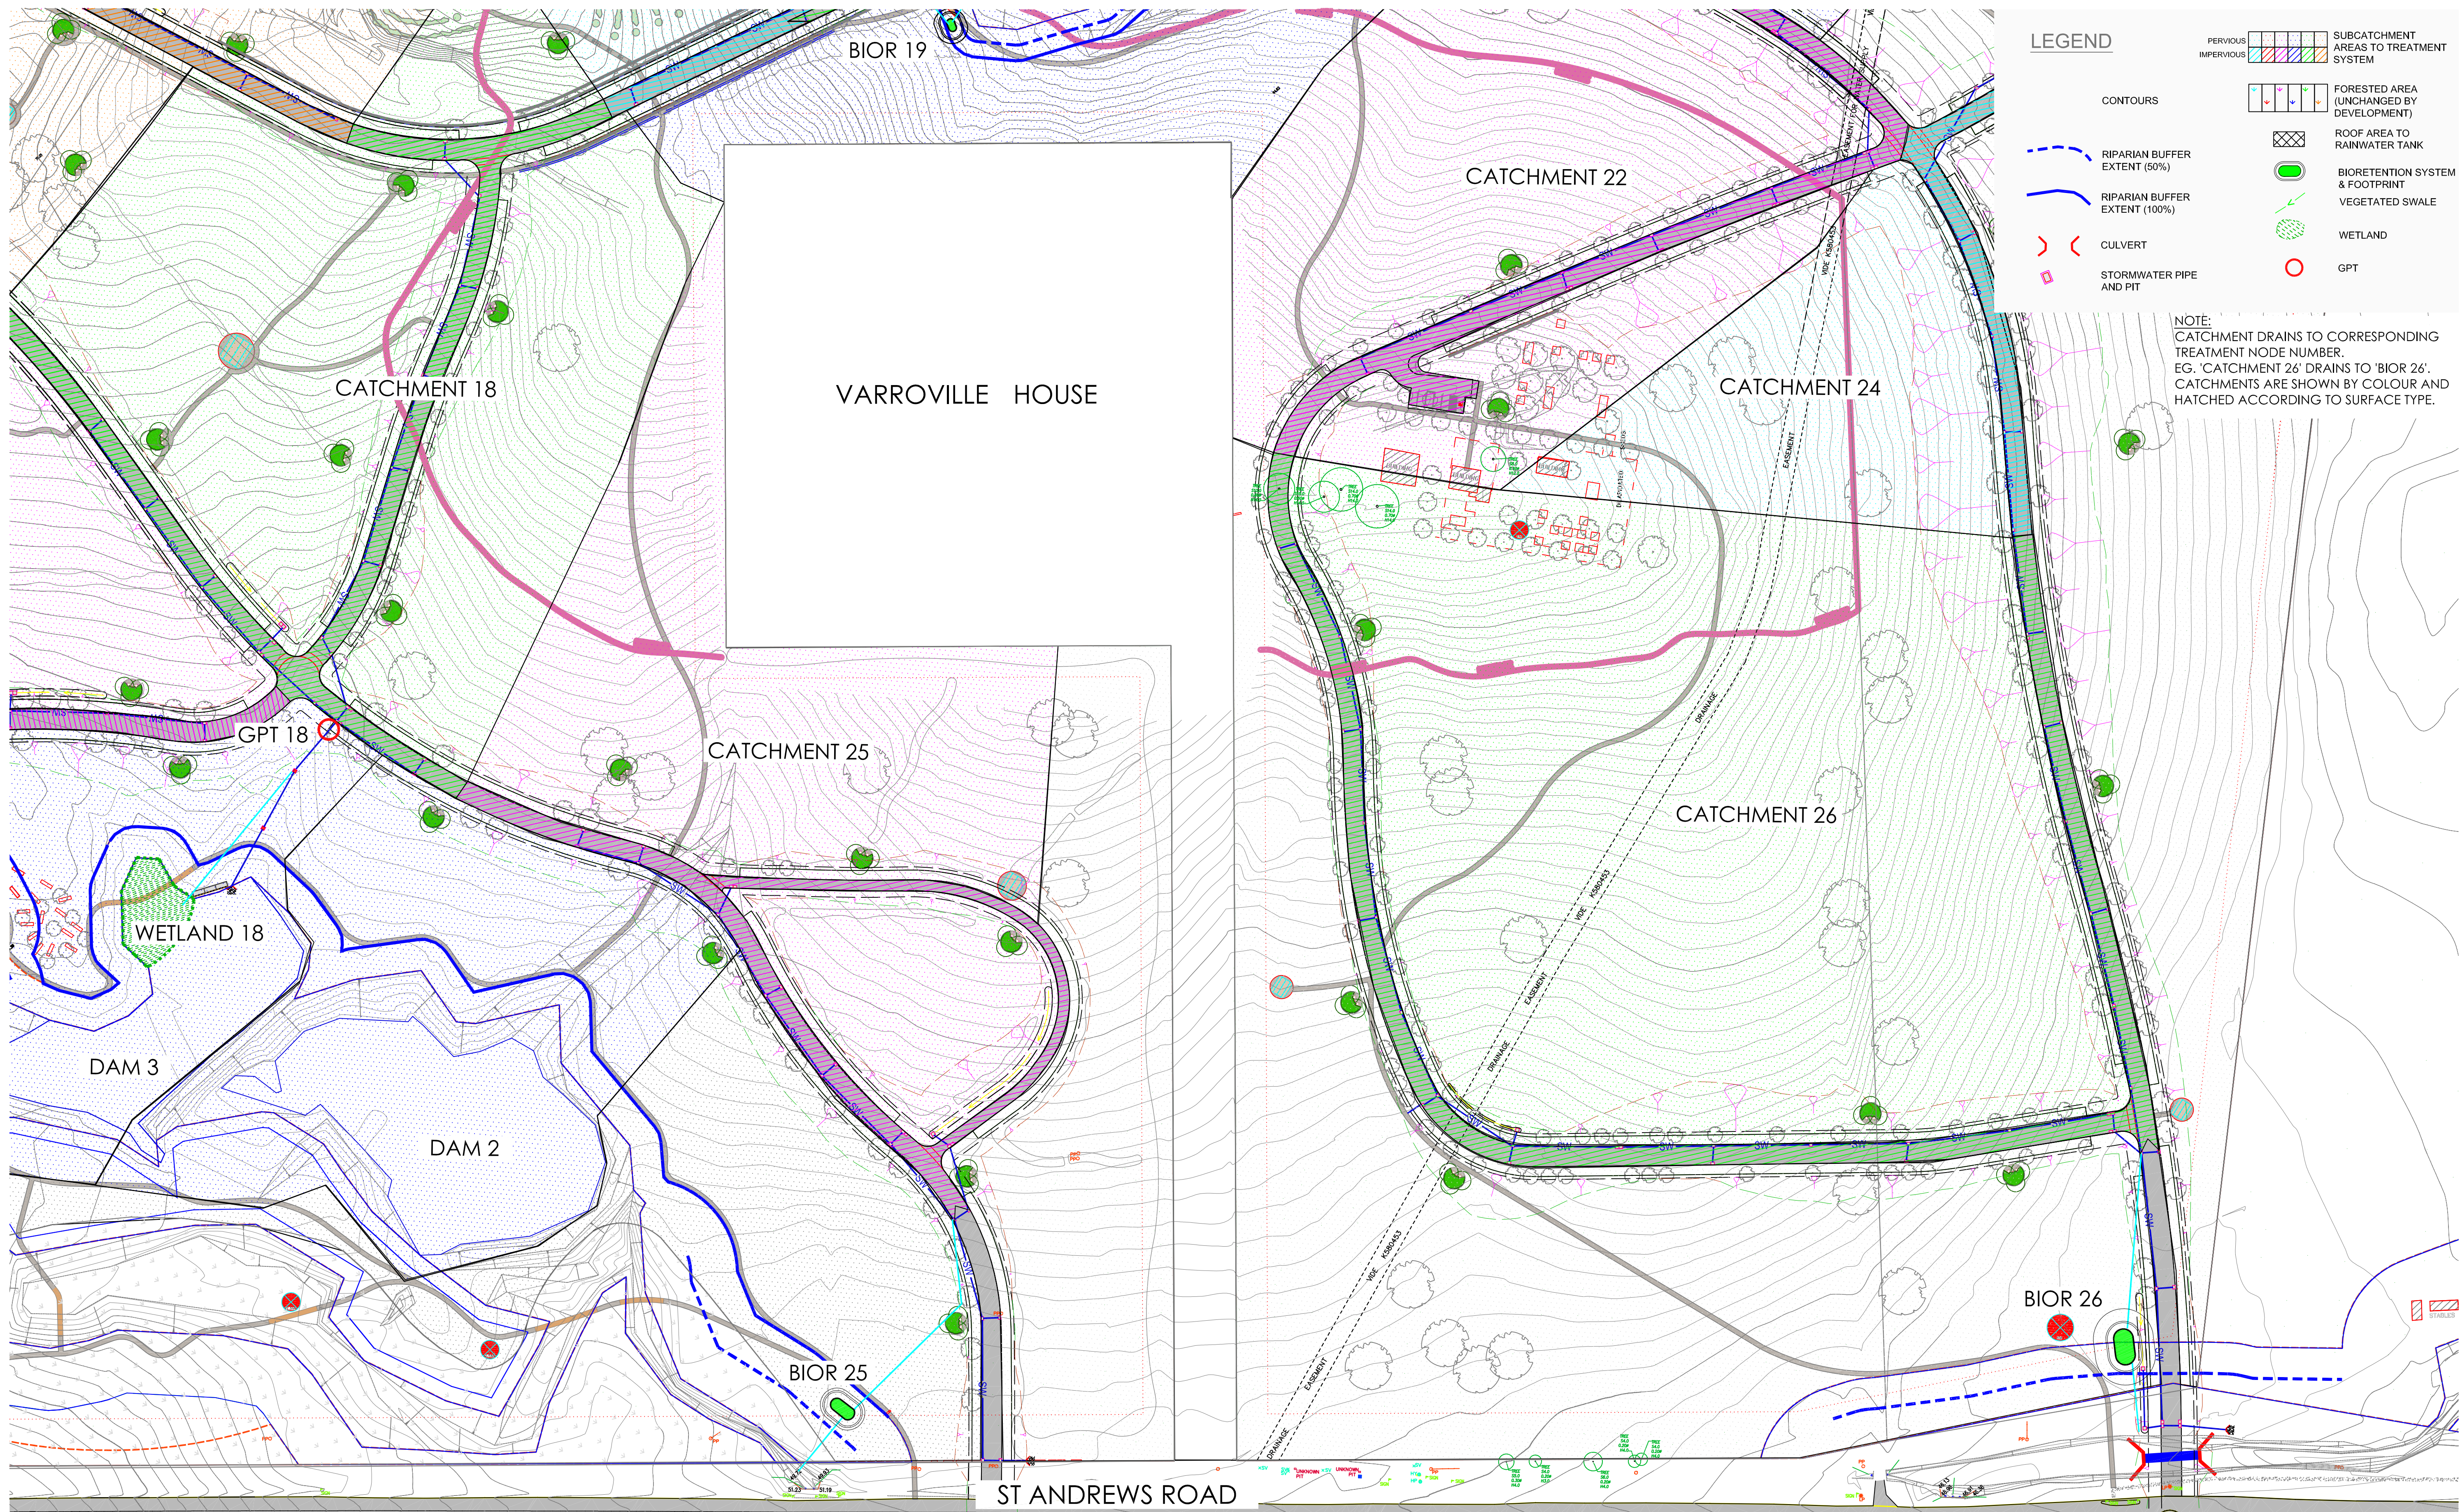

REV	DESCRIPTION	DATE	INTL
B	ISSUE FOR DA	30.08.17	LB
A	DRAFT - FOR DA	04.08.17	AMc
REVISIONS			

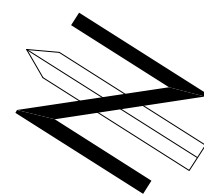

	NAME	DATE
DESIGNED:	AMc	21/08/2017
DRAWN:	LB	21/08/2017
CHECKED:	AMc	21/08/2017
APPROVED:	AMc	21/08/2017
SCALE (at A1)		
1:1000		



www.alluvium.com.au
T +61 2 8094 9703

Client:



WARREN SMITH & PARTNERS
MACARTHUR MEMORIAL PARK
WATER SENSITIVE URBAN DESIGN
DEVELOPMENT APPLICATION CONCEPT PLAN

Drawing No. WSUD05
Sheet No. 5
© Alluvium Consulting Australia Pty Ltd

Revision No. B
File Name: MMP_v10a.dwg
ABN 45 653 522 596